

60 LONDON CIRCUIT


LANDSCAPE WORKS

WORKS APPROVAL

DRAWING REGISTER

DWG#	TITLE	DATE	REVISION
1785 - 000	COVER PAGE	26.03.25	C
1785 - 300	KEY PLAN	26.03.25	C
1785 - 310	LANDSCAPE PLAN (1)	26.03.25	C
1785 - 311	LANDSCAPE PLAN (2)	26.03.25	C
1785 - 312	LANDSCAPE PLAN (3)	26.03.25	C
1785 - 313	LANDSCAPE PLAN (4)	26.03.25	C
1785 - 314	LANDSCAPE PLAN (5)	26.03.25	C
1785 - 315	LANDSCAPE PLAN (6)	26.03.25	C
1785 - 316	LANDSCAPE PLAN (7)	26.03.25	C
1785 - 317	KEY PLAN - L07 + 11	26.03.25	B
1785 - 318	LANDSCAPE PLAN - L07 + 11	26.03.25	B
1785 - 401	GRADING PLAN - PLAZA	26.03.25	C
1785 - 600	PLANTING SCHEDULE - GROUND FLOOR	26.03.25	C
1785 - 601	PLANTING INTENTIONS PLAN - GROUND FLOOR	26.03.25	C
1785 - 618	PLANTING PLAN - ROOFTOP	26.03.25	C
1785 - 825	TYPICAL DETAILS (SOFT WORKS)	26.03.25	B
1785 - 830	TYPICAL DETAILS (OFFSITE WORKS)	26.03.25	B
1785 - 901	MATERIAL IMAGERY - PAVEMENTS	26.03.25	C
1785 - 902	MATERIAL IMAGERY - FIXTURES	26.03.25	C
1785 - 903	MATERIAL IMAGERY - GROUND FLOOR PLANTING	26.03.25	C
1785 - 904	MATERIAL IMAGERY - GROUND FLOOR PLANTING	26.03.25	C
1785 - 905	MATERIAL IMAGERY - L07 + 11 PLANTING	26.03.25	C

LOCATION PLAN

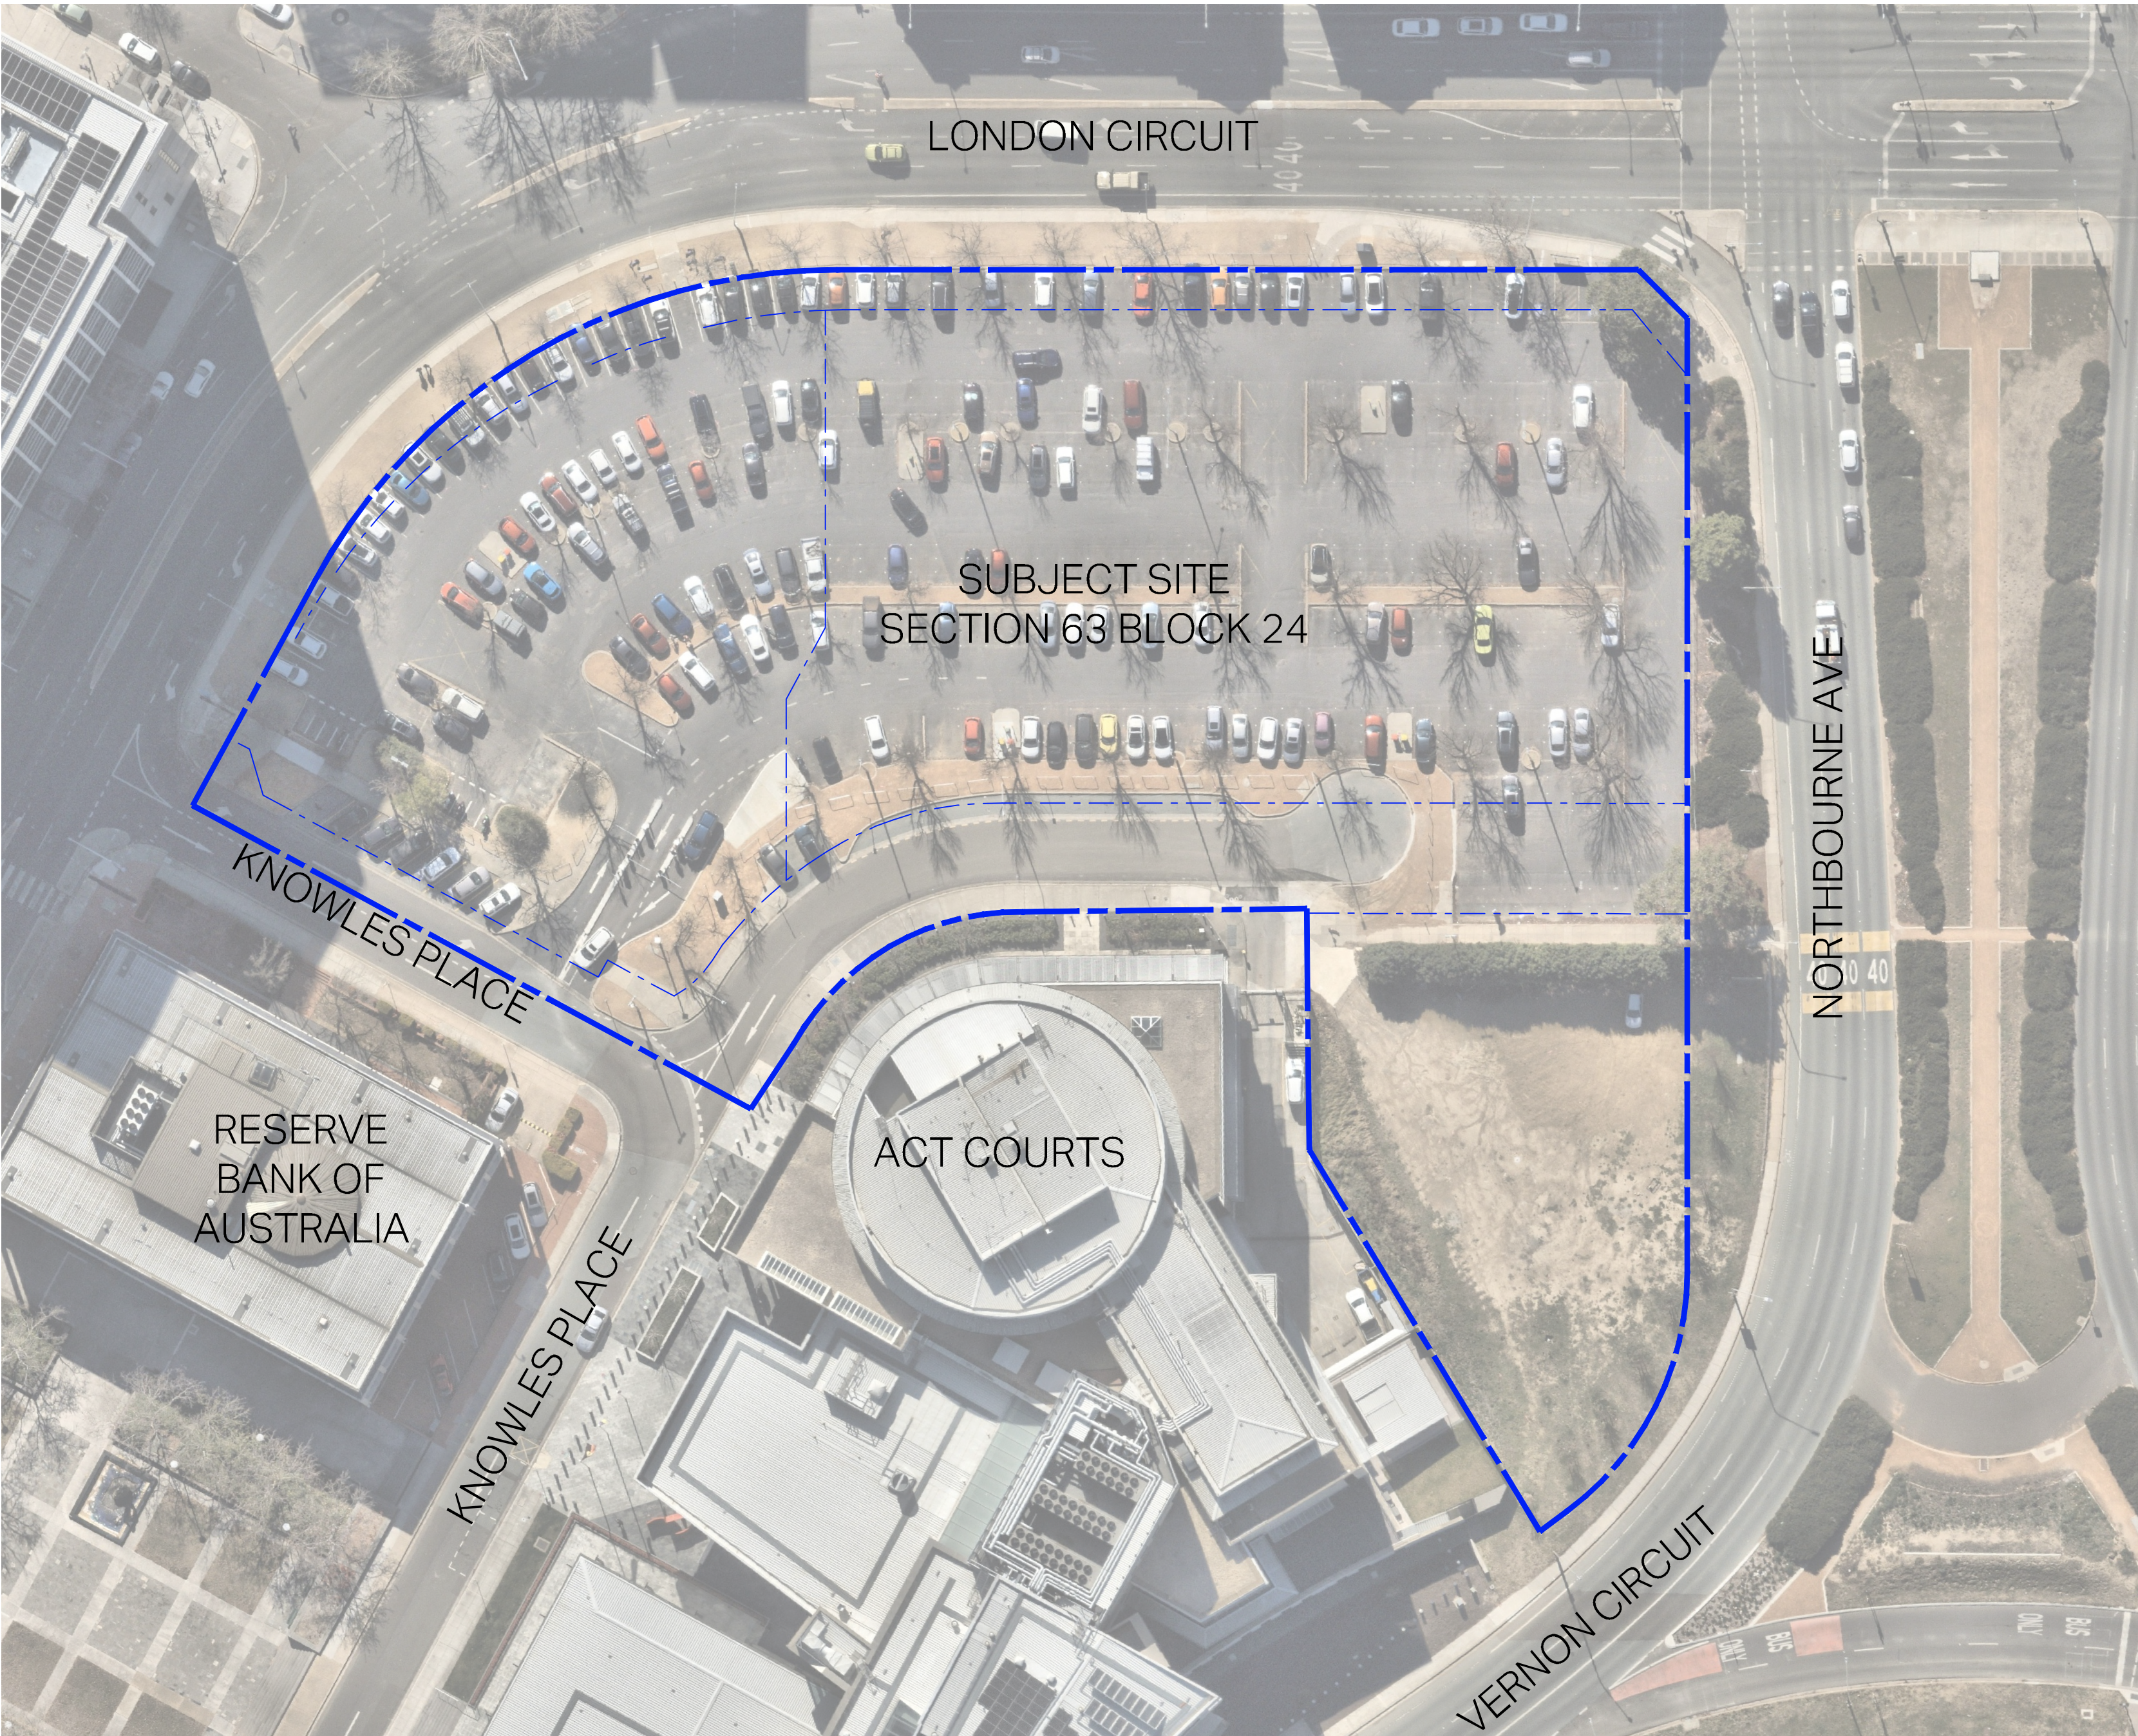

1:500@A1 1:1000@A3






C	WORKS APPROVAL	26.03.25	AL	DM
B	DRAFT WORKS APPROVAL	21.03.25	AL	DM
A	DRAFT WORKS APPROVAL	28.02.25	JF	DM
REV	ISSUE	DATE	DRN	CHK
CLIENT				



CONSULTANTS	JPW
ARCHITECT:	VITAL
CIVIL ENGINEER:	NDY
ELECTRICAL ENGINEER:	


LANDSCAPE ARCHITECT
redbox design group
02 6280 4949 (toll)
inbox@redboxdesigngroup.com.au
35 Kennedy Street, Kingston ACT 2604
PO Box 4575 Kingston ACT 2604
redboxdesigngroup.com.au

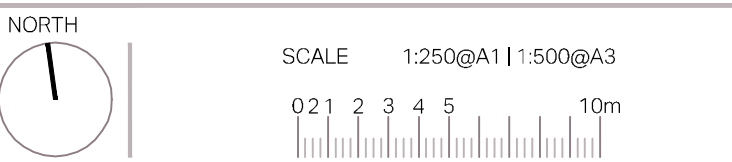

PROJECT
60 LONDON CIRCUIT
Block 40, Section 100
Corner London Circuit and
Northbourne Avenue
Canberra City ACT

PROJECT No.	SHEET	ISSUE
1785	300	C

KEY PLAN

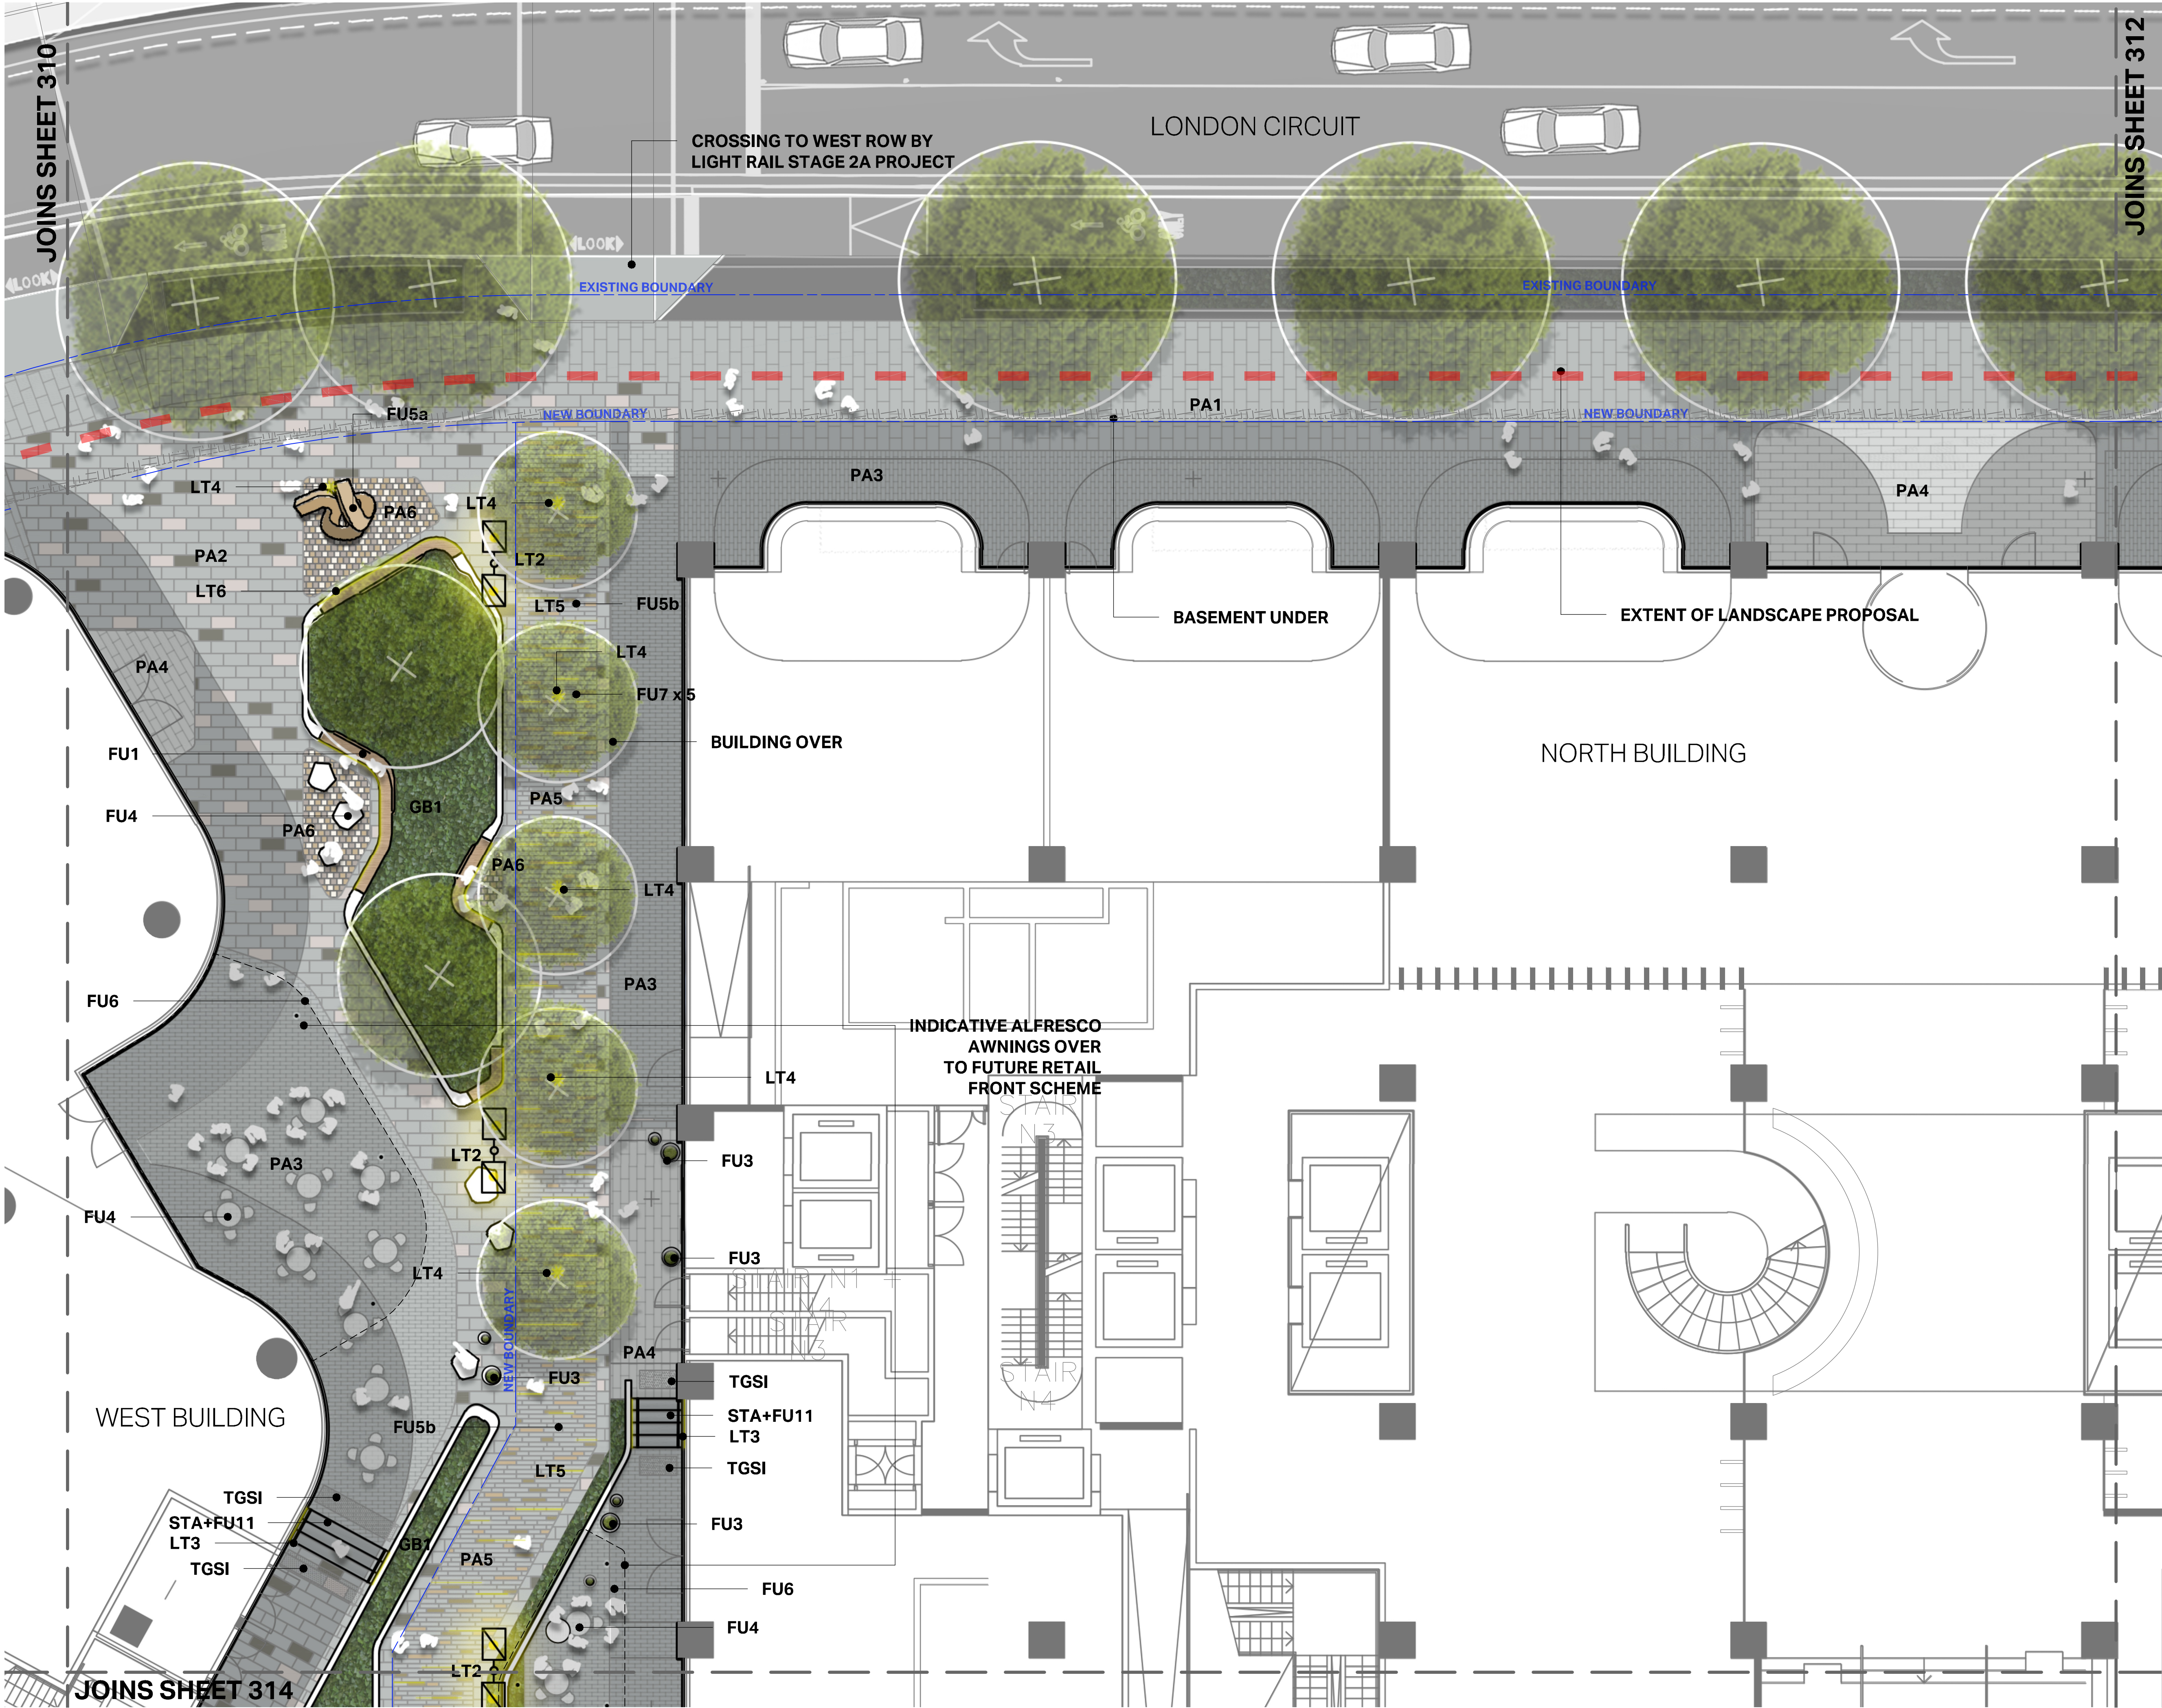

- KEY**
- PAVEMENT**
- PA1 Street frontage: Black granite (to match Light Rail) works
 - PA2 Precinct: Black granite 400x400/600/800mm exfoliated, non-slip hone, bush hammer finishes
 - PA3 Retail: Black granite 100x400/600 non-slip hone finish
 - PA4 Lobby: Mixed granite units (to suit interior)
 - PA5 Walkway: Porphyry grey/brown 150xmixed lengths exfoliated
 - PA6 Pause Point: Porphyry grey/brown sett, non-slip hone, bush hammer
 - PA7 Roadway: Black granite hexagon 155mm, exfoliated, non-slip hone, bush hammer
 - PA8 Porous parking bay
 - STA Stone clad with brass tactiles
- FIXTURES**
- FU1 Integrated planter / seating
 - FU2 Sollar (indicative)
 - FU3 Planter pots, mixed finish (Ø400, Ø600, Ø800)
 - FU4 Scattered seating
 - FU5a Artwork sculpture
 - FU5b Artwork inlay
 - FU6 Awning/Shelter
 - FU7 Tree grate (infill with PA5)
 - FU8 Bicycle Rack
 - FU9a GRC Rectangular Sitting Surface
 - FU9b GRC Rectangular Planter
 - FU9c GRC Rectangular Planter with Sitting Surface
 - FU10a CDDM furniture suite-bench
 - FU10b CDDM furniture suite-bicycle rail
 - FU10c CDDM furniture suite-waste receptacle
 - FU11 Brass handrails
- PLANTING**
- GB1 Raised garden bed in planter
 - GB2 Garden bed
 - SSV Structural soil tree pit
- LIGHTING COMPLIANCE**
- LT1 Streetlight (existing/upgraded)
 - LT2 WEEF VRL Series
 - LT3 Stair
- LIGHTING FEATURE**
- LT4 Uplight, in-ground
 - LT5 Linear, in-ground
 - LT6 Feature, integral to seating

C	WORKS APPROVAL	26.03.25	AL	DM
B	DRAFT WORKS APPROVAL	21.03.25	AL	DM
A	DRAFT WORKS APPROVAL	28.02.25	AL	DM
REV	ISSUE	DATE	DRN	CHK
CLIENT				

CAPITAL
PROPERTY GROUP
EXCELLENCE IS OUR BUSINESS


CONSULTANTS

ARCHITECT:	JPW
CIVIL ENGINEER:	VITAL
ELECTRICAL ENGINEER:	NDY

LANDSCAPE ARCHITECT

redbox design group

02 6280 4949 (tel)
inbox@redboxdesigngroup.com.au
35 Kennedy Street, Kingston ACT 2604
PO Box 4575 Kingston ACT 2604
redboxdesigngroup.com.au

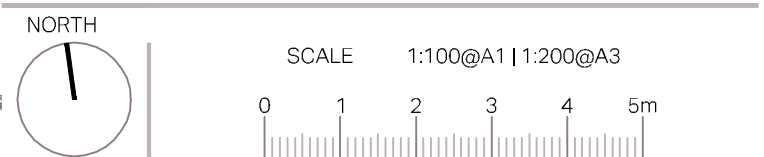


PROJECT

60 LONDON CIRCUIT

Block 40, Section 100
Corner London Circuit and
Northbourne Avenue
Canberra City ACT

PROJECT No.	SHEET	ISSUE
1785	311	C

LANDSCAPE PLAN (2)
Ground Floor

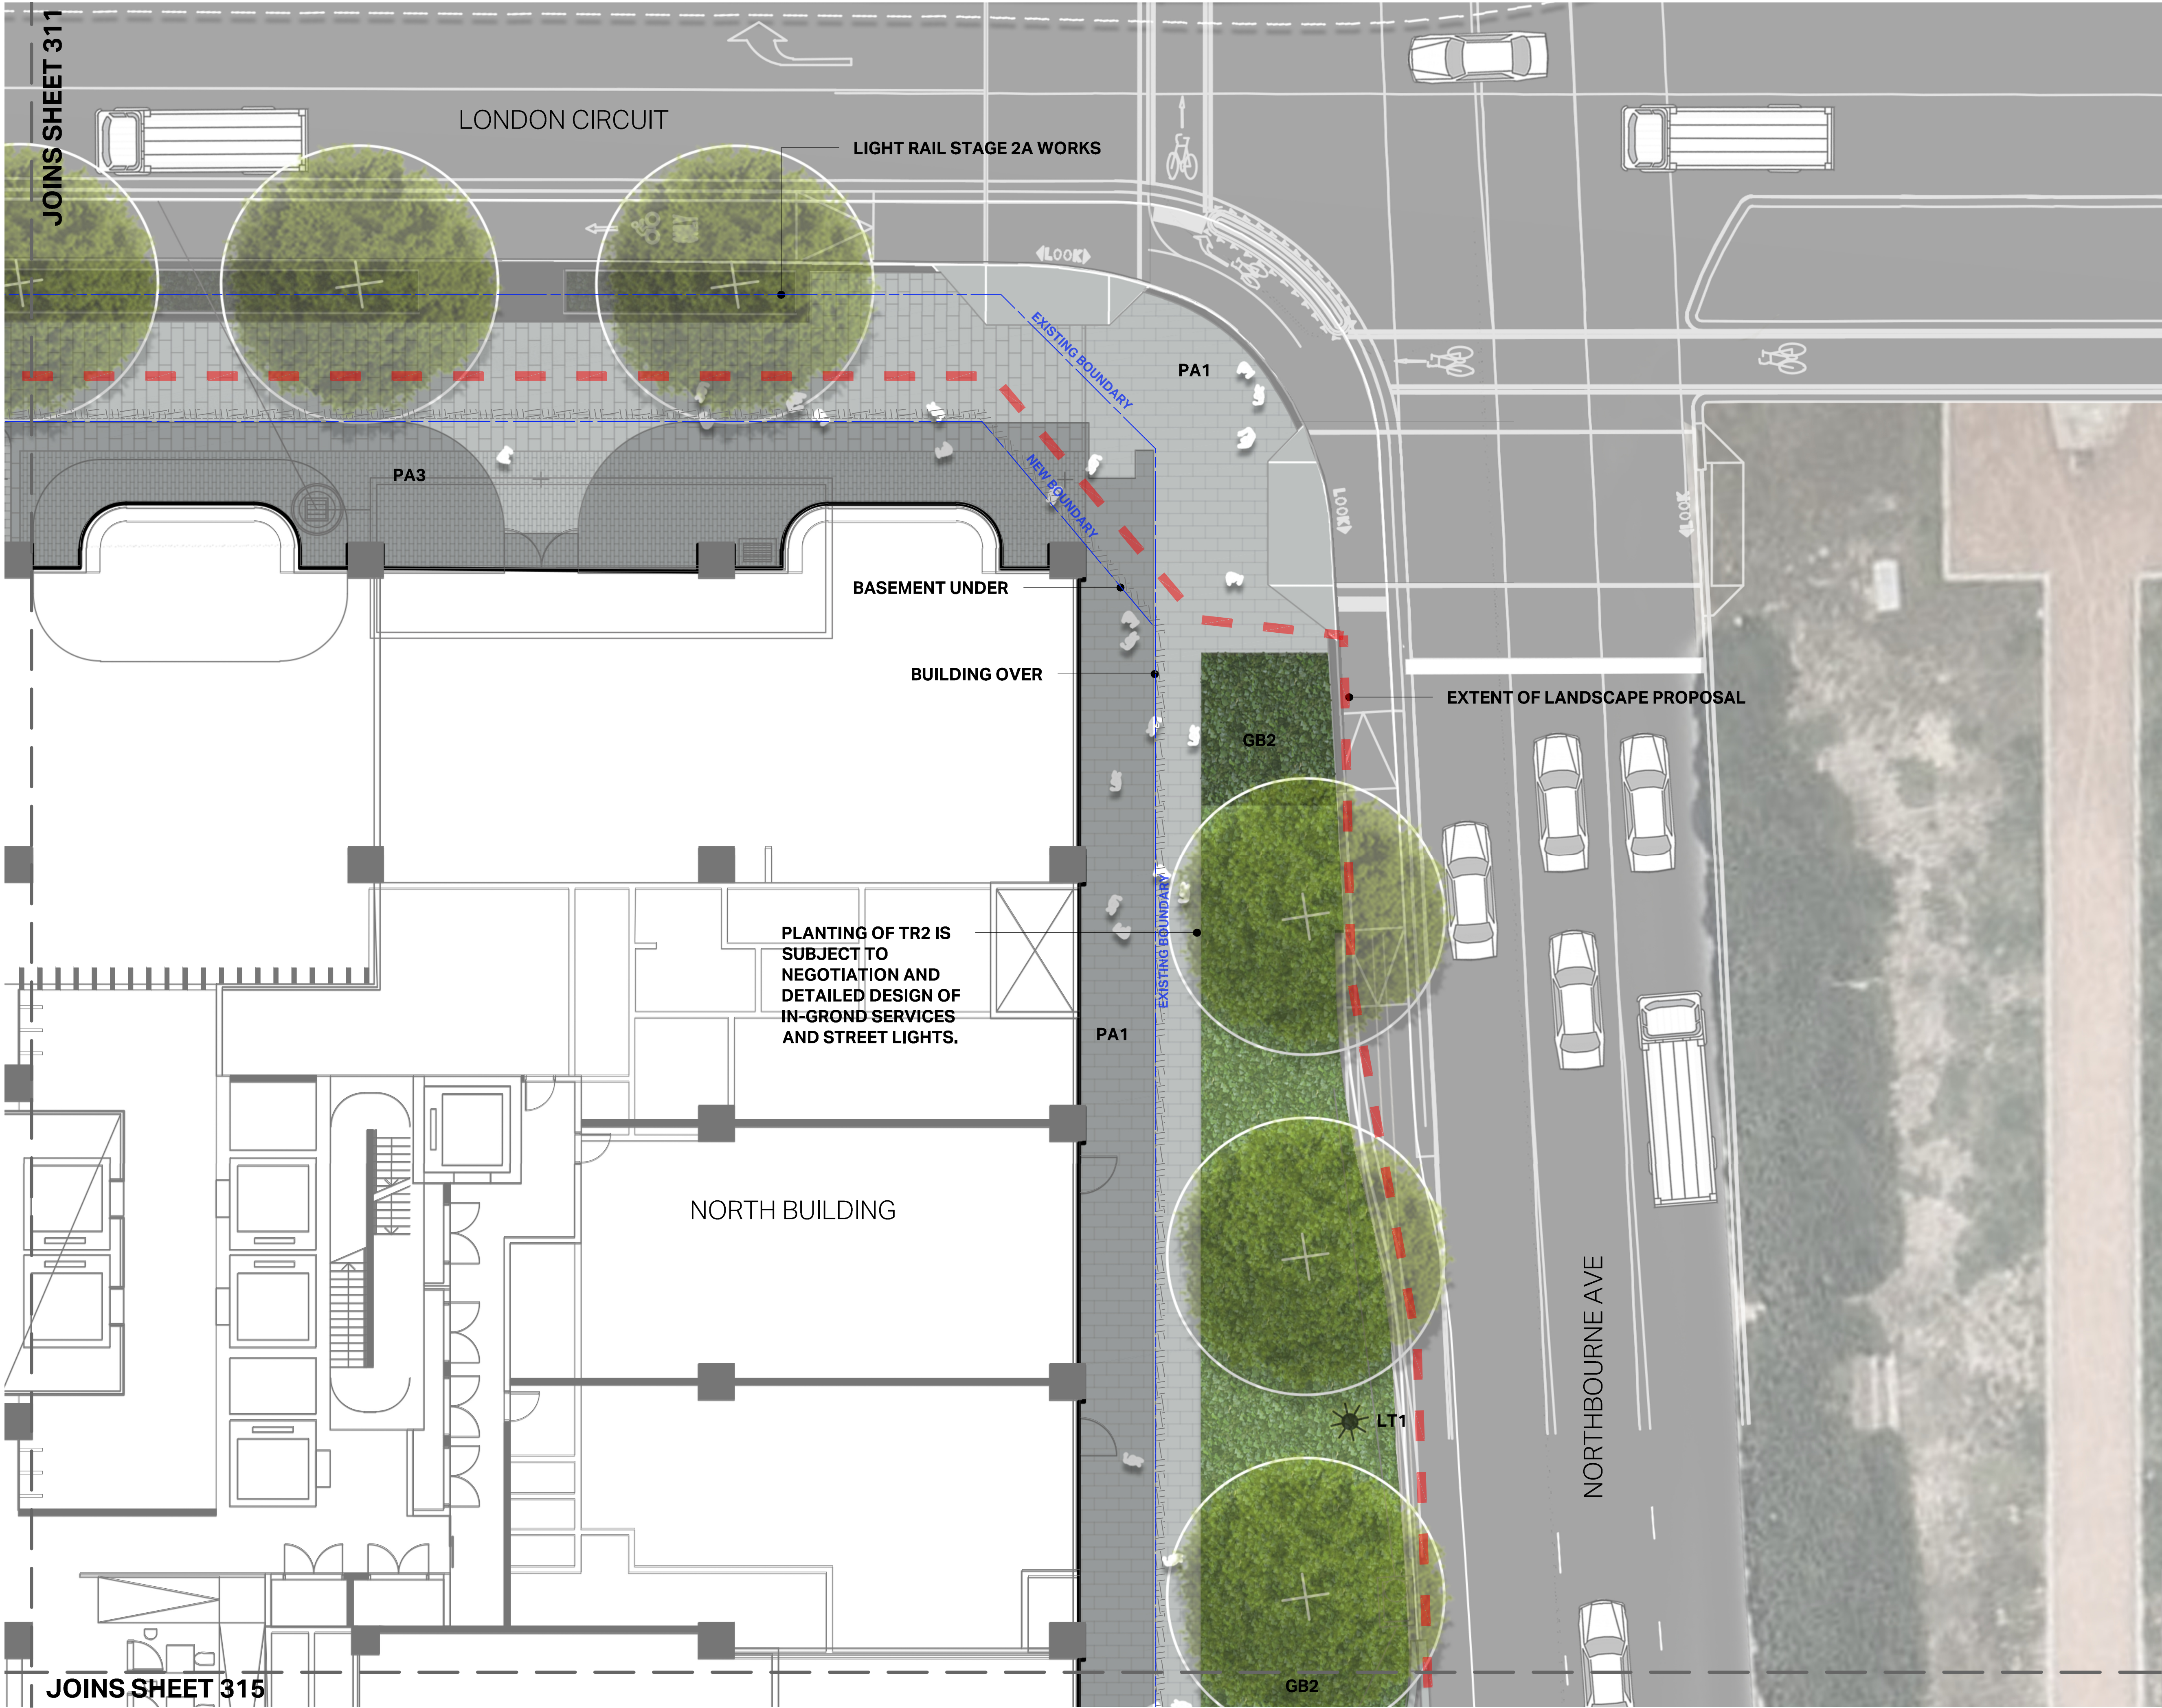

- KEY**
- PAVEMENT**
- PA1 Street frontage: Black granite (to match Light Rail) works
 - PA2 Precinct: Black granite 400x400/600/800mm exfoliated, non-slip hone, bush hammer finishes
 - PA3 Retail: Black granite 100x400/600 non-slip hone finish
 - PA4 Lobby: Mixed granite units (to suit interior)
 - PA5 Walkway: Porphyry grey/brown 150xmixed lengths exfoliated
 - PA6 Pause Point: Porphyry grey/brown sett
 - PA7 Roadway: Black granite hexagon 155mm, exfoliated, non-slip hone, bush hammer
 - PA8 Porous parking bay
 - STA Stone clad with brass tactiles
- FIXTURES**
- FU1 Integrated planter / seating
 - FU2 Bollard (indicative)
 - FU3 Planter pots, mixed finish (Ø400, Ø600, Ø800)
 - FU4 Scattered seating
 - FU5a Artwork sculpture
 - FU5b Artwork inlay
 - FU6 Awning/Shelter
 - FU7 Tree grate (infill with PA5)
 - FU8 Bicycle Rack
 - FU9a GRC Rectangular Sitting Surface
 - FU9b GRC Rectangular Planter
 - FU9c GRC Rectangular Planter with Sitting Surface
 - FU10a CDDM furniture suite-bench
 - FU10b CDDM furniture suite-bicycle rail
 - FU10c CDDM furniture suite-waste receptacle
 - FU11 Brass handrails
- PLANTING**
- GB1 Raised garden bed in planter
 - GB2 Garden bed
 - SSV Structural soil tree pit
- LIGHTING COMPLIANCE**
- LT1 Streetlight (existing/upgraded)
 - LT2 WEEF-VFL Series
 - LT3 Stair
- LIGHTING FEATURE**
- LT4 Uplight, in-ground
 - LT5 Linear, in-ground
 - LT6 Feature, integral to seating


C	WORKS APPROVAL	26.03.25	AL	DM
B	DRAFT WORKS APPROVAL	21.03.25	AL	DM
A	DRAFT WORKS APPROVAL	28.02.25	AL	DM
REV	ISSUE	DATE	DRN	CHK

CLIENT



CONSULTANTS
ARCHITECT: JPW
CIVIL ENGINEER: VITAL
ELECTRICAL ENGINEER: NDY

LANDSCAPE ARCHITECT
redbox design group
02 6280 4949 (tel)
inbox@redboxdesigngroup.com.au
35 Kennedy Street, Kingston ACT 2604
PO Box 4575 Kingston ACT 2604
redboxdesigngroup.com.au

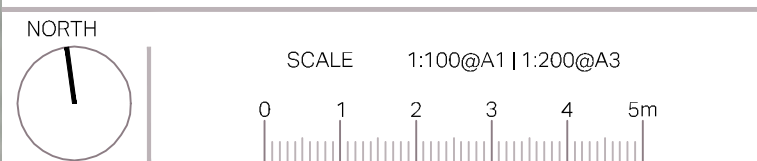

PROJECT
60 LONDON CIRCUIT
Block 40, Section 100
Corner London Circuit and
Northbourne Avenue
Canberra City ACT

PROJECT No.	SHEET	ISSUE
1785	312	C

LANDSCAPE PLAN (3)
Ground Floor

EXTENT OF LANDSCAPE PROPOSAL
BUILDING OVER

BASEMENT UNDER

WEST BUILDING

SUBSTATION

PARKING AND KERBS TO
CIVIL DETAIL

KNOWLES PLACE

RESERVE BANK
OF AUSTRALIA

- KEY**
- PAVEMENT**
- PA1 Street frontage: Black granite (to match Light Rail) works
 - PA2 Precinct: Black granite 400x400/600/800mm exfoliated, non-slip hone, bush hammer finishes
 - PA3 Retail: Black granite 100x400/600 non-slip hone finish
 - PA4 Lobby: Mixed granite units (to suit interior)
 - PA5 Walkway: Porphyry grey/brown 150xmixed lengths exfoliated
 - PA6 Pause Point: Porphyry grey/brown sett
 - PA7 Roadway: Black granite hexagon 155mm, exfoliated, non-slip hone, bush hammer
 - PA8 Porous parking bay
 - STA Stone clad with brass tactiles
- FIXTURES**
- FU1 Integrated planter / seating
 - FU2 Bollard (indicative)
 - FU3 Planter pots, mixed finish (Ø400, Ø600, Ø800)
 - FU4 Scattered seating
 - FU5a Artwork sculpture
 - FU5b Artwork inlay
 - FU6 Awning/Shelter
 - FU7 Tree grate (infill with PA5)
 - FU8 Bicycle Rack
 - FU9a GRC Rectangular Sitting Surface
 - FU9b GRC Rectangular Planter
 - FU9c GRC Rectangular Planter with Sitting Surface
 - FU10a CDDM furniture suite-bench
 - FU10b CDDM furniture suite-bicycle rail
 - FU10c CDDM furniture suite-waste receptacle
 - FU11 Brass handrails
- PLANTING**
- GB1 Raised garden bed in planter
 - GB2 Garden bed
 - SSV Structural soil tree pit
- LIGHTING COMPLIANCE**
- LT1 Streetlight (existing/upgraded)
 - LT2 WEEF-VFL Series
 - LT3 Stair
- LIGHTING FEATURE**
- LT4 Uplight, in-ground
 - LT5 Linear, in-ground
 - LT6 Feature, integral to seating


C	WORKS APPROVAL	26.03.25	AL	DM
B	DRAFT WORKS APPROVAL	21.03.25	AL	DM
A	DRAFT WORKS APPROVAL	28.02.25	AL	DM
REV	ISSUE	DATE	DRN	CHK

CLIENT



CONSULTANTS
ARCHITECT: JPW
CIVIL ENGINEER: VITAL
ELECTRICAL ENGINEER: NDY

LANDSCAPE ARCHITECT
redbox design group
02 6280 4949 (tel)
inbox@redboxdesigngroup.com.au
35 Kennedy Street, Kingston ACT 2604
PO Box 4575 Kingston ACT 2604
redboxdesigngroup.com.au

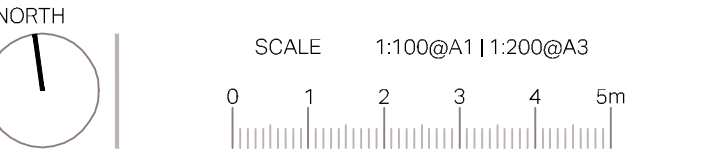

PROJECT
60 LONDON CIRCUIT
Block 40, Section 100
Corner London Circuit and
Northbourne Avenue
Canberra City ACT

PROJECT No.	SHEET	ISSUE
1785	313	C

GENERAL ARRANGEMENTS (3)
Ground Floor




- KEY**
- PAVEMENT**
- PA1 Street frontage: Black granite (to match Light Rail) works
 - PA2 Precinct: Black granite 400x400/600/800mm exfoliated, non-slip hone, bush hammer finishes
 - PA3 Retail: Black granite 100x400/600 non-slip hone finish
 - PA4 Lobby: Mixed granite units (to suit interior)
 - PA5 Walkway: Porphyry grey/brown 150xmixed lengths exfoliated
 - PA6 Pause Point: Porphyry grey/brown sett
 - PA7 Roadway: Black granite hexagon 155mm, exfoliated, non-slip hone, bush hammer
 - PA8 Porous parking bay
 - STA Stone clad with brass tactiles
- FIXTURES**
- FU1 Integrated planter / seating
 - FU2 Bollard (indicative)
 - FU3 Planter pots, mixed finish (Ø400, Ø600, Ø800)
 - FU4 Scattered seating
 - FU5a Artwork sculpture
 - FU5b Artwork inlay
 - FU6 Awning/Shelter
 - FU7 Tree grate (infill with PA5)
 - FU8 Bicycle Rack
 - FU9a GRC Rectangular Sitting Surface
 - FU9b GRC Rectangular Planter
 - FU9c GRC Rectangular Planter with Sitting Surface
 - FU10a CDDM furniture suite-bench
 - FU10b CDDM furniture suite-bicycle rail
 - FU10c CDDM furniture suite-waste receptacle
 - FU11 Brass handrails
- PLANTING**
- GB1 Raised garden bed in planter
 - GB2 Garden bed
 - SSV Structural soil tree pit
- LIGHTING COMPLIANCE**
- LT1 Streetlight (existing/upgraded)
 - LT2 WEEF-VFL Series
 - LT3 Stair
- LIGHTING FEATURE**
- LT4 Uplight, in-ground
 - LT5 Linear, in-ground
 - LT6 Feature, integral to seating

C	WORKS APPROVAL	26.03.25	AL	DM
B	DRAFT WORKS APPROVAL	21.03.25	AL	DM
A	DRAFT WORKS APPROVAL	28.02.25	AL	DM
REV	ISSUE	DATE	DRN	CHK
CLIENT				

CAPITAL PROPERTY GROUP
EXCELLENCE IS OUR BUSINESS

CONSULTANTS
ARCHITECT: JPW
CIVIL ENGINEER: VITAL
ELECTRICAL ENGINEER: NDY


LANDSCAPE ARCHITECT
redbox design group
02 6280 4949 (tel)
inbox@redboxdesigngroup.com.au
35 Kennedy Street, Kingston ACT 2604
PO Box 4575 Kingston ACT 2604
redboxdesigngroup.com.au

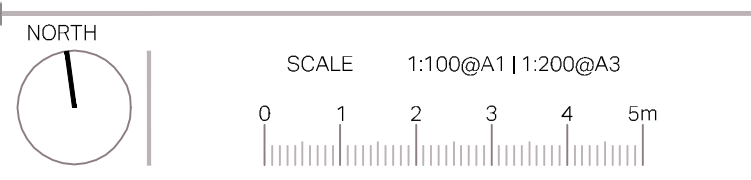

PROJECT
60 LONDON CIRCUIT
Block 40, Section 100
Corner London Circuit and
Northbourne Avenue
Canberra City ACT

PROJECT No.	SHEET	ISSUE
1785	314	C

LANDSCAPE PLAN (4)
Ground Floor

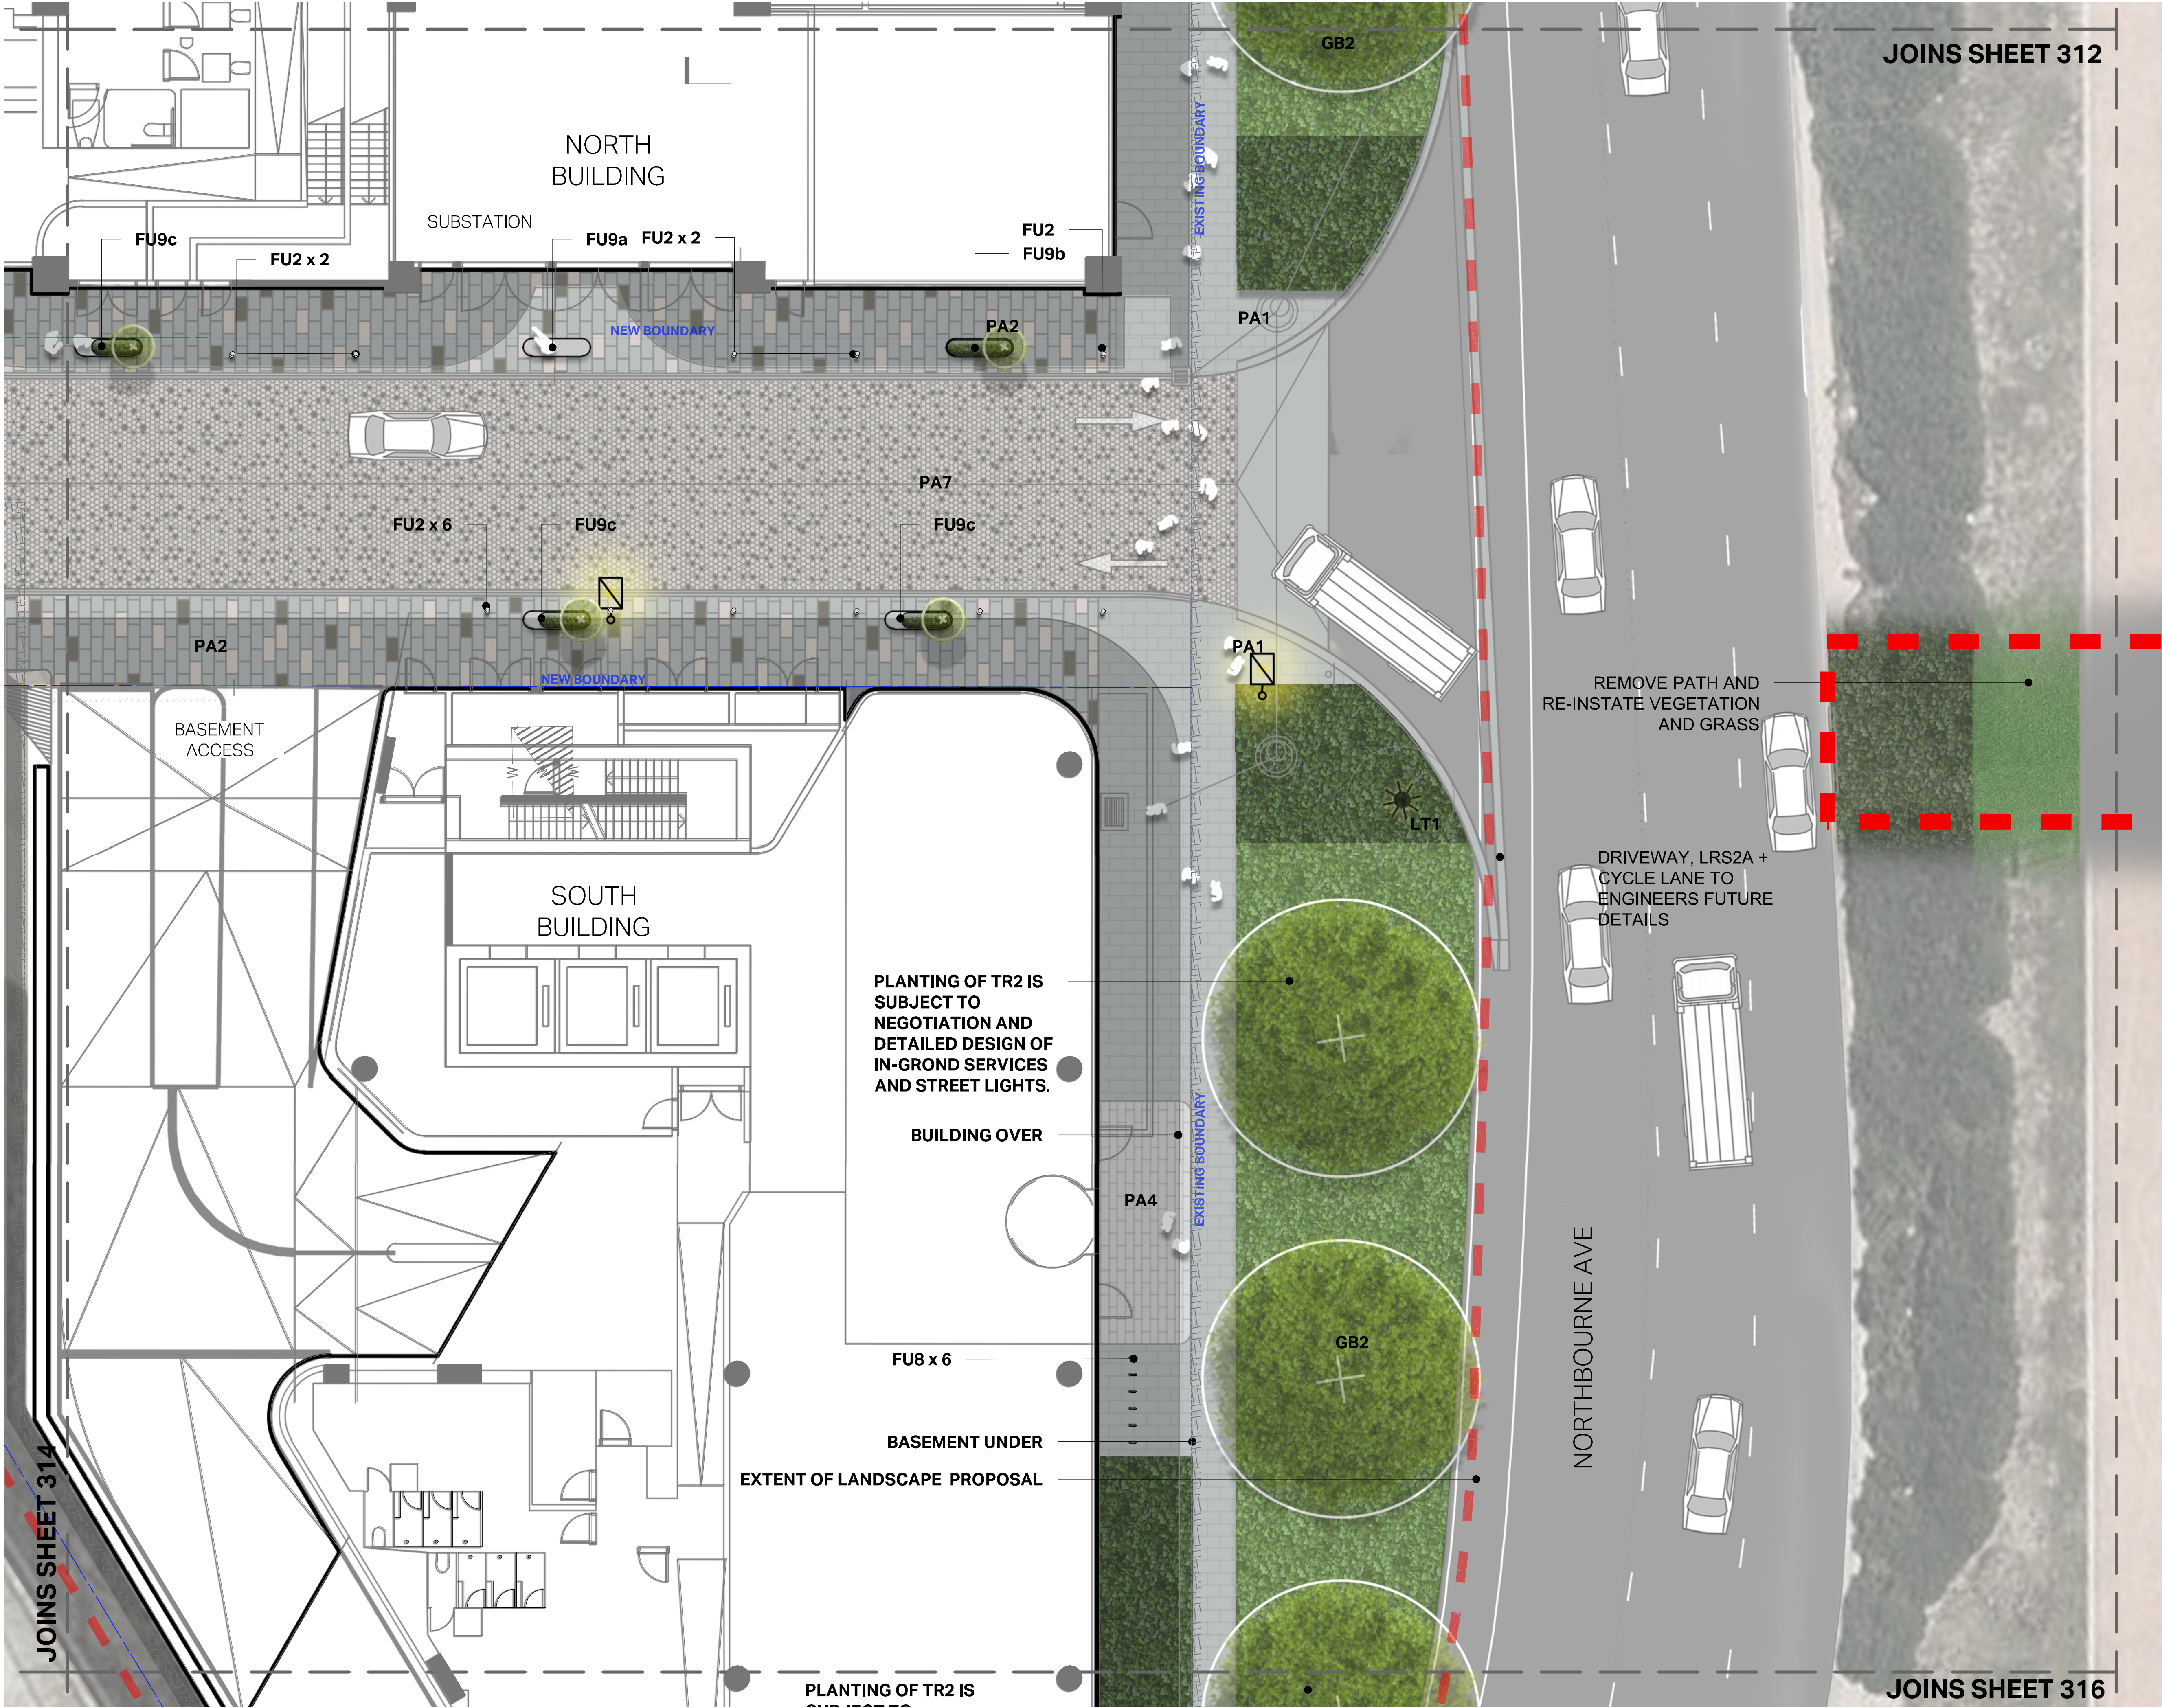

- KEY**
- PAVEMENT**
- PA1 Street frontage: Black granite (to match Light Rail) works
 - PA2 Precinct: Black granite 400x400/600/800mm exfoliated, non-slip hone, bush hammer finishes
 - PA3 Retail: Black granite 100x400/600 non-slip hone finish
 - PA4 Lobby: Mixed granite units (to suit interior)
 - PA5 Walkway: Porphyry grey/brown 150xmixed lengths exfoliated
 - PA6 Pause Point: Porphyry grey/brown sett
 - PA7 Roadway: Black granite hexagon 155mm, exfoliated, non-slip hone, bush hammer
 - PA8 Porous parking bay
 - STA Stone clad with brass tactiles
- FIXTURES**
- FU1 Integrated planter / seating
 - FU2 Bollard (indicative)
 - FU3 Planter pots, mixed finish (Ø400, Ø600, Ø800)
 - FU4 Scattered seating
 - FU5a Artwork sculpture
 - FU5b Artwork inlay
 - FU6 Awning/Shelter
 - FU7 Tree grate (infill with PA5)
 - FU8 Bicycle Rack
 - FU9a GRC Rectangular Sitting Surface
 - FU9b GRC Rectangular Planter
 - FU9c GRC Rectangular Planter with Sitting Surface
 - FU10a CDM furniture suite-bench
 - FU10b CDM furniture suite-bicycle rail
 - FU10c CDM furniture suite-waste receptacle
 - FU11 Brass handrails
- PLANTING**
- GB1 Raised garden bed in planter
 - GB2 Garden bed
 - SSV Structural soil tree pit
- LIGHTING COMPLIANCE**
- LT1 Streetlight (existing/upgraded)
 - LT2 WEEF VFL Series
 - LT3 Stair
- LIGHTING FEATURE**
- LT4 Uplight, in-ground
 - LT5 Linear, in-ground
 - LT6 Feature, integral to seating

C	WORKS APPROVAL	26.03.25	AL	DM
B	DRAFT WORKS APPROVAL	21.03.25	AL	DM
A	DRAFT WORKS APPROVAL	28.02.25	AL	DM
REV	ISSUE	DATE	DRN	CHK


CLIENT

CAPITAL
PROPERTY GROUP
EXCELLENCE IS OUR BUSINESS

CONSULTANTS	
ARCHITECT:	JPW
CIVIL ENGINEER:	VITAL
ELECTRICAL ENGINEER:	NDY

LANDSCAPE ARCHITECT

02 6280 4949 (tel)
inbox@redboxdesigngroup.com.au
35 Kennedy Street, Kingston ACT 2604
PO Box 4575 Kingston ACT 2604
redboxdesigngroup.com.au

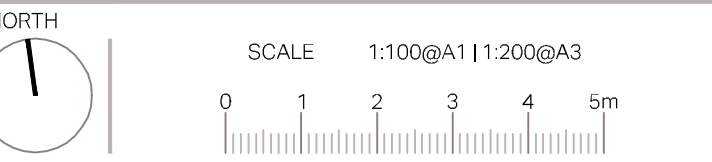


PROJECT

60 LONDON CIRCUIT
Block 40, Section 100
Corner London Circuit and
Northbourne Avenue
Canberra City ACT

PROJECT No.	SHEET	ISSUE
1785	315	C

LANDSCAPE PLAN (5)
Ground Floor

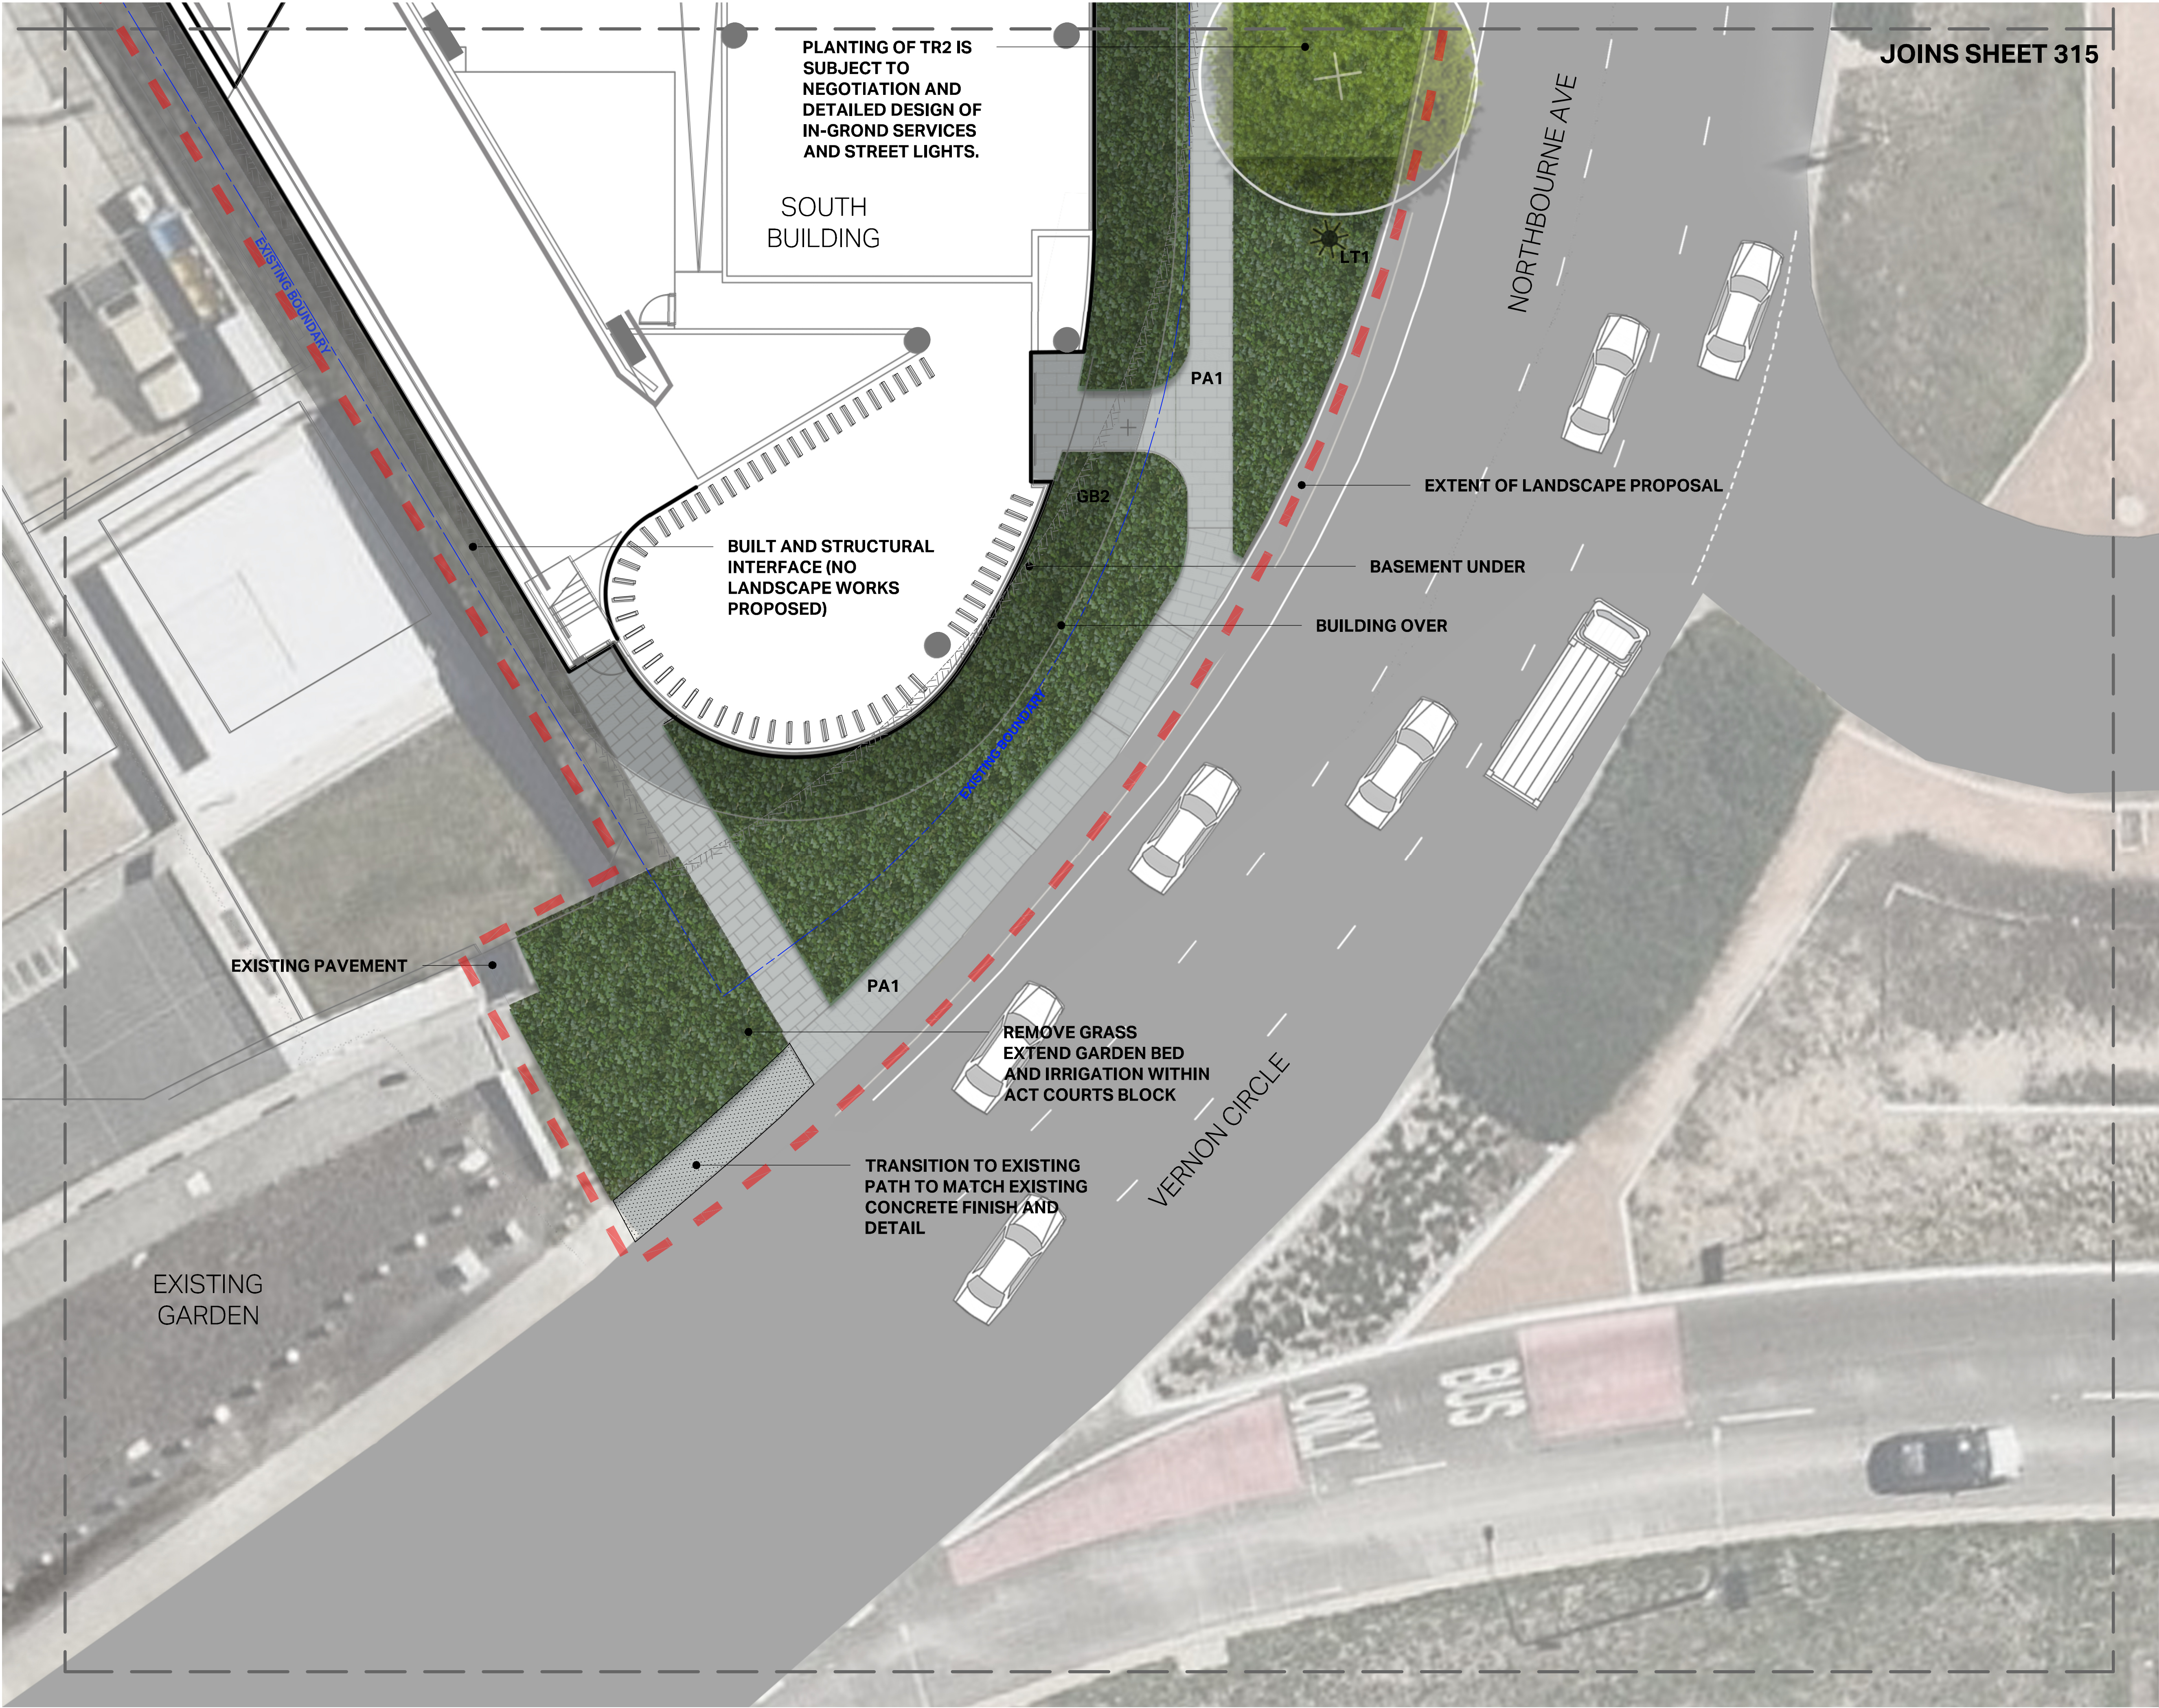

KEY

PAVEMENT

PA1 Street frontage: Black granite (to match Light Rail) works

PA2 Precinct: Black granite 400x400/600/800mm exfoliated, non-slip hone, bush hammer finishes

PA3 Retail: Black granite 100x400/600 non-slip hone finish

PA4 Lobby: Mixed granite units (to suit interior)

PA5 Walkway: Porphyry grey/brown 150xmixed lengths exfoliated

PA6 Pause Point: Porphyry grey/brown sett

PA7 Roadway: Black granite hexagon 155mm, exfoliated, non-slip hone, bush hammer

PA8 Porous parking bay

STA Stone clad with brass tactiles

FIXTURES

FU1 Integrated planter / seating

FU2 Bollard (indicative)

FU3 Planter pots, mixed finish (Ø400, Ø600, Ø800)

FU4 Scattered seating

FU5a Artwork sculpture

FU5b Artwork inlay

FU6 Awning/Shelter

FU7 Tree grate (infill with PA5)

FU8 Bicycle Rack

FU9a GRC Rectangular Sitting Surface

FU9b GRC Rectangular Planter

FU9c GRC Rectangular Planter with Sitting Surface

FU10a CDDM furniture suite-bench

FU10b CDDM furniture suite-bicycle rail

FU10c CDDM furniture suite-waste receptacle

FU11 Brass handrails

PLANTING

GB1 Raised garden bed in planter

GB2 Garden bed

SSV Structural soil tree pit

LIGHTING COMPLIANCE

LT1 Streetlight (existing/upgraded)

LT2 WEEF-VFL Series

LT3 Stair

LIGHTING FEATURE

LT4 Uplight, in-ground

LT5 Linear, in-ground

LT6 Feature, integral to seating

C	WORKS APPROVAL	26.03.25	AL	DM
B	DRAFT WORKS APPROVAL	21.03.25	AL	DM
A	DRAFT WORKS APPROVAL	28.02.25	AL	DM
REV	ISSUE	DATE	DRN	CHK

CLIENT



CAPITAL
PROPERTY GROUP
EXCELLENCE IS OUR BUSINESS

CONSULTANTS

ARCHITECT: JPW

CIVIL ENGINEER: VITAL

ELECTRICAL ENGINEER: NDY

LANDSCAPE ARCHITECT

02 6280 4949 (tel)

inbox@redboxdesigngroup.com.au

35 Kennedy Street, Kingston ACT 2604

PO Box 4575 Kingston ACT 2604

redboxdesigngroup.com.au

NORTH

SCALE 1:100@A1 | 1:200@A3

0 1 2 3 4 5m

PROJECT

60 LONDON CIRCUIT

Block 40, Section 100


Corner London Circuit and Northbourne Avenue

Canberra City ACT


PROJECT No.	SHEET	ISSUE
1785	316	C

LANDSCAPE PLAN (6)

Ground Floor

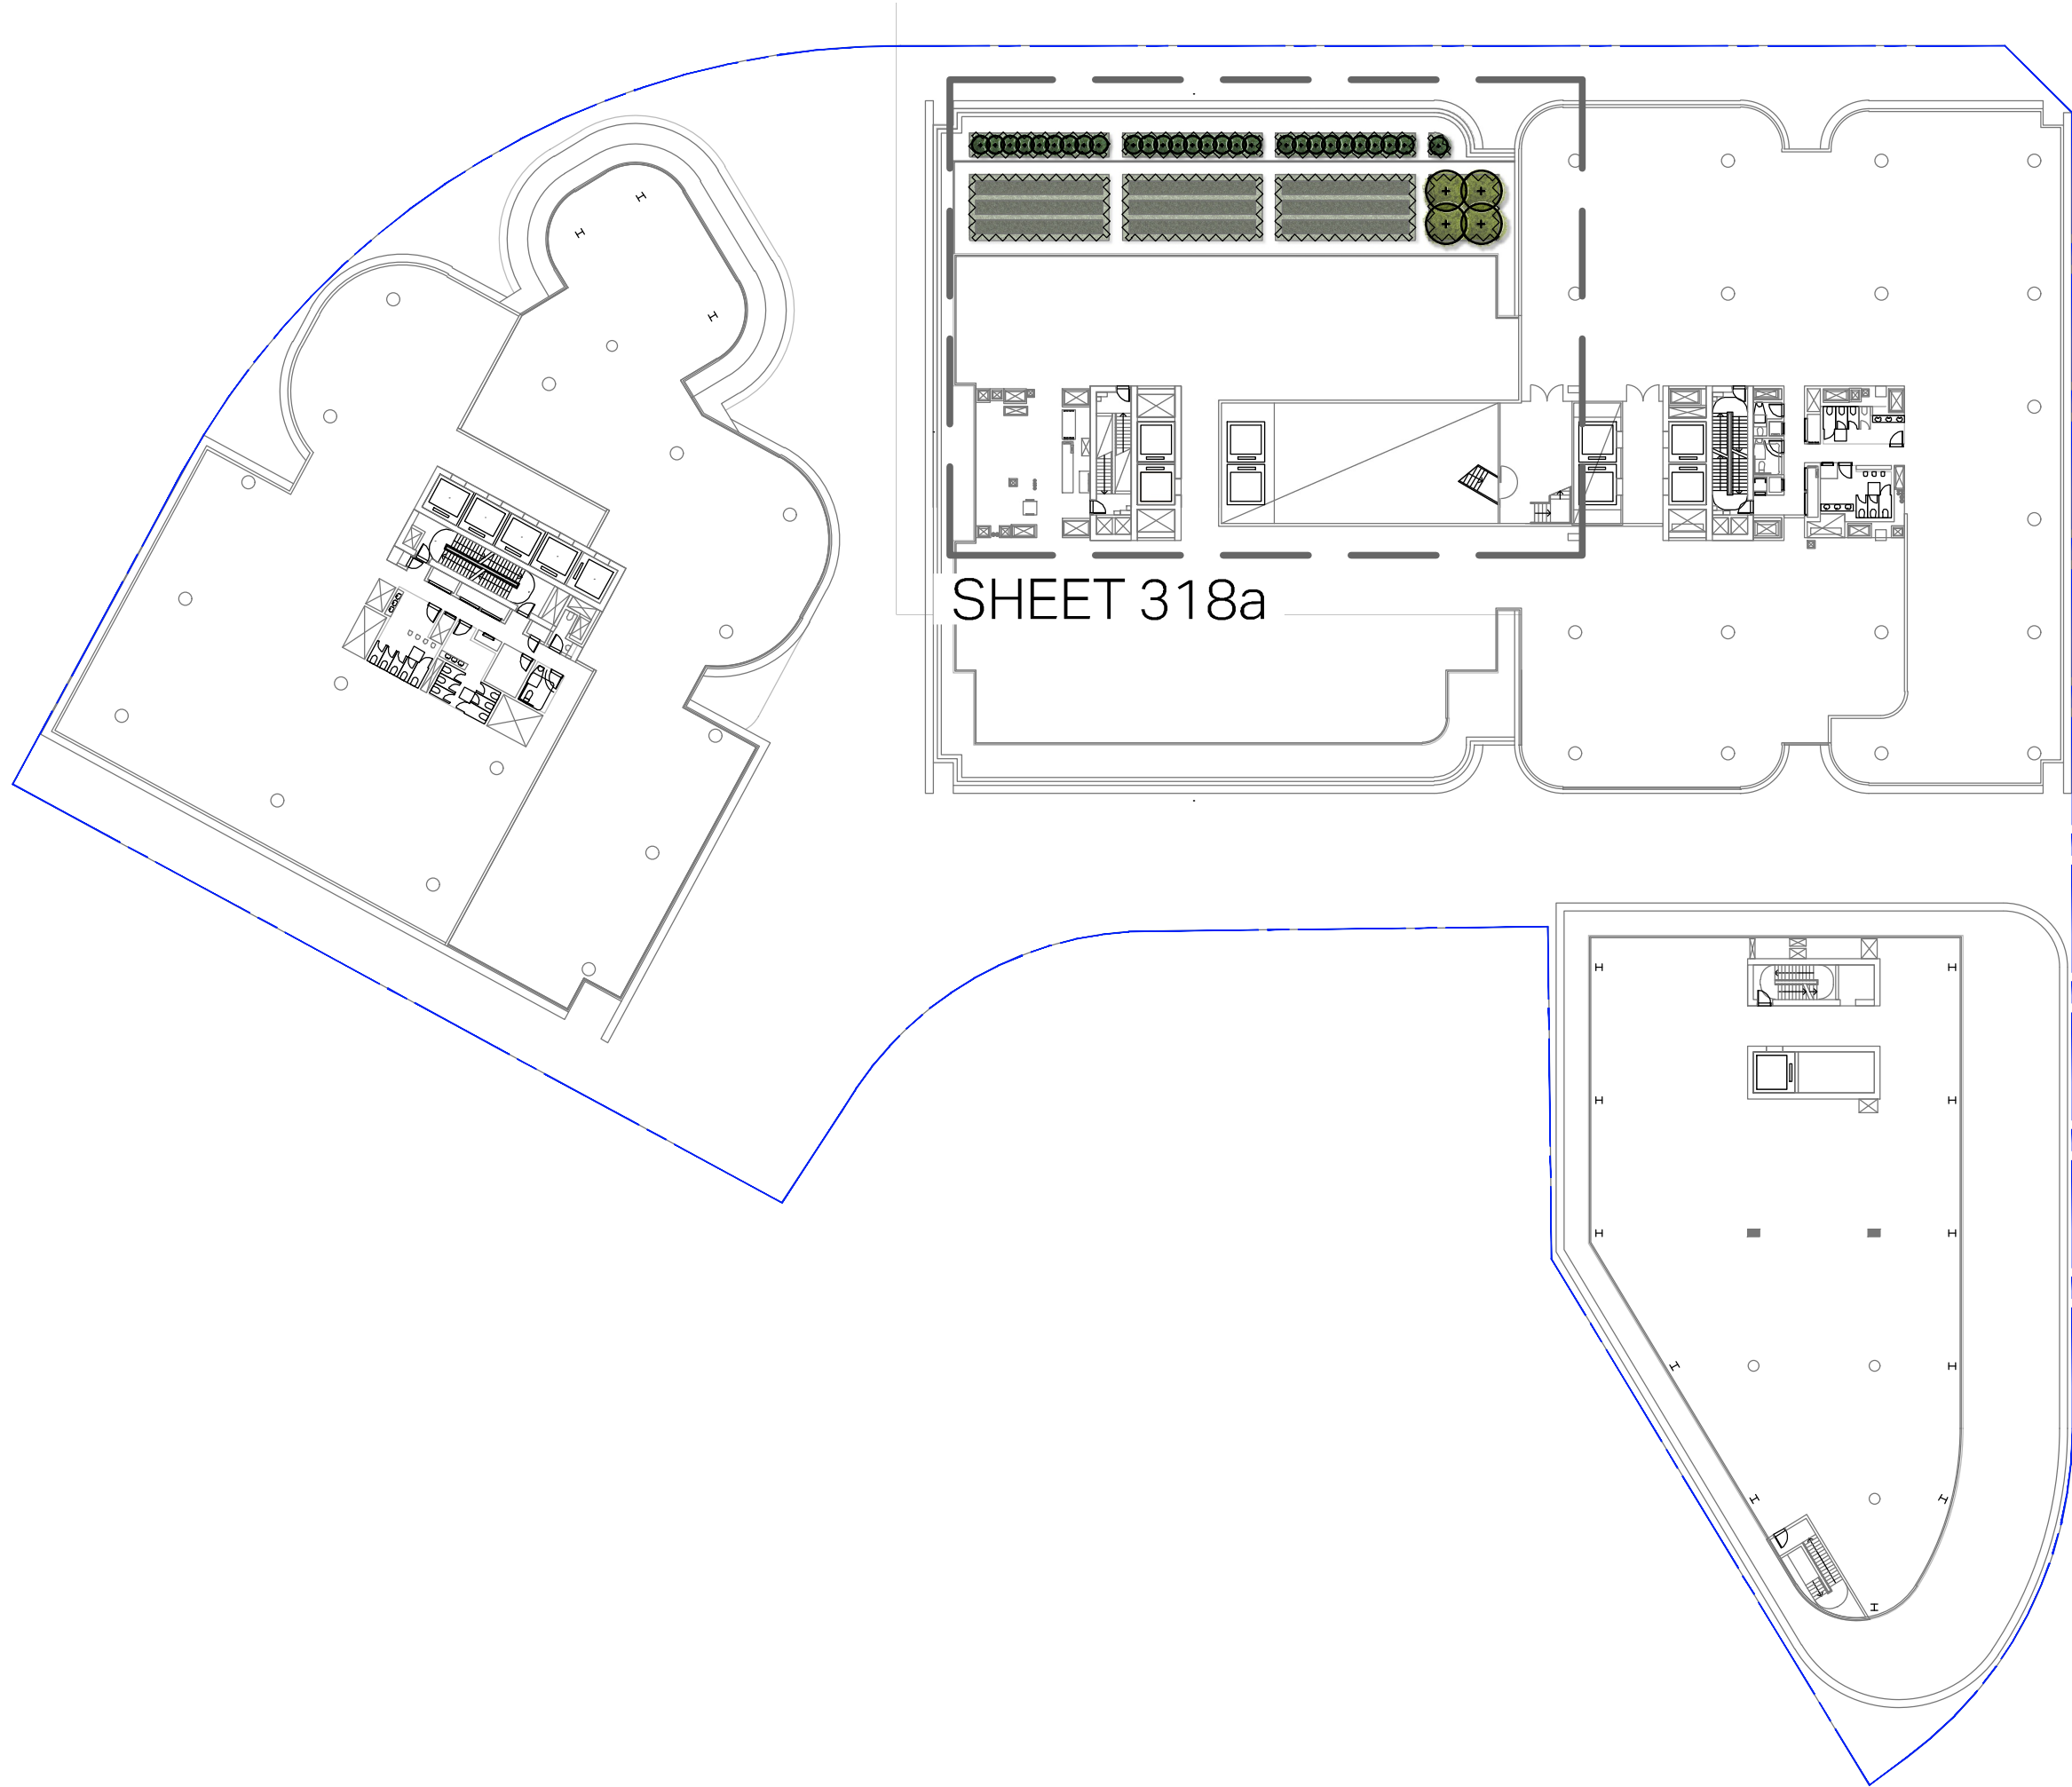

LEVEL 07

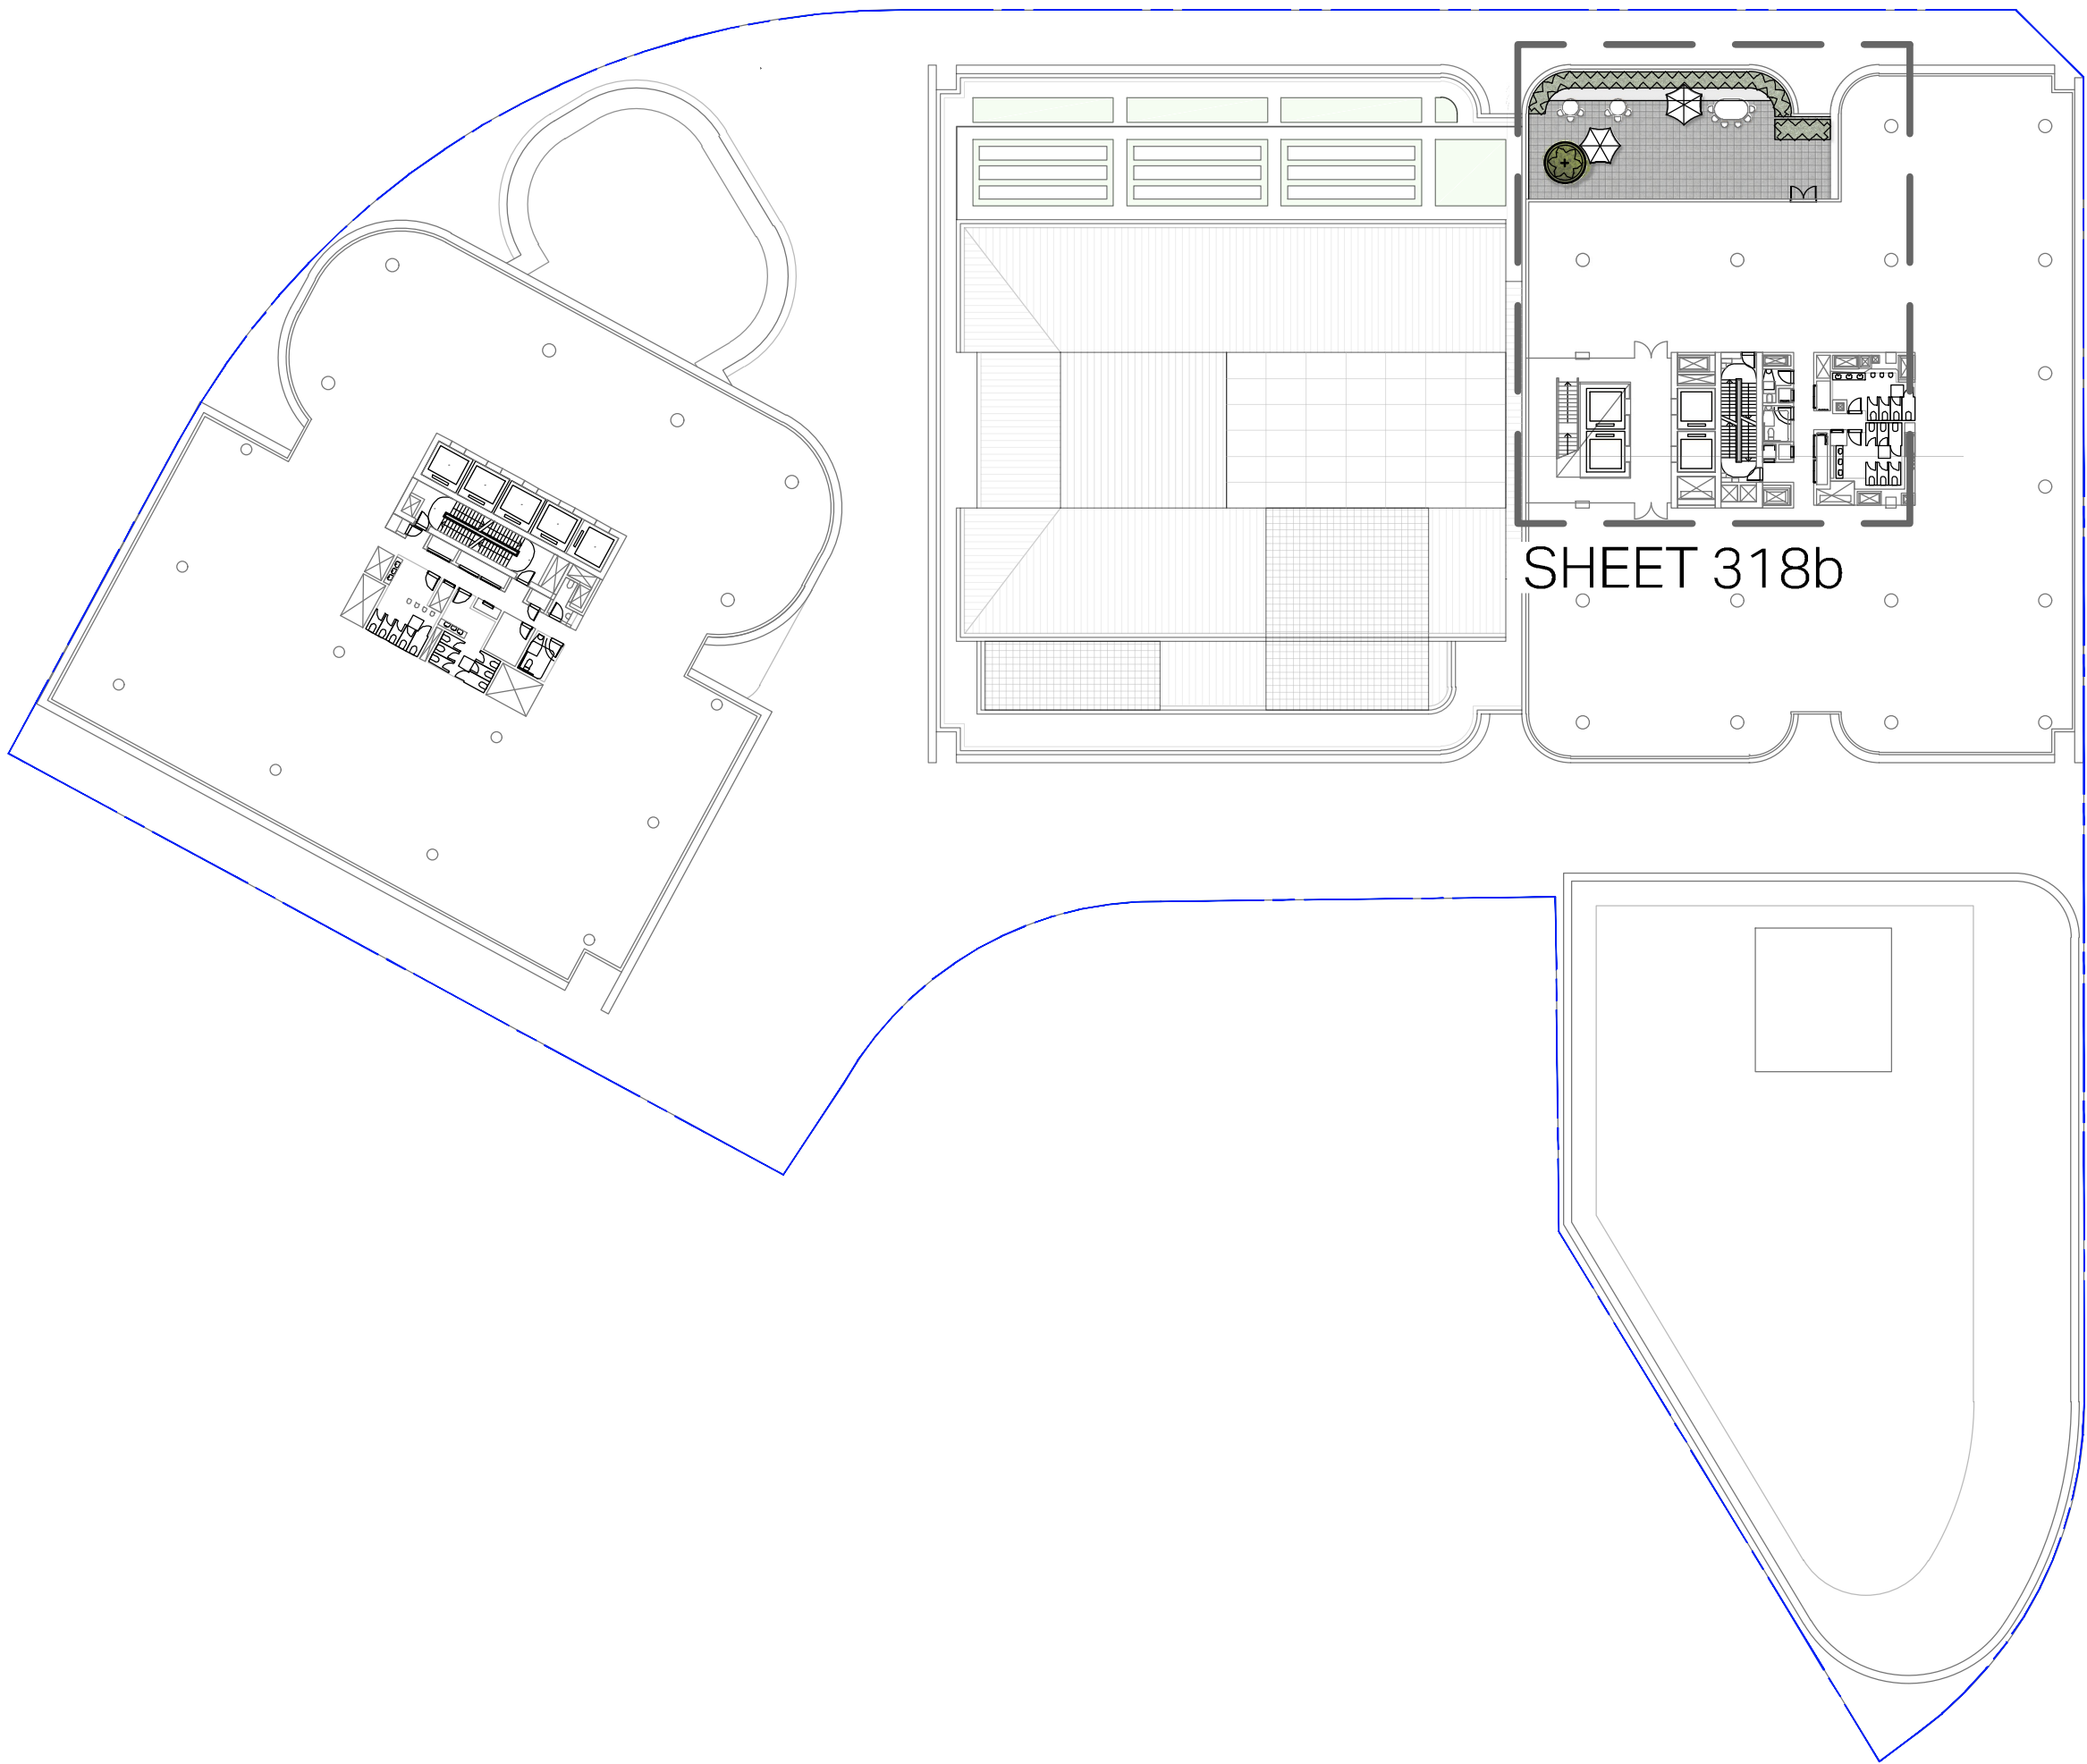

LEVEL 11

B	WORKS APPROVAL	26.03.25	AL	DM
A	DRAFT WORKS APPROVAL	28.02.25	JF	DM
REV	ISSUE	DATE	DRN	CHK
CLIENT				




CONSULTANTS	
ARCHITECT:	JPW
CIVIL ENGINEER:	VITAL
ELECTRICAL ENGINEER:	NDY

LANDSCAPE ARCHITECT

redbox design group

02 6280 4949 (tel)
inbox@redboxdesigngroup.com.au
35 Kennedy Street, Kingston ACT 2604
PO Box 4575 Kingston ACT 2604
redboxdesigngroup.com.au

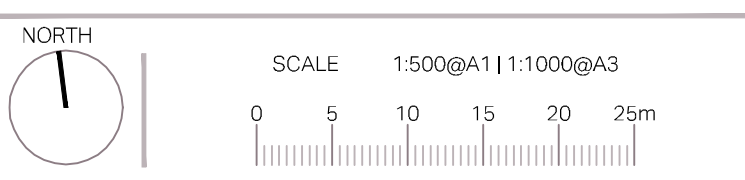


PROJECT


60 LONDON CIRCUIT
Block 40, Section 100
Corner London Circuit and
Northbourne Avenue
Canberra City ACT

PROJECT No.	SHEET	ISSUE
1785	317	B
KEY PLAN L07 + 11		

KEY
GB1 Garden bed in planter

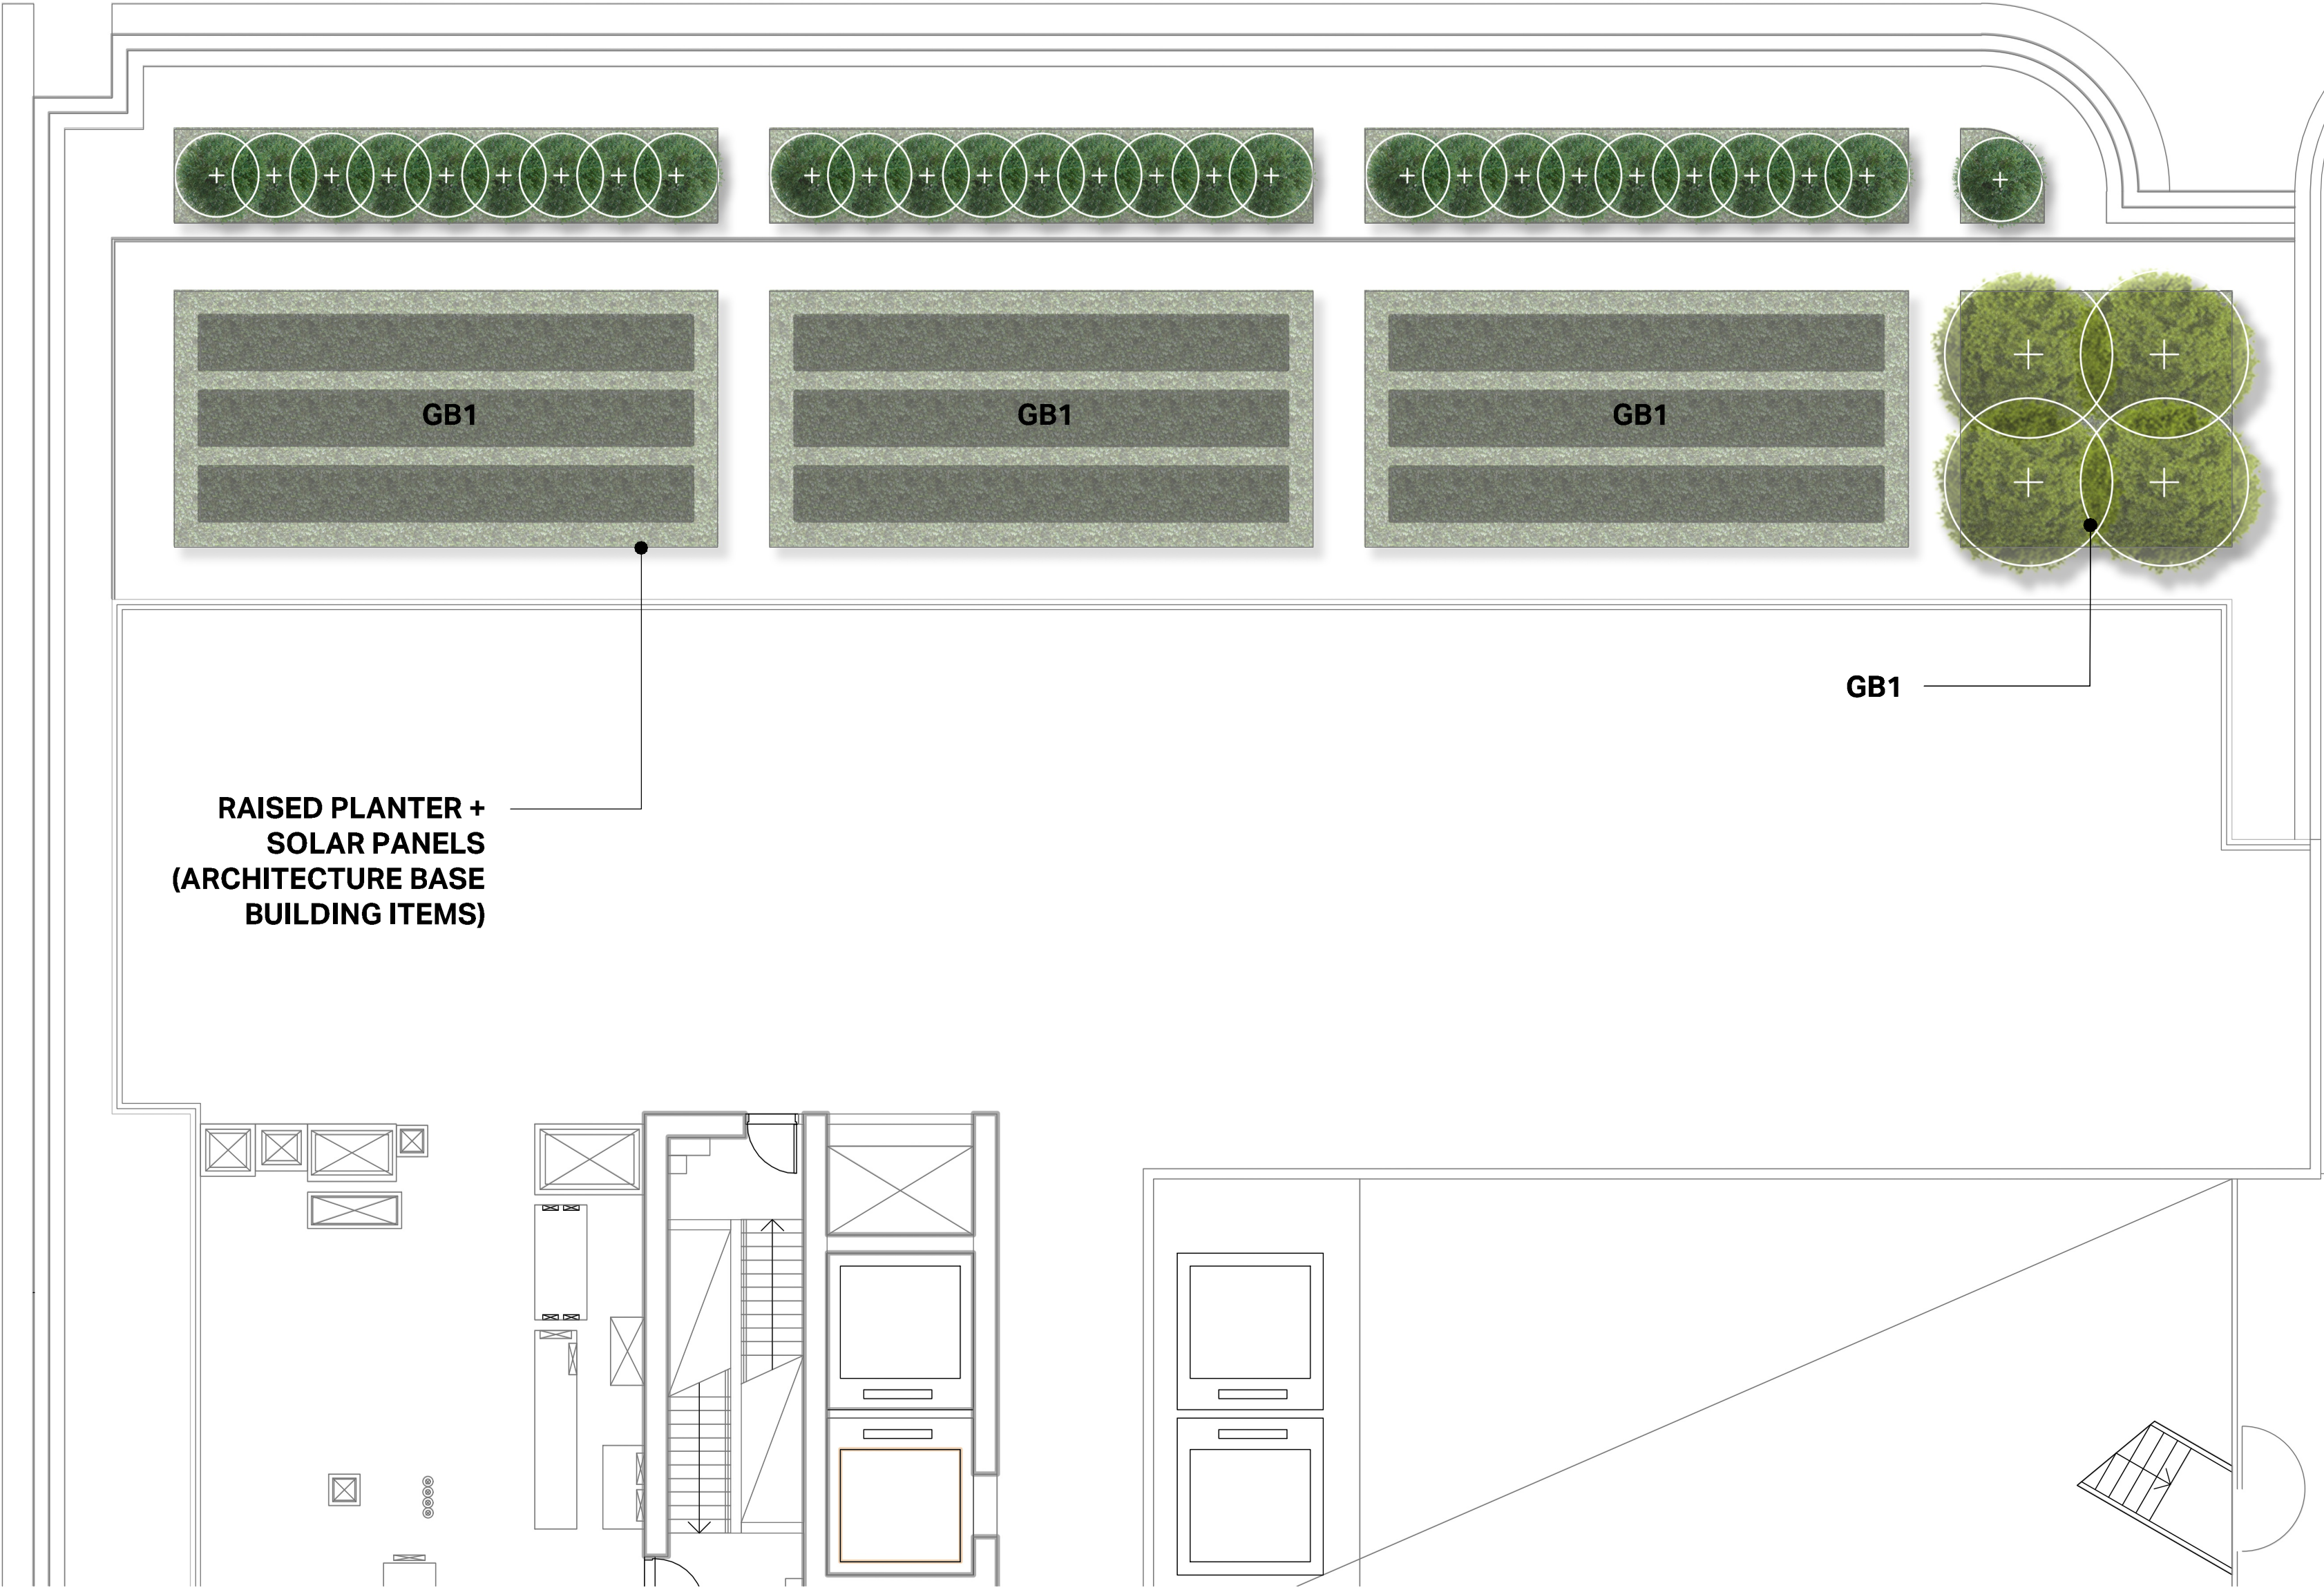

A - LEVEL 07

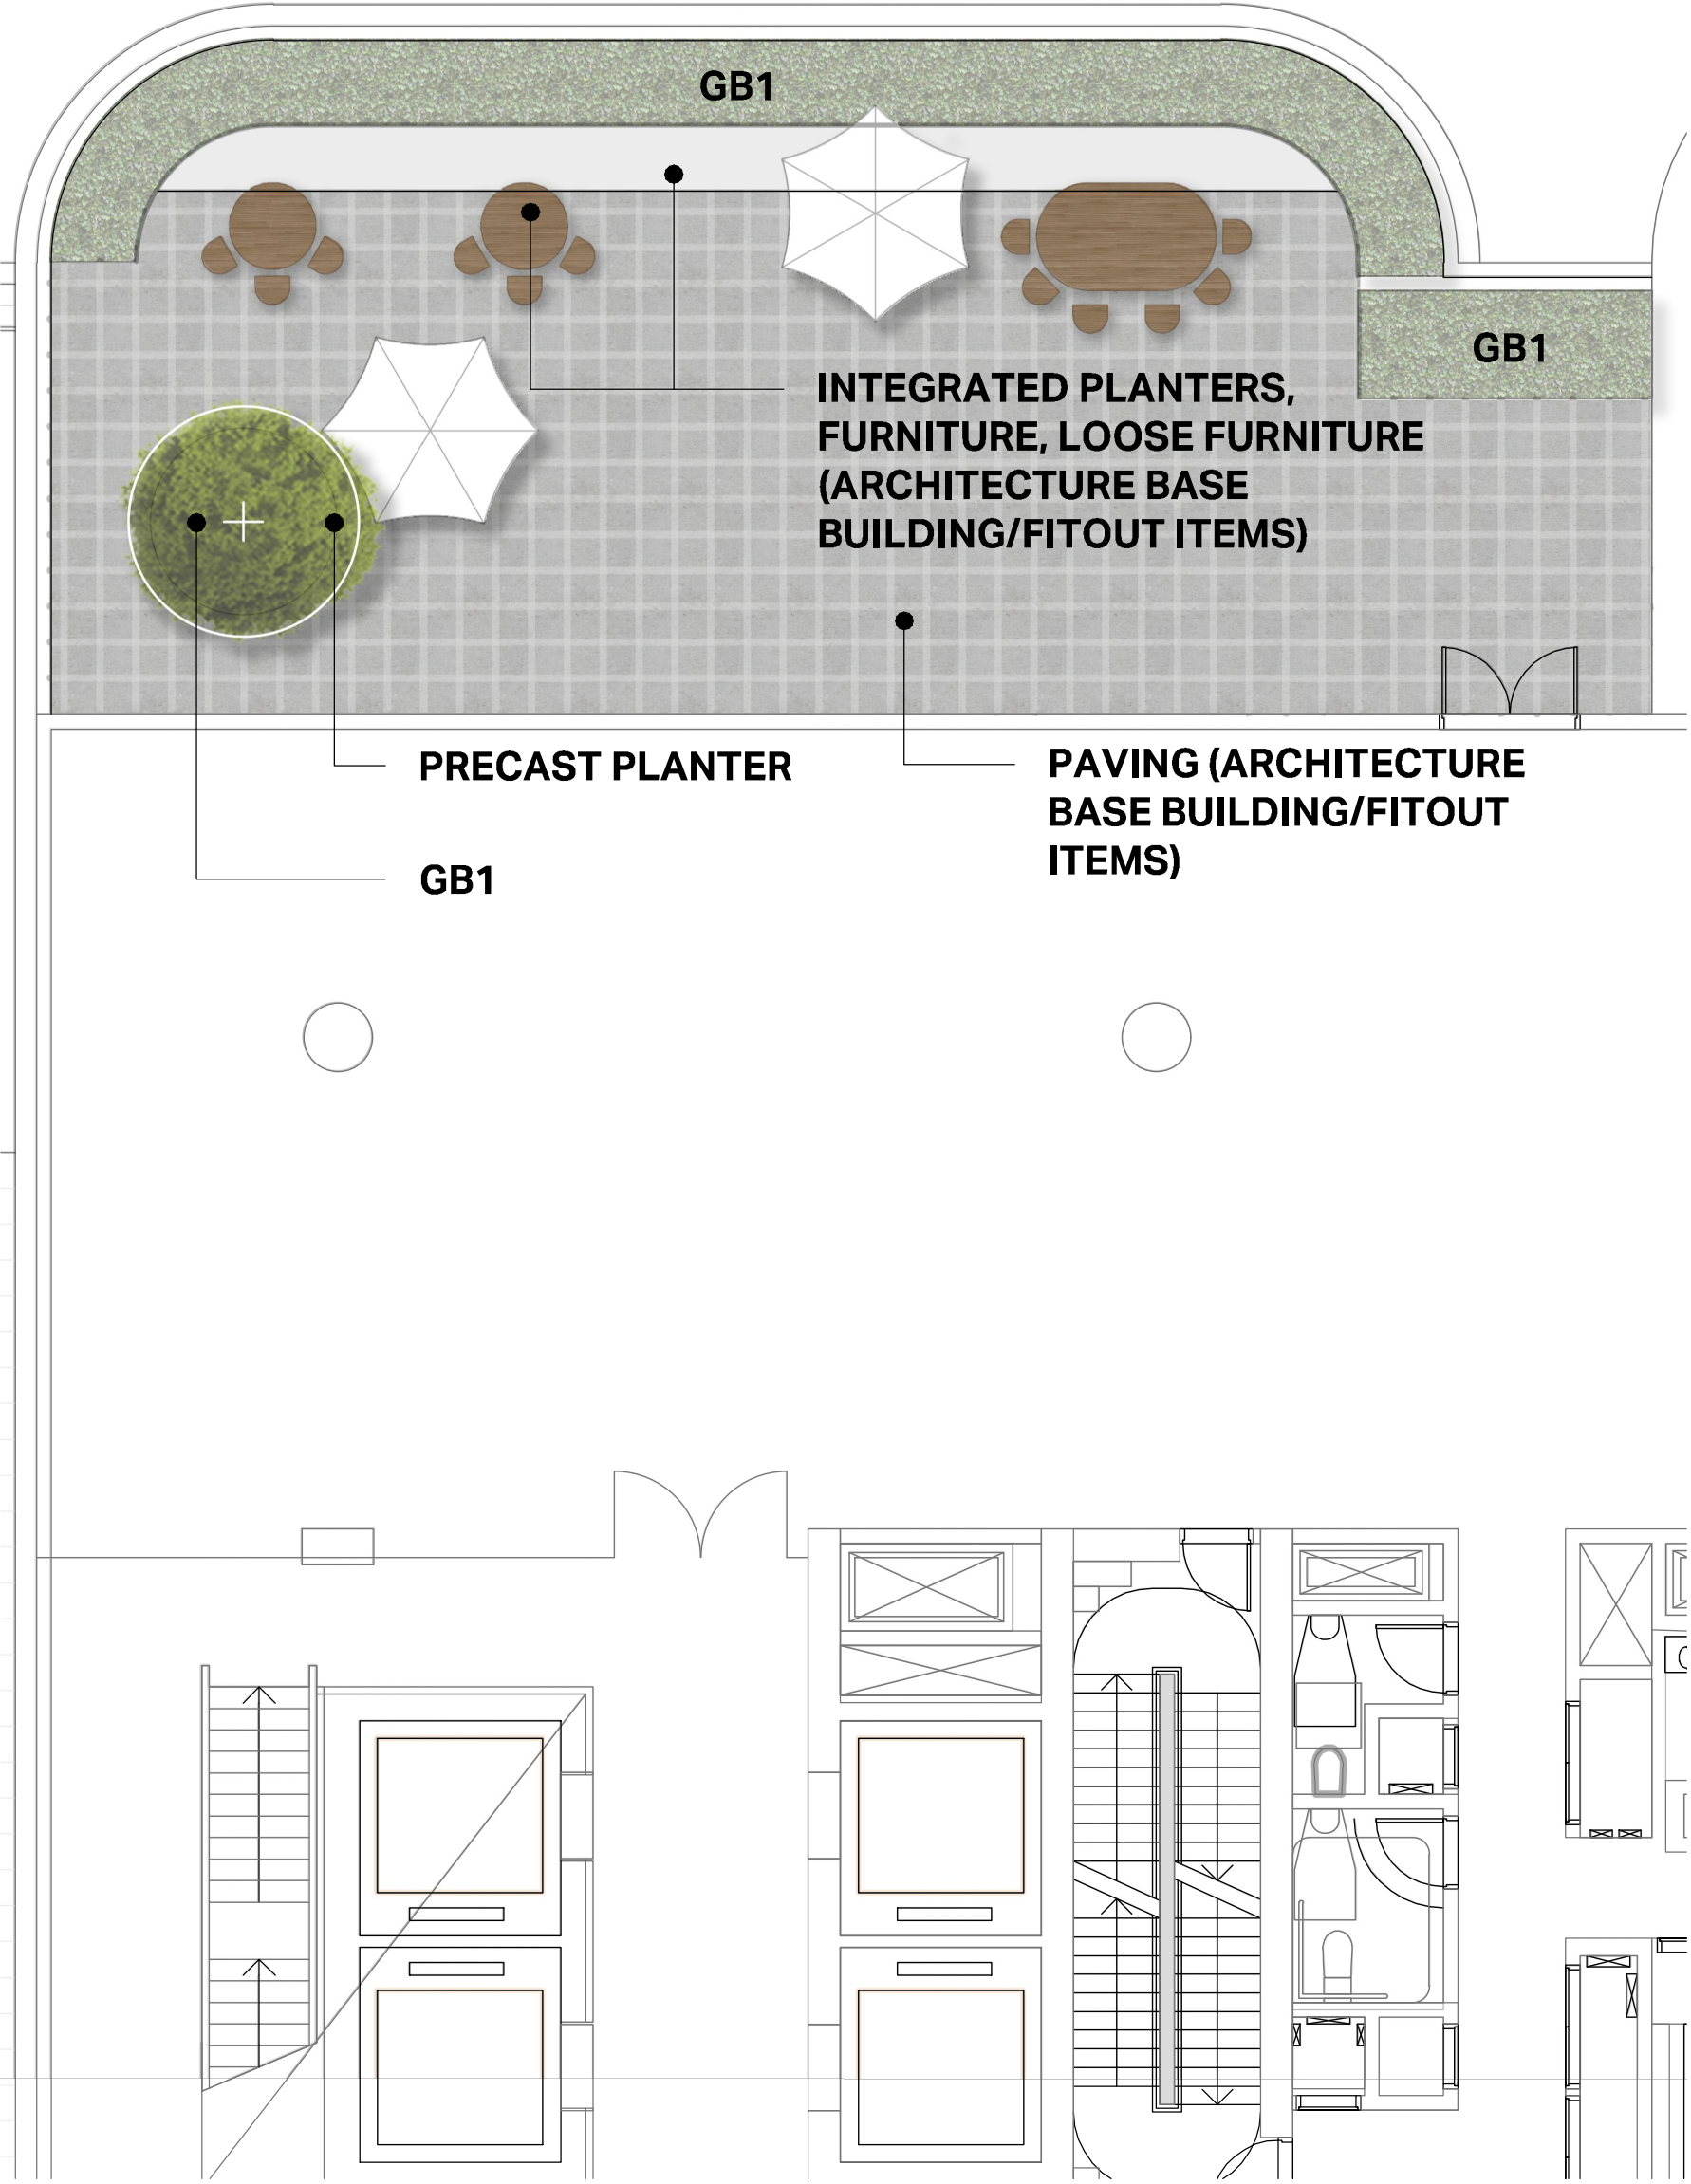


B - LEVEL 11

B	WORKS APPROVAL	26.03.25	AL	DM
A	DRAFT WORKS APPROVAL	28.02.25	JF	DM
REV	ISSUE	DATE	DRN	CHK
CLIENT				




CONSULTANTS
ARCHITECT: JPW
CIVIL ENGINEER: VITAL
ELECTRICAL ENGINEER: NDY

LANDSCAPE ARCHITECT
redbox design group
02 6280 4949 (tel)
inbox@redboxdesigngroup.com.au
35 Kennedy Street, Kingston ACT 2604
PO Box 4575 Kingston ACT 2604
redboxdesigngroup.com.au

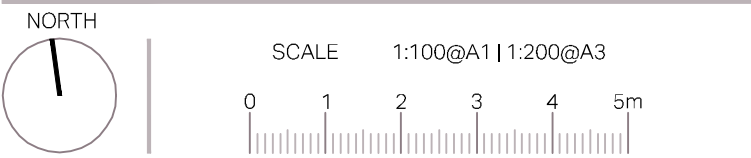

PROJECT
60 LONDON CIRCUIT
Block 40, Section 100
Corner London Circuit and
Northbourne Avenue
Canberra City ACT

PROJECT No.	SHEET	ISSUE
1785	318	B
LANDSCAPE PLAN L07 + 11		

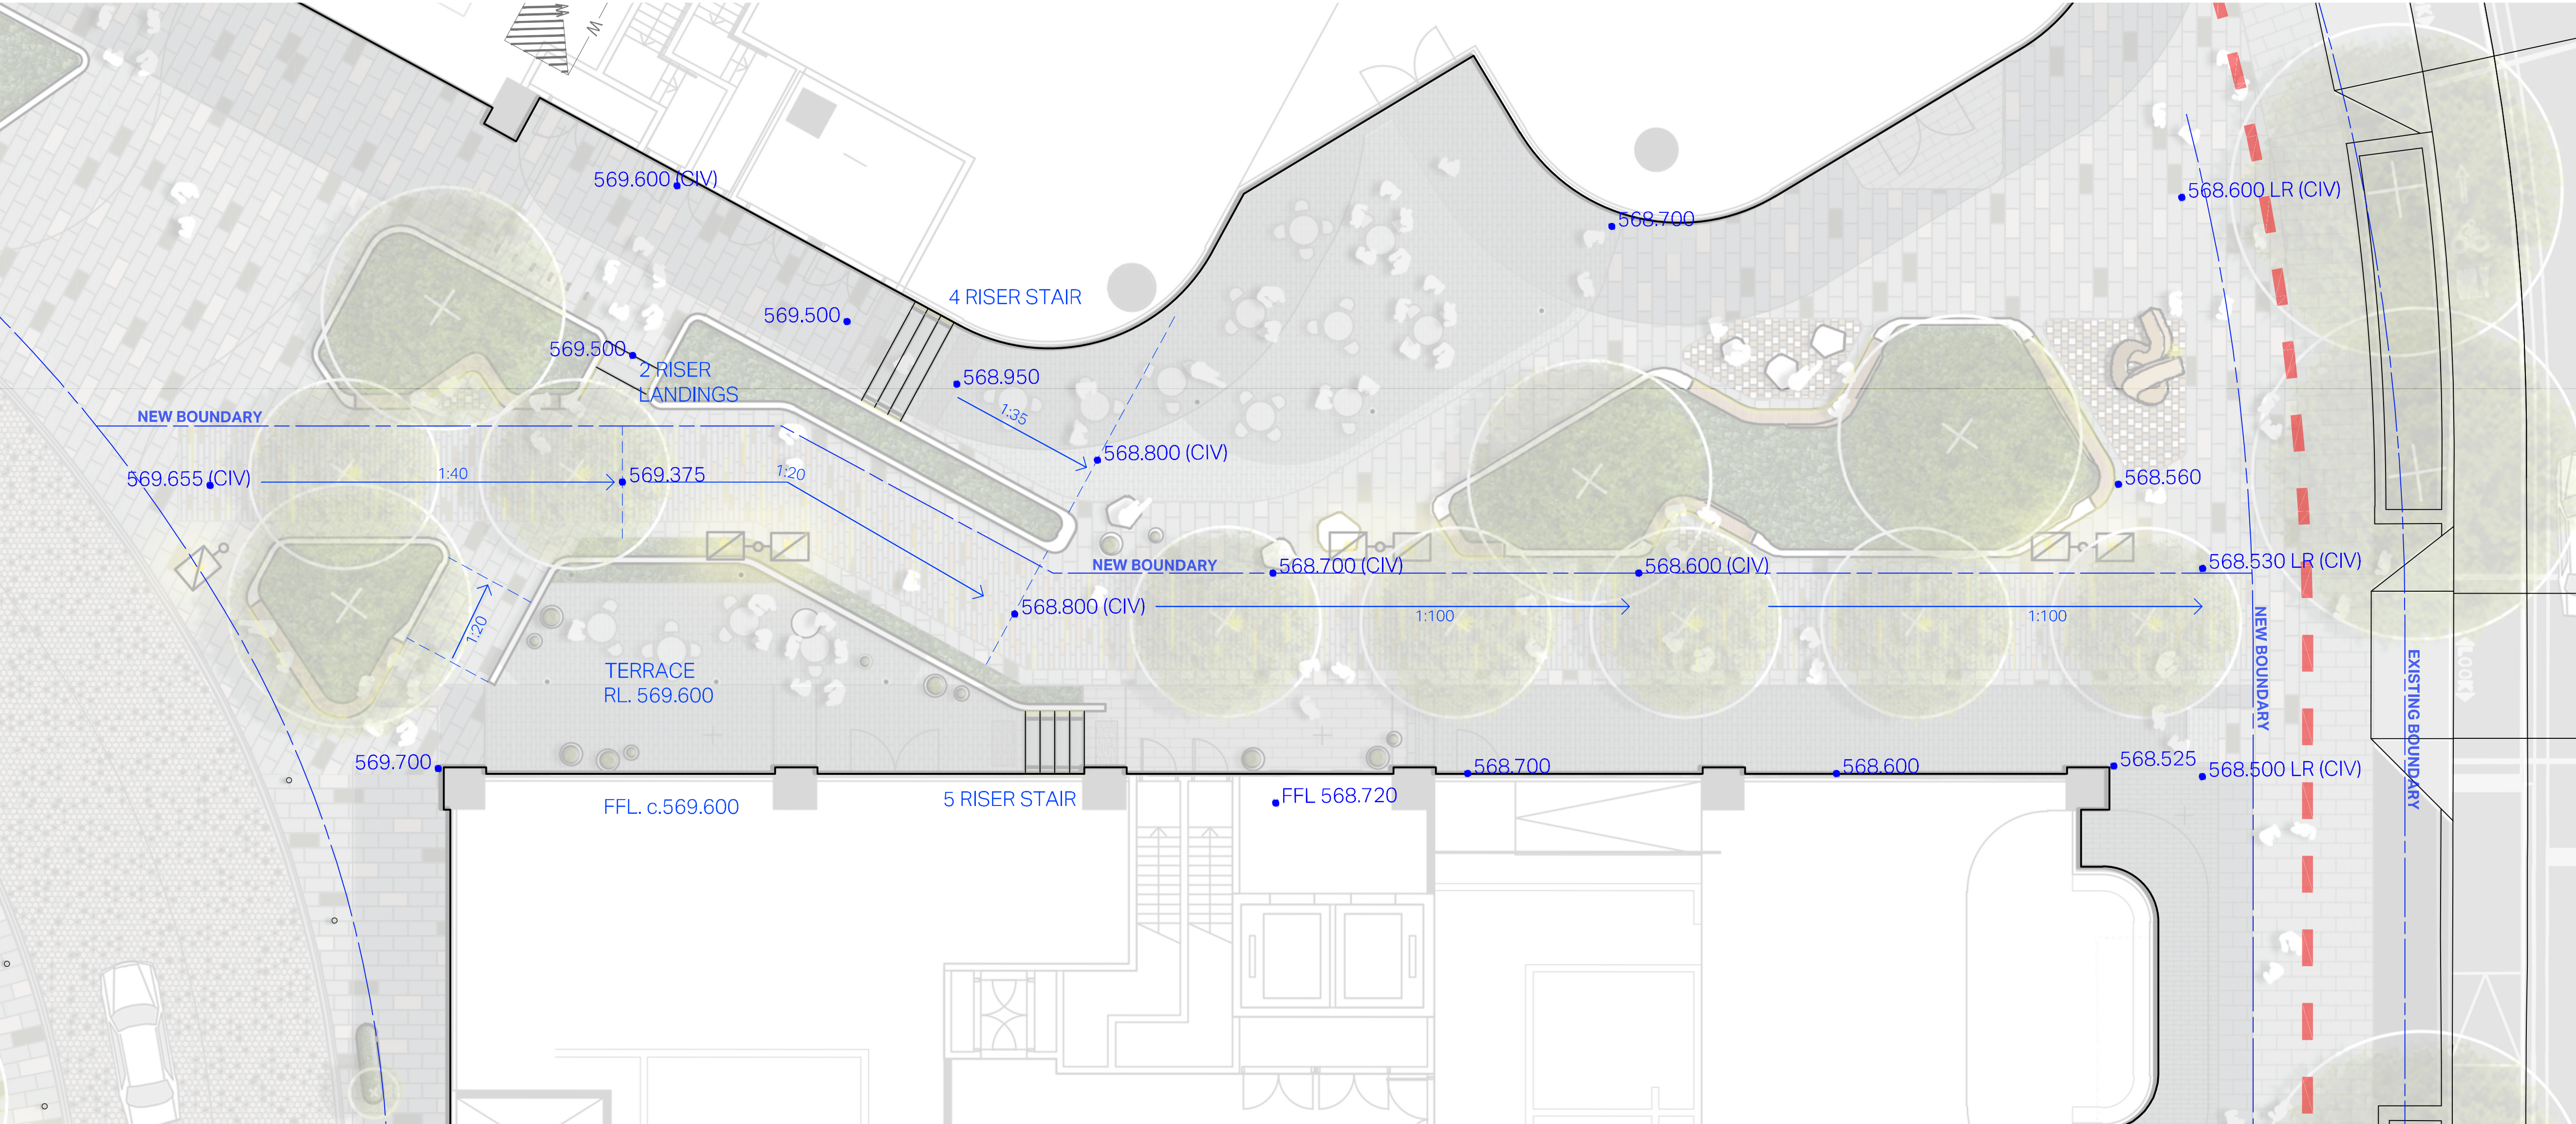

C	WORKS APPROVAL	26.03.25	AL	DM
B	DRAFT WORKS APPROVAL	21.03.25	AL	DM
A	DRAFT WORKS APPROVAL	28.02.25	JF	DM
REV	ISSUE	DATE	DRN	CHK
CLIENT				


CAPITAL
PROPERTY GROUP
EXCELLENCE IS OUR BUSINESS

CONSULTANTS
ARCHITECT: JPW
CIVIL ENGINEER: VITAL
ELECTRICAL ENGINEER: NDY

LANDSCAPE ARCHITECT

redbox design group

02 6280 4949 (tel)
inbox@redboxdesigngroup.com.au
35 Kennedy Street, Kingston ACT 2604
PO Box 4575 Kingston ACT 2604
redboxdesigngroup.com.au

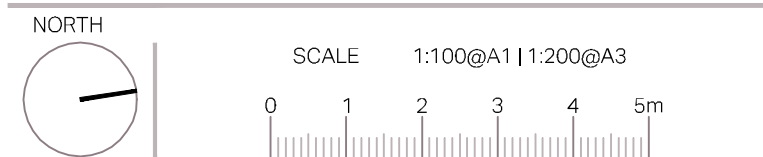

PROJECT

60 LONDON CIRCUIT
Block 40, Section 100
Corner London Circuit and
Northbourne Avenue
Canberra City ACT

PROJECT No.	SHEET	ISSUE
1785	401	C
GRADING PLAN (1) Plaza		

Ground Floor Planting Schedule	Spacing (m2)	Qty	% of mix area	Supply size
Trees				
TR1 (London Circuit)				
Platanus acerifolia		13		
TR2 (Nortbourne Avenue)				
Zelkova serrata 'Green Vase'		6		min 3.5m tall
TR3 (Walkway)				
Lagerstroemia 'Natchez'		7		min 3.0m tall, single trunk, branches @min 18.m*6L
TR4 (Plaza)				
Gleditsia tricanthos 'Shademaster'		5		min 3.5m tall
TR5 (ACT Courts)				
Liquidambar styraciflua		6		min 3.5m tall
TR6 (Knowles Place GRC Planters)				
Lagerstroemia 'Diamonds in the Dark'		7		min 1.5m tall
TR7 (Knowles Place)				
Liquidambar styraciflua 'ward' cherokee		5		min 3.5m tall
Type 1 (Plaza)				
Acacia cognata 'Mini Cog'	3	24	5%	200mm
Azalea (sun-tolerant white)	3	48	10%	200mm
Banksia spinulosa 'Birthday Candles'	4	32	5%	200mm
Camellia sasanqua groundcover 'Marge Miller'	4	95	15%	200mm
Correa 'Canberra Bells'	6	48	5%	200mm
Cycas revoluta	3	12	3%	300mm
Grevillea lanigera 'Mt Tamboritha'	2	24	8%	200mm
Lomandra confertifolia 'Little Con'	10	80	5%	140mm
Loropetalum chinense 'Purple Pixie'	4	64	10%	200mm
Nandina 'Lemon Lime'	4	64	10%	300mm
Rhaphiolepis 'Oriental Pearl'	2	48	15%	300mm
Trachelospermum asiaticum	3	48	10%	140mm
			100%	
Type 2 (GRC Planters)				
Azalea (sun-tolerant white)	3	6	20%	200mm
Clivia miniata (white)	5	8	15%	200mm
Lomandra confertifolia 'Little Con'	10	20	20%	140mm
Ophiopogon japonicus	20	20	10%	140mm
Thymus serpyllum 'Albus'	6	9	15%	140mm
Trachelospermum asiaticum	3	6	20%	140mm
			100%	
Type 3 (Undercroft)				
Acacia cognata 'Mini Cog'	2	24	10%	200mm
Acanthus mollis	4	48	10%	200mm
Aucuba japonica	1.5	27	15%	200mm
Camellia sasanqua 'Setsugekka'	1.5	36	20%	300mm
Ficus pumila	3	36	10%	140mm
Hedera canariensis	2	24	10%	140mm
Michelia figo	1.5	27	15%	300mm
Trachelospermum asiaticum	3	36	10%	140mm
			100%	
Type 4 (Vernon Circle)				
Trachelospermum asiaticum	3	273	100%	140mm
Type 5 (ACT Courts)				
Photinia robusta	2	104	25%	400mm
Trachelospermum asiaticum	3	155	25%	140mm
Rhaphiolepis 'Oriental Pearl'	2	104	25%	200mm
Juniperus procumbens 'Nana'	4	207	25%	200mm
			100%	
Type 6 (Northbourne Avenue)				
Juniperus conferta	2.5	194	15%	200mm
Myoporum (broad leaf)	2.5	1099	85%	140mm
			100%	
Type 7 (Knowles Place)				
Juniperus procumbens 'Nana'	4	152	100%	200mm

Rooftop Planting Schedule	Spacing (m2)	Qty	% of mix area	Supply size
Level 07				
Low Ground Covers				
Banksia 'Roller Coaster'	1.5	143	40%	200mm
Grevillea 'Poorinda Royal Mantle'	1.5	143	40%	140mm
Lomandra Evergreen Baby	16	382	10%	140mm
Myoporum parvifolium 'Choppy Seas'	16	382	10%	140mm
Tall Shrubs				
Callistemon 'Captain Cook'		7		300mm
Callistemon 'Hannah Ray'		21		300mm
Trees				
Banksia integrifolia		4		1.8m tall
Level 11 - Planter Mix				
Adenthos sericeus	2	13	20%	200mm
Banksia spinulosa dwarf	2.7	13	15%	200mm
Casuarina 'Cousin It'	1.5	7	15%	200mm
Chrysocephalum apiculatum	1.5	7	15%	80mm
Grevillea lanigera 'Mt Tamboritha'	1.5	10	20%	140mm
Lomandra 'Little Con'	16	51	10%	140mm
Myoporum parvifolium	1.5	2	5%	140mm
Trees				
Banksia integrifolia		1		1.8m tall

C	WORKS APPROVAL	26.03.25	AL	DM
B	DRAFT WORKS APPROVAL	21.03.25	AL	DM
A	DRAFT WORKS APPROVAL	28.02.25	HC	DM
REV	ISSUE	DATE	DRN	CHK
CLIENT				



CONSULTANTS	
ARCHITECT:	JPW
CIVIL ENGINEER:	VITAL
ELECTRICAL ENGINEER:	NDY

LANDSCAPE ARCHITECT

redbox design group

02 6280 4949 (tel)

inbox@redboxdesigngroup.com.au

35 Kennedy Street, Kingston ACT 2604
PO Box 4575 Kingston ACT 2604

redboxdesigngroup.com.au



PROJECT

60 LONDON CIRCUIT

Block 40, Section 100
Corner London Circuit and
Northbourne Avenue
Canberra City ACT

PROJECT No.	SHEET	ISSUE
1785	600	C
PLANTING SCHEDULE		



- KEY**
- TREES**
- TR1 *Platanus acerifolia* (London Circuit)
 - TR2 *Zelkova serrata* 'Green Vase' (Northbourne Avenue)
 - TR3 *Lagerstroemia 'Natchez'* (Walkway)
 - TR4 *Gleditsia tricanthos* 'Shademaster' (Plaza)
 - TR5 *Liquidambar styraciflua* (ACT Courts)
 - TR6 *Lagerstroemia 'Diamonds in the Dark'* (Knowles Place GRC Planters)
 - TR7 *Liquidambar styraciflua* 'ward' cherokee (Knowles Place)
- PLANTING**
- Type 1: Plaza**
 - Acg *Acacia cognata* 'Mini Cog'
 - Aza *Azalea* (sun-tolerant white)
 - BNg *Banksia spinulosa* 'Birthday Candles'
 - CAMm *Camellia sasanqua* groundcover 'Marge Miller'
 - CRcb *Correa 'Canberra Bells'*
 - CYa *Cycas revoluta*
 - Gla *Grevillea lanigera* 'Mt Tamboritha'
 - LDC *Lomandra confertifolia* 'Little Con'
 - LPm *Loropetalum chinense* 'Purple Pixie'
 - NNdl *Nandina 'Lemon Lime'*
 - Rpo *Rhaphiolepis 'Oriental Pearl'*
 - Taa *Trachelospermum asiaticum*
 - Type 2: GRC Planters**
 - Aza *Azalea* (sun-tolerant white)
 - CLm *Clivia miniata* (white)
 - LDC *Lomandra confertifolia* 'Little Con'
 - Opj *Ophiopogon japonicus*
 - THs *Thymus serpyllum* 'Albus'
 - Taa *Trachelospermum asiaticum*
 - Type 3: Undercroft**
 - Acg *Acacia cognata* 'Mini Cog'
 - Acm *Acanthus mollis*
 - AUj *Aucuba japonica*
 - CAMs *Camellia sasanqua* 'Setsugekka'
 - Flp *Ficus pumila*
 - HEc *Hedera canariensis*
 - Mif *Michelia figo*
 - Taa *Trachelospermum asiaticum*
 - Type 4: Vernon Circle**
 - Taa *Trachelospermum asiaticum*
 - Type 5: ACT Courts**
 - PNr *Photinia robusta*
 - Taa *Trachelospermum asiaticum*
 - Rpo *Rhaphiolepis 'Oriental Pearl'*
 - JNn *Juniperus procumbens* 'Nana'
 - Type 6: Northbourne Avenue**
 - JNc *Juniperus conferta*
 - MYpf *Myoporum* (broad leaf)
 - Type 7: Knowles Place**
 - JNn *Juniperus procumbens* 'Nana'

C	WORKS APPROVAL	26.03.25	AL	DM
B	DRAFT WORKS APPROVAL	21.03.25	AL	DM
A	DRAFT WORKS APPROVAL	28.02.25	HC	DM
REV	ISSUE		DATE	DRN
CLIENT				CHK



CAPITAL
PROPERTY GROUP

CONSULTANTS

ARCHITECT:	JPW
CIVIL ENGINEER:	VITAL
ELECTRICAL ENGINEER:	NDY

LANDSCAPE ARCHITECT

redbox design group

02 6280 4949 (tel)
inbox@redboxdesigngroup.com.au
35 Kennedy Street, Kingston ACT 2604
PO Box 4575 Kingston ACT 2604
redboxdesigngroup.com.au

NORTH




SCALE 1:250@A1

PROJECT


60 LONDON CIRCUIT

Block 40, Section 100
Corner London Circuit and
Northbourne Avenue
Canberra City ACT

PROJECT No.	SHEET	ISSUE
1785	601	C
PLANTING INTENTIONS PLAN GROUND FLOOR		

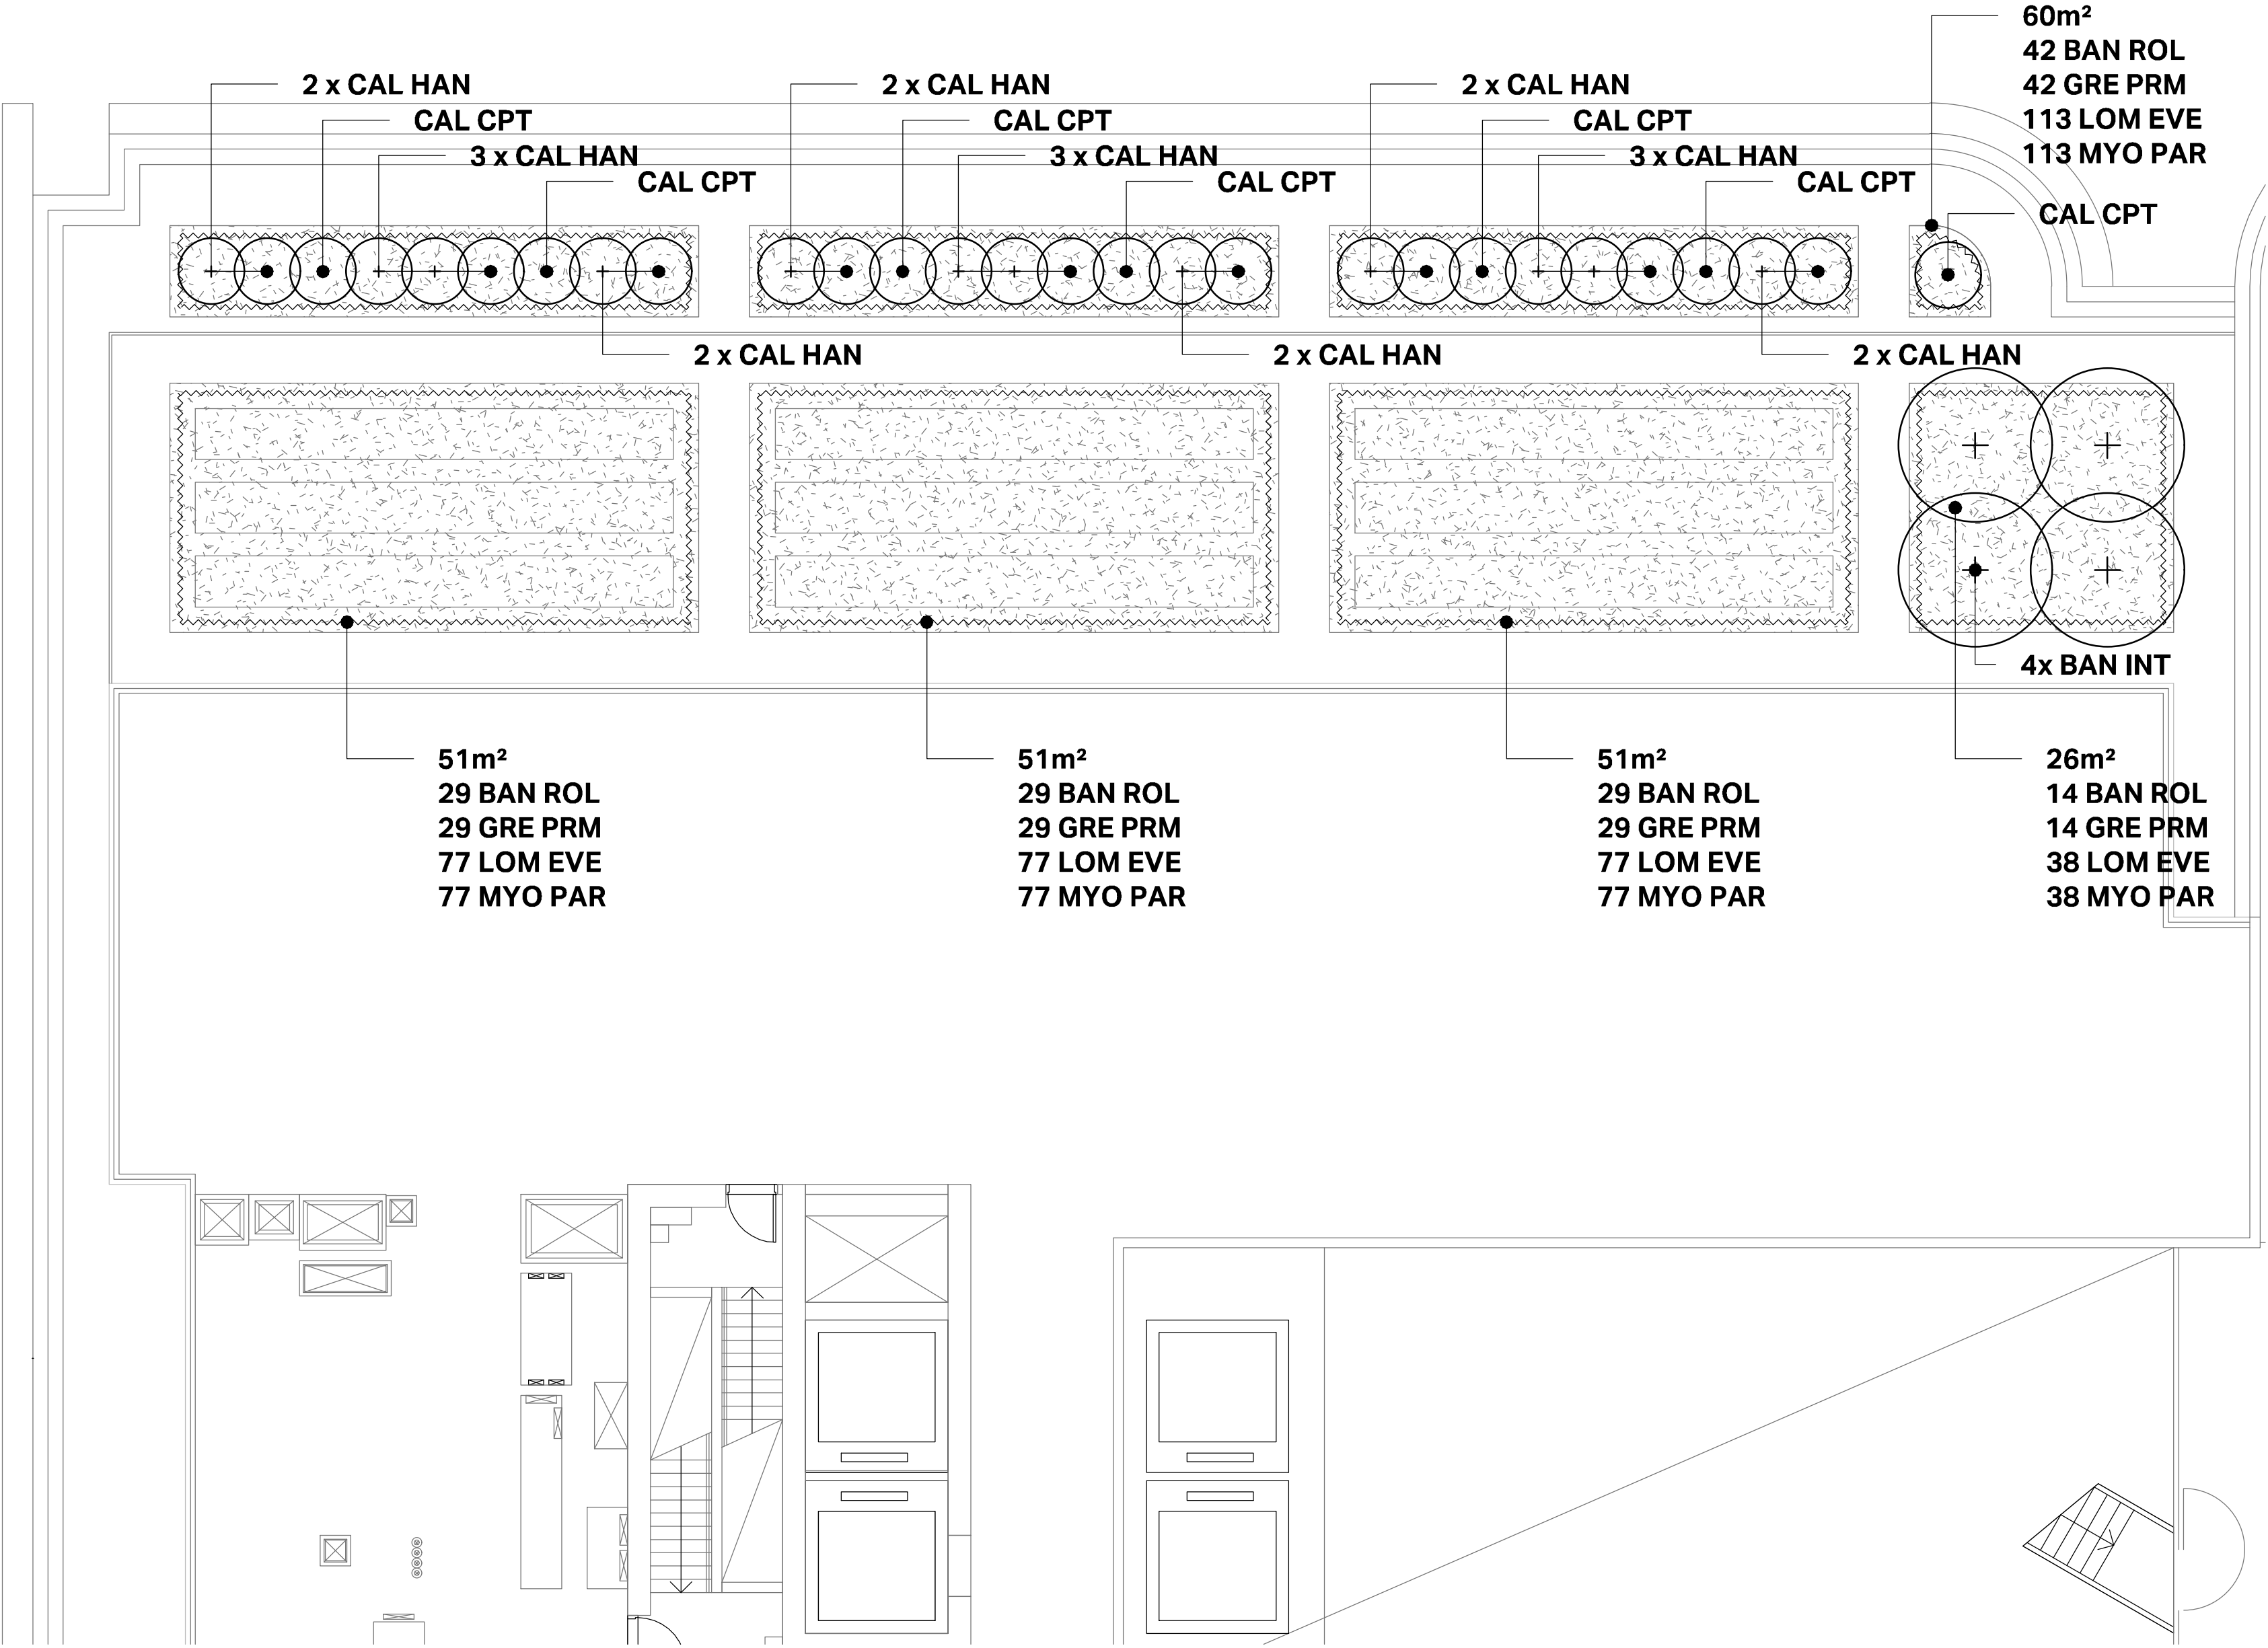

A - LEVEL 07

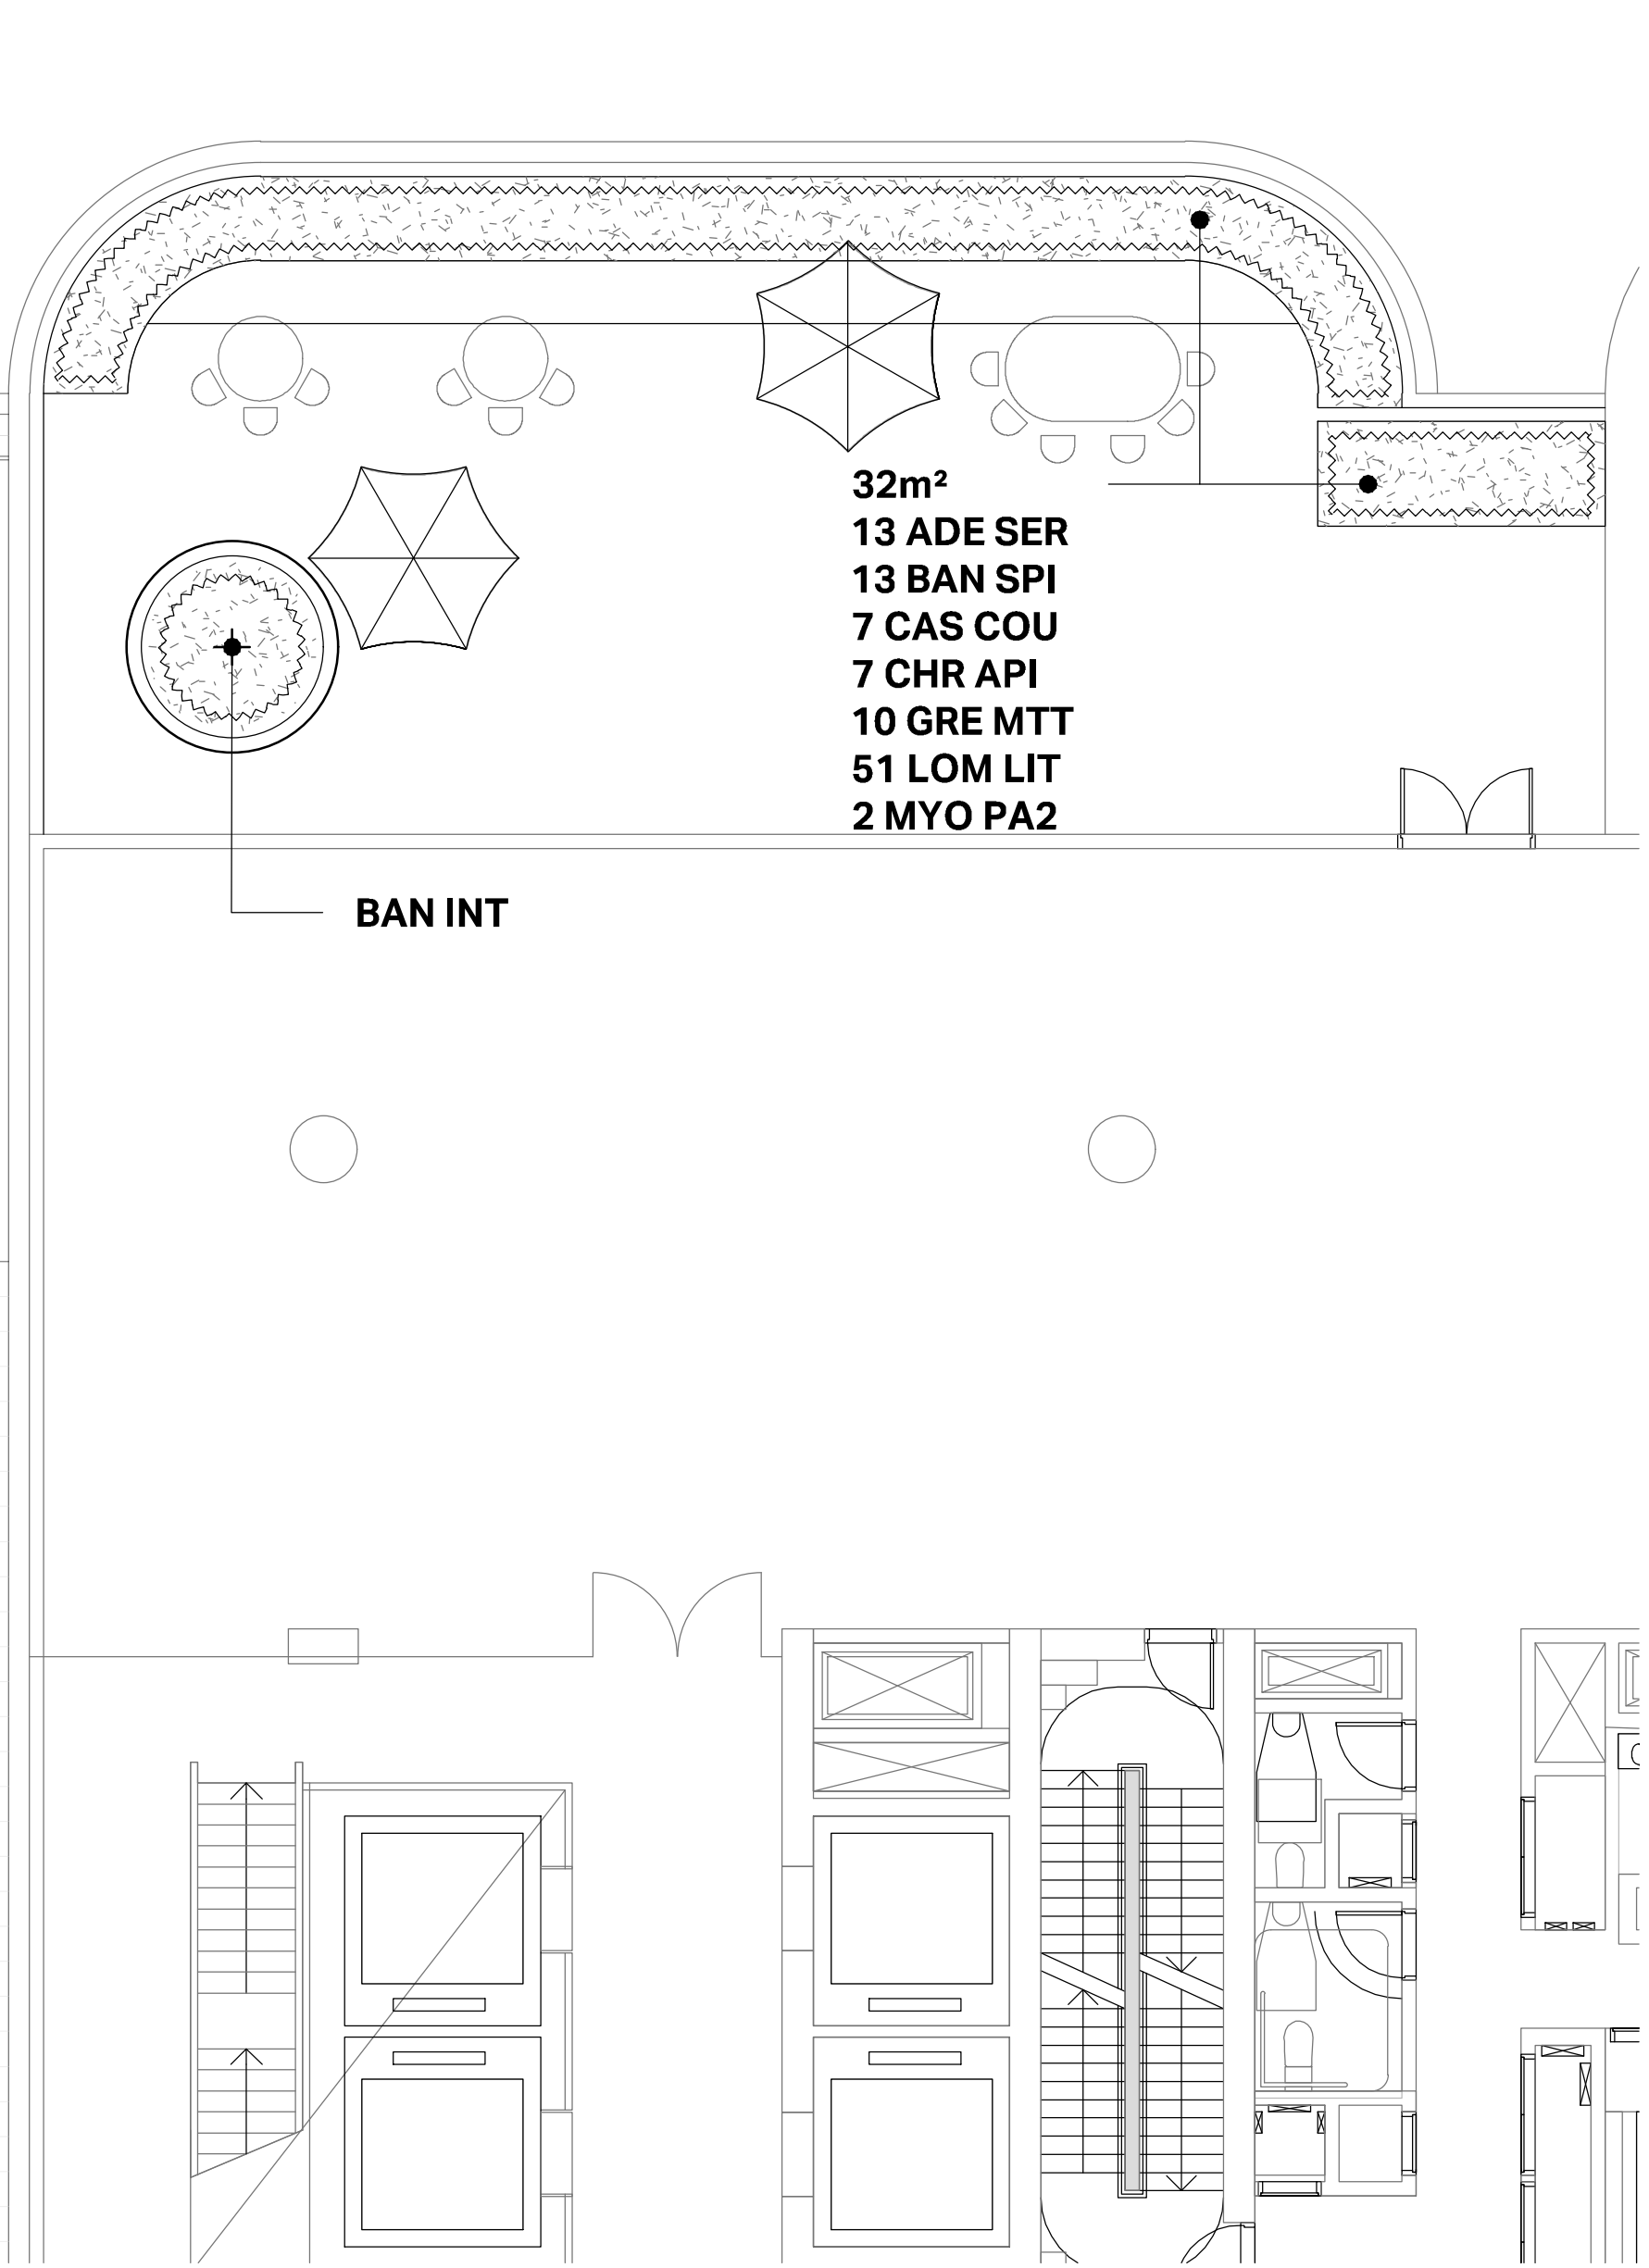

B - LEVEL 11

KEY	
LEVEL 07	
BAN INR	Banksia integrifolia
CAL CPT	Callistemon 'Captain Cook'
CAL HAN	Callistemon 'Hannah Ray'
GROUND COVER MIX	
BAN ROL	Banksia 'Roller Coaster'
GRE PRM	Grevillea 'Poorinda Royal Mantle'
LOM EVE	Lomandra Evergreen Baby
MYO PAR	Myoporum parvifolium 'Choppy Seas'
LEVEL 11	
BAN INR	Banksia integrifolia
PLANTER MIX	
ADE SER	Adenthos sericeus
BAN SPI	Banksia spinulosa dwarf
CAS COU	Casuarina 'Cousin It'
CHR API	Chrysocephalum apiculatum
GRE MTT	Grevillea lanigera 'Mt Tamboritha'
LOM LIT	Lomandra 'Little Con'
MYO PA2	Myoporum Parvifolium

C	WORKS APPROVAL	26.03.25	AL	DM
B	DRAFT WORKS APPROVAL	21.03.25	AL	DM
A	DRAFT WORKS APPROVAL	28.02.25	JF	DM
REV	ISSUE	DATE	DRN	CHK
	CLIENT			



CAPITAL
PROPERTY GROUP

CONSULTANTS

ARCHITECT: JPW

CIVIL ENGINEER: VITAL

ELECTRICAL ENGINEER: NDY

LANDSCAPE ARCHITECT

redbox design group

02 6280 4949 (tel)

inbox@redboxdesigngroup.com.au

35 Kennedy Street, Kingston ACT 2604


PO Box 4575 Kingston ACT 2604

redboxdesigngroup.com.au

NORTH



SCALE 1:100@A1 | 1:200@A3

 

PROJECT


60 LONDON CIRCUIT

Block 40, Section 100


Corner London Circuit and Northbourne Avenue

Canberra City ACT

PROJECT No.	SHEET	ISSUE
1785	618	C
PLANTING PLAN L07 + 11		

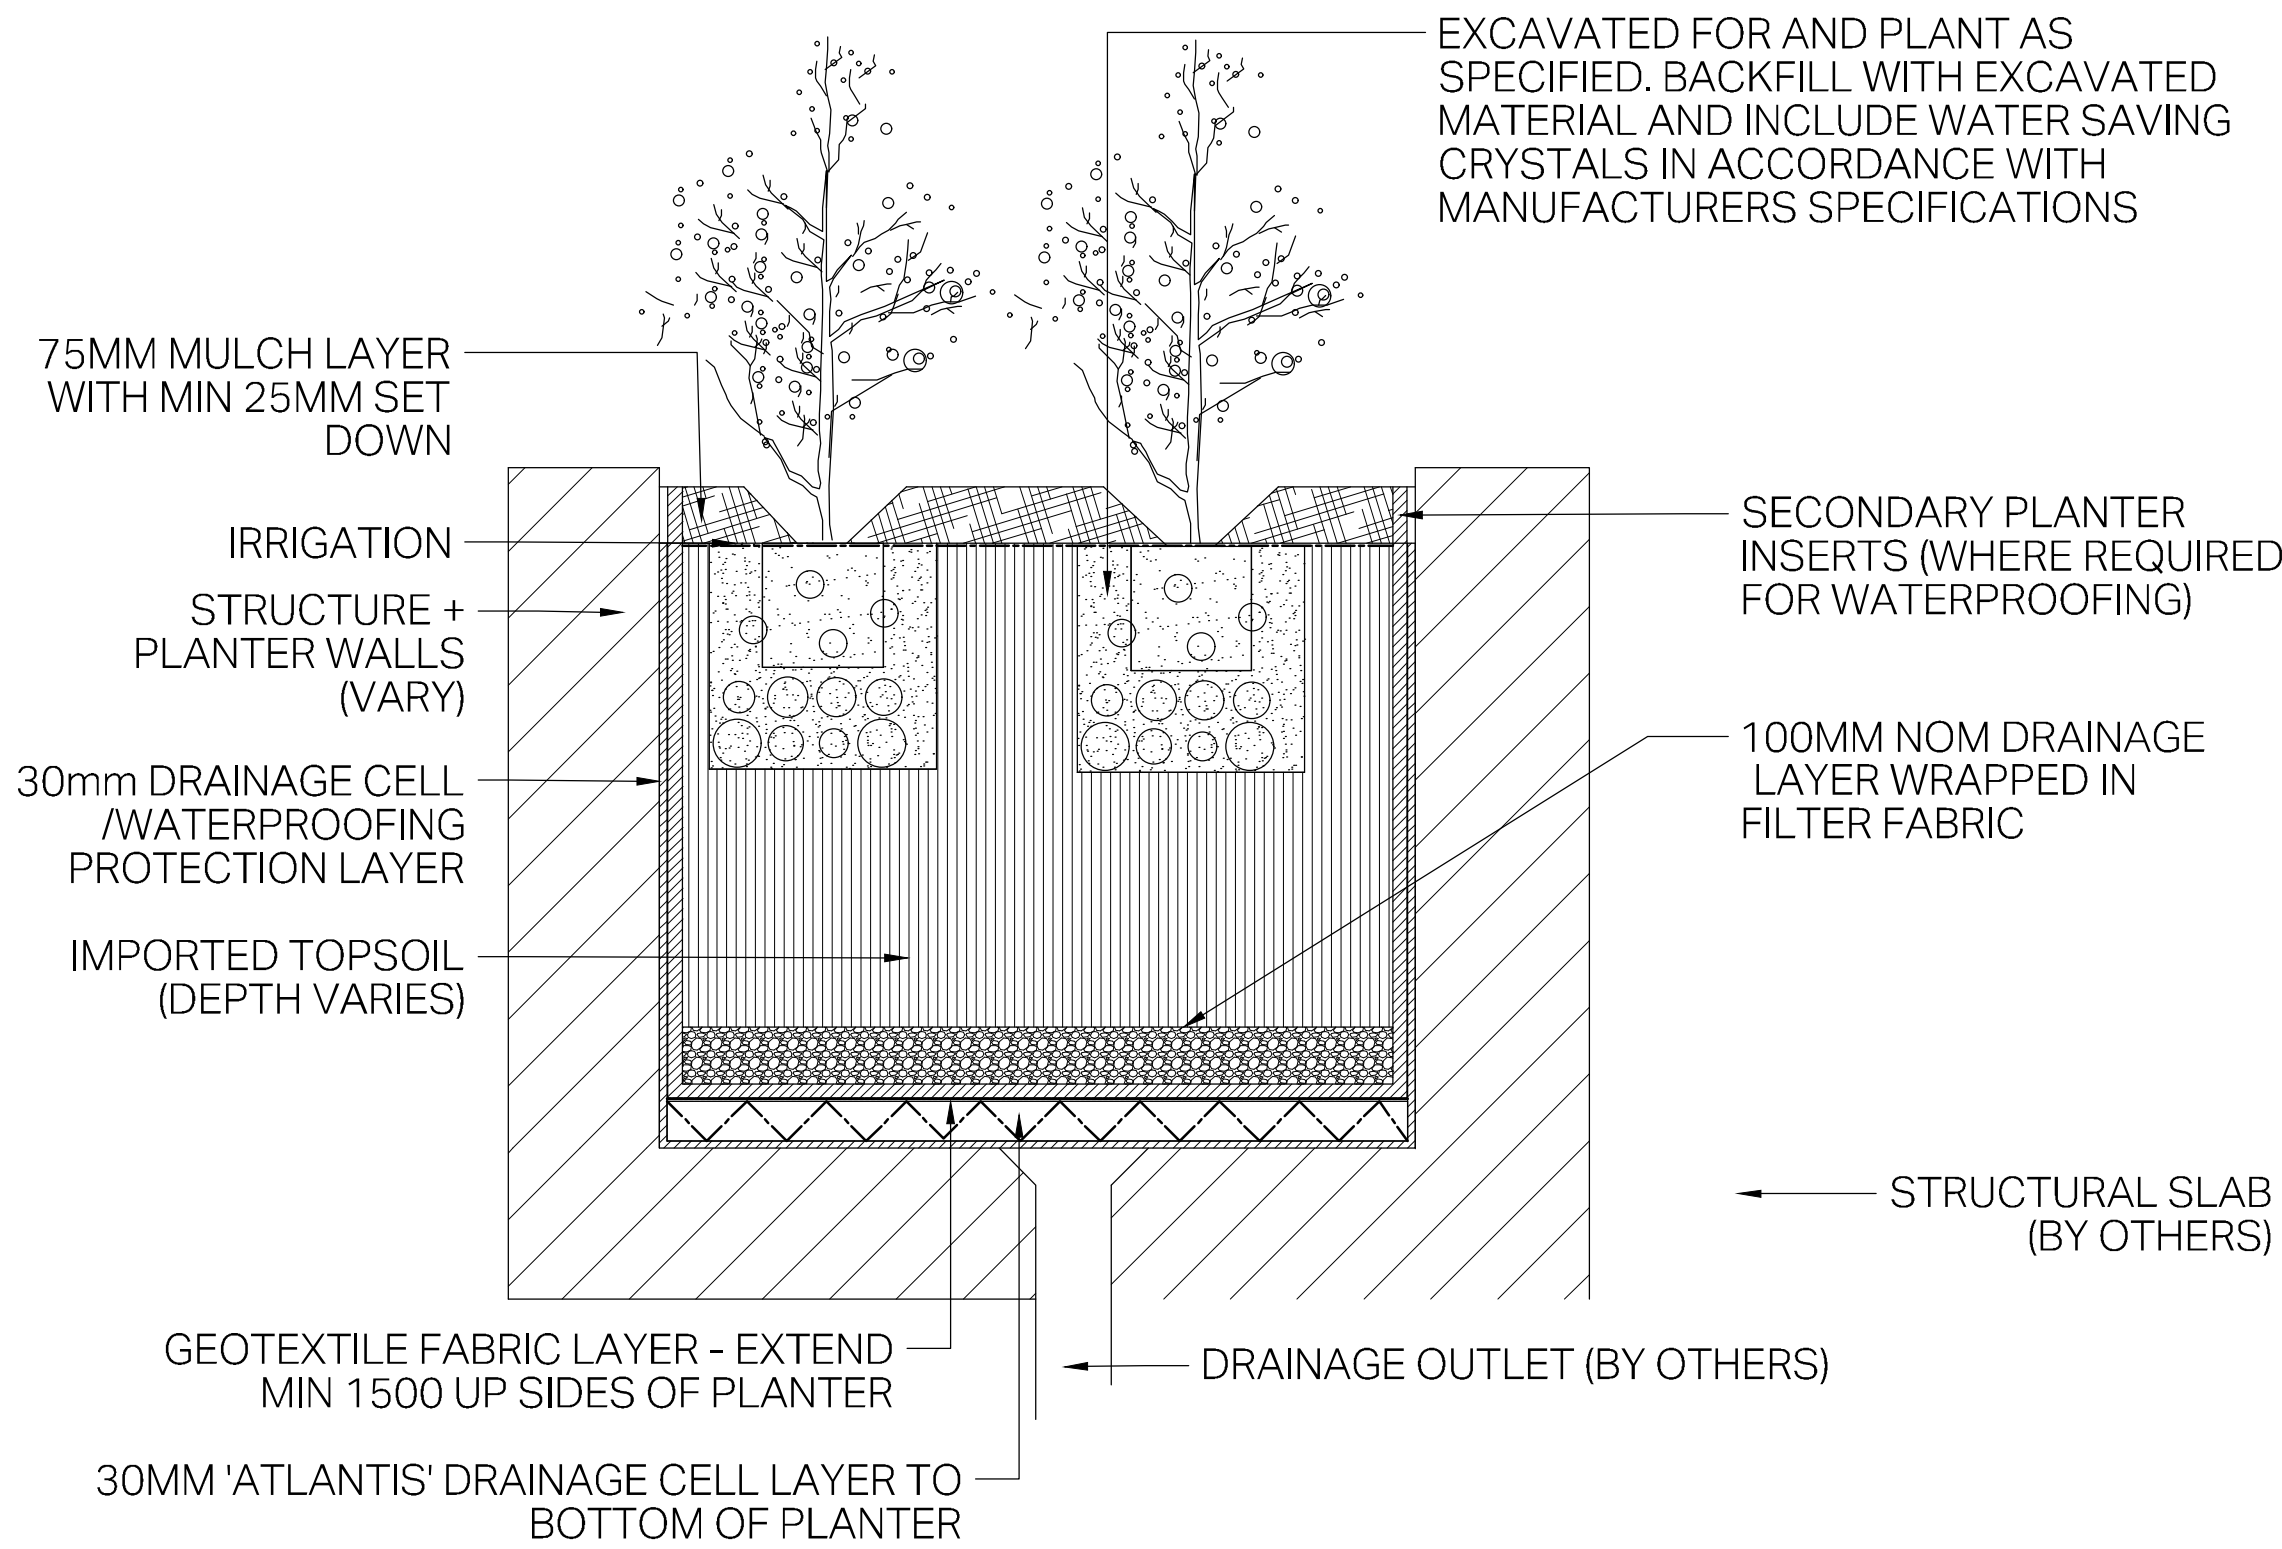

1 DETAIL: TYPICAL PLANTING ON STRUCTURE
SCALE: 1:10@A1 - 1:20@A3

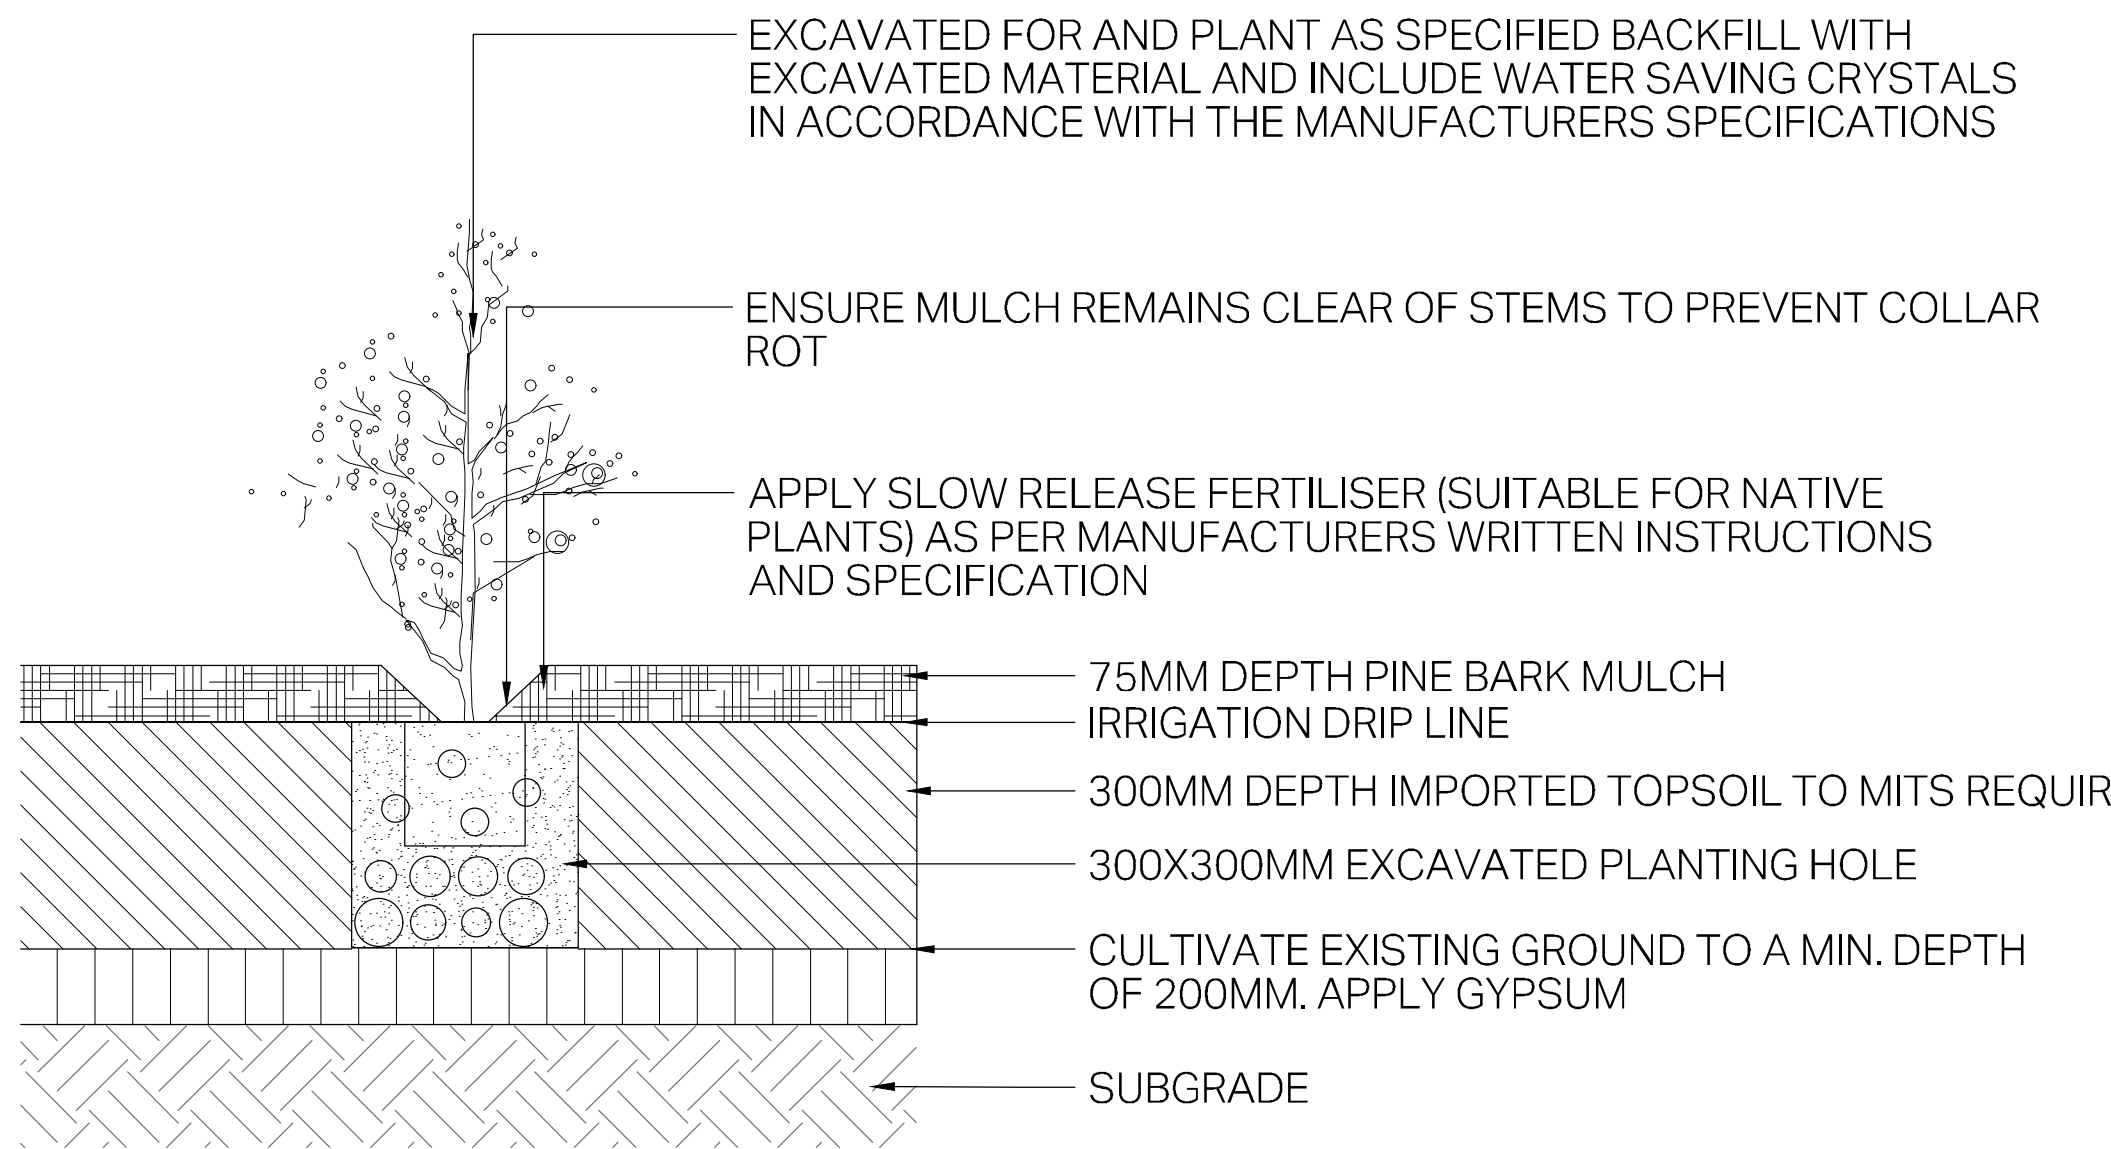

2 DETAIL: TYPICAL PLANTING ON GRADE
SCALE: 1:10@A1 - 1:20@A3

B	WORKS APPROVAL	26.03.25	JF	DM
A	DRAFT WORKS APPROVAL	28.02.25	JF	DM
REV	ISSUE	DATE	DRN	CHK
	CLIENT			



CONSULTANTS
ARCHITECT: JPW
CIVIL ENGINEER: VITAL
ELECTRICAL ENGINEER: NDY

LANDSCAPE ARCHITECT
redbox design group





02 6280 4949 (toll)
inbox@redboxdesigngroup.com.au
35 Kennedy Street, Kingston ACT 2604
PO Box 4575 Kingston ACT 2604
redboxdesigngroup.com.au

NORTH


PROJECT
60 LONDON CIRCUIT
Block 40, Section 100
Corner London Circuit and
Northbourne Avenue
Canberra City ACT

PROJECT No.	SHEET	ISSUE
1785	825	B


TYPICAL DETAILS
SOFTWARES

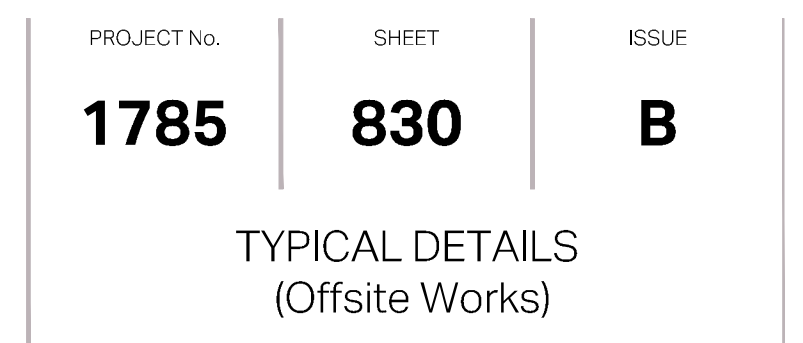 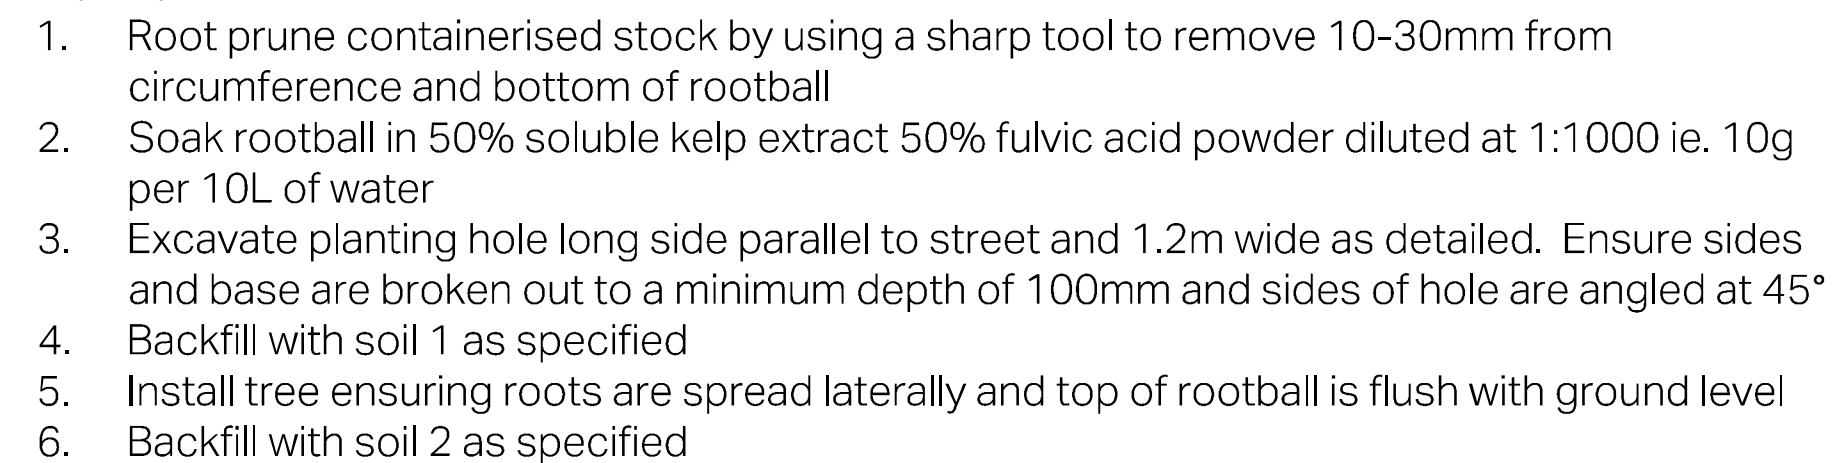 

PAVEMENTS

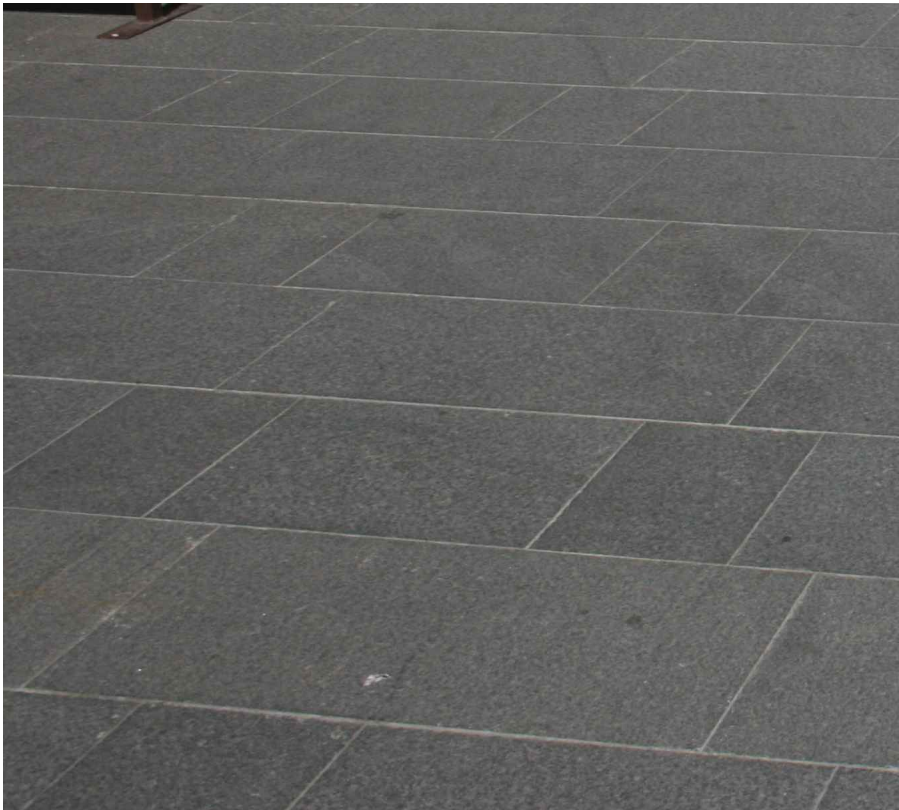


PA1 - STREET FRONTAGE: BLACK GRANITE (TO MATCH LIGHT RAIL)

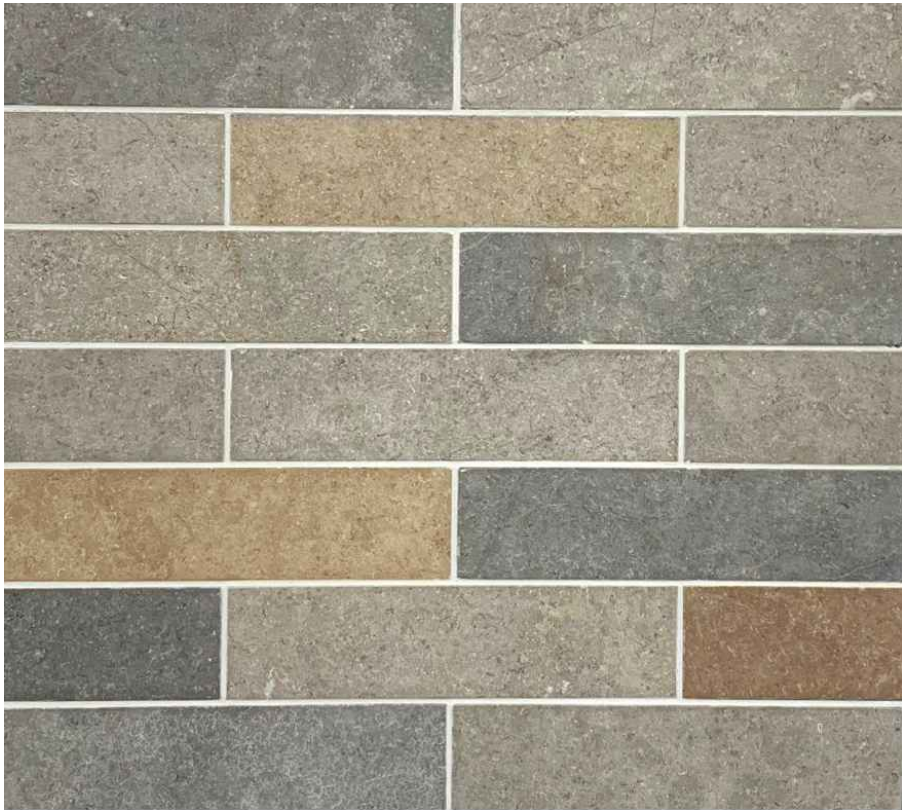

PA5 - WALKWAY: PORPHYRY GREY/BROWN 150x MIXED LENGTHS EXFOLIATED




STA - STONE CLAD WITH BRASS TACTILES

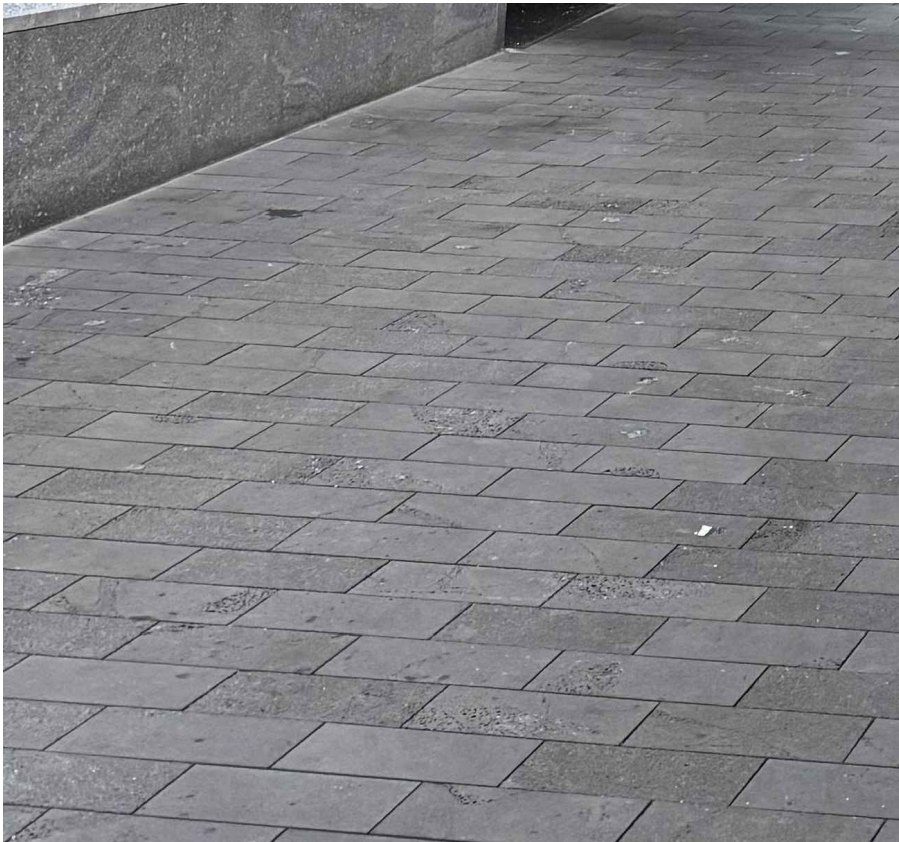

PA2 - PRECINCT: BLACK GRANITE 400x400/600/800mm EXFOLIATED, NON-SLIP HONE, BUSH HAMMER FINISHES




PA6 - PAUSE POINT: PORPHYRY GREY/BROWN SETT

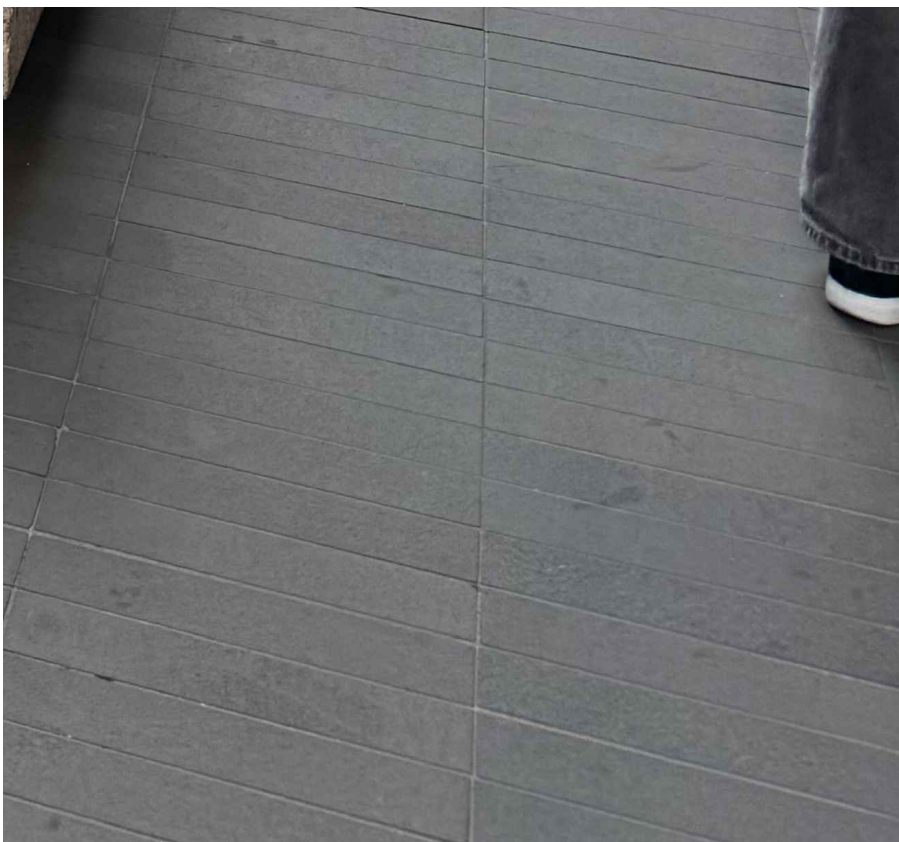

PA3 - RETAIL: BLACK GRANITE 100x400/600 NON-SLIP HONE FINISH



PA7 - ROADWAY: BLACK GRANITE, 155mm HEXAGON, EXFOLIATED, NON-SLIP, HONE, BUSH HAMMER

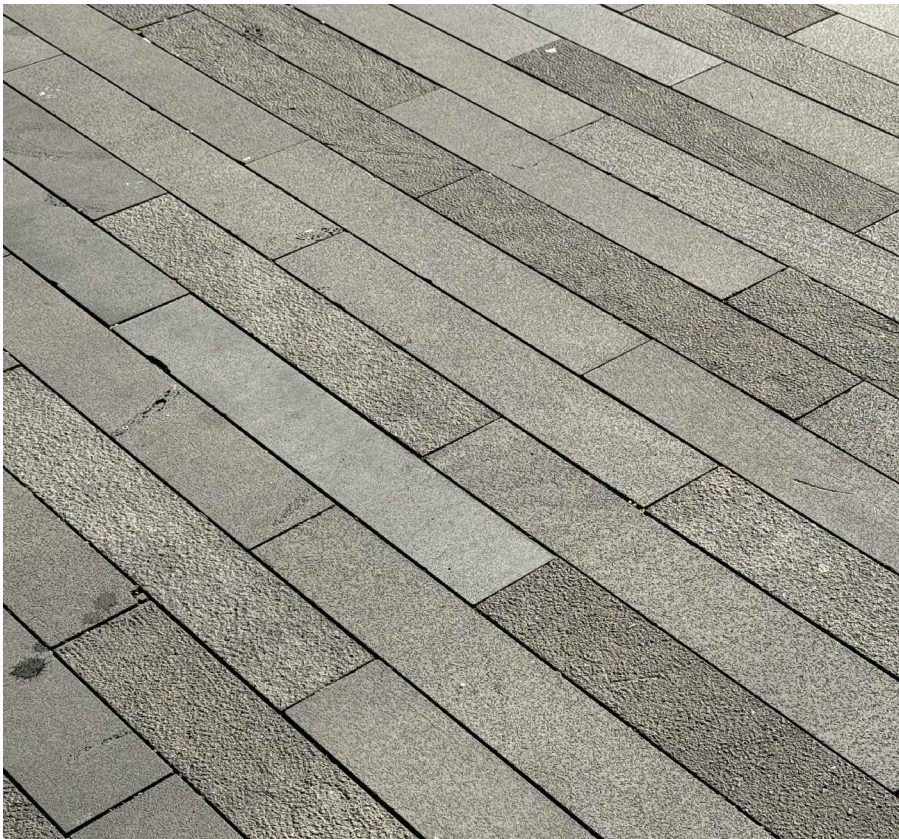

PA4 - LOBBY: MIXED GRANITE UNITS (TO SUIT INTERIOR)



PA8 - POROUS PARKING BAY TO CIVIL DETAIL

FIXTURES



FU1 - INTEGRATED PLANTER/SEATING
(INDICATIVE)



FU5a - ARTWORK SCULPTURE
(INDICATIVE TO FUTURE SELECTION)



FU9a - GRC RECTANGULAR BENCH
(KNOWLES PLACE) - QUATTRO 'DECO'



FU10a - CCDM FURNITURE SUITE -
BENCH



FU 11 - BRASS HANDRAILS



FU2 - BOLLARD - Mos Urban 'Taylor'



FU5b - ARTWORK INLAY
(INDICATIVE TO FUTURE SELECTION)



FU9b - GRC RECTANGULAR PLANTER
(KNOWLES PLACE) - QUATTRO 'DECO'



FU10b - CCDM FURNITURE SUITE -
BICYCLE RAIL



FU3 - PLANTER POTS, MIXED FINISH
(Ø400, Ø600, Ø800)



FU7 - TREE GRATE (INFILL WITH PA5)



FU9c - GRC RECTANGULAR PLANTER
WITH BENCH (KNOWLES PLACE) -
QUATTRO 'DECO'



FU10c - CCDM FURNITURE SUITE -
WASTE RECEPTACLE



FU4 - SCATTERED SEATING
(TENANCY FITOUT ITEM)



FU8 - BICYCLE RACK

TREES



TR1 - *Platanus acerifolia*
(LONDON CIRCUIT)




TR5 - *Liquidambar styraciflua*
(ACT COURTS)



TR2 - *Zelkova serrata* 'Green vase'
(NORTHBOURNE AVENUE)




TR6 - *Lagerstroemia* 'Diamonds in the Dark'
(KNOWLES PLACE GRC PLANTERS)

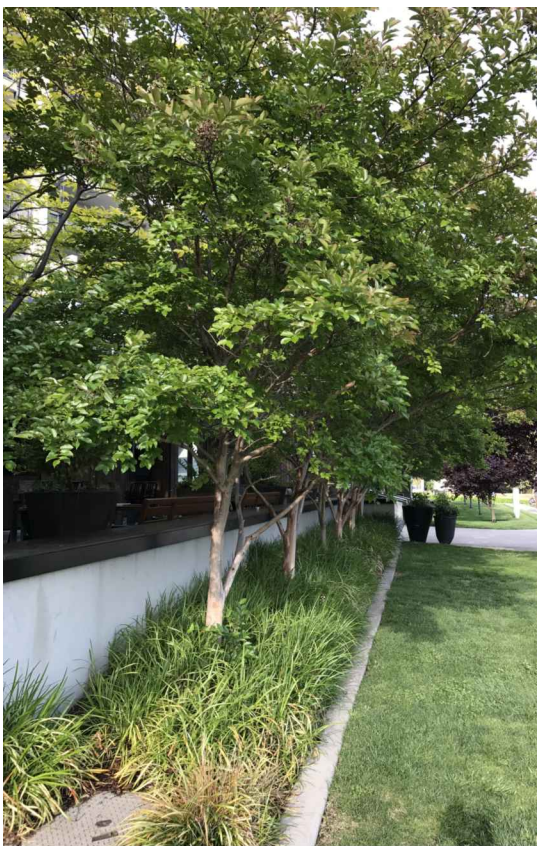

TR3 - *Lagerstroemia indica* 'Natchez'
(PLAZA WALKWAY)



TR7 - *Liquidambar styraciflua* 'ward'
cherokee
(KNOWLES PLACE)

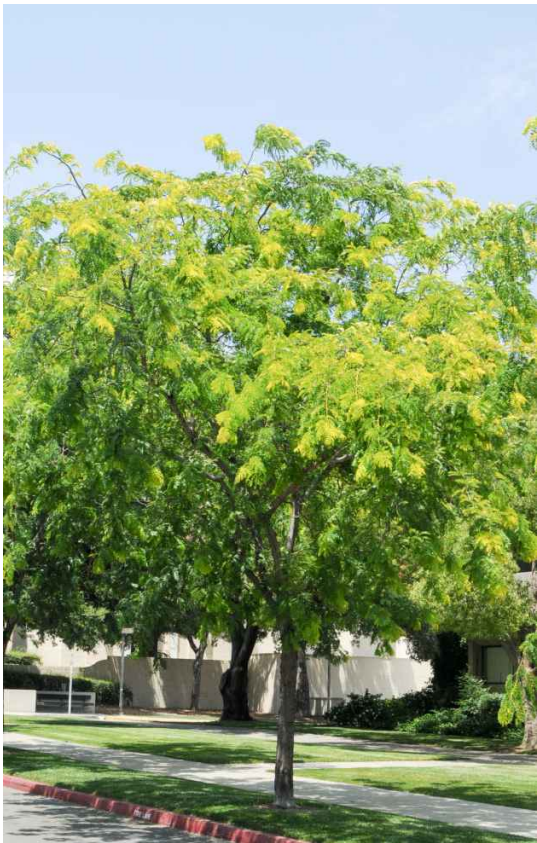

TR4 - *Gleditsia tricanthos* 'Shademaster'
(PLAZA)

GROUND FLOOR



Acg - *Acacia cognata* 'Mini Cog'



BNg - *Banksia spinulosa* 'Birthday Candles'



CRCb - *Correa* 'Canberra Bells'



Acm - *Acanthus mollis*



CAMm - *Camellia sasanqua* 'Marge Miller'



CYa - *Cycas revoluta*



AUj - *Aucuba japonica*



CAMs - *Camellia sasanqua* 'Setsugukka'



Flp - *Ficus pumila*



Aza - *Azalea* 'Sun Tolerant White'



CLm - *Clivia miniata* 'White'



Gla - *Grevillea lanigera* 'Mt Tamboritha'




LDc - *Lomandra confertifolia* 'Little Con'



NNDl - *Nandina* 'lemon lime'



THs - *Thymus serpyllum* 'Albus'

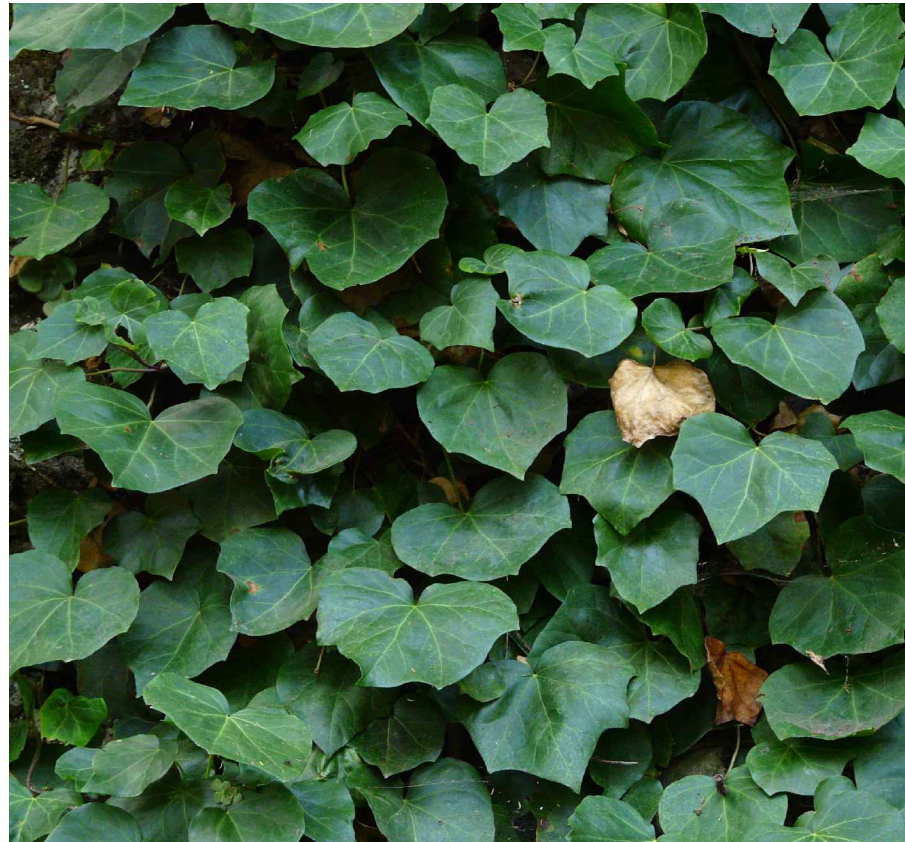

HEc - *Hedera canariensis*



LPm - *Loropetalum chinense* 'Purple Pixie'




Opj - *phiopogon japonicus*




Taa - *Trachelospermum asiaticum*



JNc - *Juniperus conferta*

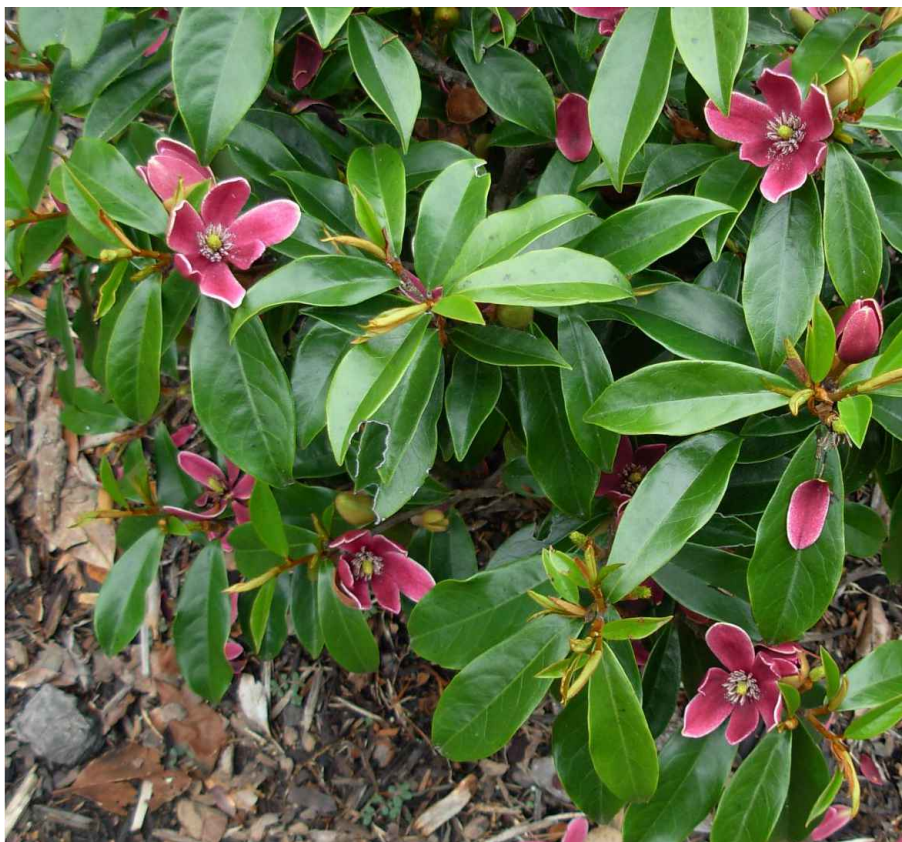

Mlf - *Michelia figo*

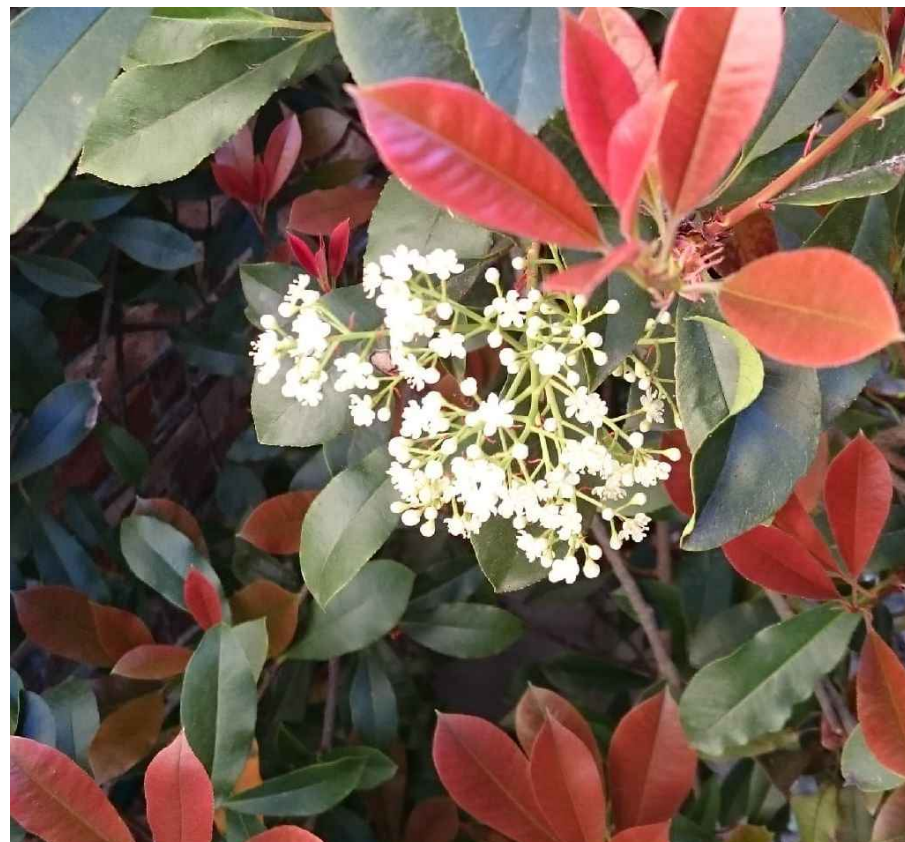

PNr - *Photinia robusta*



JNn - *Juniperus procumbens* 'Nana'



MYpf - *Myoporum* 'Broad Leaf'



Rpo - *Raphiolepis Oriental Pearl*

LEVEL 05
LOW GROUND COVERS



BAN ROL - *Banksia* 'Roller Coaster'
30% 800mm C/C



GRE PRM - *Grevillea* 'Poorinda Royal Mantle'
30% 800mm C/C



LOM EVE - *Lomandra* 'Evergreen Baby'
10% 250mm C/C



MYO PAR - *Myoporum parvifolium* 'Choppy Seas'
10% 250mm C/C

TALL SHRUBS



CAL CPT - *Callistemon* 'Captain Cook'
20% 1100mm C/C (LINEAR)



CAL HAN - *Callistemon* 'Hannah Ray'
70% 1100mm C/C (LINEAR)

LEVEL 11
PLANTER MIX



ADE SER - *Adenanthos sericeus*
20% 700mm C/C



BAN SPI - *Banksia spinulosa dwarf*
15% 600mm C/C



CAS COU - *Casuarina* 'Cousin It'
15% 800mm C/C



CHR API - *Chrysocephalum apiculatum*
15% 800mm C/C

TREES



BAN INT - *Banksia integrifolia*
SUPPLY SIZE 2.0M HIGH