


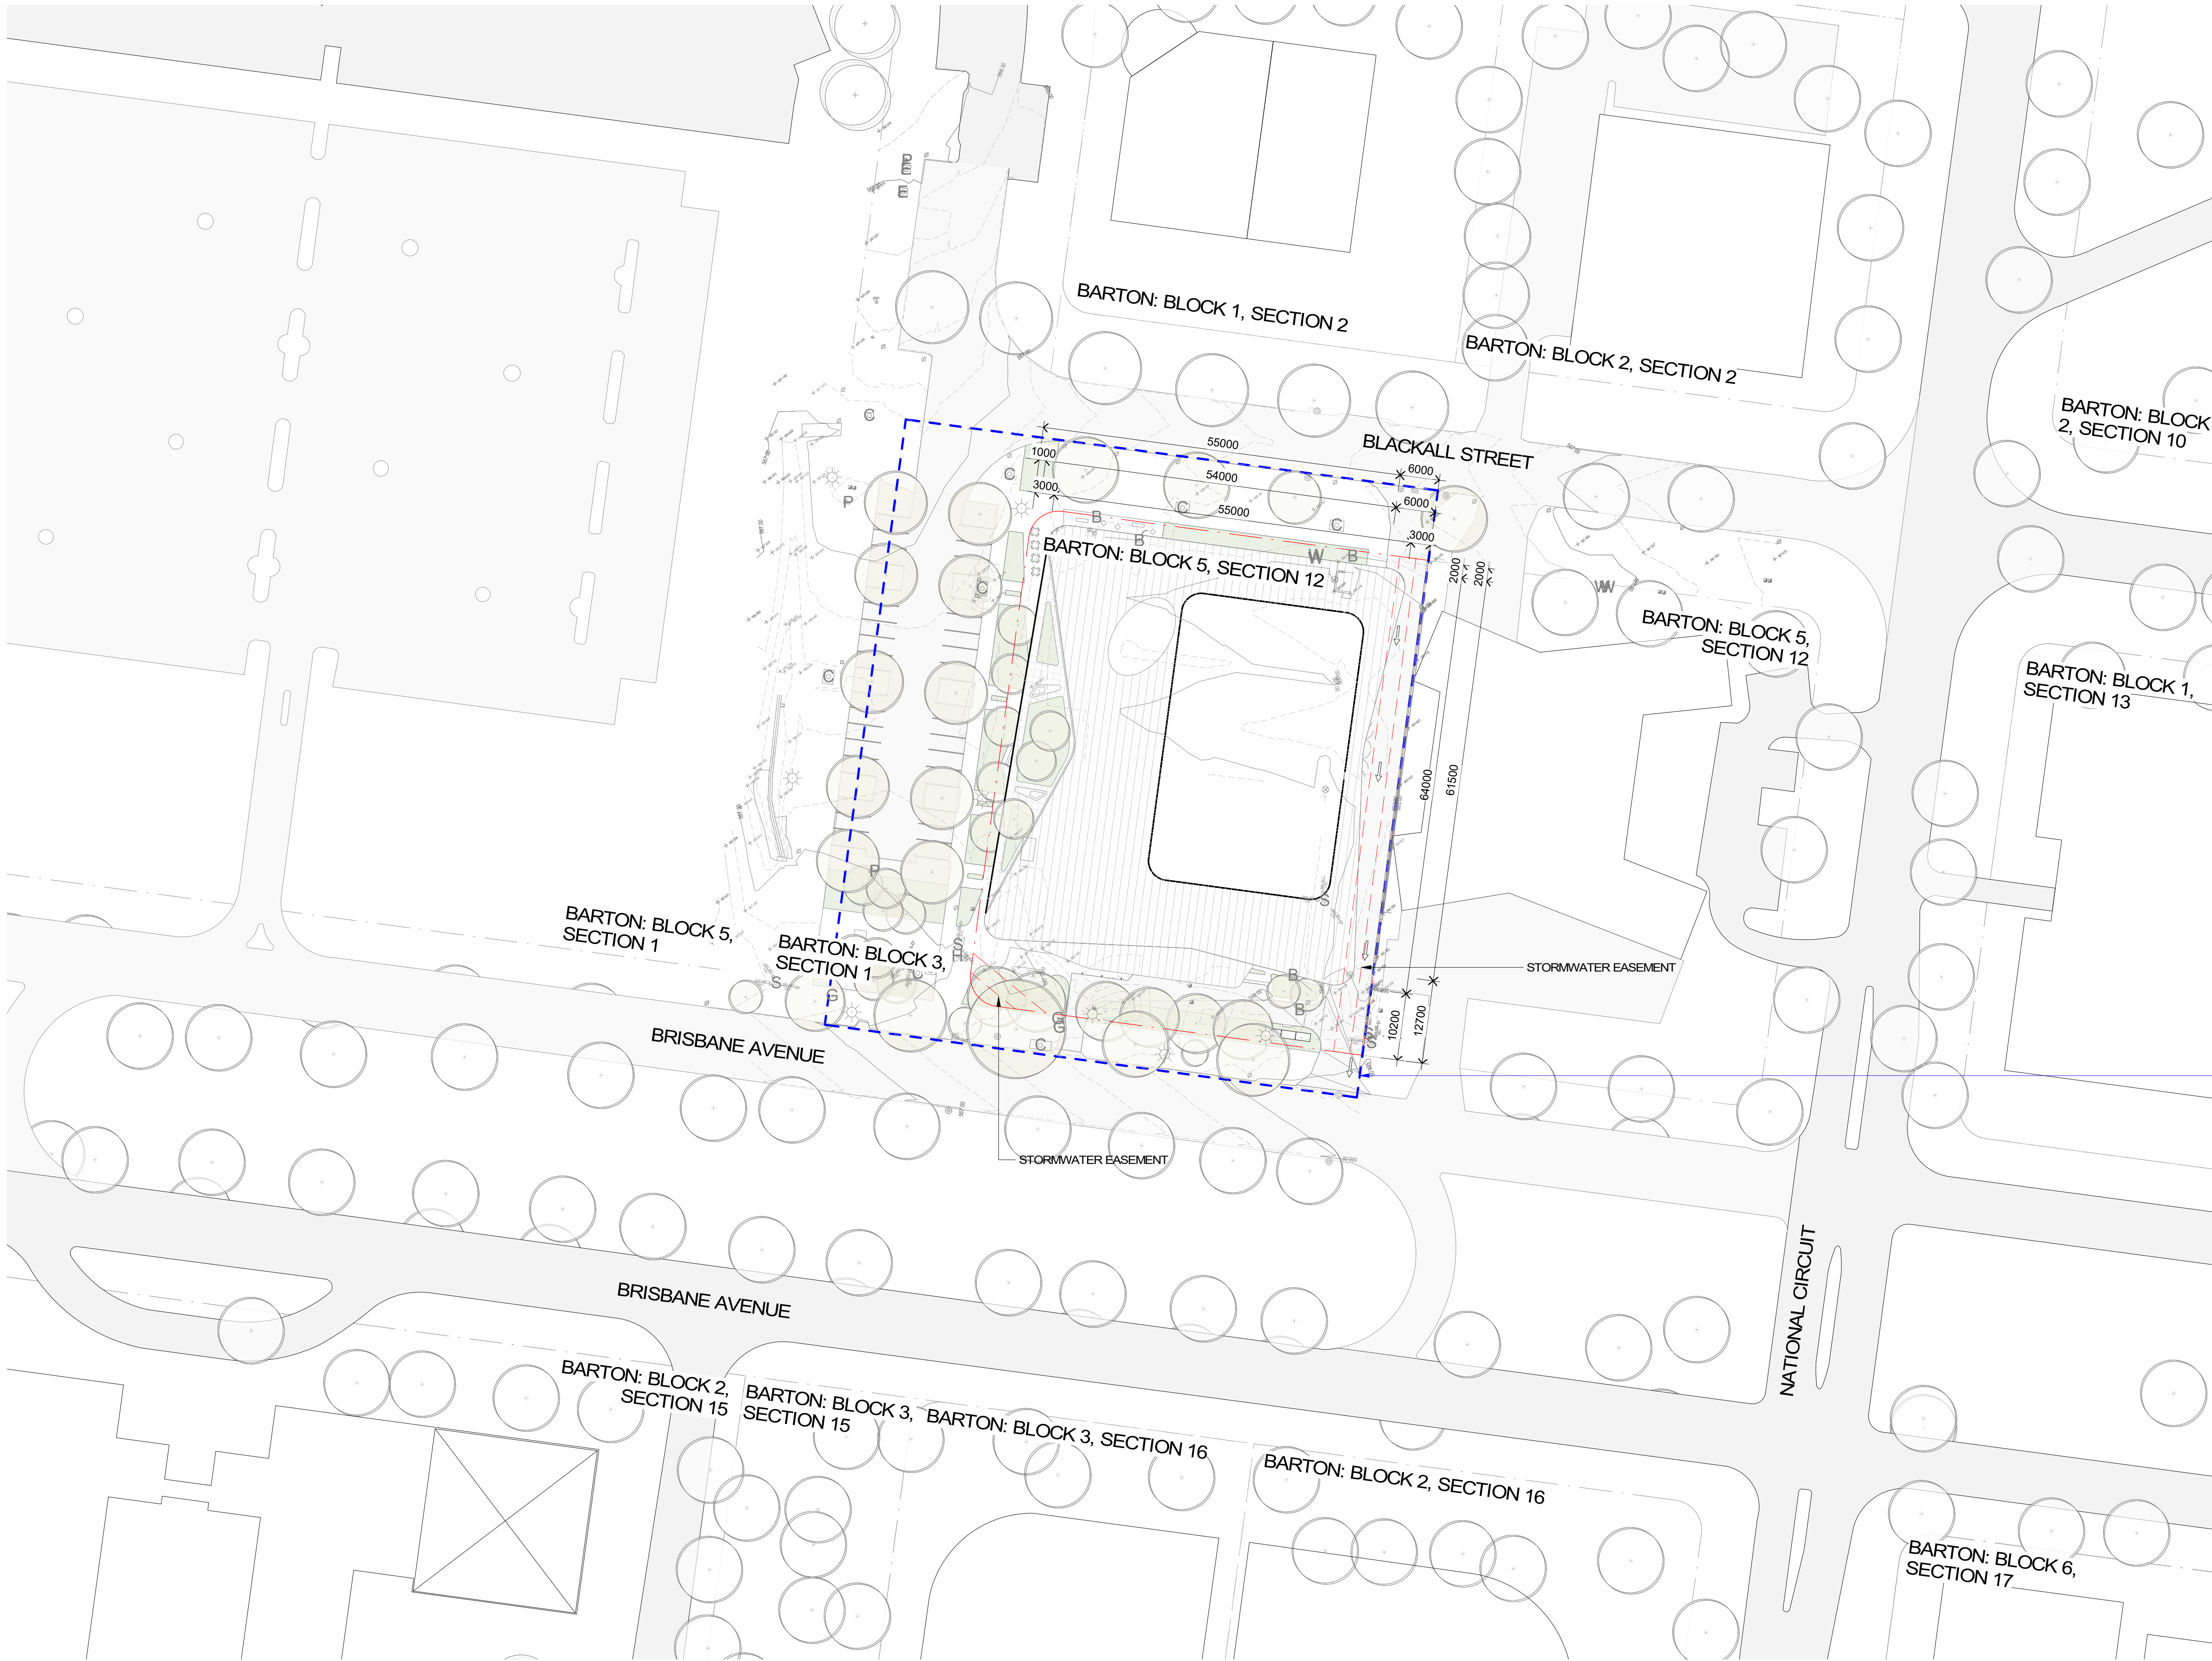

SUBJECT SITE FOR
WORKS APPROVAL

Project Name
**40 BRISBANE
AVENUE**

Drawing Number
WA-11-01



Drawing Title
SITE PLAN

Date
02.07.21

Revision
9

Rev	Description
3	Consultant Bases
4	Consultant Bases
5	Consultant Coordination
6	Draft WA
7	Draft WA
8	DRAFT WA
9	WORKS APPROVAL

By	Date
ZT	14.04.21
ZT	17.05.21
ZT	10.06.21
ZT	17.06.21
ZT	28.06.21
ZT	01.07.21
ZT	02.07.21

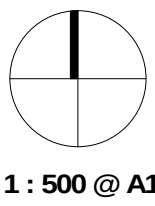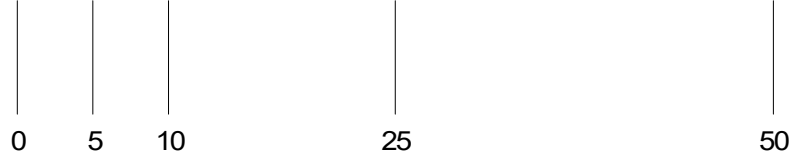

1 : 500 @ A1

Client
40BA

© Cox Architecture PTY LTD
1/19 Eastlake Parade
Kingston ACT 2604 Australia
T +612 6236 6255
www.coxarchitecture.com.au

