


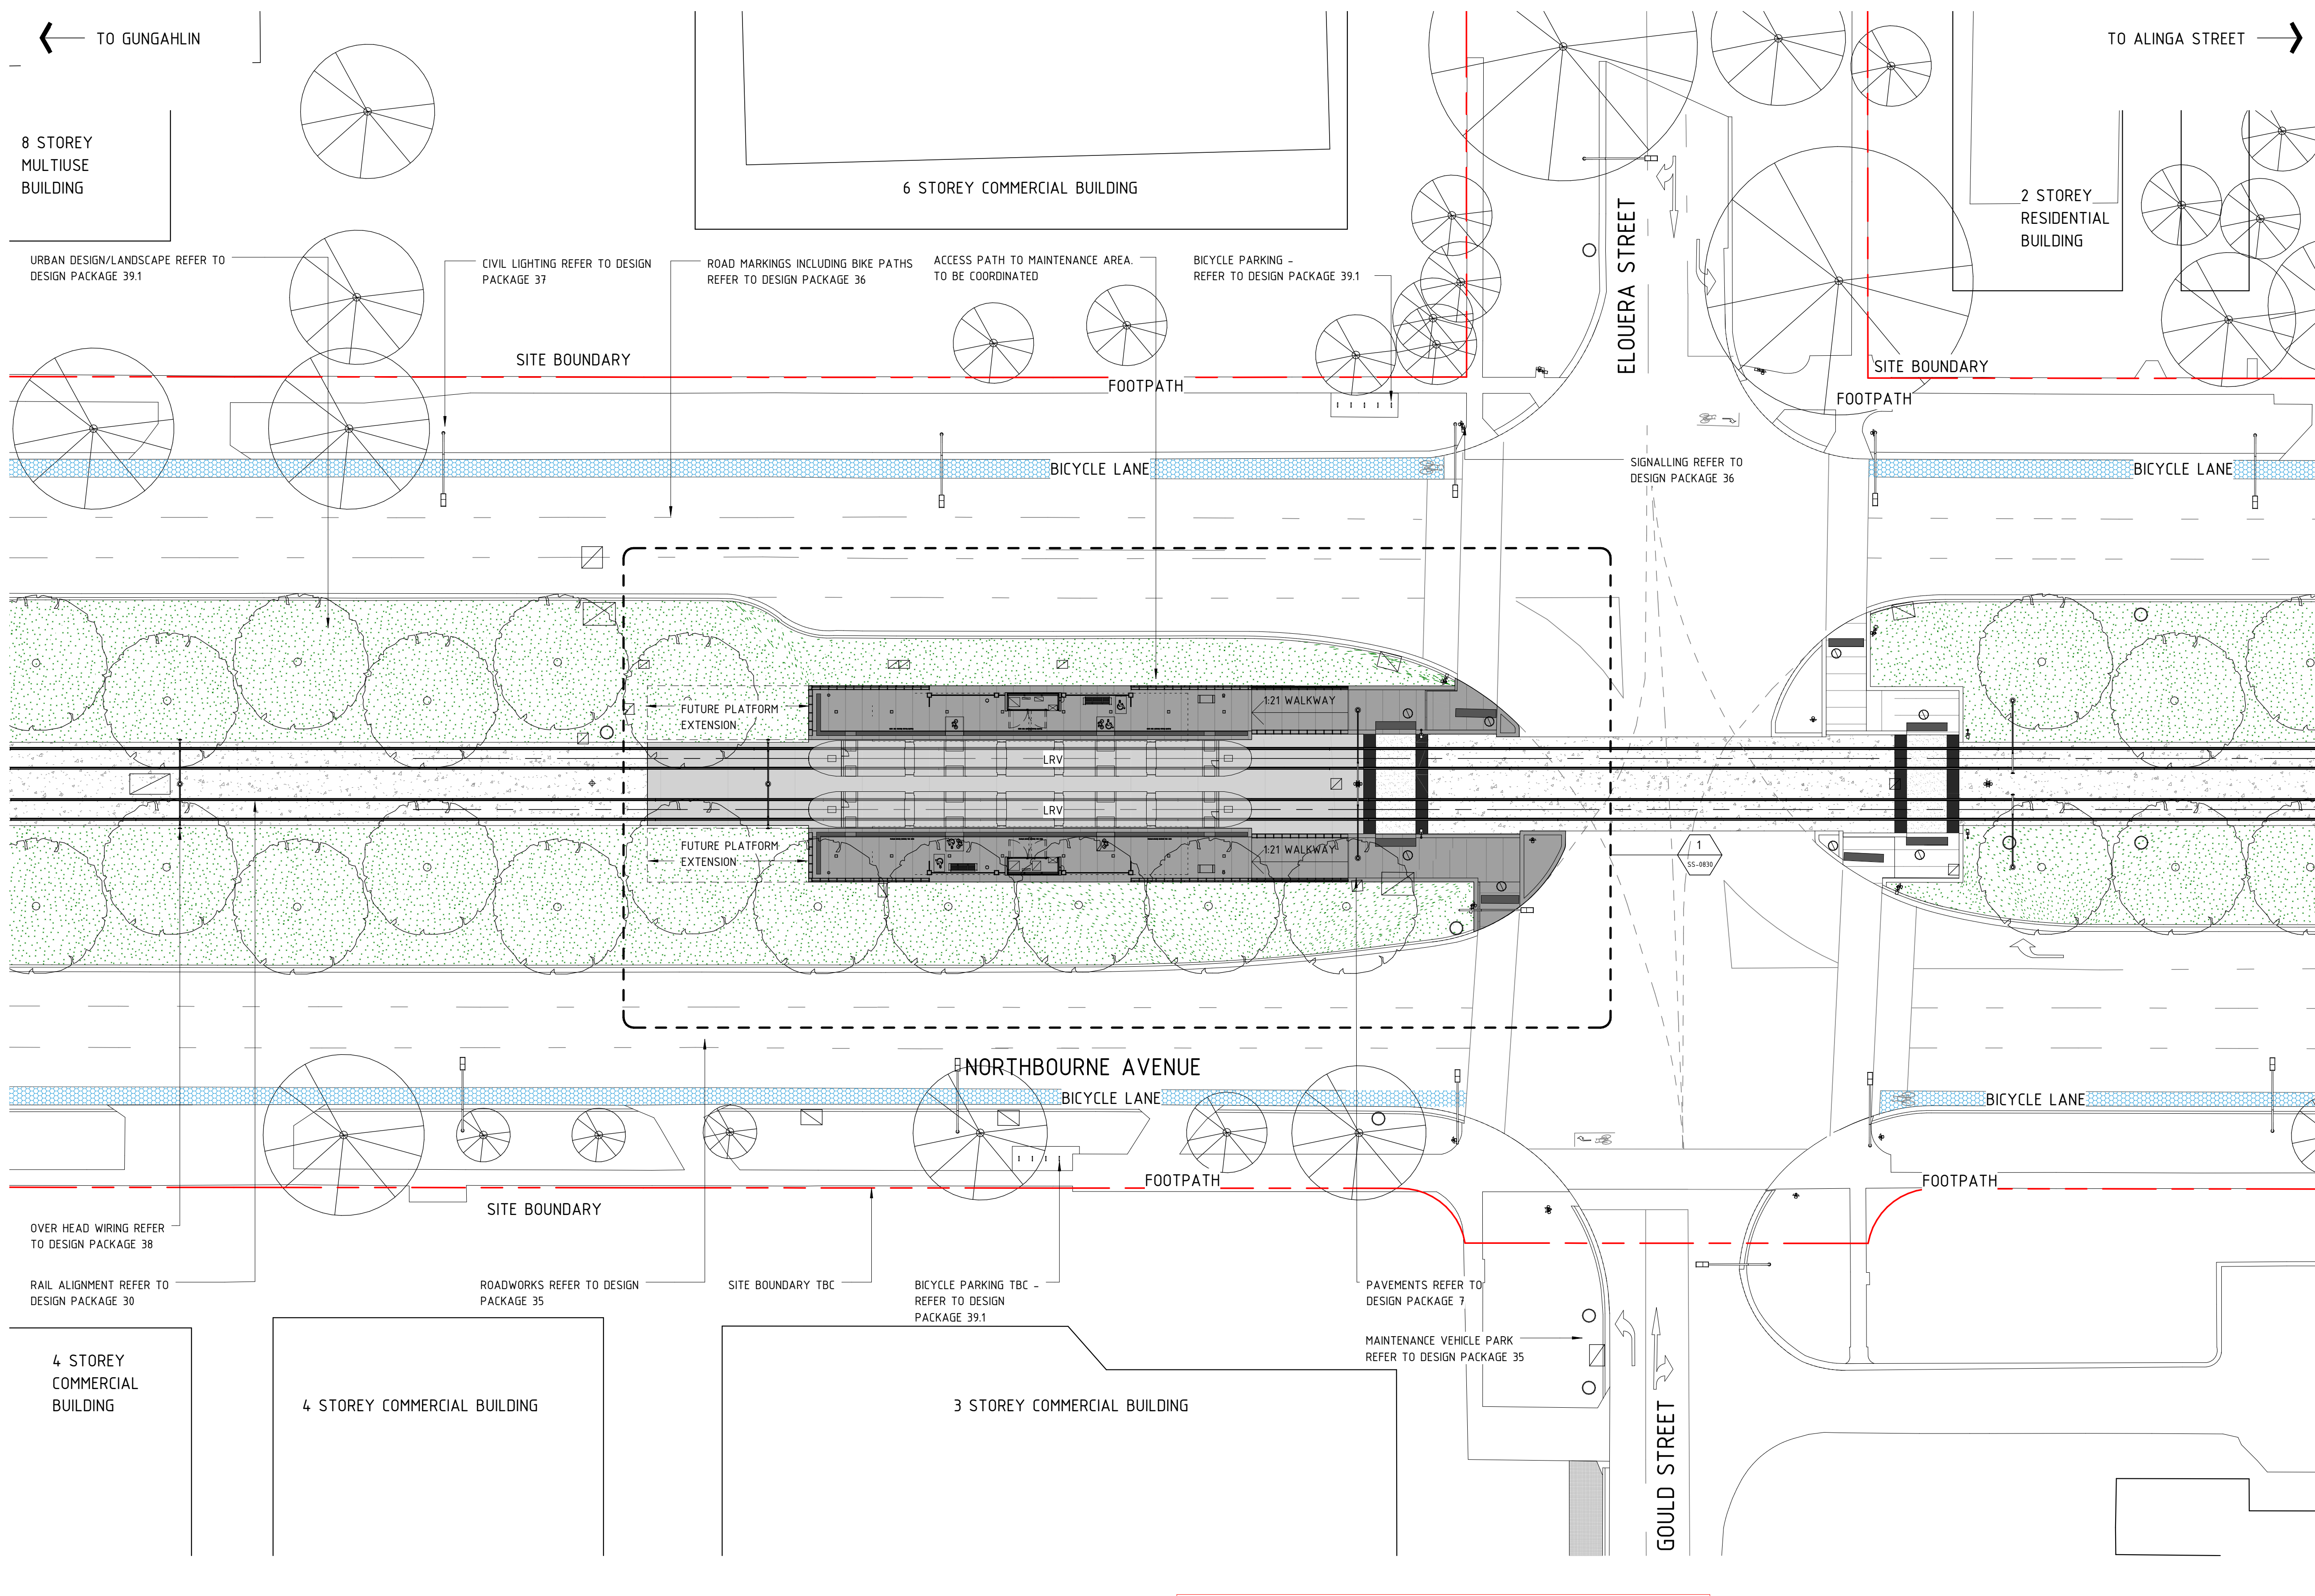

LEGEND

- STANDARD TRACKFORM
- COLOURED CONCRETE
- SOFT LANDSCAPING
- GRANITE SETTS
- WHITE CONCRETE
- BICYCLE LANE
- BUS STOP

NOTES

BICYCLE PARKING REFER TO DESIGN PACKAGE 39.1

ELECTRONIC TICKETING MACHINE & INTEGRATED SERVICES CABINETS ARE INDICATIVE ONLY & SUBJECT TO FURTHER INPUT FROM ENGINEERS &/OR THE TERRITORY

OHW LOCATIONS TBC. REFER TO DESIGN PACKAGE 38

PUBLIC DOMAIN TGS1 SETOUT TBC. REFER TO DESIGN PACKAGE 39.1

STREET LIGHTING LOCATIONS TBC

TRAFFIC CONTROL DEVICES, SIGNS, LINES & ROAD MARKINGS TBC & COORDINATED


TRAFFIC BARRIER AT PHILLIP & SWINDEN TO BE CONFIRMED AND COORDINATED. REFER TO DESIGN PACKAGE 35

WALK UP AREAS TO BE SAW CUT COLOURED CONCRETE. REFER TO URBAN DESIGN PACKAGE 39.1

1:4:1 MAXIMUM PLATFORM CROSSFALL



CSR PIT LOCATIONS TBC

EXTENT & TYPE OF FLOOR FINISHES IN THE PUBLIC DOMAIN TBC. REFER TO DESIGN PACKAGE 39.1

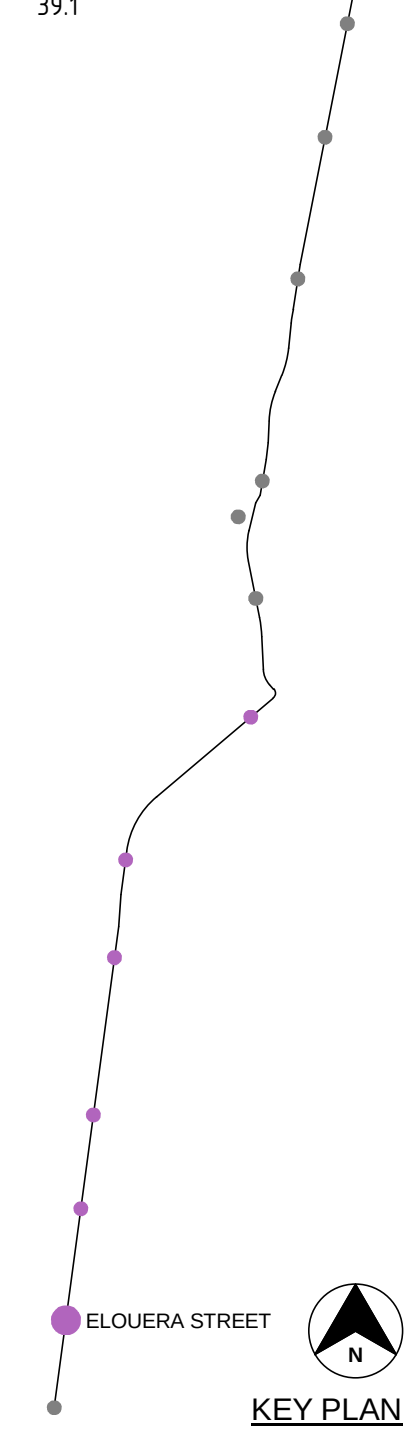

NOT FOR CONSTRUCTION

STAGE 2R - 1

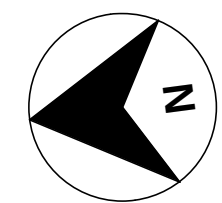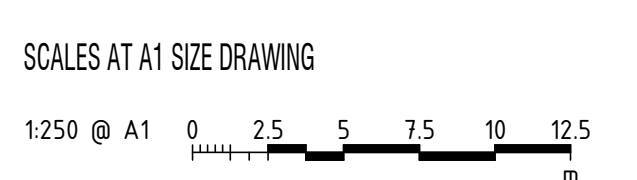

REV	DESCRIPTION	DESIGNER	VERIFIED	APPROVED
D	STAGE 2R-1 ISSUE	PJ 10/03	NJ 10/03	KC 10/03
C	STAGE 2 ISSUE	PJ 20/12	NJ 20/12	KC 20/12
B	STAGE 2 ISSUE	PJ 18/11	NJ 18/11	KC 18/11
A	STAGE 1 ISSUE	SV 19/08	NJ 19/08	KC 19/08
AMD				
CO-ORDINATE SYSTEM: MGA Zone 56		HEIGHT DATUM: A.H.D.		SCALE: 1:250 @ A1



This drawing is confidential and shall only be used for the purpose of this project. The signing of this title block confirms the design and drafting of this project have been prepared and checked in accordance with the Architectus quality assurance system to ISO 9001-2008.

architectus

DRAWN _ HH, KF, KW, PJ, RK, TT _
DESIGNED _ PHILLIP JI _
DRG CHECK _ KUSH VEHALLA _
DESIGN CHECK _ TRENT RUSSELL _
APPROVED _ KEVIN CARRUCAN _

CAPITAL METRO PROJECT


PACKAGE 52 - FEDERAL HIGHWAY & NORTHBOURNE AVENUE STOPS

ARCHITECTURAL

ELOUERA STREET

SITE PLAN

FILE No. 160117	SHEET: 1 OF 1	A1
STATUS: STAGE 2R - 1		©
DRG No. 02-ARC-DRW-ARC-SP-1211	D	EDMS No.

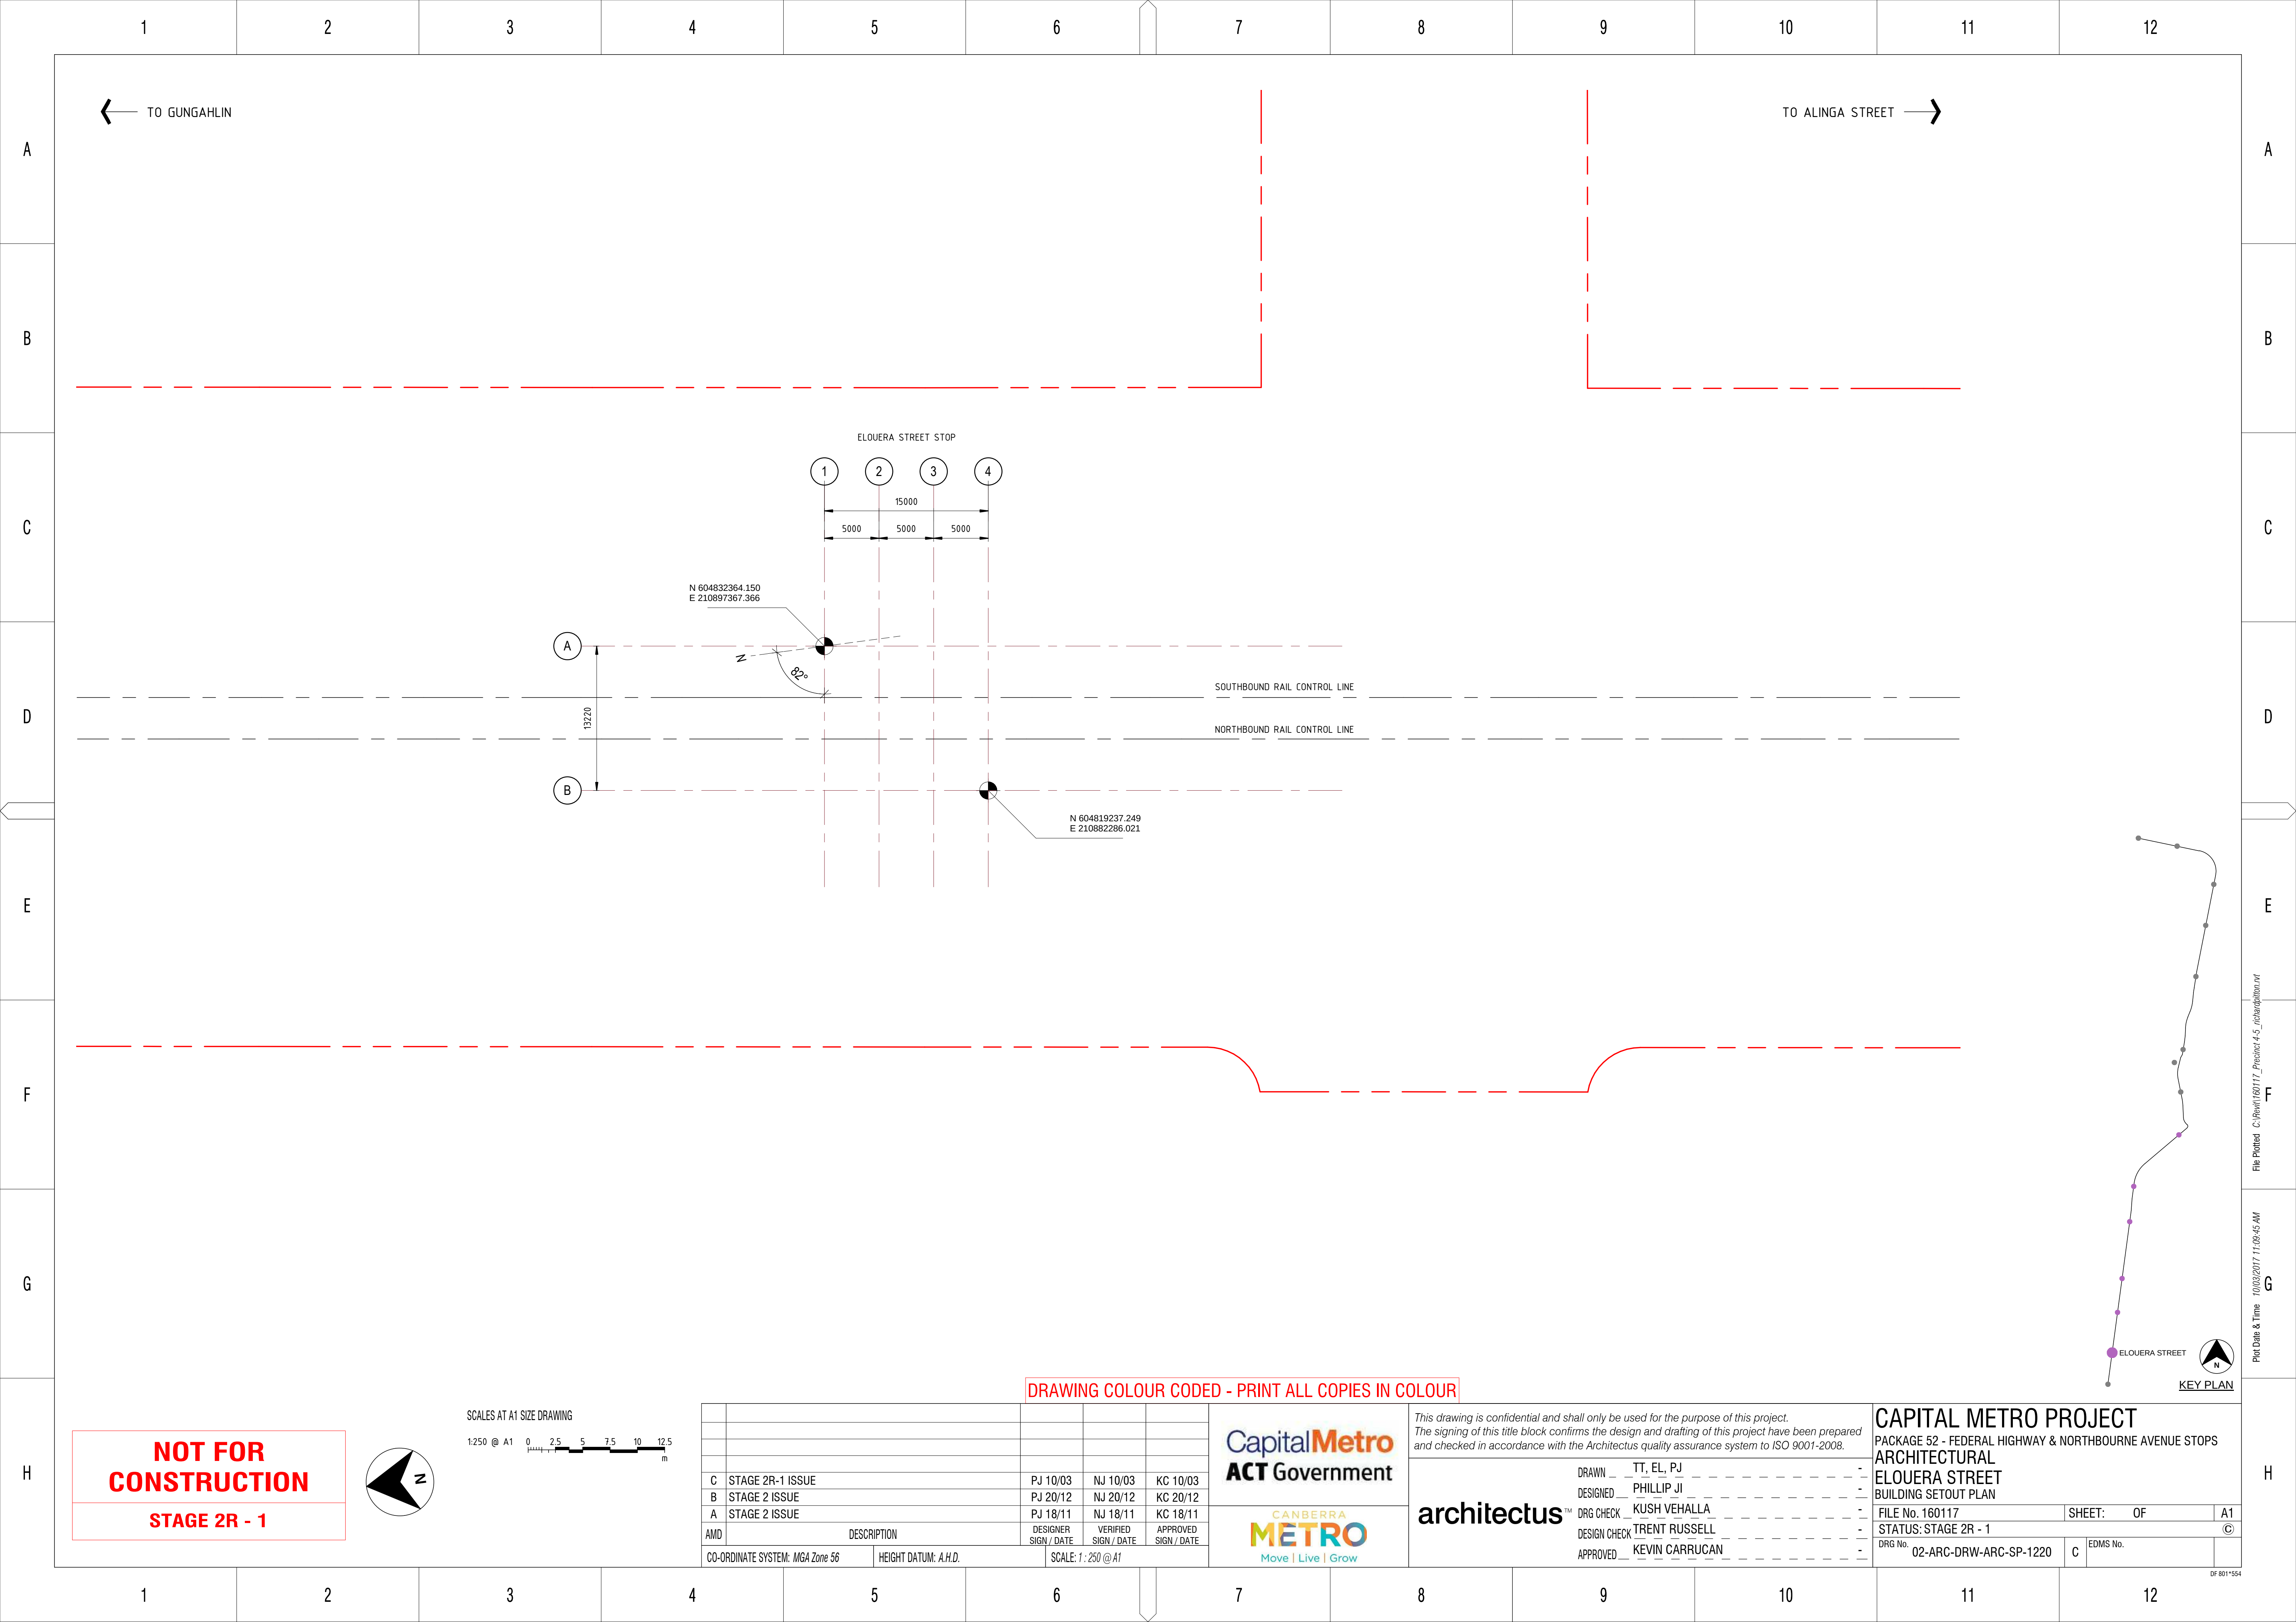

← TO GUNGAHLIN

TO ALINGA STREET →

ELOUERA STREET STOP

1 2 3 4

5000 5000 5000 15000

N 604832364.150
E 210897367.366

A

13220


B

8°

SOUTHBOUND RAIL CONTROL LINE


NORTHBOUND RAIL CONTROL LINE

N 604819237.249
E 210882286.021

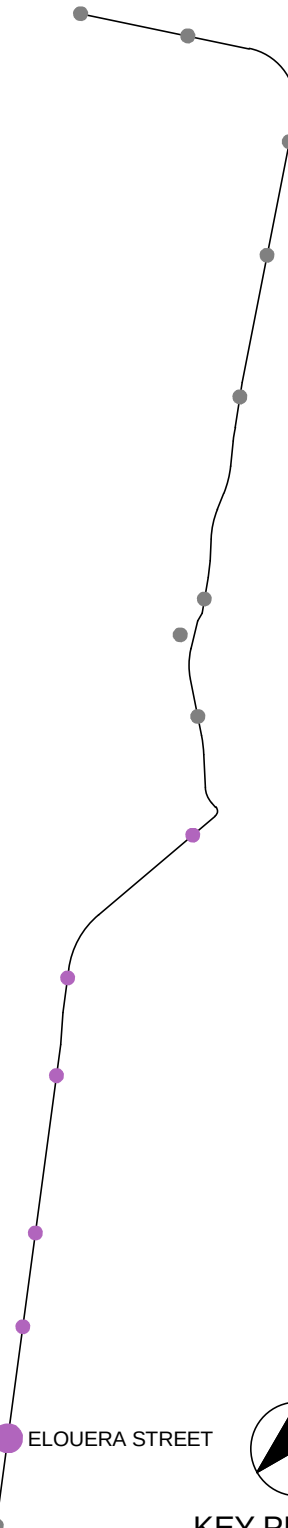

KEY PLAN

**NOT FOR
CONSTRUCTION**
STAGE 2R - 1

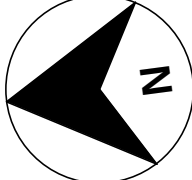

SCALES AT A1 SIZE DRAWING
1:250 @ A1 0 2.5 5 7.5 10 12.5 m

C	STAGE 2R-1 ISSUE	PJ 10/03	NJ 10/03	KC 10/03
B	STAGE 2 ISSUE	PJ 20/12	NJ 20/12	KC 20/12
A	STAGE 2 ISSUE	PJ 18/11	NJ 18/11	KC 18/11
AMD	DESCRIPTION	DESIGNER SIGN / DATE	VERIFIED SIGN / DATE	APPROVED SIGN / DATE
CO-ORDINATE SYSTEM: MGA Zone 56		HEIGHT DATUM: A.H.D.		SCALE: 1:250 @ A1

CapitalMetro
ACT Government

CANBERRA
METRO
Move | Live | Grow

This drawing is confidential and shall only be used for the purpose of this project.
The signing of this title block confirms the design and drafting of this project have been prepared and checked in accordance with the Architectus quality assurance system to ISO 9001-2008.

architectus™

DRAWN _ TT, EL, PJ _ _ _ _ _
DESIGNED _ PHILLIP JI _ _ _ _ _
DRG CHECK _ KUSH VEHALLA _ _ _ _ _
DESIGN CHECK _ TRENT RUSSELL _ _ _ _ _
APPROVED _ KEVIN CARRUCAN _ _ _ _ _

CAPITAL METRO PROJECT		
PACKAGE 52 - FEDERAL HIGHWAY & NORTHBOURNE AVENUE STOPS		
ARCHITECTURAL		
ELOUERA STREET		
BUILDING SETOUT PLAN		
FILE No. 160117	SHEET: OF	A1
STATUS: STAGE 2R - 1		
DRG No. 02-ARC-DRW-ARC-SP-1220		
C	EDMS No.	

File Plotted C:\Bevel\160117_Prelim\4-5_inch\aplan.rvt
Plot Date & Time 10/03/2017 11:08:45 AM

OF 801*554

A

B

C

D

E

F

G

H

A

B

C

D

E

F

G




H

← TO GUNGAHLIN

TO ALINGA STREET →



Note:

- RAINWATER OUTLETS FINAL LOCATIONS WILL REQUIRE COORDINATION TO FOOTINGS
- FOOTING SIZES AND SETOUTS TO BE CONFIRMED
- INTEGRATED SERVICES CABINET SIZE TBC BY TYCO. LOCATION OF RWO IN SERVICE PIT (IF ANY) TBC BY TYCO.
- PLATFORM SAWCUTS TO ALIGN WITH SAWCUTS IN THE COLOURED CONCRETE TRACKFORM. REFER TO DESIGN PACKAGE 39.1.
- HEARING LOOP SET OUT TO BE CONFIRMED BY SMEC REFER TO DESIGN PACKAGE 62
- SMEC TO COORDINATE HEARING LOOP WITH RAINWATER OUTLET AND SAWCUTS.

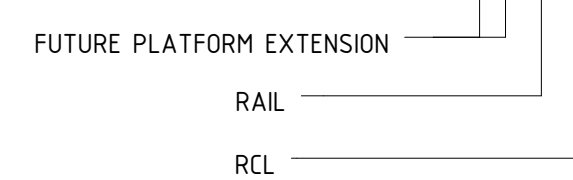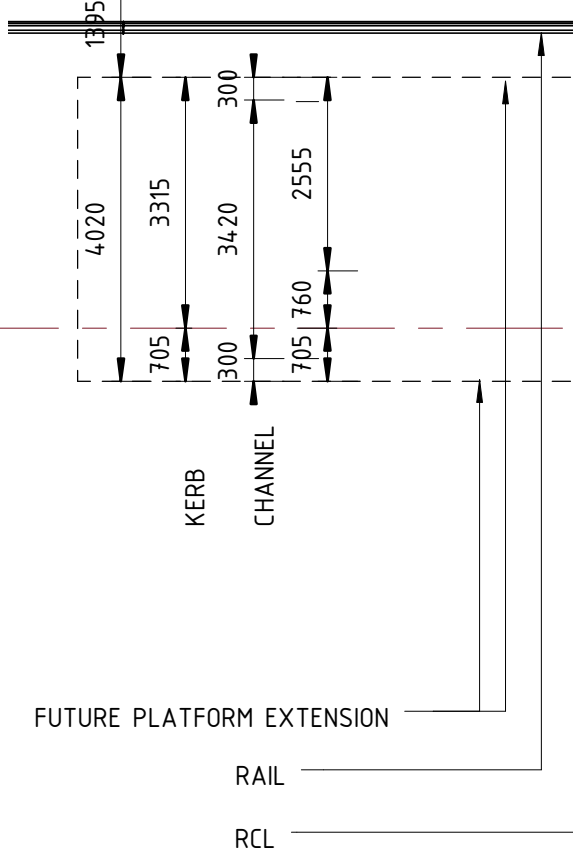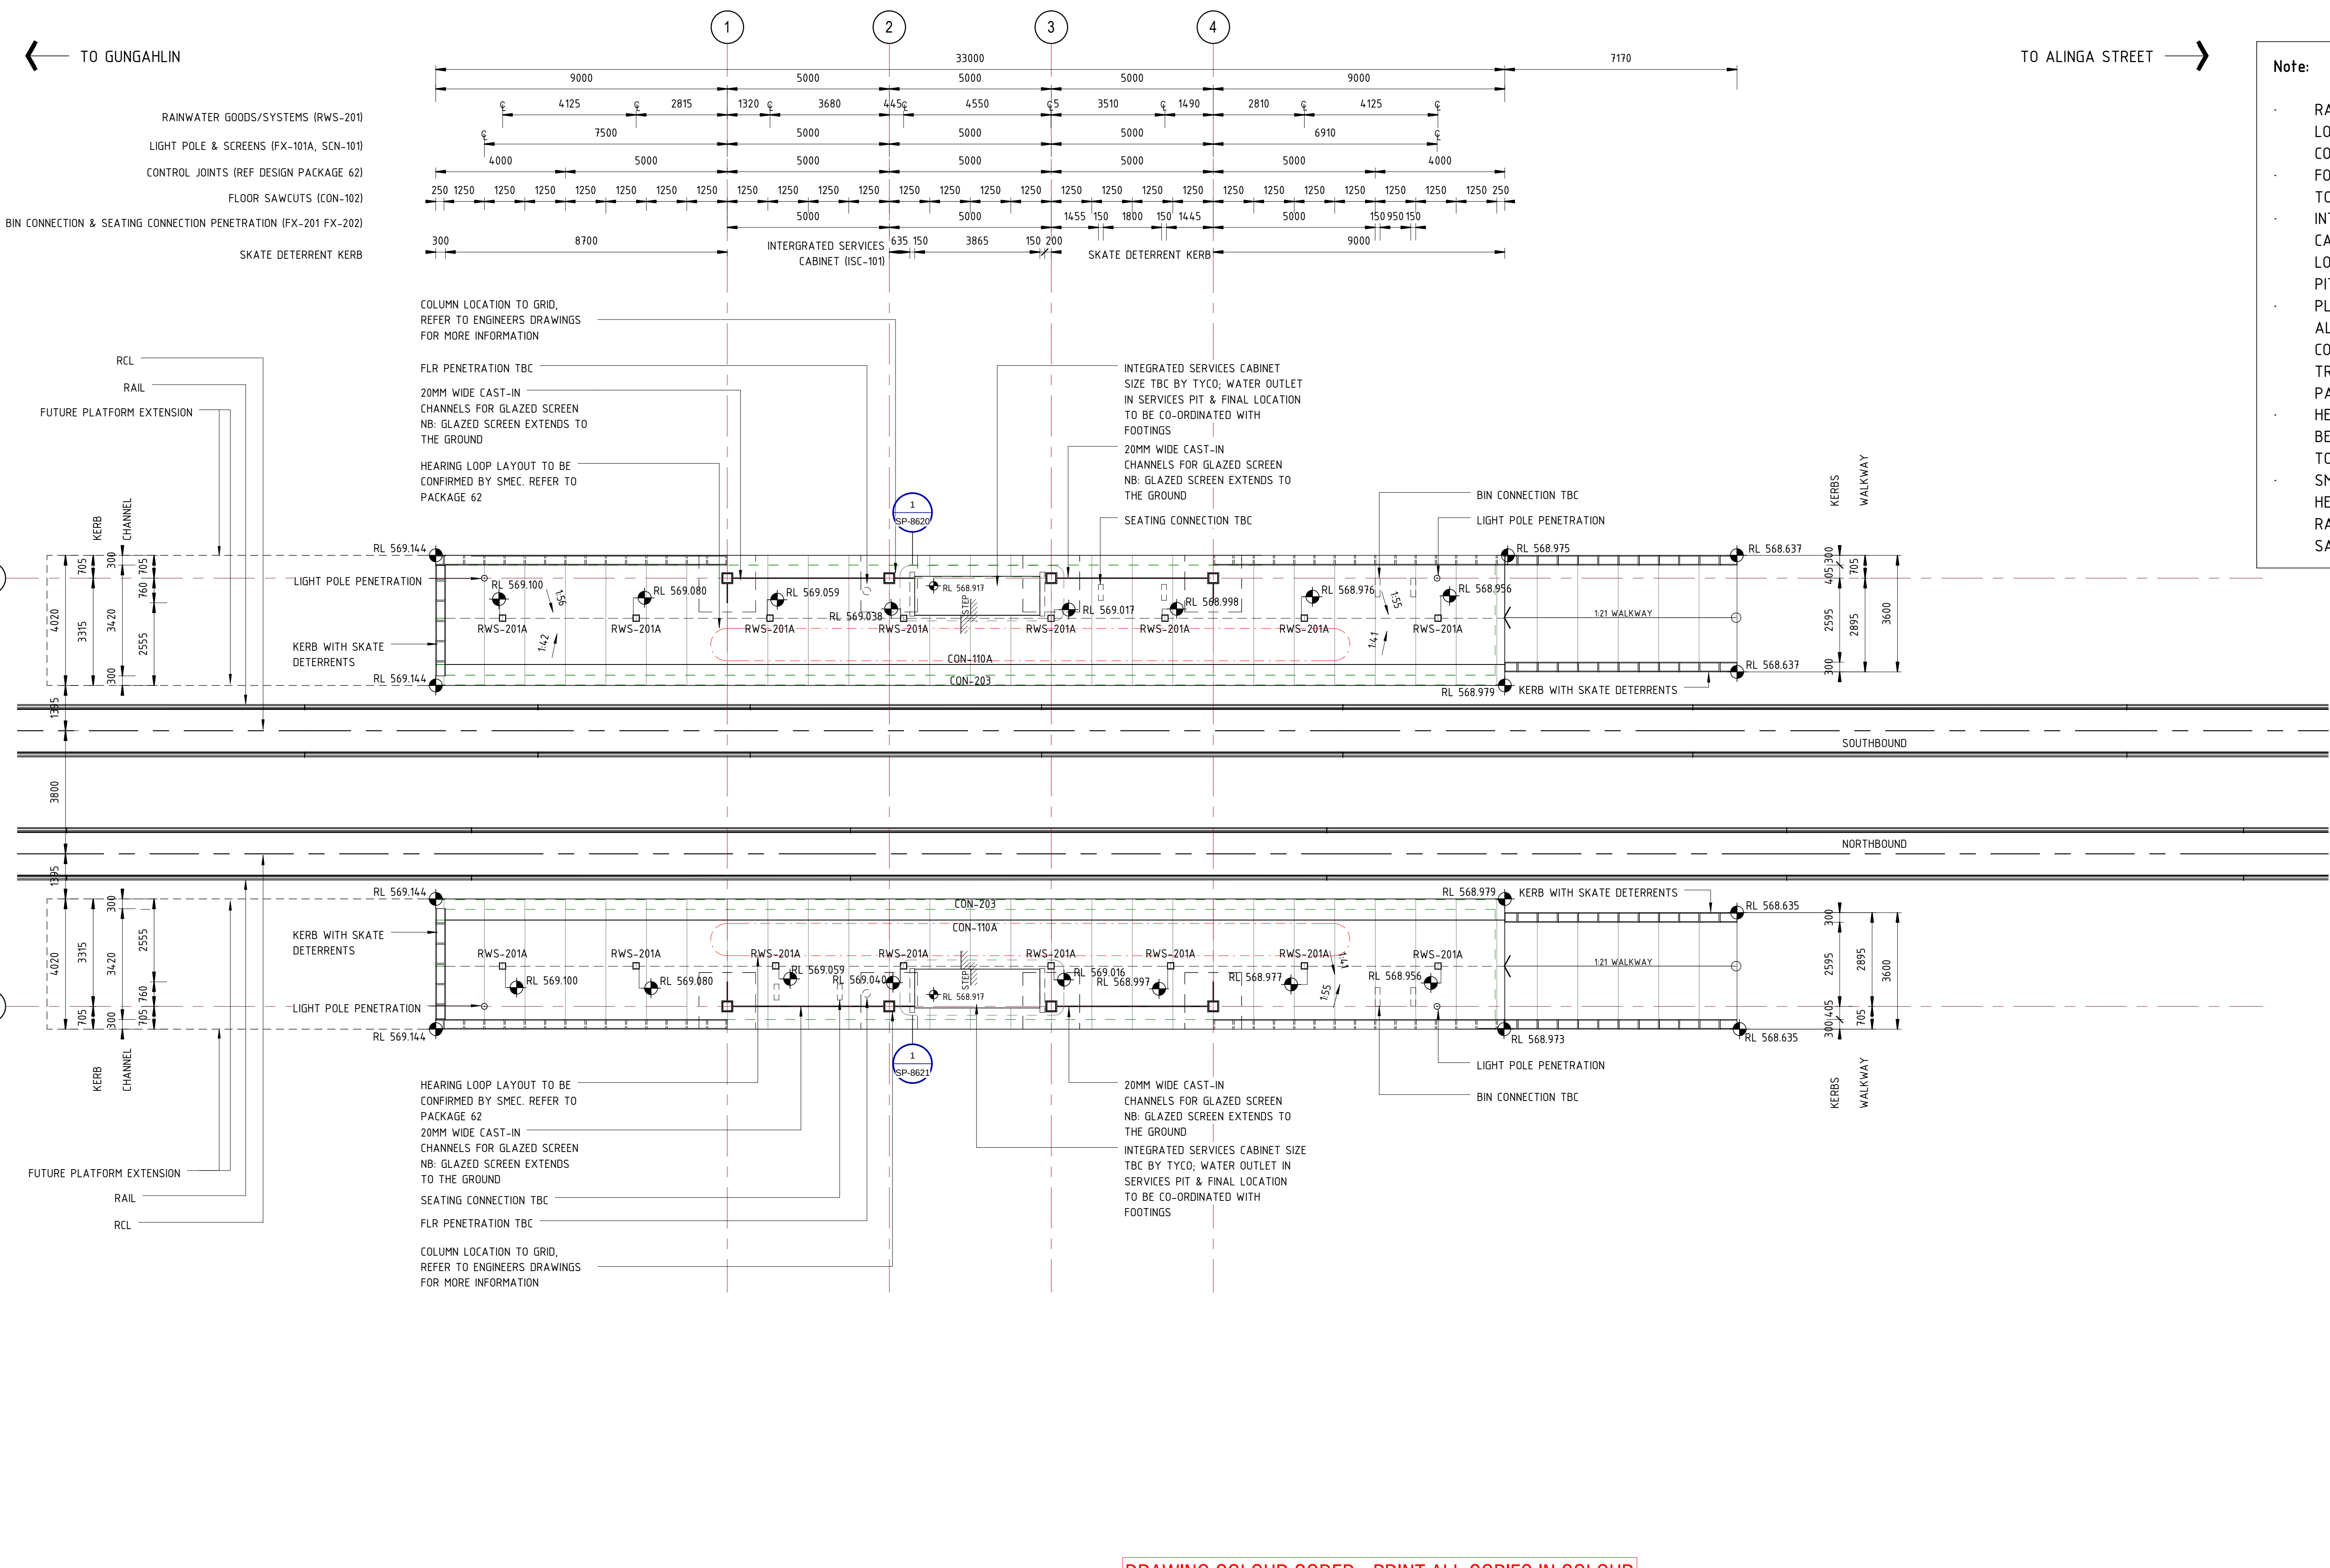

NOT FOR CONSTRUCTION

STAGE 2R - 1

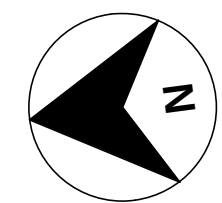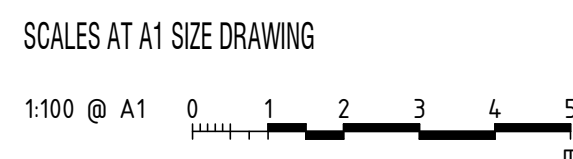

DRAWING COLOUR CODED - PRINT ALL COPIES IN COLOUR


C	STAGE 2R-1 ISSUE	PJ 10/03	NJ 10/03	KC 10/03
B	STAGE 2 ISSUE	PJ 20/12	NJ 20/12	KC 20/12
A	STAGE 2 ISSUE	PJ 18/11	NJ 18/11	KC 18/11
AMD	DESCRIPTION	DESIGNER SIGN / DATE	VERIFIED SIGN / DATE	APPROVED SIGN / DATE
CO-ORDINATE SYSTEM: MGA Zone 56		HEIGHT DATUM: A.H.D.		SCALE: 1:100 @ A1



This drawing is confidential and shall only be used for the purpose of this project. The signing of this title block confirms the design and drafting of this project have been prepared and checked in accordance with the Architectus quality assurance system to ISO 9001-2008.



DRAWN	TT, EL, PJ	-
DESIGNED	PHILLIP JI	-
DRG CHECK	KUSH VEHALLA	-
DESIGN CHECK	TRENT RUSSELL	-
APPROVED	KEVIN CARRUCAN	-

CAPITAL METRO PROJECT		
PACKAGE 52 - FEDERAL HIGHWAY & NORTHBOURNE AVENUE STOPS		
ARCHITECTURAL		
ELOUERA STREET		
CONCRETE SETOUT PLAN		
FILE No. 160117	SHEET: 1 OF 1	A1
STATUS: STAGE 2R - 1		
DRG No. 02-ARC-DRW-ARC-SP-1251	C	EDMS No.

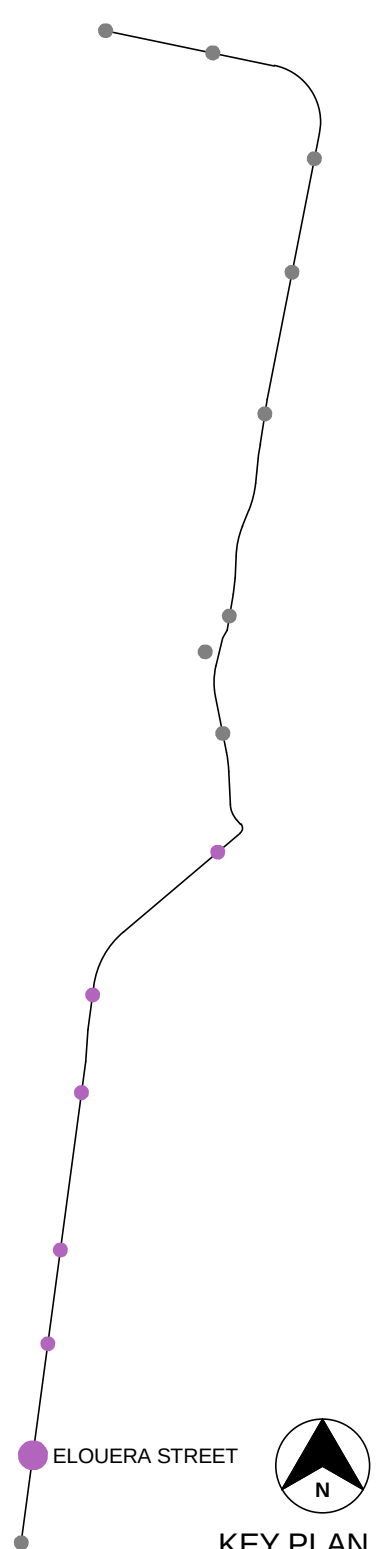


← TO GUNGAHLIN

TO ALINGA STREET →

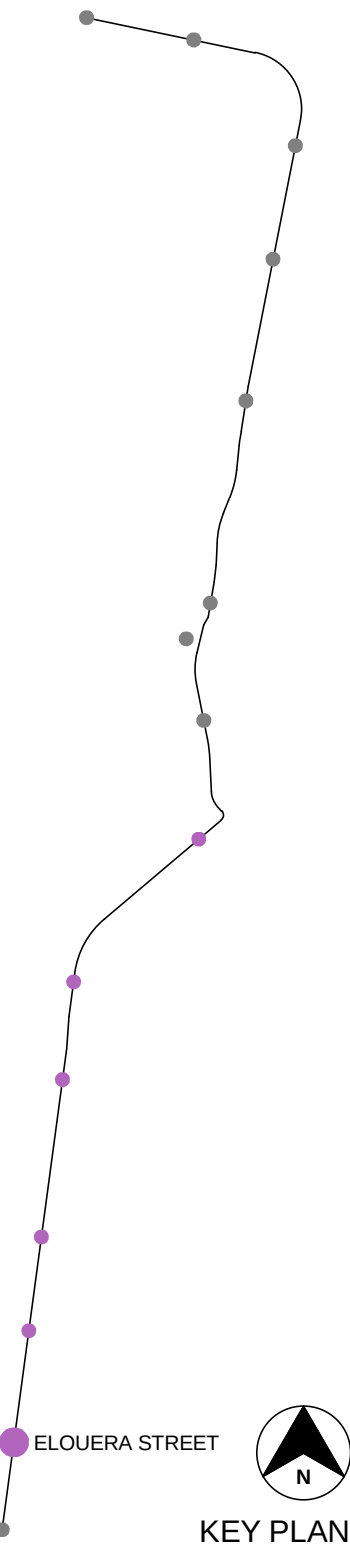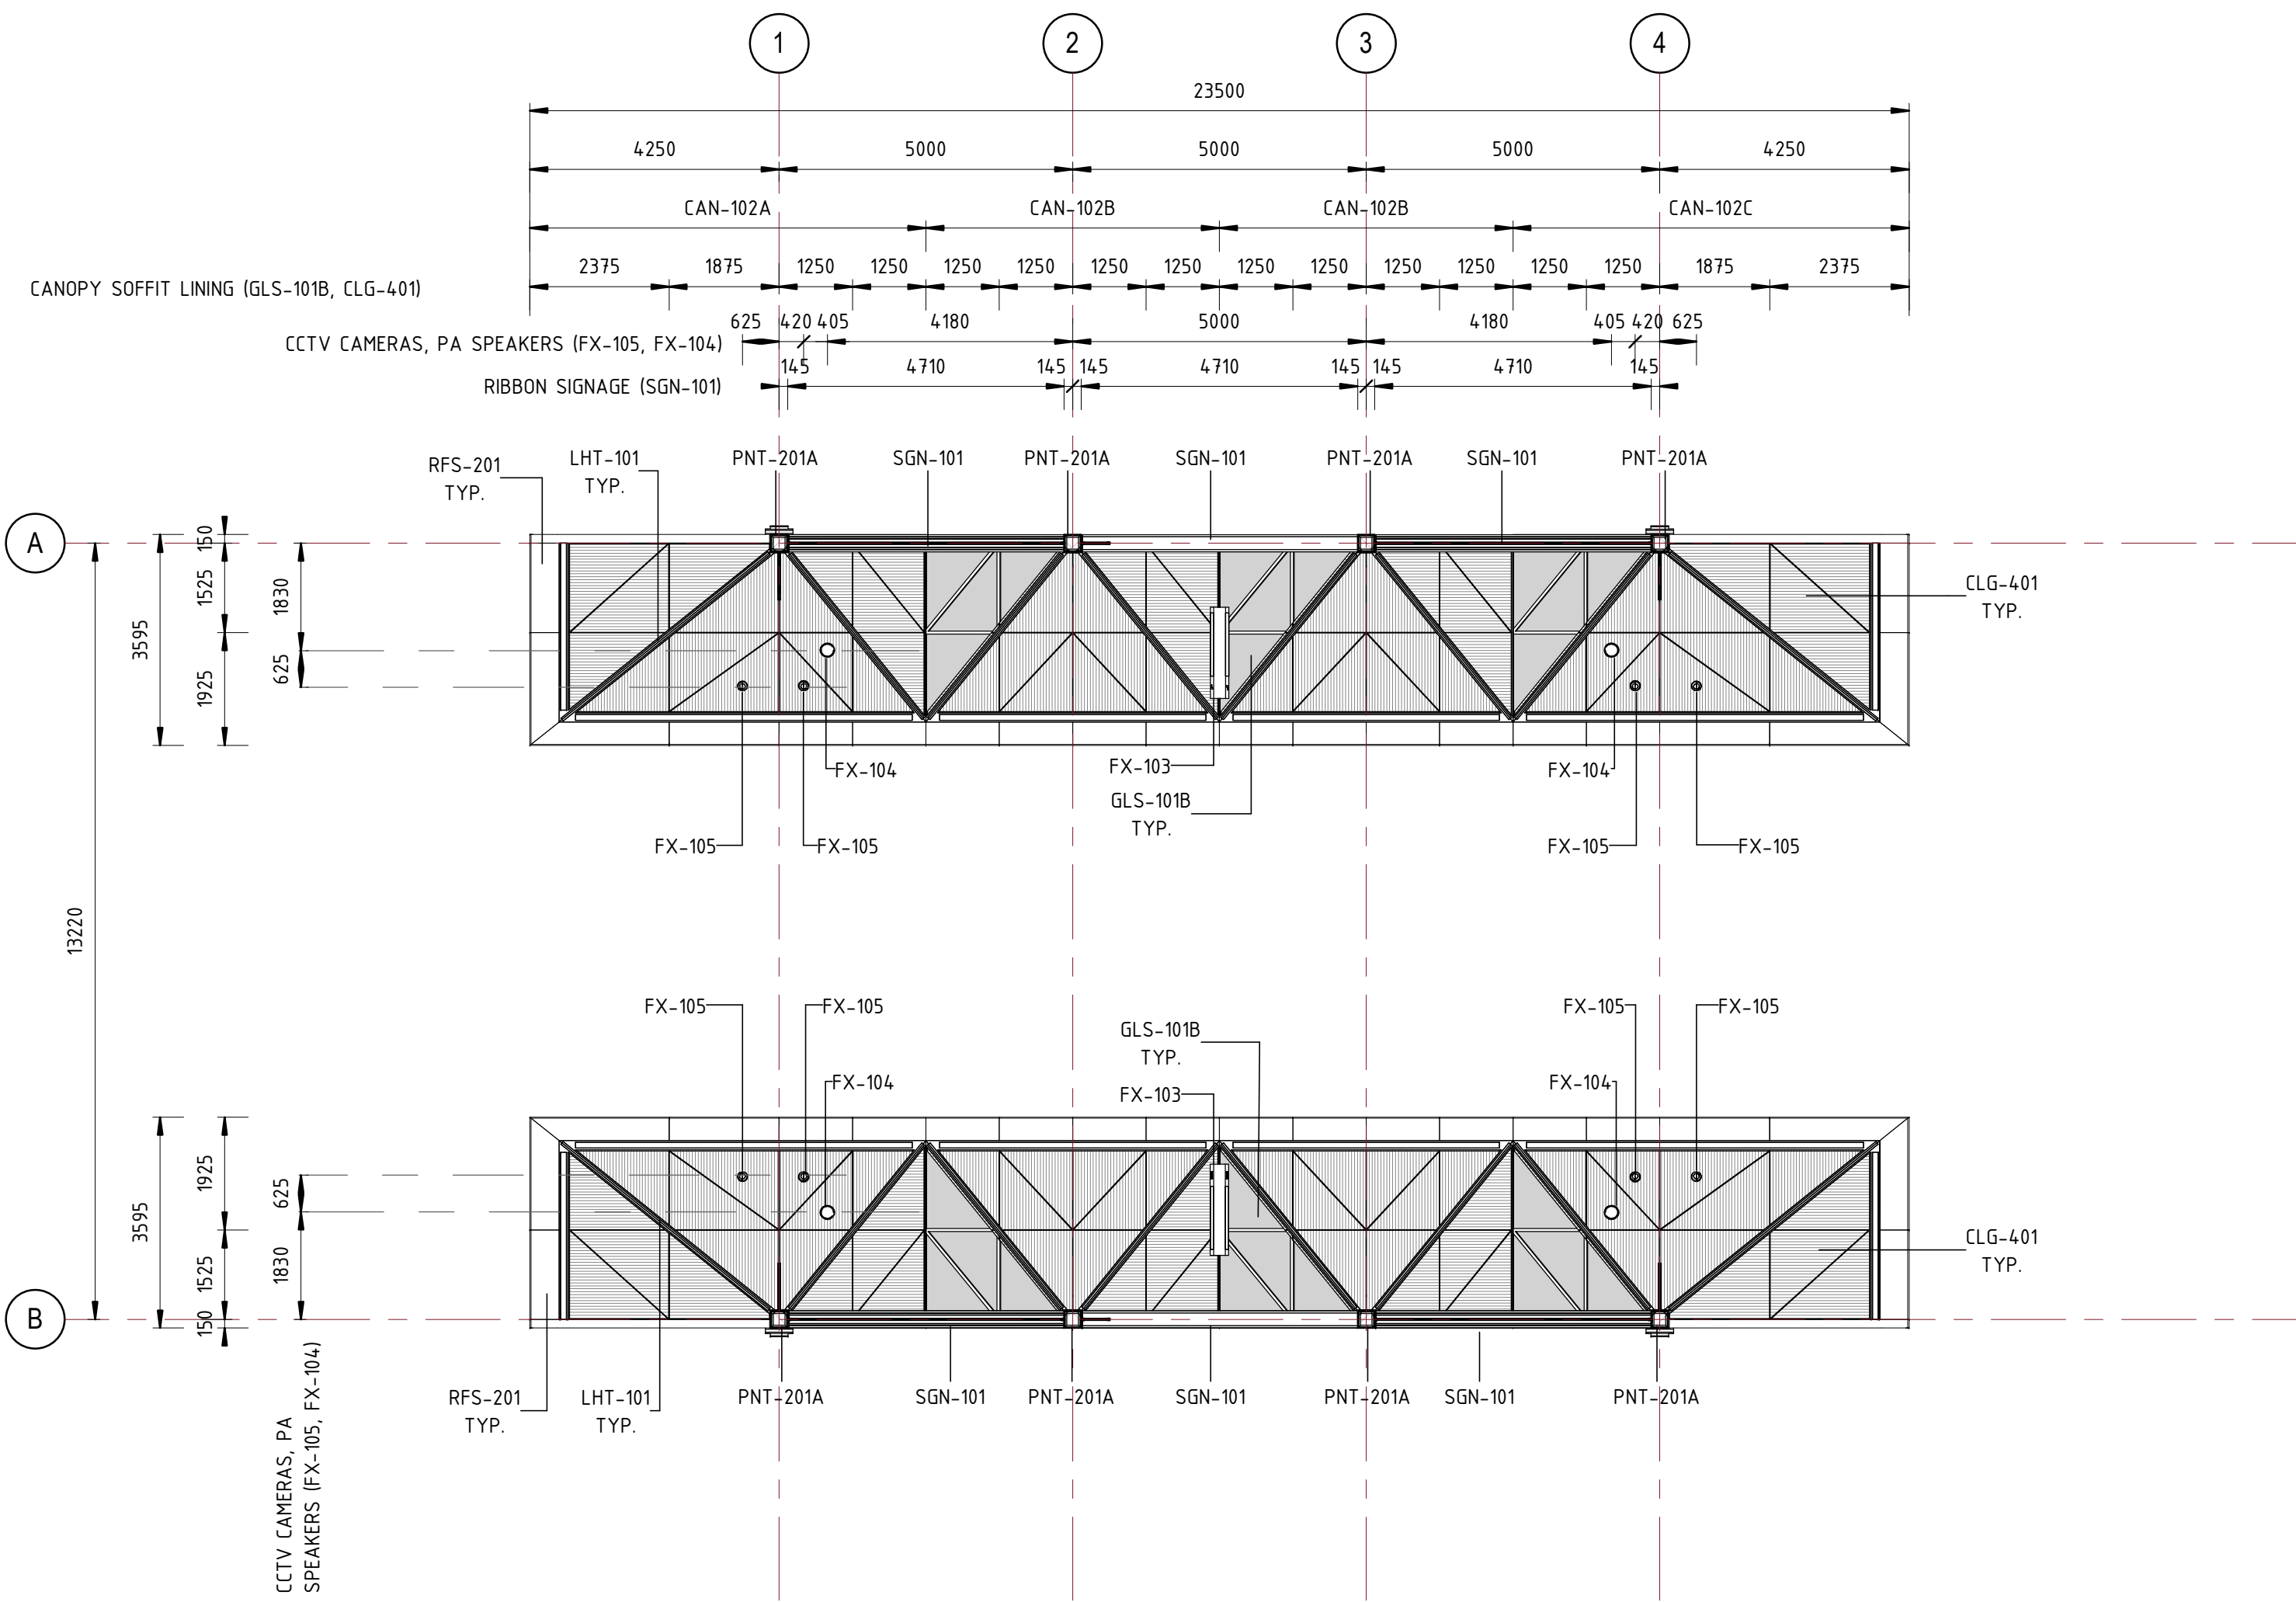

**NOT FOR
CONSTRUCTION**
STAGE 2R - 1

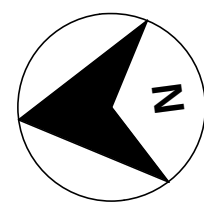

SCALES AT A1 SIZE DRAWING
1:100 @ A1
0 1 2 3 4 5
m

C	STAGE 2R-1 ISSUE	PJ 10/03	NJ 10/03	KC 10/03
B	STAGE 2 ISSUE	PJ 20/12	NJ 20/12	KC 20/12
A	STAGE 2 ISSUE	PJ 18/11	NJ 18/11	KC 18/11
AMD	DESCRIPTION	DESIGNER SIGN / DATE	VERIFIED SIGN / DATE	APPROVED SIGN / DATE
CO-ORDINATE SYSTEM: MGA Zone 56		HEIGHT DATUM: A.H.D.		SCALE: 1:100 @ A1




*This drawing is confidential and shall only be used for the purpose of this project.
The signing of this title block confirms the design and drafting of this project have been prepared
and checked in accordance with the Architectus quality assurance system to ISO 9001-2008.*

architectus™

DRAWN _ TT, EL, PJ _ _ _ _ _
DESIGNED _ PHILLIP JI _ _ _ _ _
DRG CHECK _ KUSH VEHALLA _ _ _ _ _
DESIGN CHECK _ TRENT RUSSELL _ _ _ _ _
APPROVED _ KEVIN CARRUCAN _ _ _ _ _


CAPITAL METRO PROJECT PACKAGE 52 - FEDERAL HIGHWAY & NORTHBOURNE AVENUE STOPS ARCHITECTURAL ELOUERA STREET REFLECTED CEILING PLAN		
FILE No. 160117	SHEET: 1 OF 1	A1
STATUS: STAGE 2R - 1		
DRG No. 02-ARC-DRW-ARC-SP-1261	C	EDMS No.

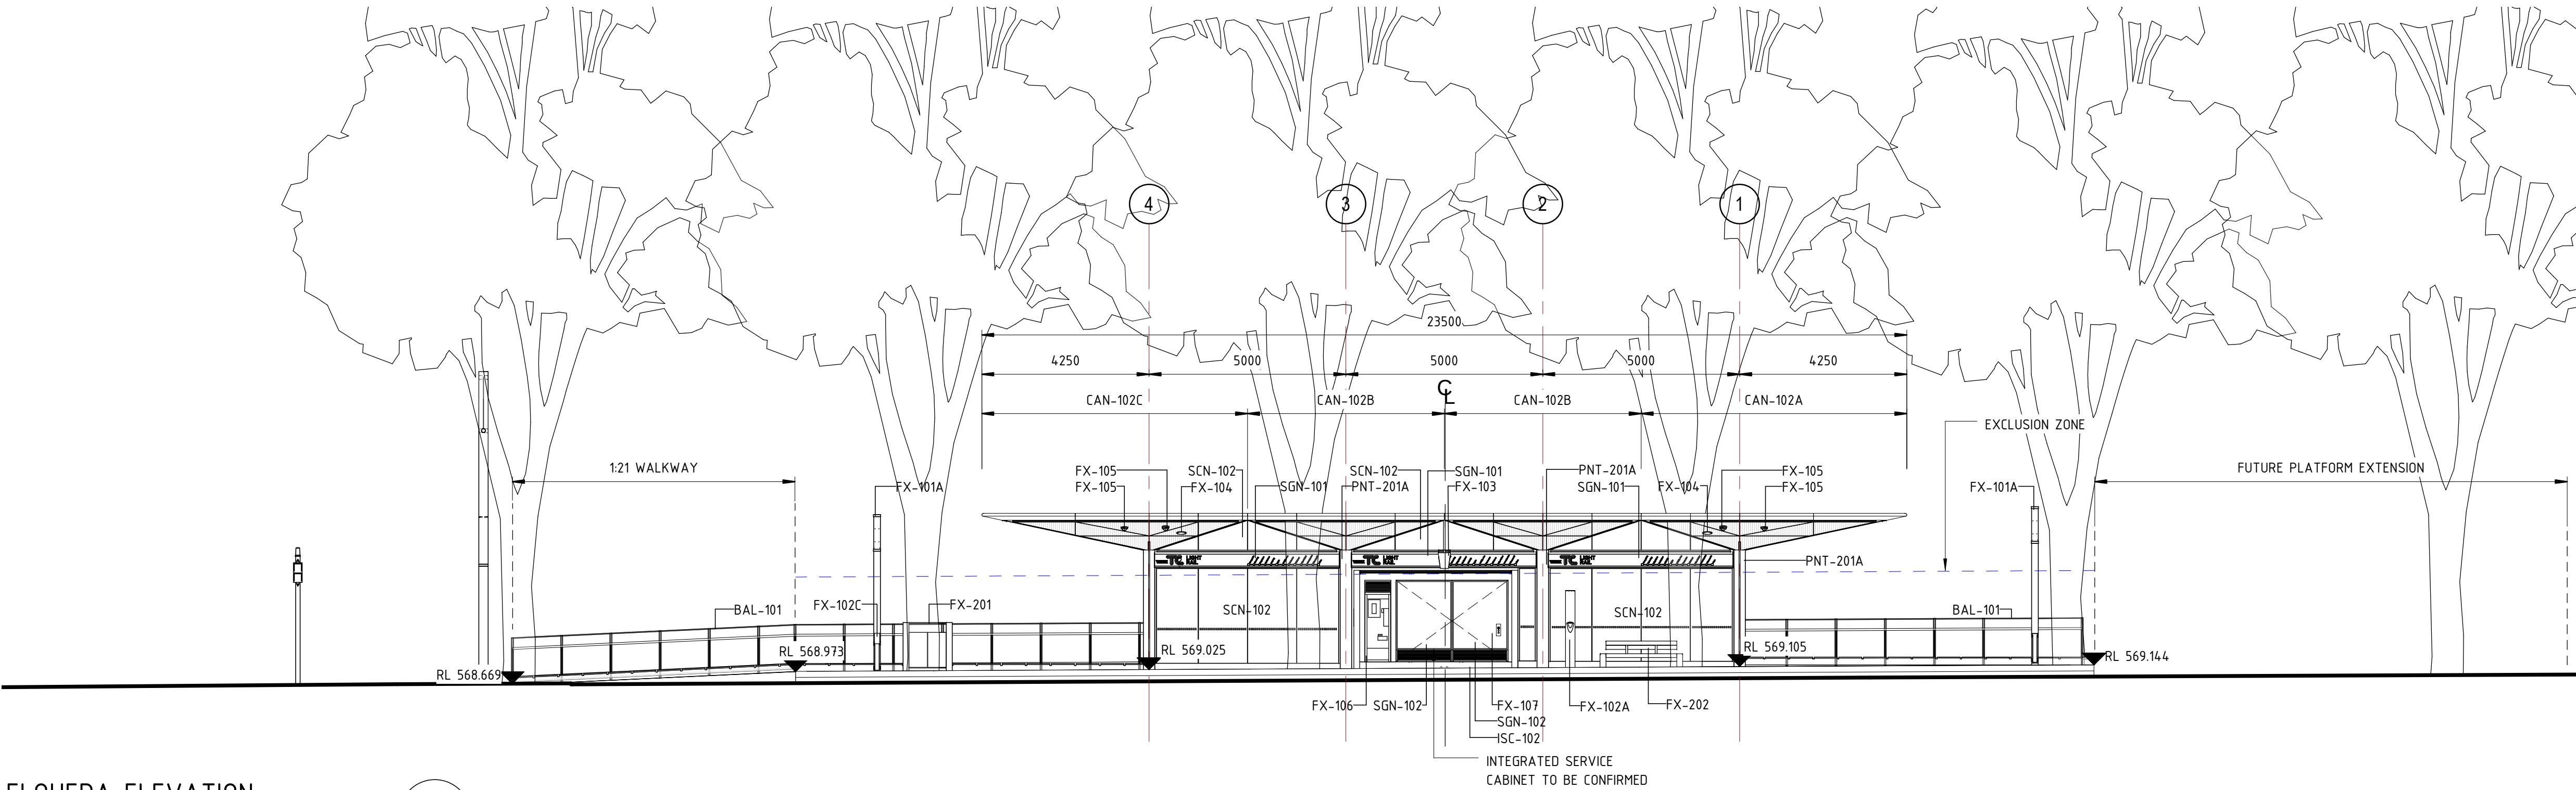

ELOUERA ELEVATION

SCALE: 1 : 100 @ A1

1
SP-1231

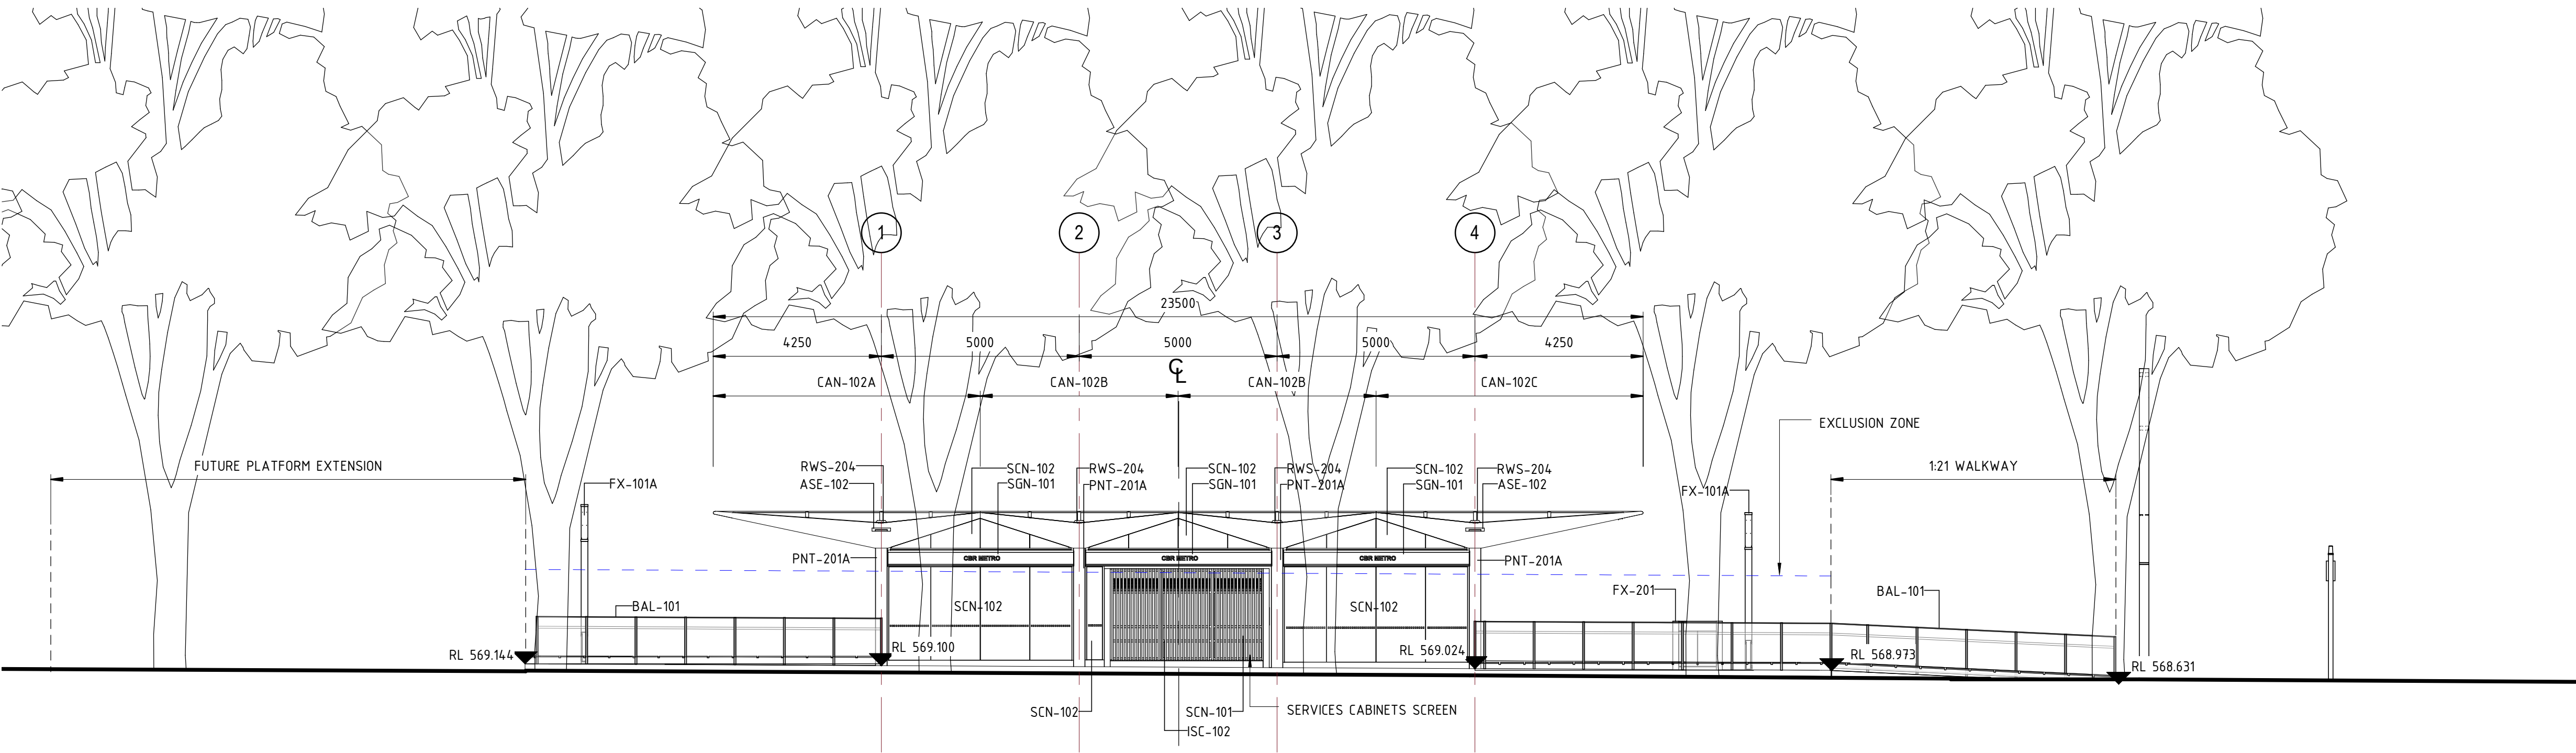


ELOUERA ELEVATION

SCALE: 1 : 100 @ A1

2
SP-1231

SCALES AT A1 SIZE DRAWING

 

DRAWING COLOUR CODED - PRINT ALL COPIES IN COLOUR

D	STAGE 2R-1 ISSUE	PJ 10/03	NJ 10/03	KC 10/03
C	STAGE 2 ISSUE	PJ 20/12	NJ 20/12	KC 20/12
B	STAGE 2 ISSUE	PJ 18/11	NJ 18/11	KC 18/11
A	STAGE 1 ISSUE	SV 19/08	NJ 19/08	KC 19/08
AMD	DESCRIPTION	DESIGNER	VERIFIED	APPROVED
		SIGN / DATE	SIGN / DATE	SIGN / DATE
CO-ORDINATE SYSTEM: MGA Zone 56		HEIGHT DATUM: A.H.D.		SCALE: 1 : 100 @ A1

CapitalMetro
ACT Government

CANBERRA
METRO
Move | Live | Grow


This drawing is confidential and shall only be used for the purpose of this project.
The signing of this title block confirms the design and drafting of this project have been prepared and checked in accordance with the Architectus quality assurance system to ISO 9001-2008.


architectus™


DRAWN _ HH, KF, KW, PJ, RK, TT _
DESIGNED _ PHILLIP JI _
DRG CHECK _ KUSH VEHALLA _
DESIGN CHECK _ TRENT RUSSELL _
APPROVED _ KEVIN CARRUCAN _

CAPITAL METRO PROJECT
PACKAGE 52 - FEDERAL HIGHWAY & NORTHBOURNE AVENUE STOPS
ARCHITECTURAL
ELOUERA STREET
ELEVATIONS - SHEET 2

FILE No. 160117	SHEET: 2 OF 3	A1
STATUS: STAGE 2R - 1		©
DRG No. 02-ARC-DRW-ARC-SP-1282	D	EDMS No.

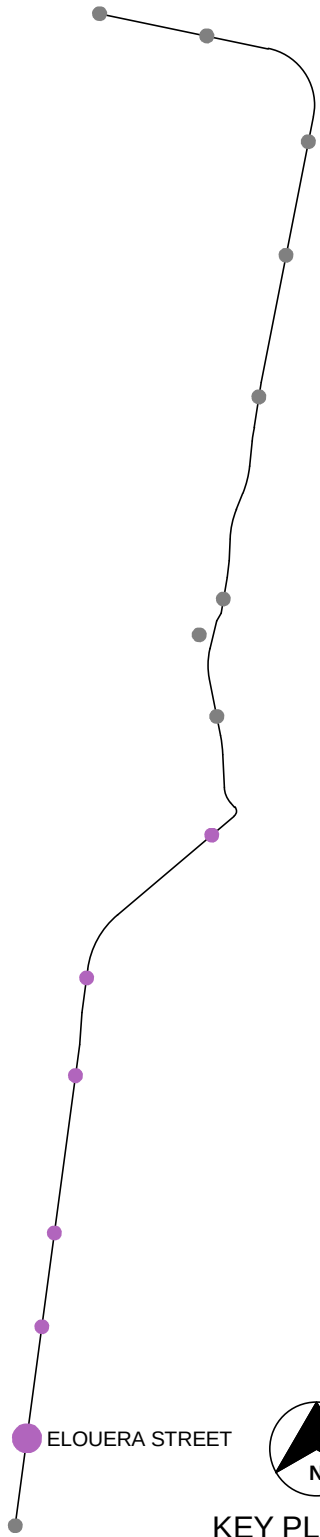

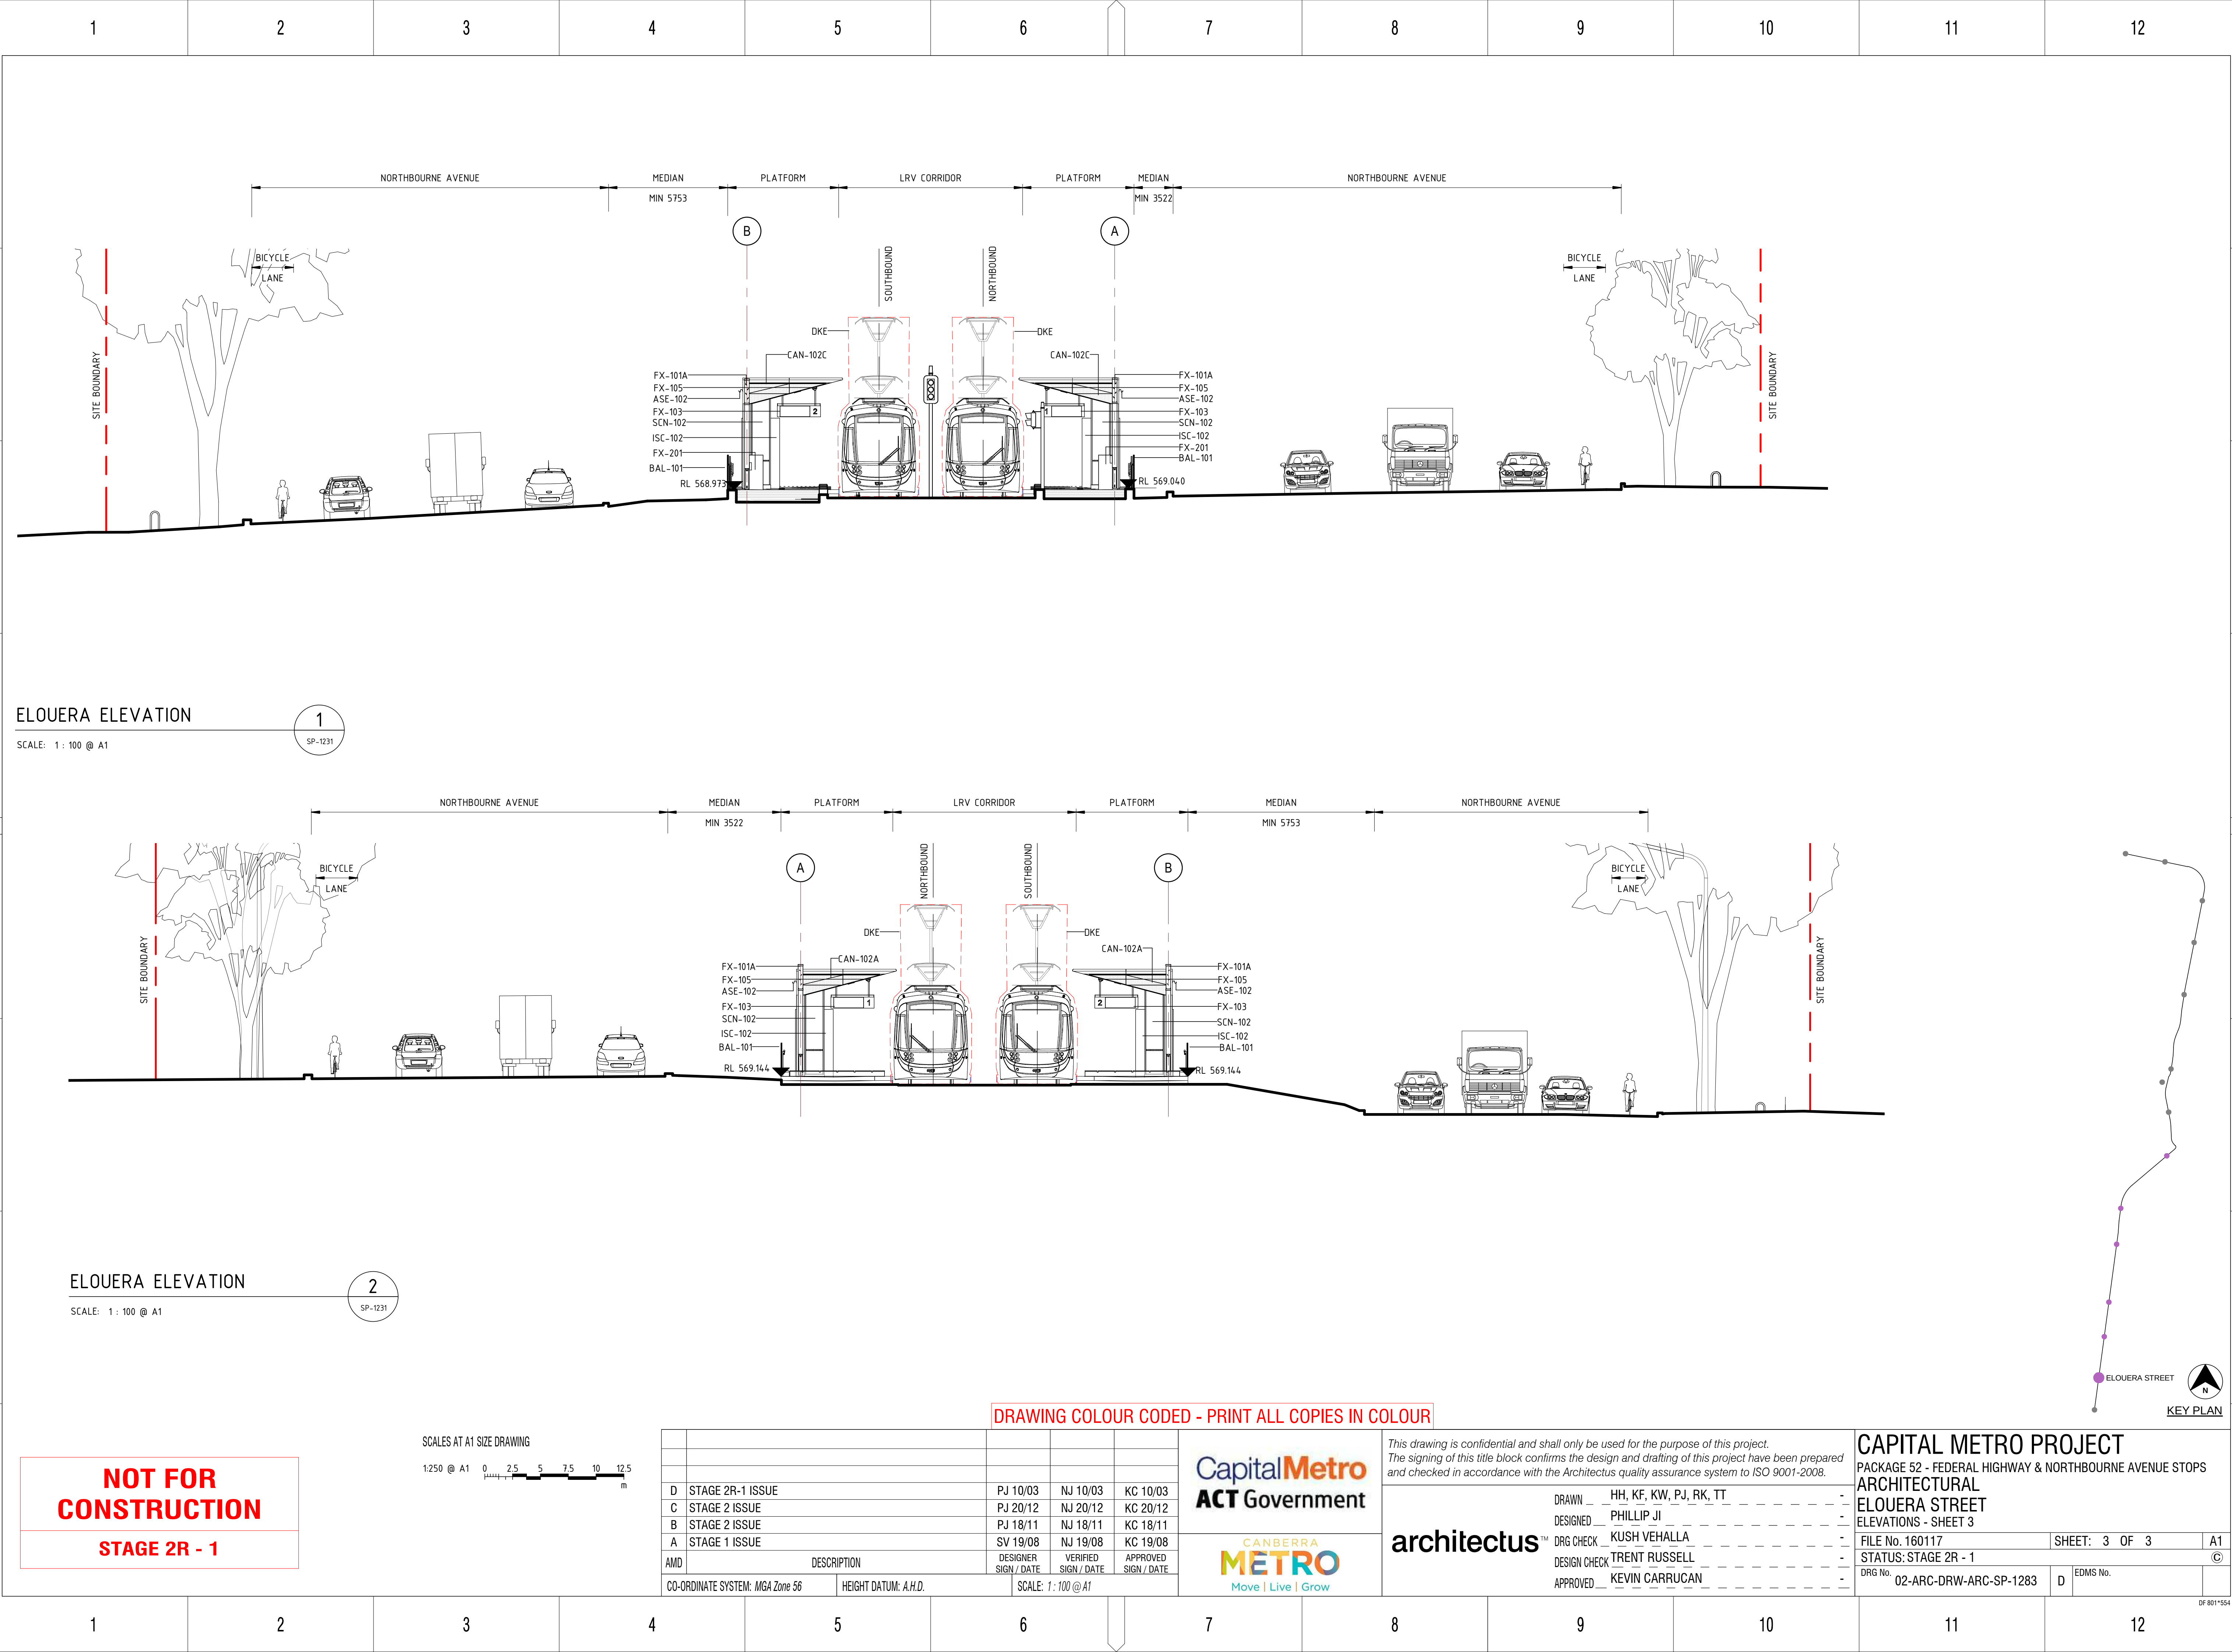


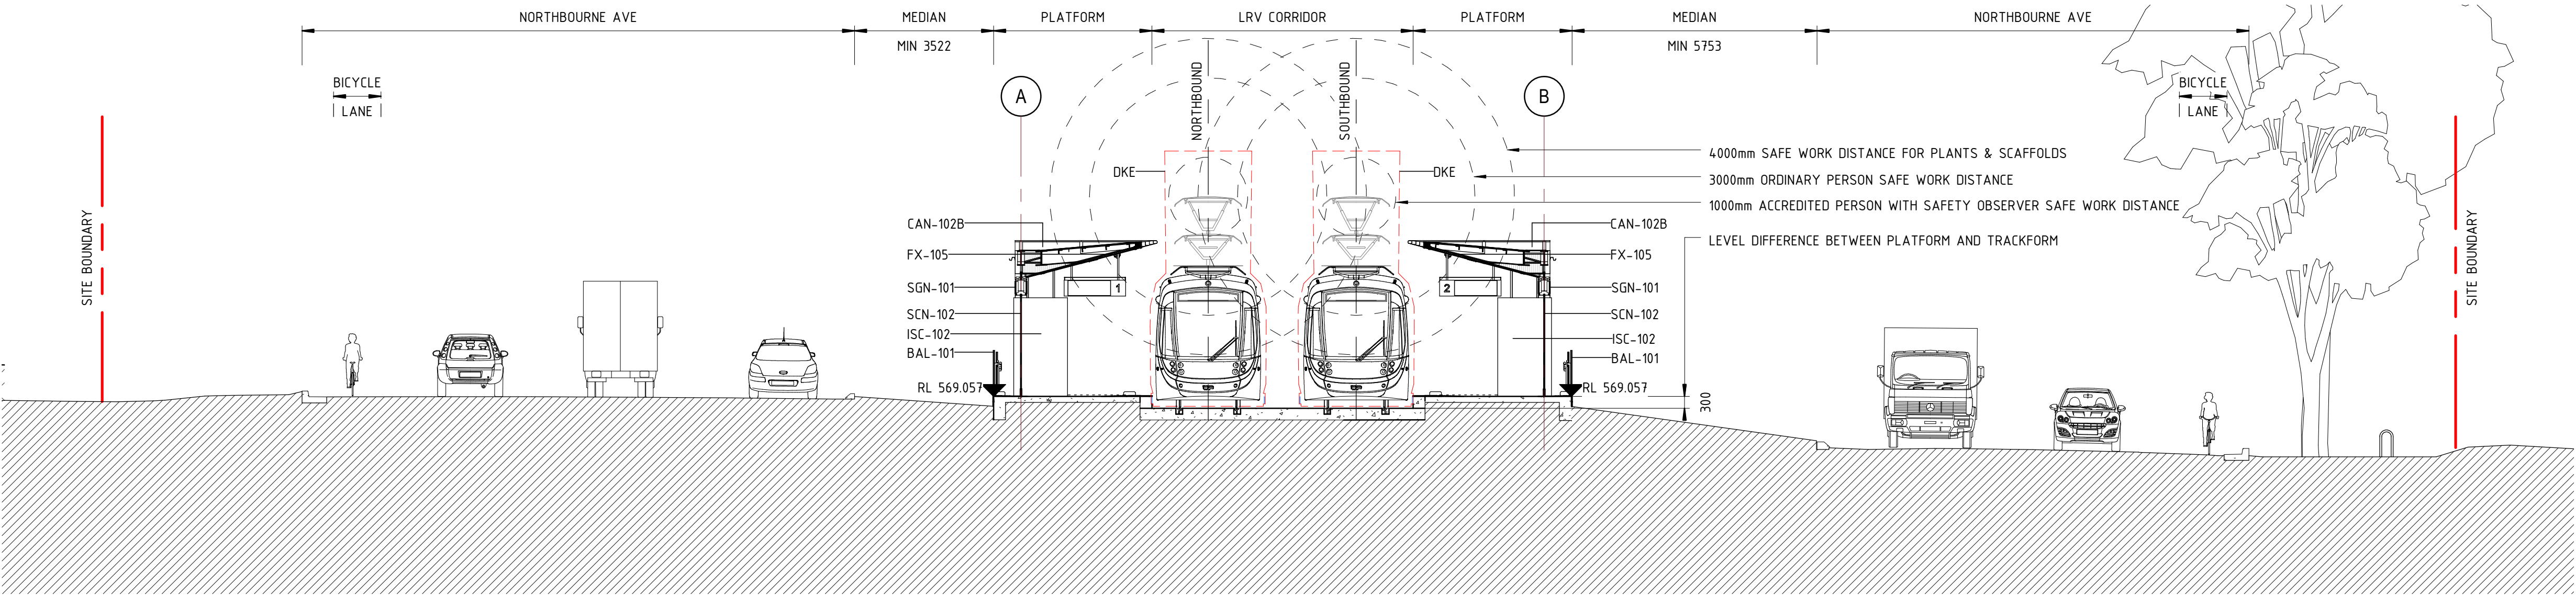

ELOQUERA SECTION

SCALE: 1 : 100 @ A1


1
SP-1231

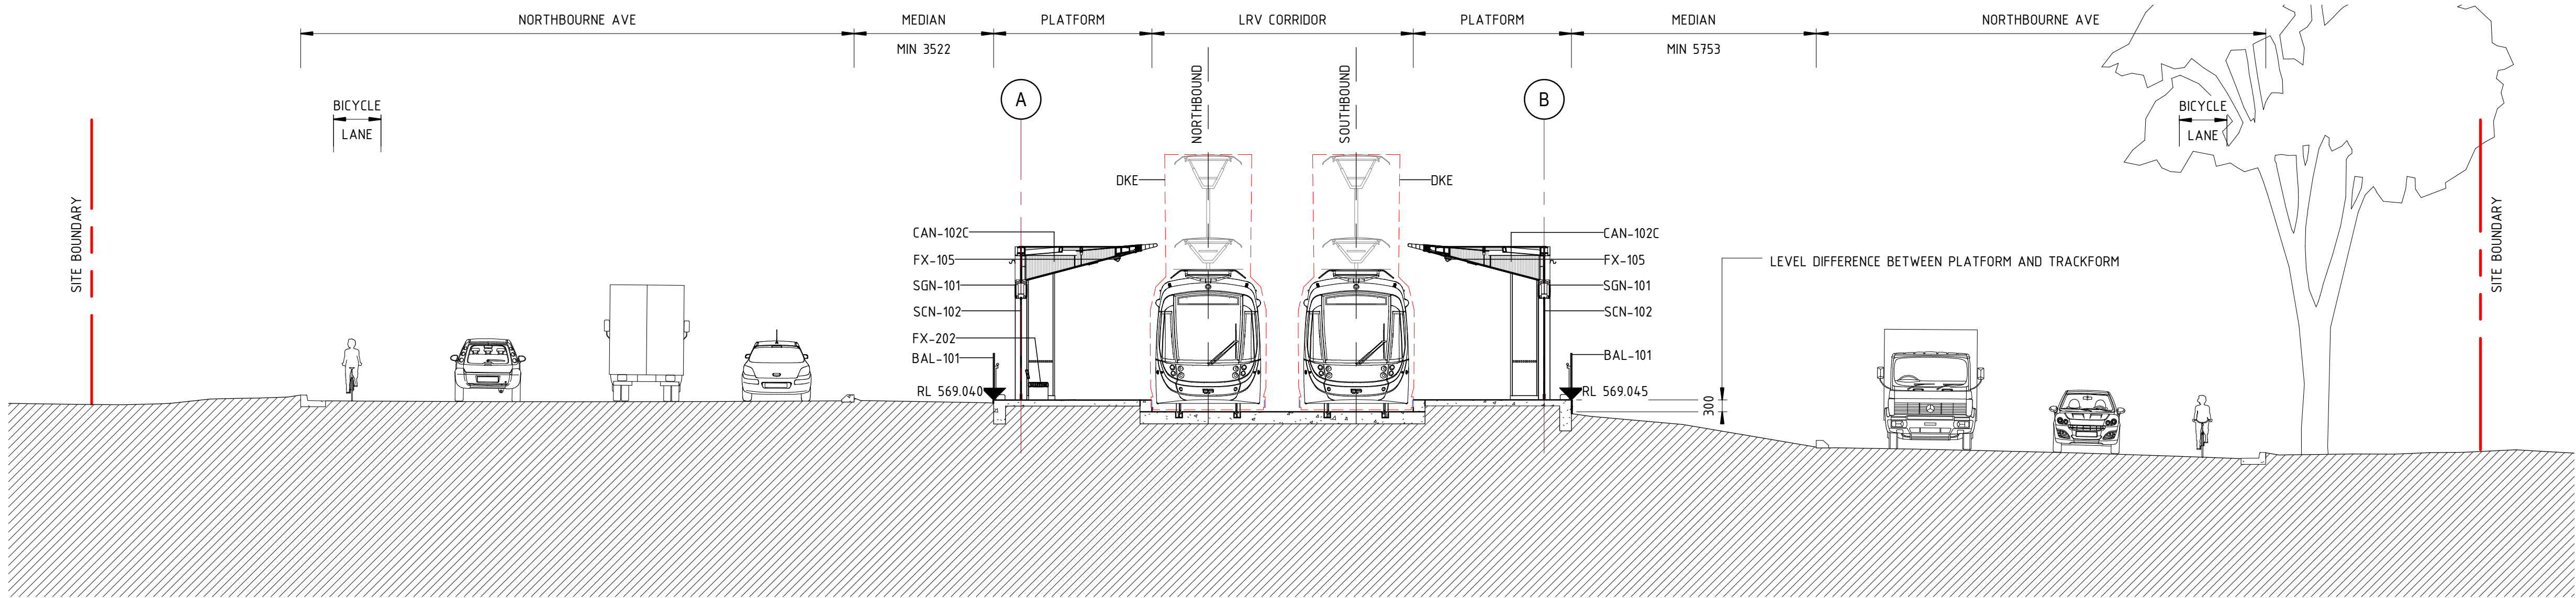


ELOQUERA SECTION

SCALE: 1 : 100 @ A1

2
SP-1231

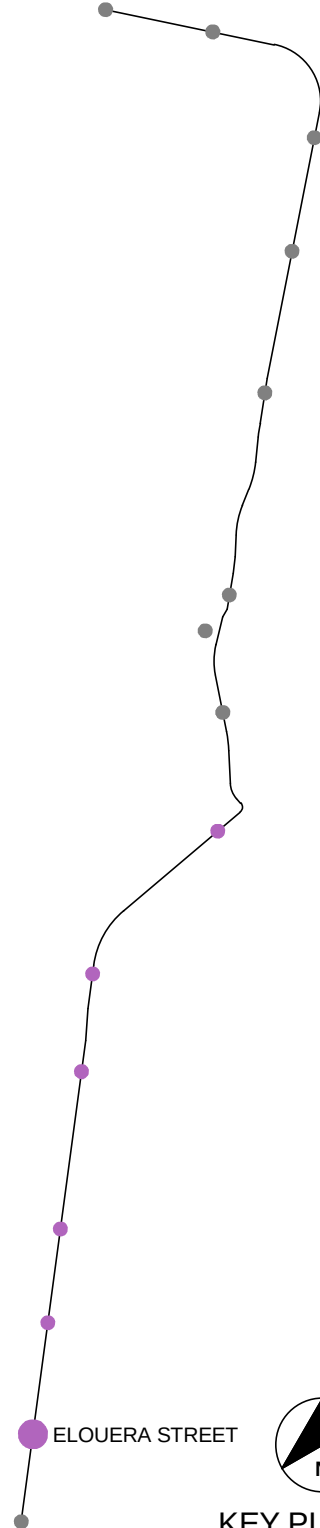

**NOT FOR
CONSTRUCTION**
STAGE 2R - 1

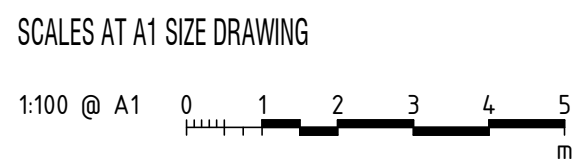

CO-ORDINATE SYSTEM: MGA Zone 56	HEIGHT DATUM: A.H.D.	SCALE: 1 : 100 @ A1
D	STAGE 2R-1 ISSUE	PJ 10/03 NJ 10/03 KC 10/03
C	STAGE 2 ISSUE	PJ 20/12 NJ 20/12 KC 20/12
B	STAGE 2 ISSUE	PJ 18/11 NJ 18/11 KC 18/11
A	STAGE 1 ISSUE	SV 19/08 NJ 19/08 KC 19/08
AMD	DESCRIPTION	DESIGNER SIGN / DATE VERIFIED SIGN / DATE APPROVED SIGN / DATE



This drawing is confidential and shall only be used for the purpose of this project. The signing of this title block confirms the design and drafting of this project have been prepared and checked in accordance with the Architectus quality assurance system to ISO 9001-2008.

architectus™

DRAWN _ HH, KF, KW, PJ, RK, TT
DESIGNED _ PHILLIP JI
DRG CHECK _ KUSH VEHALLA
DESIGN CHECK _ TRENT RUSSELL
APPROVED _ KEVIN CARRUCAN

CAPITAL METRO PROJECT		
PACKAGE 52 - FEDERAL HIGHWAY & NORTHBOURNE AVENUE STOPS		
ARCHITECTURAL		
ELOQUERA STREET		
SECTIONS - SHEET 1		
FILE No. 160117	SHEET: 1 OF 1	A1
STATUS: STAGE 2R - 1		
DRG No. 02-ARC-DRW-ARC-SP-1291	D	EDMS No.