



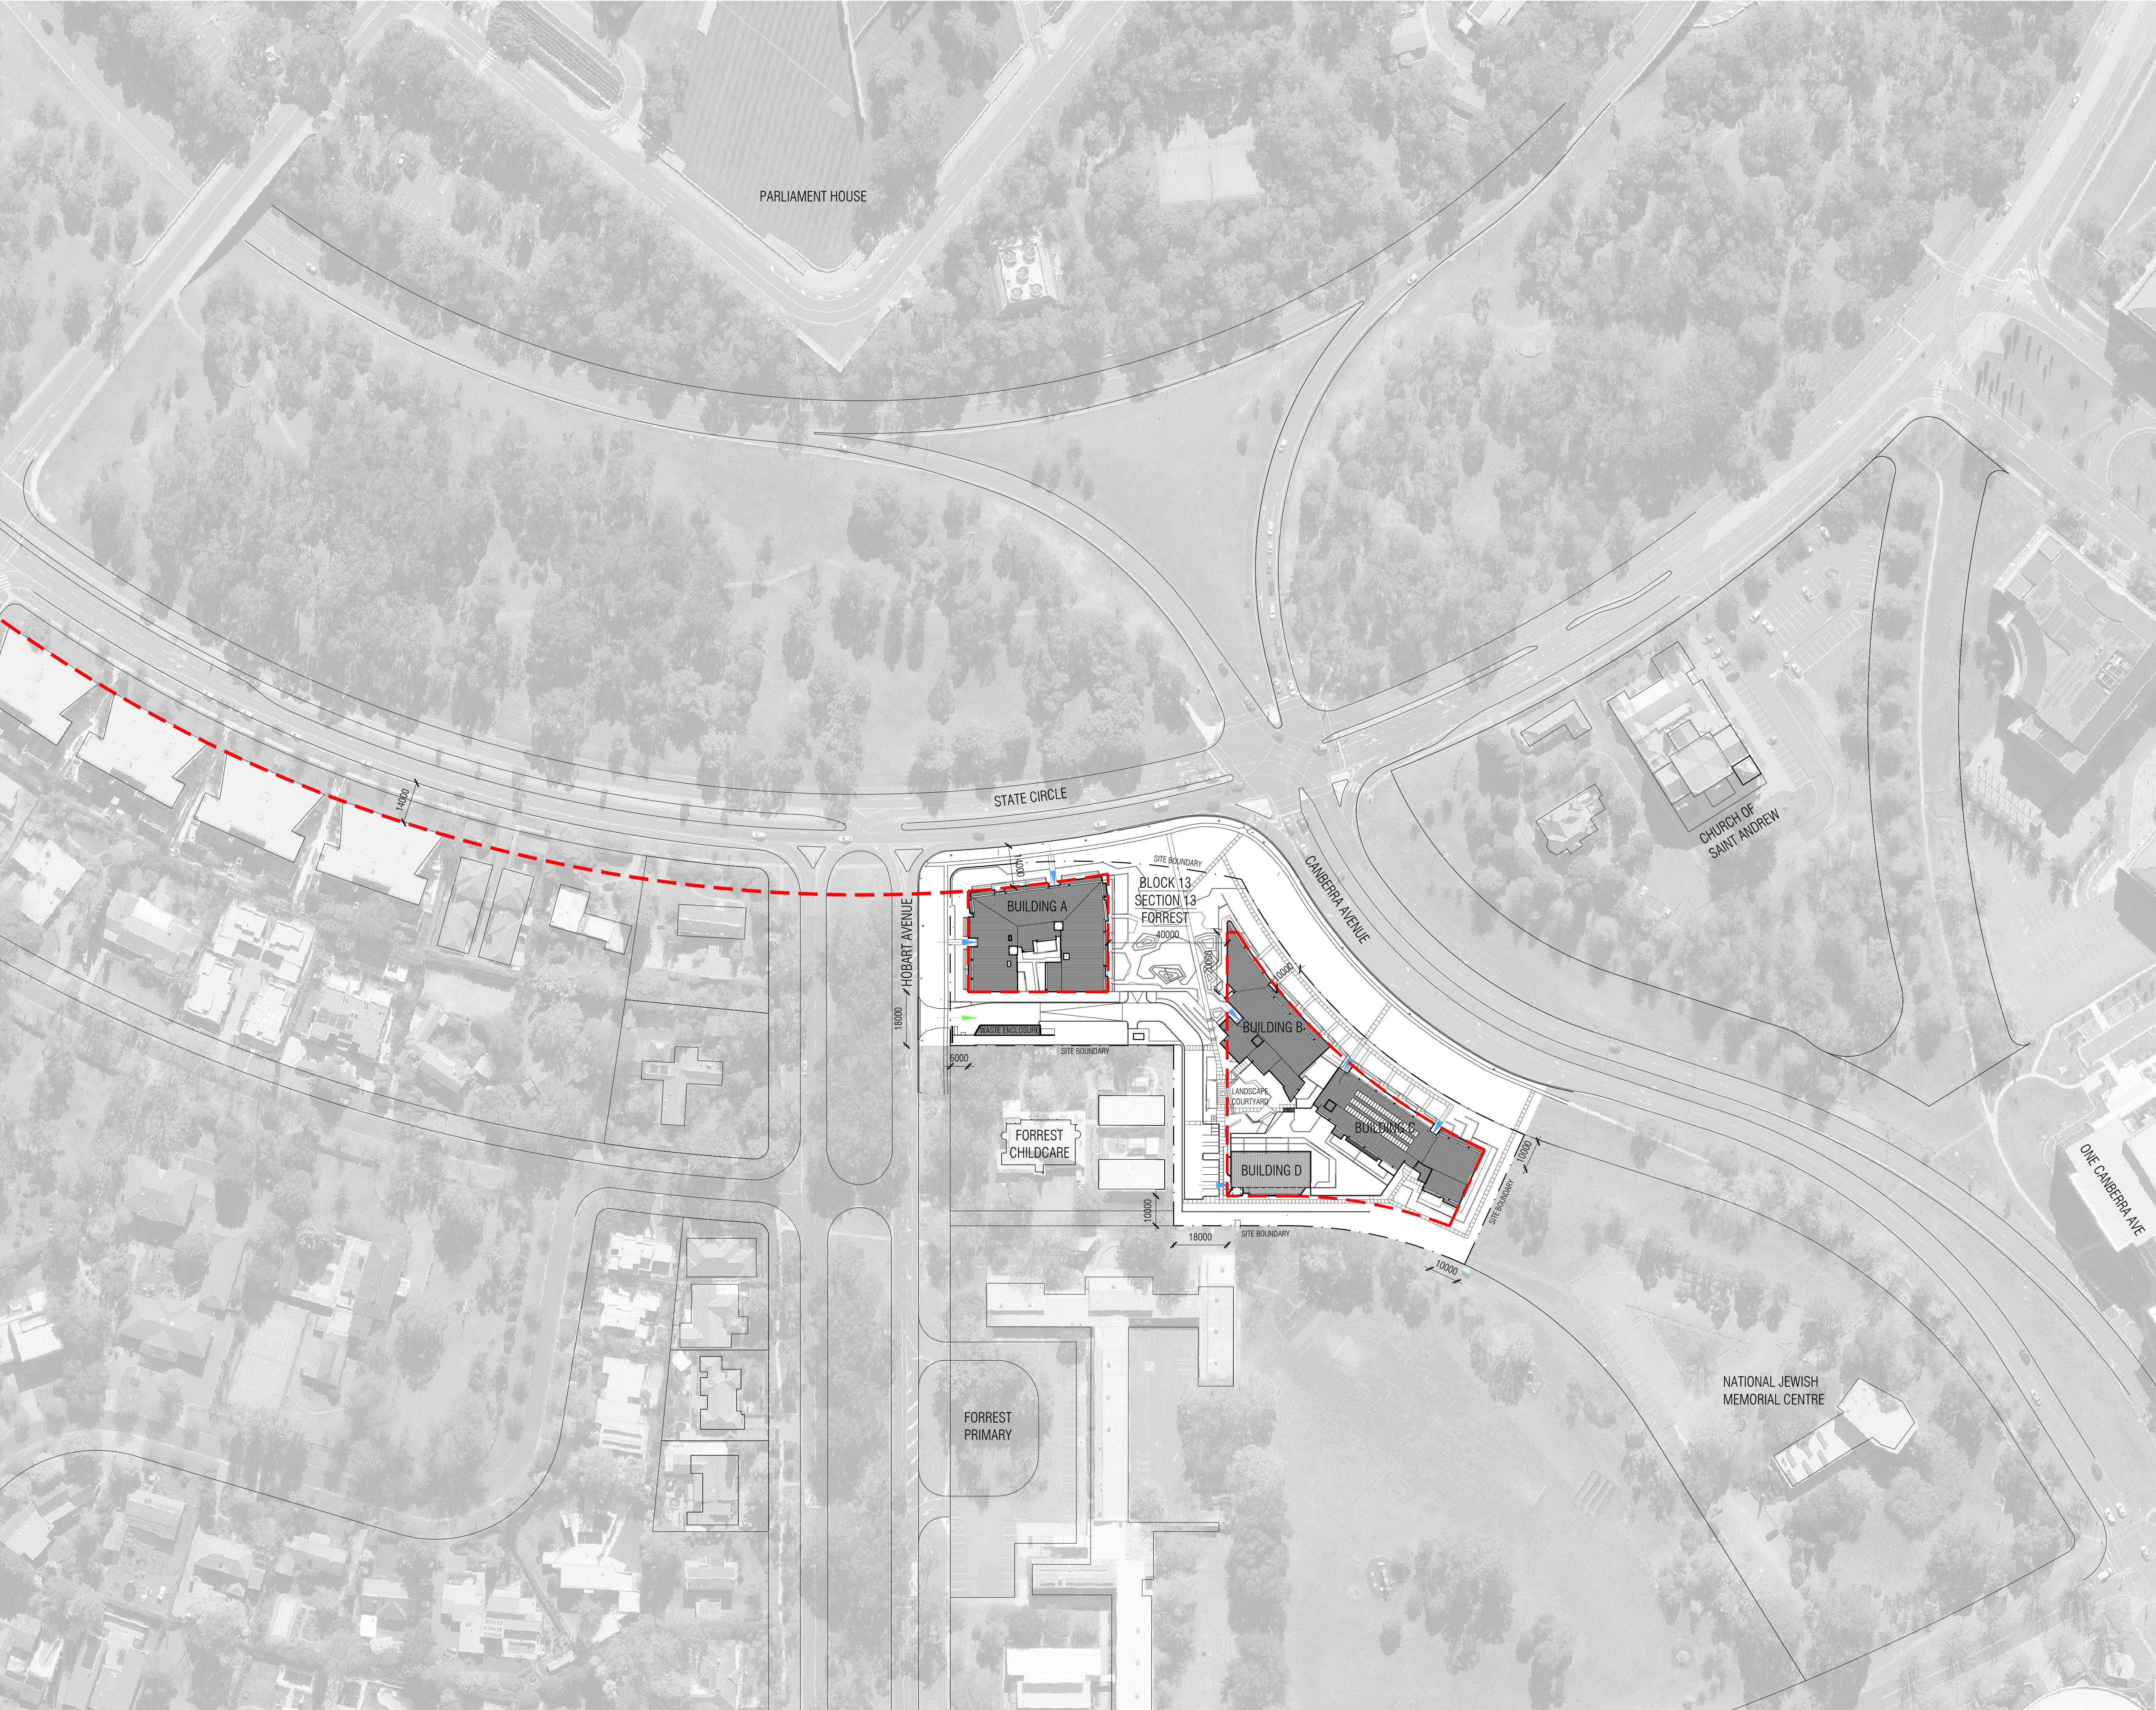

NOT FOR CONSTRUCTION

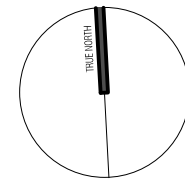

NOTE

THE DEVELOPMENT WILL COMPLY WITH THE ACT
ENVIRONMENT PROTECTION AUTHORITY,
ENVIRONMENT PROTECTION GUIDELINES FOR
CONSTRUCTION AND LAND DEVELOPMENT IN
THE ACT, AUGUST 2007

DRAWING LIST

A0100	BASEMENT PLAN
A0101	LEVEL 1 PLAN (& SITE PLAN)
A0102	LEVEL 2 PLAN
A0103	LEVEL 3 PLAN
A0104	LEVEL 4 PLAN
A0105	ROOF PLAN
A0200	STREETSCAPE ELEVATIONS
AB200	BUILDING A ELEVATIONS AND SECTIONS
AB200	BUILDING B ELEVATIONS AND SECTIONS
AC200	BUILDING C ELEVATIONS AND SECTIONS
AD200	BUILDING D ELEVATIONS AND SECTIONS
A0900	MATERIAL SELECTION PERSPECTIVE IMAGES
A0901	PERSPECTIVE IMAGES 1
A0902	PERSPECTIVE IMAGES 2
A0903	PERSPECTIVE IMAGES 3
A0950	GFA DRAWING
A0960	SHADOW DIAGRAMS
A0970	SIGNAGE / LETTERBOX

LEGEND

- PEDESTRIAN / LOBBY ENTRY
- VEHICULAR ENTRY
- BUILDING ENVELOPE AS PER NATIONAL CAPITAL PLAN

WA1	20/06/18	WORKS APPROVAL
Issue	date	amendments

CCA
collins caddaye architects
37 canberra avenue
Forrest ACT 2603
02 6295 1433

ESTATE: FORREST
BLOCK 13 SECTION 13 FORREST

project:

LOCATION PLAN

drawing title:

scale: 1:1000 @ A1


Issue no: WA1

drawing no: A0001

Contractors must verify all dimensions on site before commencing any work or preparing shop drawings.

THE DEVELOPMENT WILL COMPLY WITH THE ACT
ENVIRONMENT PROTECTION AUTHORITY,
ENVIRONMENT PROTECTION GUIDELINES FOR
CONSTRUCTION AND LAND DEVELOPMENT IN
THE ACT, AUGUST 2007



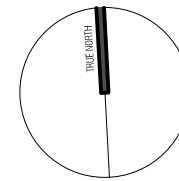


NOTE

THE DEVELOPMENT WILL COMPLY WITH THE ACT
ENVIRONMENT PROTECTION AUTHORITY,
ENVIRONMENT PROTECTION GUIDELINES FOR
CONSTRUCTION AND LAND DEVELOPMENT IN
THE ACT, AUGUST 2007

STATE CIRCLE

CANBERRA AVENUE

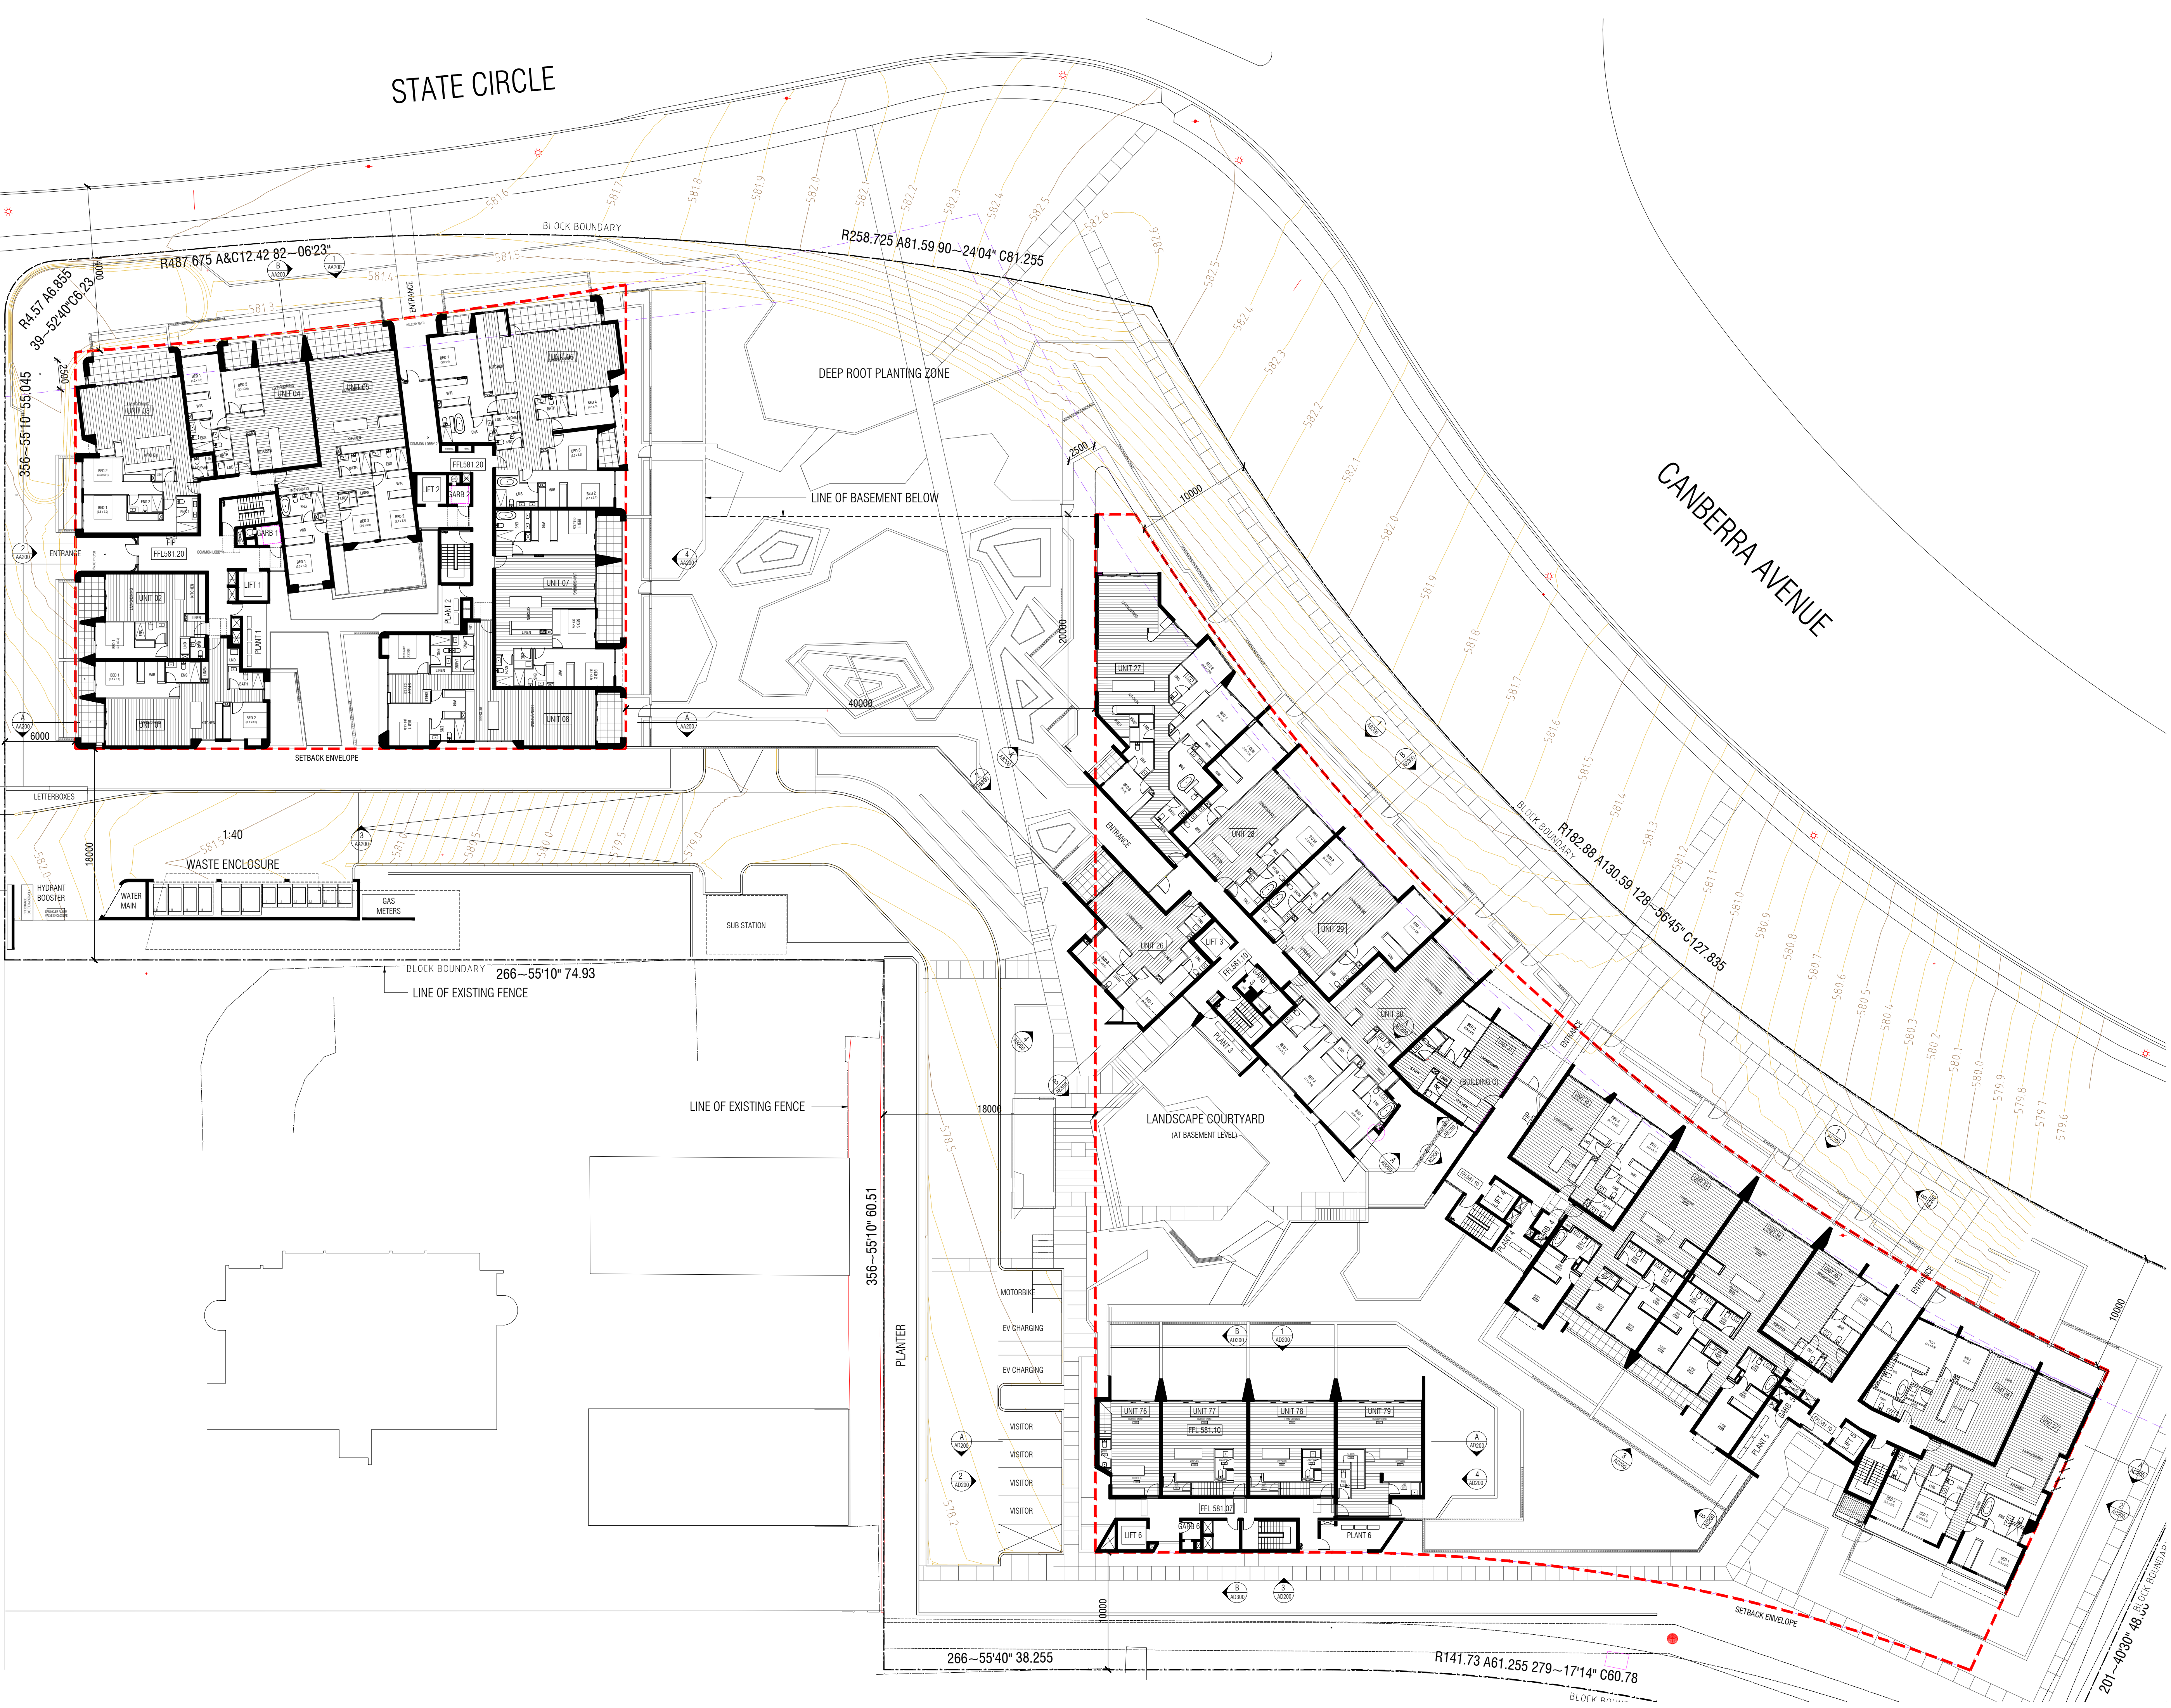

WA1	20/06/18	WORKS APPROVAL
Issue	date	amendments

CCA
colins caddaye architects
37 canberra avenue
Forrest ACT 2603
02 6295 1433

ESTATE: FORREST
BLOCK 13 SECTION 13 FORREST

project:

SITE PLAN / PLAN - LEVEL 1

drawing title:


scale: 1:250 @ A1

Issue no: **WA1**

A0101

drawing no:

Copyright
Constructors must verify all dimensions on site before commencing any work or preparing shop drawings.

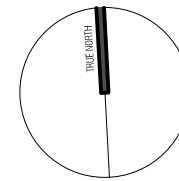


NOTE

THE DEVELOPMENT WILL COMPLY WITH THE ACT
ENVIRONMENT PROTECTION AUTHORITY,
ENVIRONMENT PROTECTION GUIDELINES FOR
CONSTRUCTION AND LAND DEVELOPMENT IN
THE ACT, AUGUST 2007

STATE CIRCLE

CANBERRA AVENUE

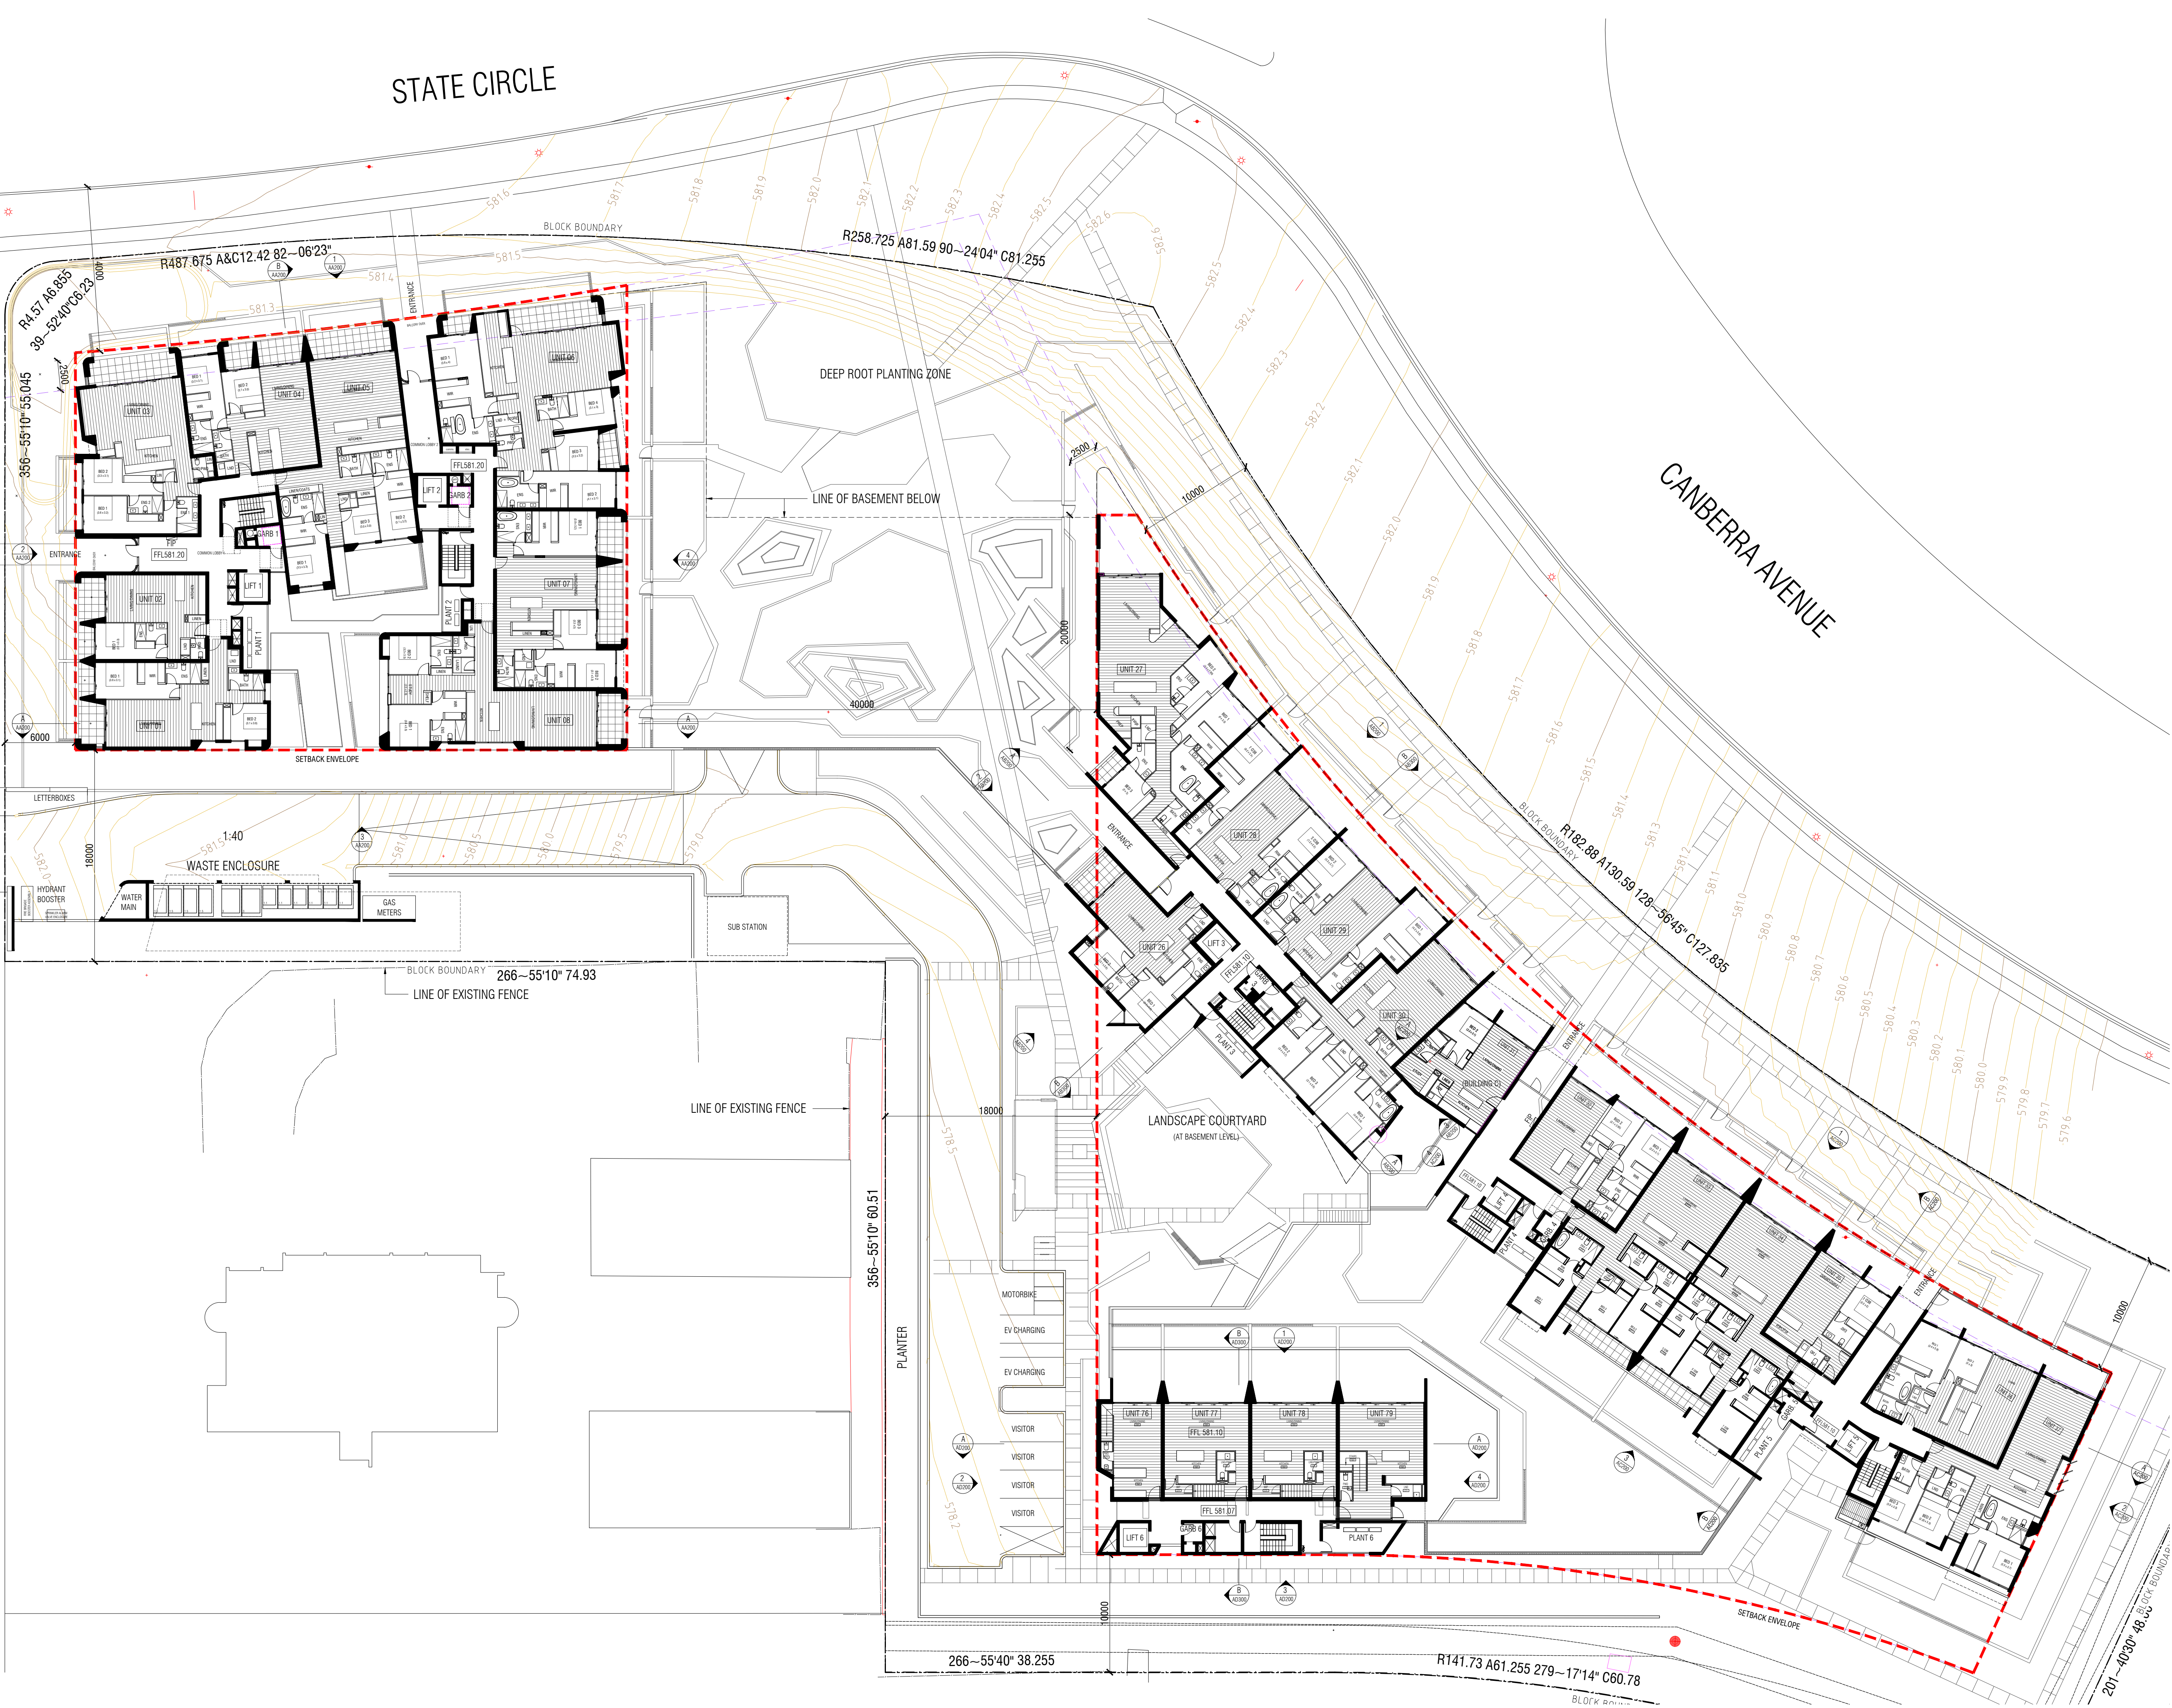

WA1 20/06/18 WORKS APPROVAL
Issue date amendments

CCA
colins caddaye architects
37 canberra avenue
Forrester ACT 2603
02 6295 1433

ESTATE: FORRESTER
BLOCK 13 SECTION 13 FORRESTER

project:

SITE PLAN / PLAN - LEVEL 1


drawing title:

scale: 1:250 @ A1

Issue no: WA1

A0101

Copyright
Constructors must verify all dimensions on site before commencing any work or preparing
shop drawings.

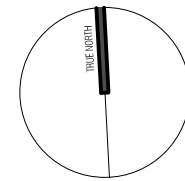

NOTE

THE DEVELOPMENT WILL COMPLY WITH THE ACT
ENVIRONMENT PROTECTION AUTHORITY,
ENVIRONMENT PROTECTION GUIDELINES FOR
CONSTRUCTION AND LAND DEVELOPMENT IN
THE ACT, AUGUST 2007

LEGEND


EV	ELECTRIC VEHICLE
GARB	GARBAGE ROOM
MSB	MAIN SWITCH BOARD
NBN	NATIONAL BROADBAND NETWORK ROOM
ST	STORAGE

PARKING SCHEDULE

CORE	PARKING SPACES
1	25
2	20
3	40
4	21
5	30
6	13
TOTAL	149

VISITOR	4
EV CHARGING SPACE	2
MOTORBIKE	3

NOTE: GARAGE = 2 PARKING SPACES

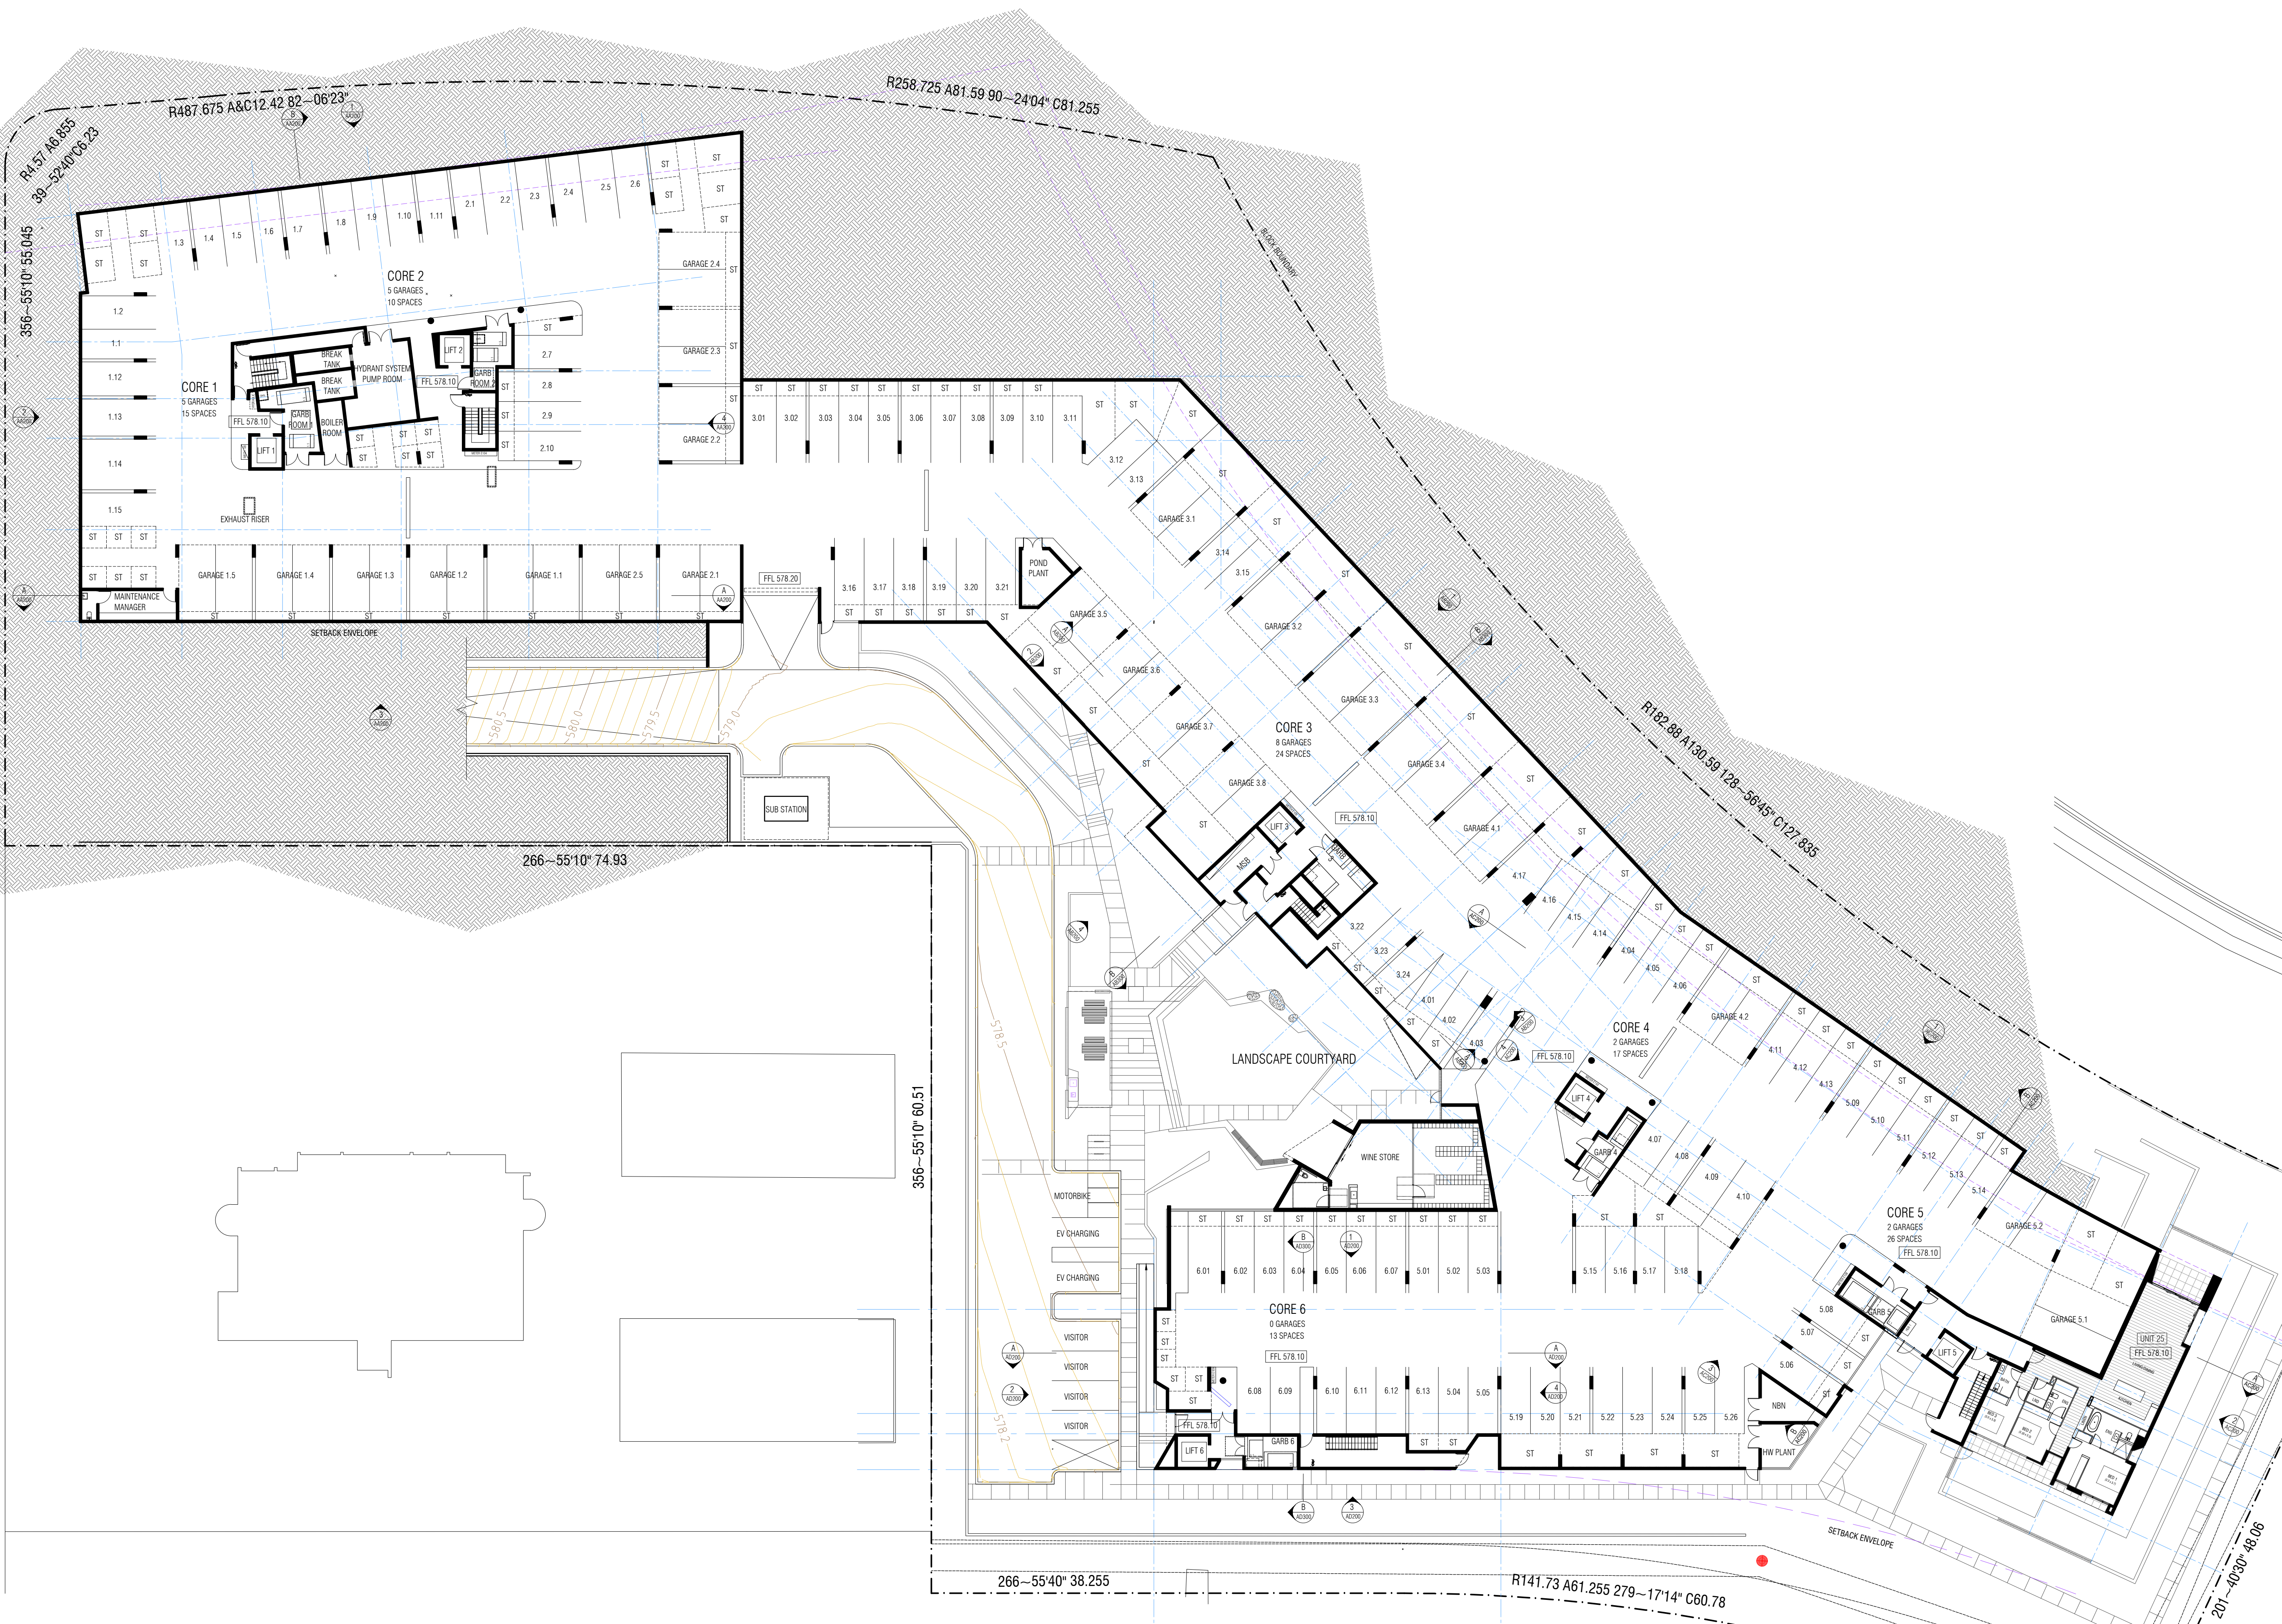

WA1 20/06/18 WORKS APPROVAL
Issue date amendments

CCA
collins cadday architects
37 canberra avenue
Forrest ACT 2603
02 6295 1433

ESTATE: FORREST
BLOCK 13 SECTION 13 FORREST

project:

PLAN - BASEMENT


drawing title:

scale: 1:250 @ A1

Issue no: WA1

A0100

Copyright
Contractors must verify all dimensions on site before commencing any work or preparing
shop drawings.

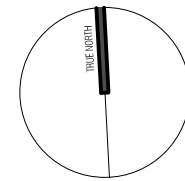

NOTE

THE DEVELOPMENT WILL COMPLY WITH THE ACT
ENVIRONMENT PROTECTION AUTHORITY,
ENVIRONMENT PROTECTION GUIDELINES FOR
CONSTRUCTION AND LAND DEVELOPMENT IN
THE ACT, AUGUST 2007

LEGEND


EV	ELECTRIC VEHICLE
GARB	GARBAGE ROOM
MSB	MAIN SWITCH BOARD
NBN	NATIONAL BROADBAND NETWORK ROOM
ST	STORAGE

PARKING SCHEDULE

CORE	PARKING SPACES
1	25
2	20
3	40
4	21
5	30
6	13
TOTAL	149

VISITOR	4
EV CHARGING SPACE	2
MOTORBIKE	3

NOTE: GARAGE = 2 PARKING SPACES

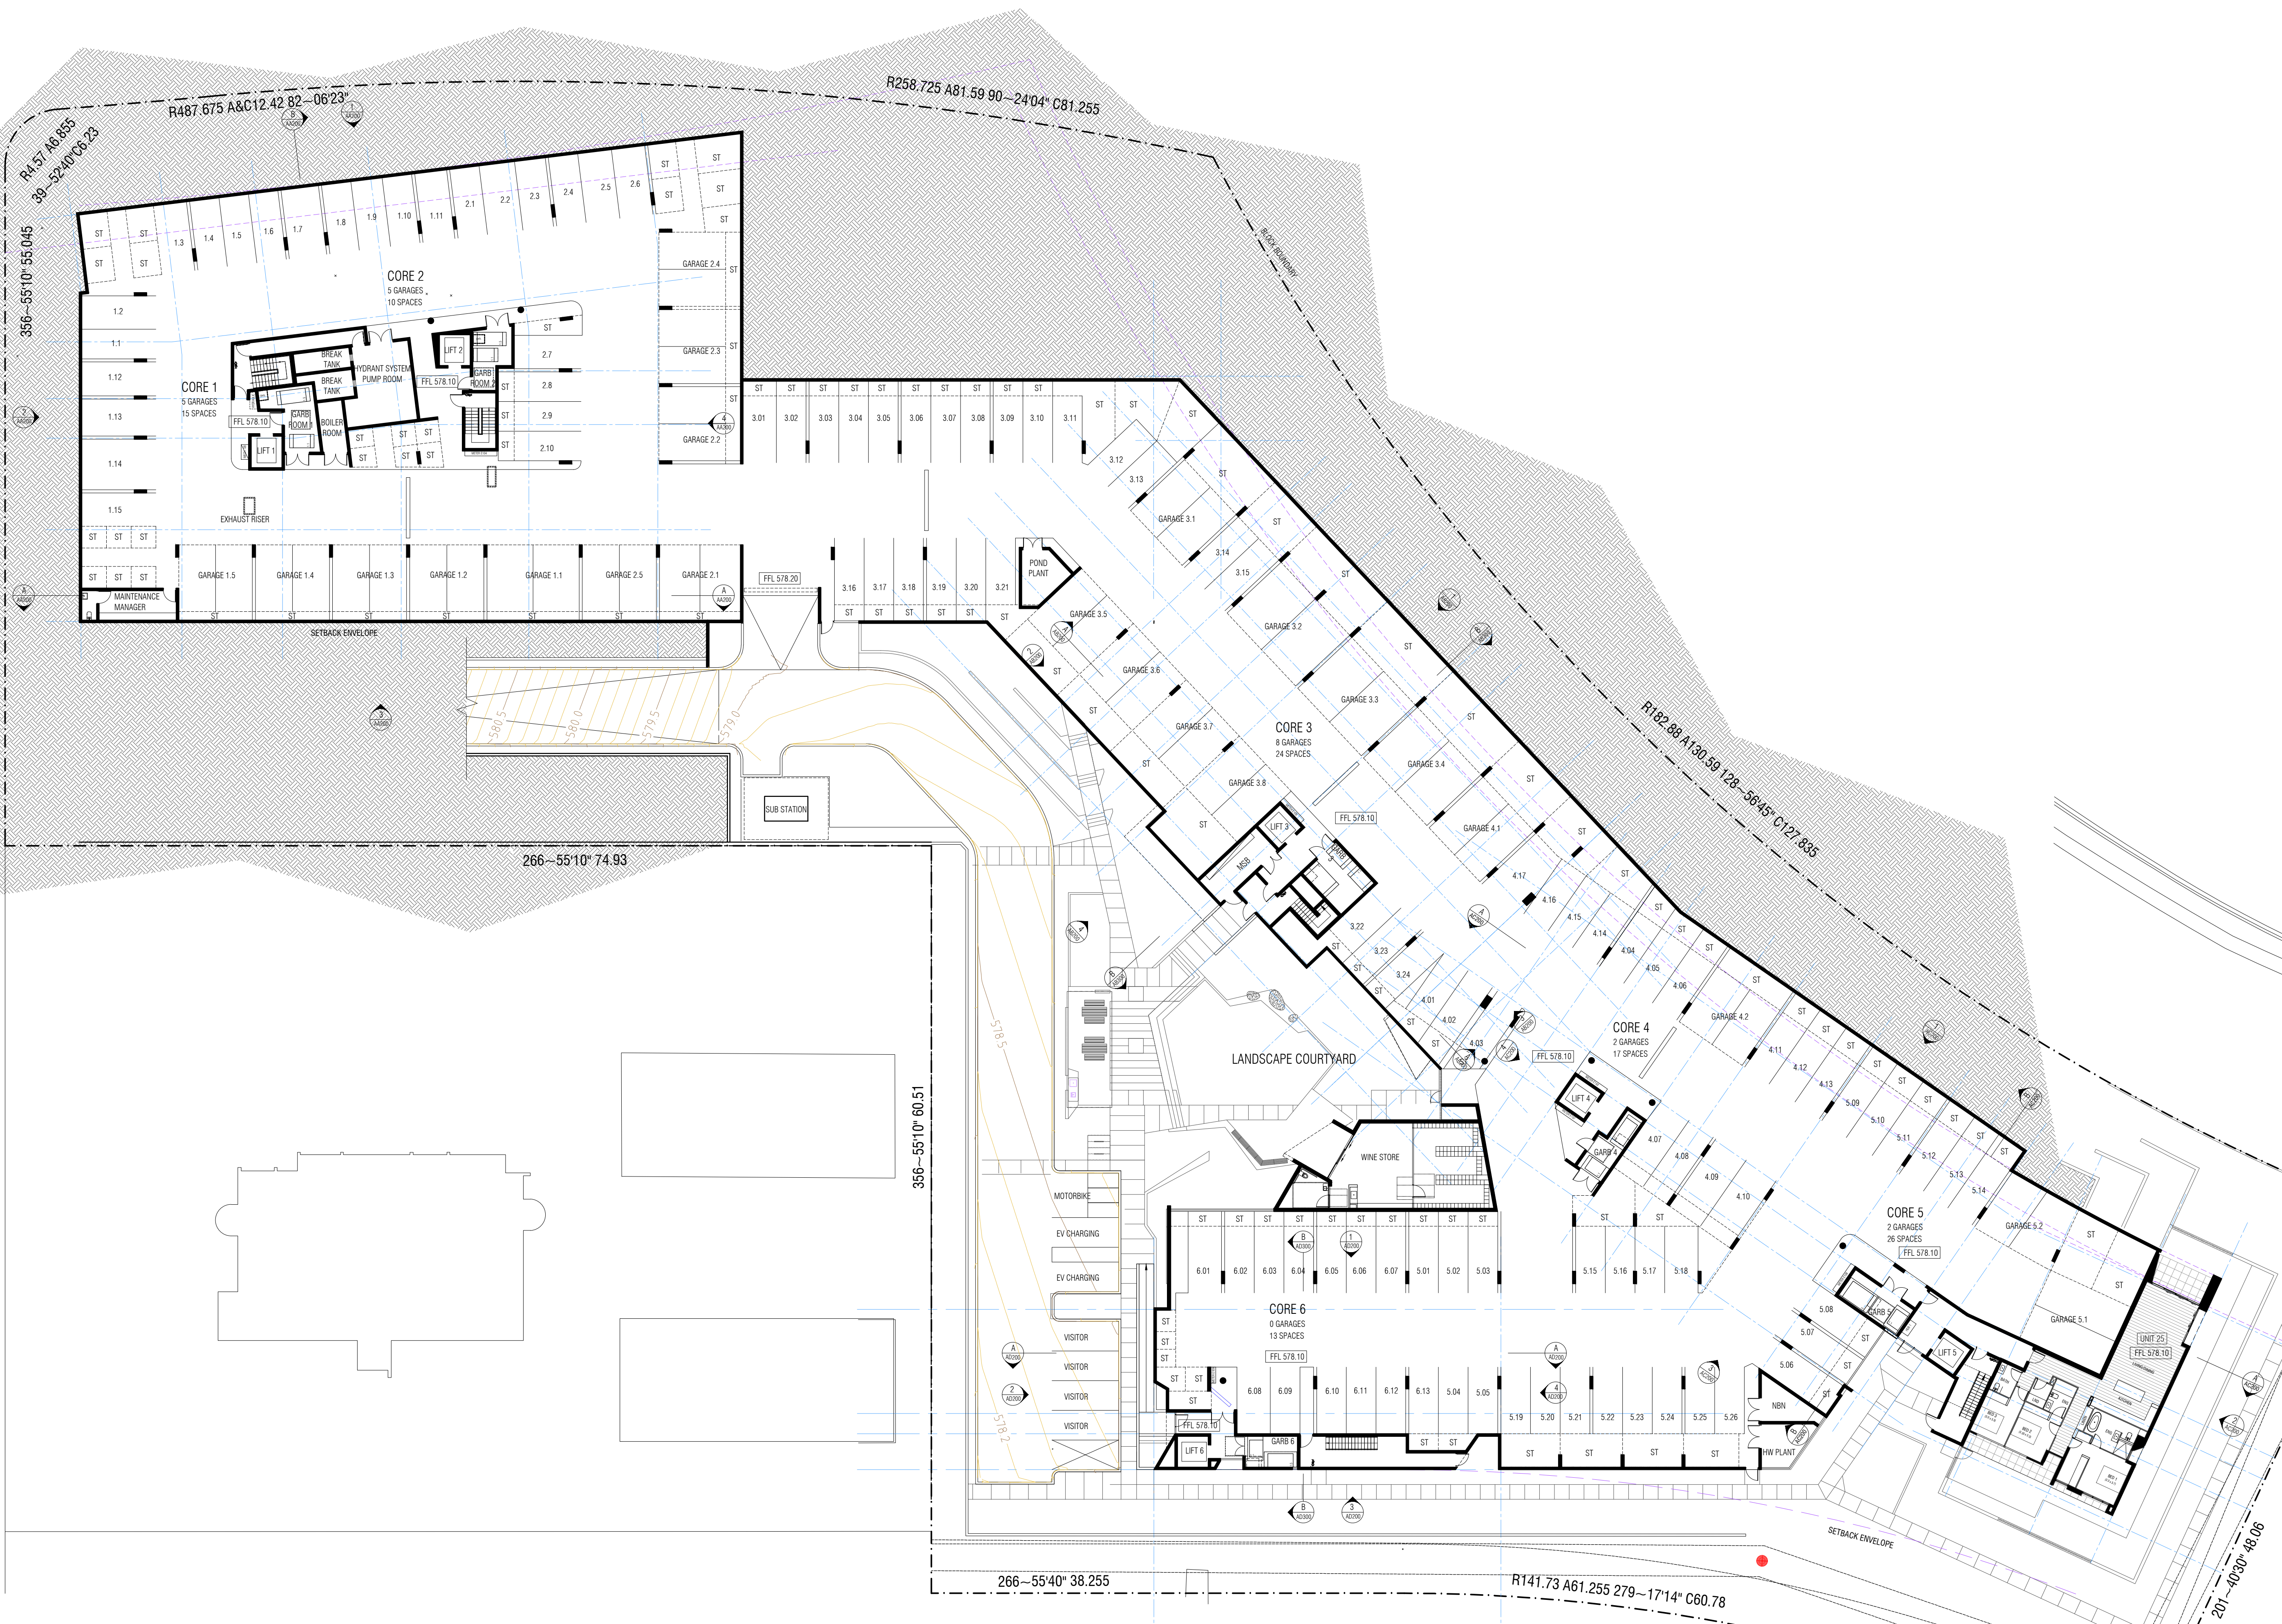

WA1 20/06/18 WORKS APPROVAL
Issue date amendments

CCA
collins caddaye architects
37 canberra avenue
Forrest ACT 2603
02 6295 1433

ESTATE: FORREST
BLOCK 13 SECTION 13 FORREST

project:

PLAN - BASEMENT

drawing title:

scale: 1:250 @ A1

Issue no: WA1

A0100

Copyright
Contractors must verify all dimensions on site before commencing any work or preparing
shop drawings.



BR - BLUE DRY PRESSED BRICK




PP - PRECAST CONCRETE
OFF-WHITE




MC1 - LIGHT BRONZE
METAL CLADDING




T1 - TIMBER LINED SOFFIT

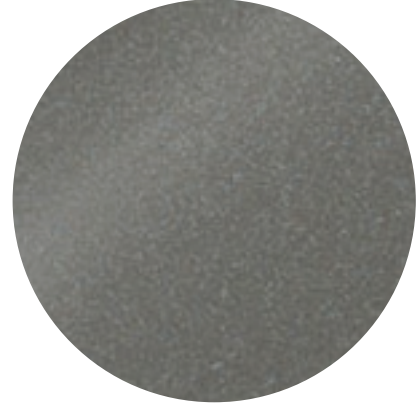

MC2 - GRAPHITE
METAL CLADDING

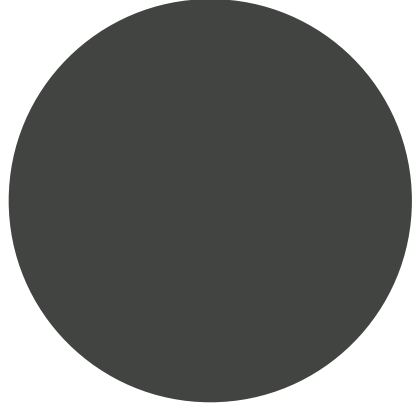

METAL DECK ROOF
WOODLAND GREY

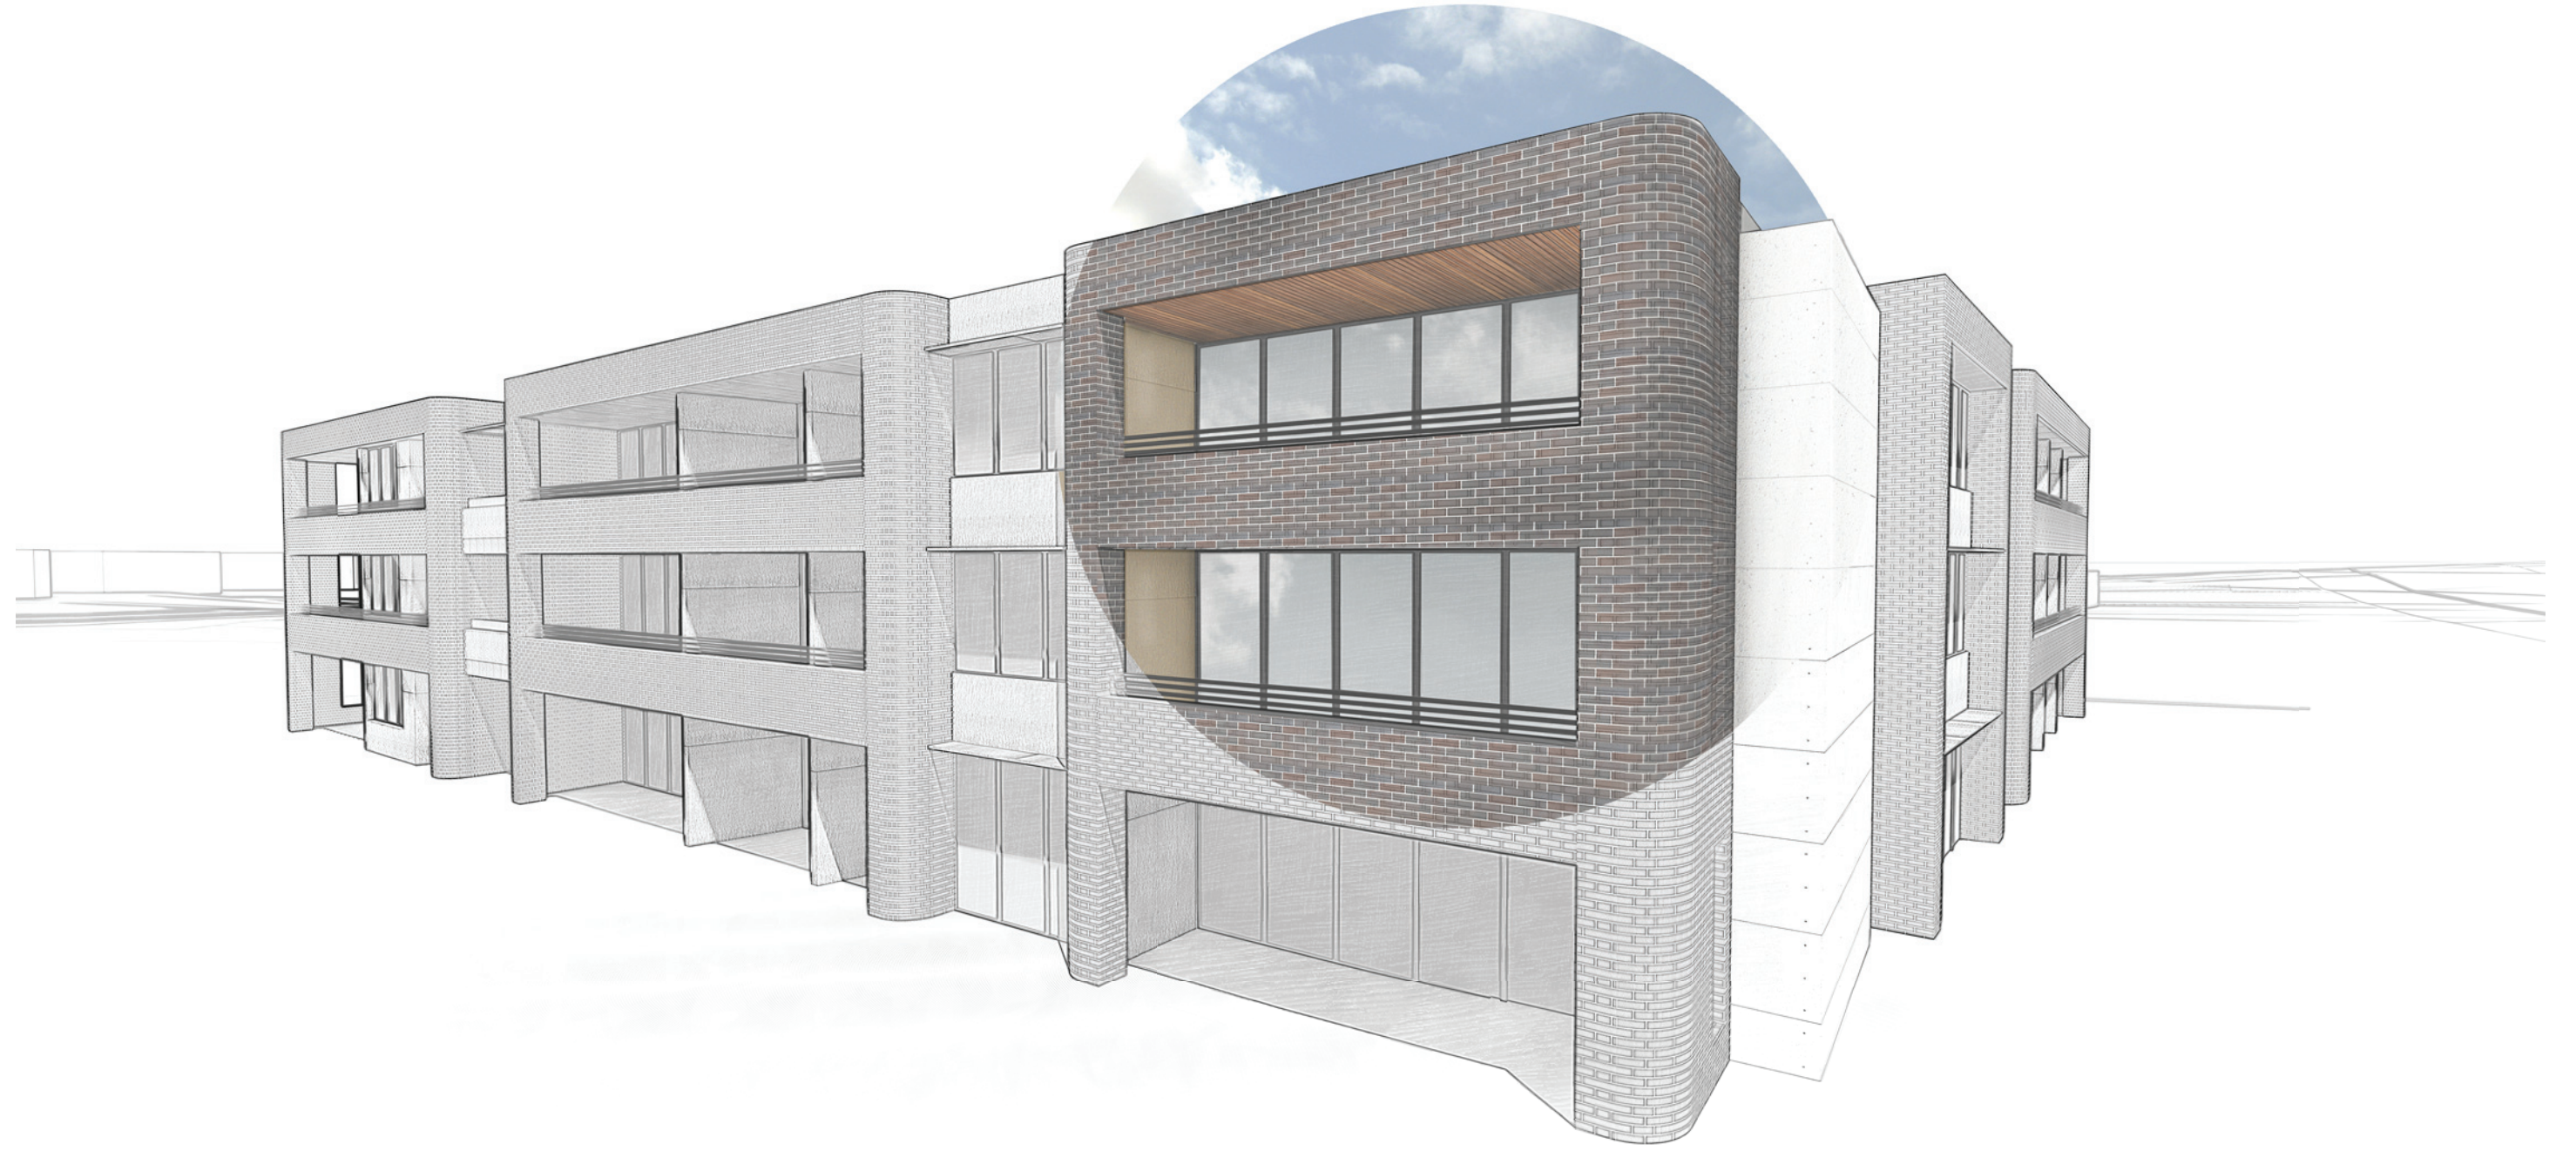

BUILDING A



WT - PORCELAIN TILE



PP - PRECAST CONCRETE
OFF-WHITE




MC1 - LIGHT BRONZE
METAL CLADDING




T1 - TIMBER LINED SOFFIT



MC2 - GRAPHITE
METAL CLADDING

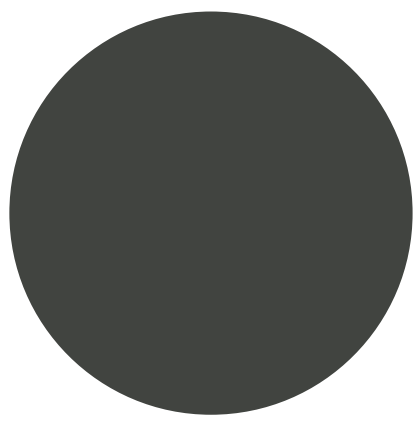

METAL DECK ROOF
WOODLAND GREY

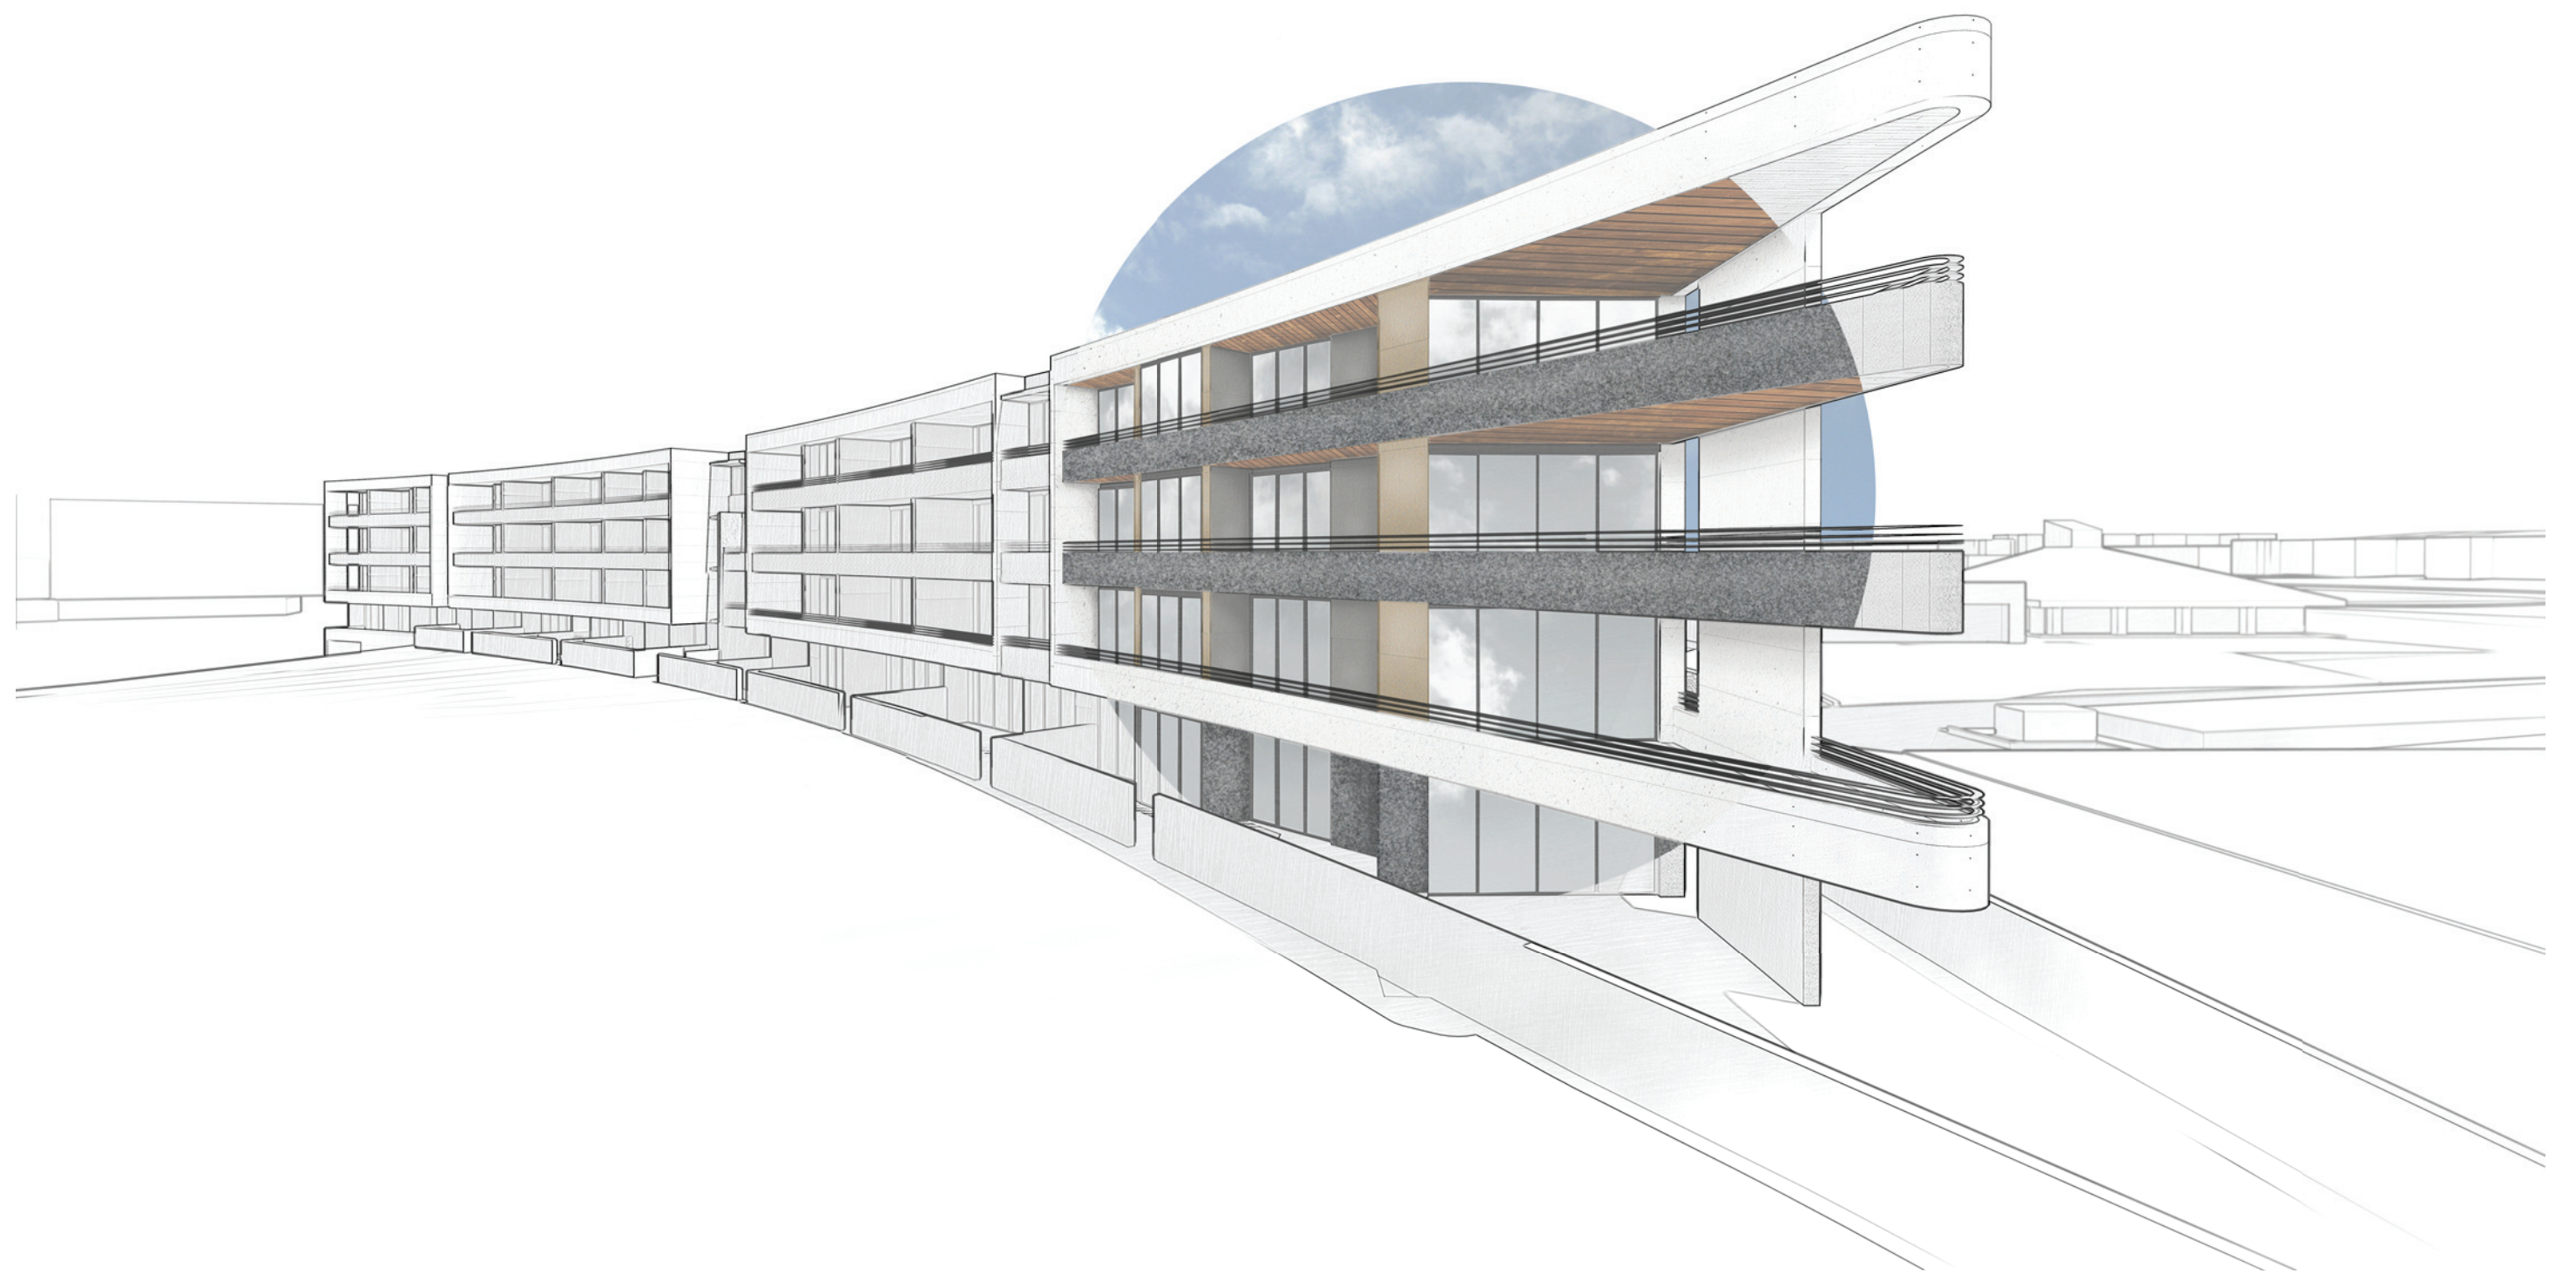

BUILDING B + C




WT - PORCELAIN TILE




PP - PRECAST CONCRETE
OFF-WHITE



MC1 - LIGHT BRONZE
METAL CLADDING

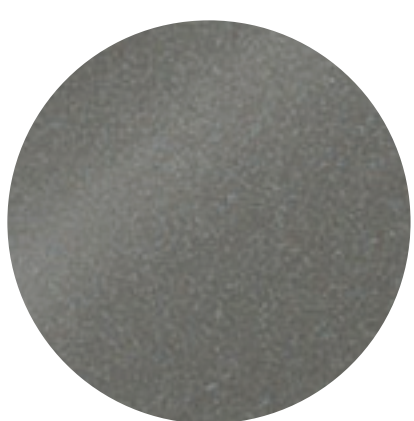


MC2 - GRAPHITE
METAL CLADDING

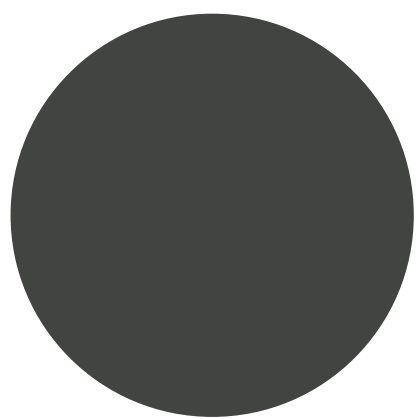

METAL DECK ROOF
WOODLAND GREY



BUILDING D

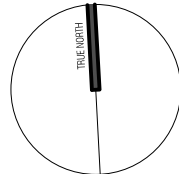

NOTE
THE DEVELOPMENT WILL COMPLY WITH THE ACT
ENVIRONMENT PROTECTION AUTHORITY,
ENVIRONMENT PROTECTION GUIDELINES FOR
CONSTRUCTION AND LAND DEVELOPMENT IN
THE ACT, AUGUST 2007

LEGEND

- AG ALUMINIUM FRAMED GLAZING
- ASD ALUMINIUM FRAMED GLAZED SLIDING DOOR
- BR1 FACE BRICKWORK TYPE 1
- CW COURTYARD WALL
- FGL FINISHED GROUND LEVEL
- GD GLAZED DOOR
- LVR LOUVRE
- MC1 METAL CLADDING TYPE 1
- MC2 METAL CLADDING TYPE 2
- NGL NATURAL GROUND LEVEL
- PP PRECAST CONCRETE PANEL
- RW RETAINING WALL
- SSV VERTICAL SUNSHADE
- WT WALL TILE



1 CANBERRA AVENUE STREETSCAPE ELEVATION
A0101



2 STATE CIRCLE STREETSCAPE ELEVATION
A0101



3 HOBART AVENUE STREETSCAPE ELEVATION
A0101

issue	date	amendments
WA1	20/06/18	WORKS APPROVAL

CCA
collins caddage architects
37 canberra avenue
Forrest ACT 2603
02 6296 1433

ESTATE: FORREST
BLOCK 13 SECTION 13 FORREST

project:

STREETSCAPE ELEVATIONS


drawing title:

scale: 1:200 @ A1

issue no: **WA1**

A0200

drawing no: 02/06/18
copyright: 2018
contractors must verify all dimensions on site before commencing any work or preparing shop drawings.

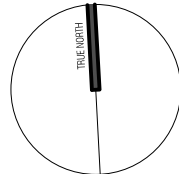

NOTE
THE DEVELOPMENT WILL COMPLY WITH THE ACT
ENVIRONMENT PROTECTION AUTHORITY,
ENVIRONMENT PROTECTION GUIDELINES FOR
CONSTRUCTION AND LAND DEVELOPMENT IN
THE ACT, AUGUST 2007

LEGEND

- AG ALUMINIUM FRAMED GLAZING
- ASD ALUMINIUM FRAMED GLAZED SLIDING DOOR
- BR1 FACE BRICKWORK TYPE 1
- CW COURTYARD WALL
- FGL FINISHED GROUND LEVEL
- GD GLAZED DOOR
- LVR LOUVRE
- MC1 METAL CLADDING TYPE 1
- MC2 METAL CLADDING TYPE 2
- NGL NATURAL GROUND LEVEL
- PP PRECAST CONCRETE PANEL
- RW RETAINING WALL
- SSV VERTICAL SUNSHADE
- WT WALL TILE



1 CANBERRA AVENUE STREETSCAPE ELEVATION
A0101



2 STATE CIRCLE STREETSCAPE ELEVATION
A0101



3 HOBART AVENUE STREETSCAPE ELEVATION
A0101

issue	date	amendments
WA1	20/06/18	WORKS APPROVAL

CCA
collins caddage architects
37 canberra avenue
Forrest ACT 2603
02 6296 1433

ESTATE: FORREST
BLOCK 13 SECTION 13 FORREST

project:

STREETSCAPE ELEVATIONS


drawing title:

scale: 1:200 @ A1

issue no: **WA1**


A0200

drawing no: Copyright
Contractors must verify all dimensions on site before commencing any work or preparing
shop drawings.

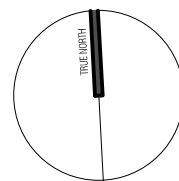

NOTE

THE DEVELOPMENT WILL COMPLY WITH THE ACT
ENVIRONMENT PROTECTION AUTHORITY.
ENVIRONMENT PROTECTION GUIDELINES FOR
CONSTRUCTION AND LAND DEVELOPMENT IN
THE ACT, AUGUST 2007

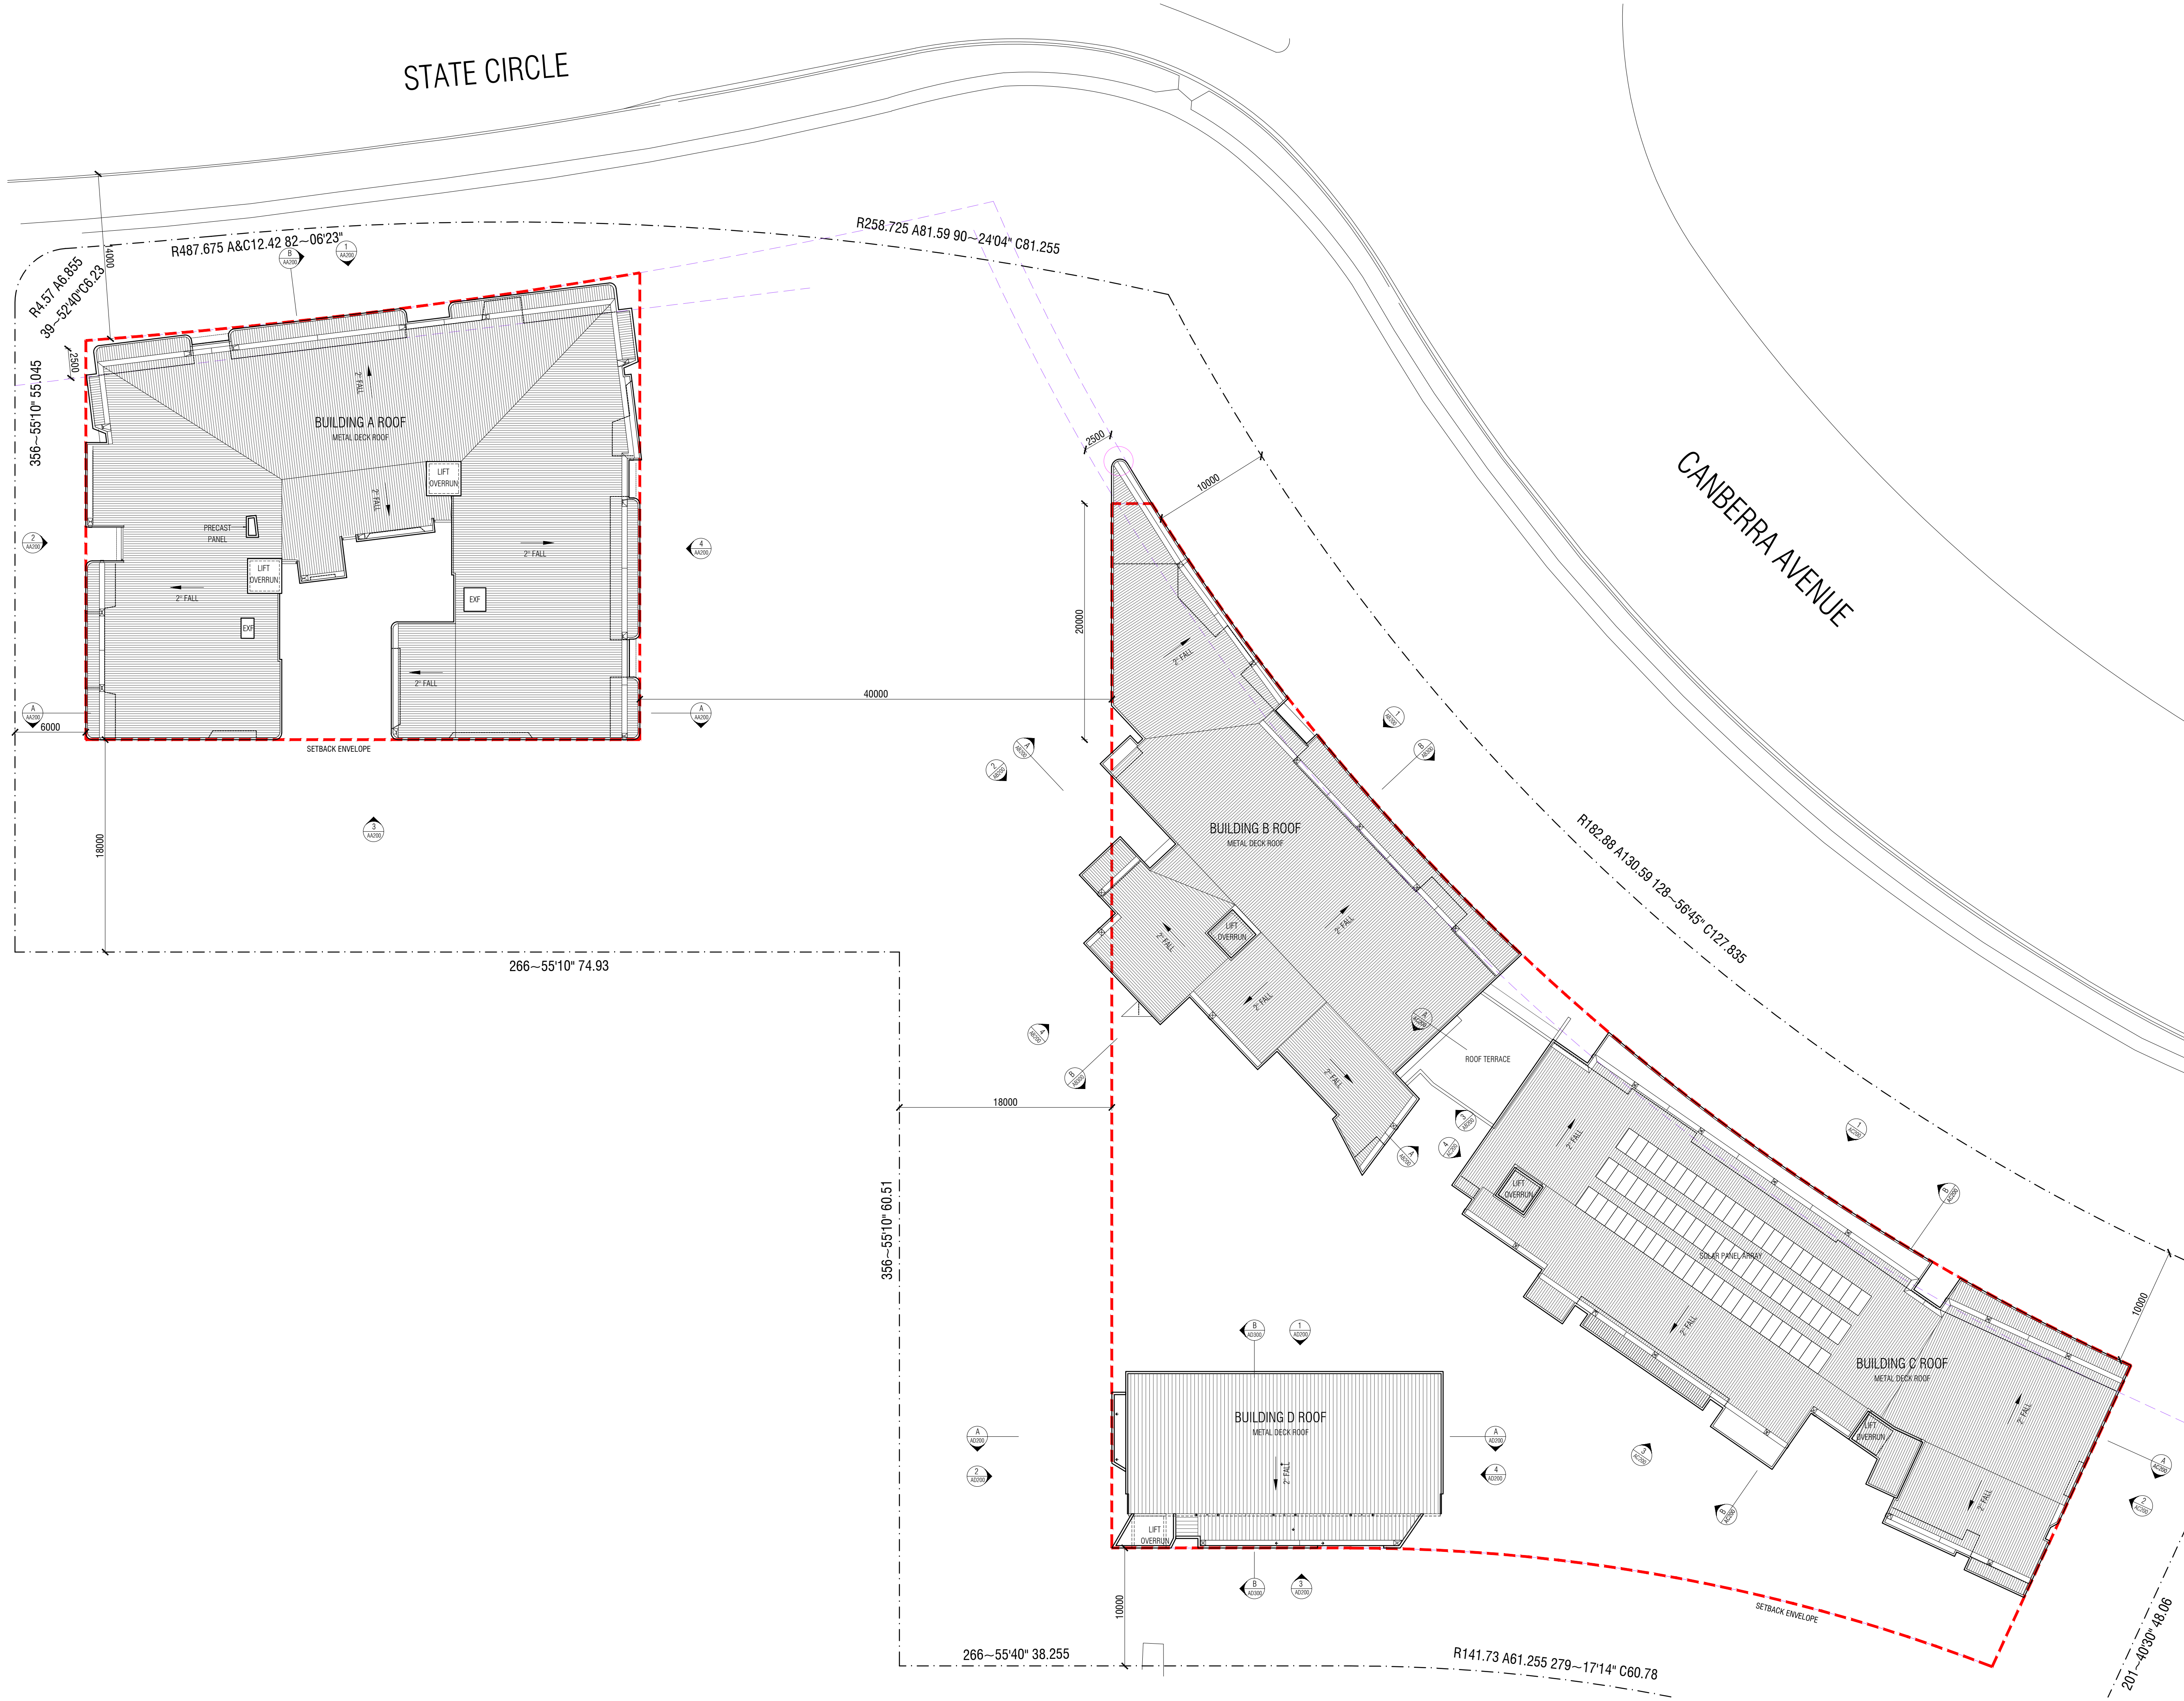

WA1	20/06/18	WORKS APPROVAL
Issue	date	amendments

CCA
collins coddage architects
37 canberra avenue
Forrest ACT 2603
02 6255 1433

ESTATE: FORREST
BLOCK 13 SECTION 13 FORREST

project:

ROOF PLAN

drawing title:

scale: 1:250 @ A1


issue no: WA1

drawing no: A0105

Copyright
Contractors must verify all dimensions on site before commencing any work or preparing
shop drawings.


STATE CIRCLE

NOT FOR CONSTRUCTION

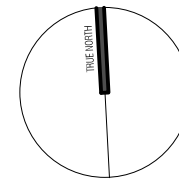

NOTE

THE DEVELOPMENT WILL COMPLY WITH THE ACT
ENVIRONMENT PROTECTION AUTHORITY,
ENVIRONMENT PROTECTION GUIDELINES FOR
CONSTRUCTION AND LAND DEVELOPMENT IN
THE ACT, AUGUST 2007

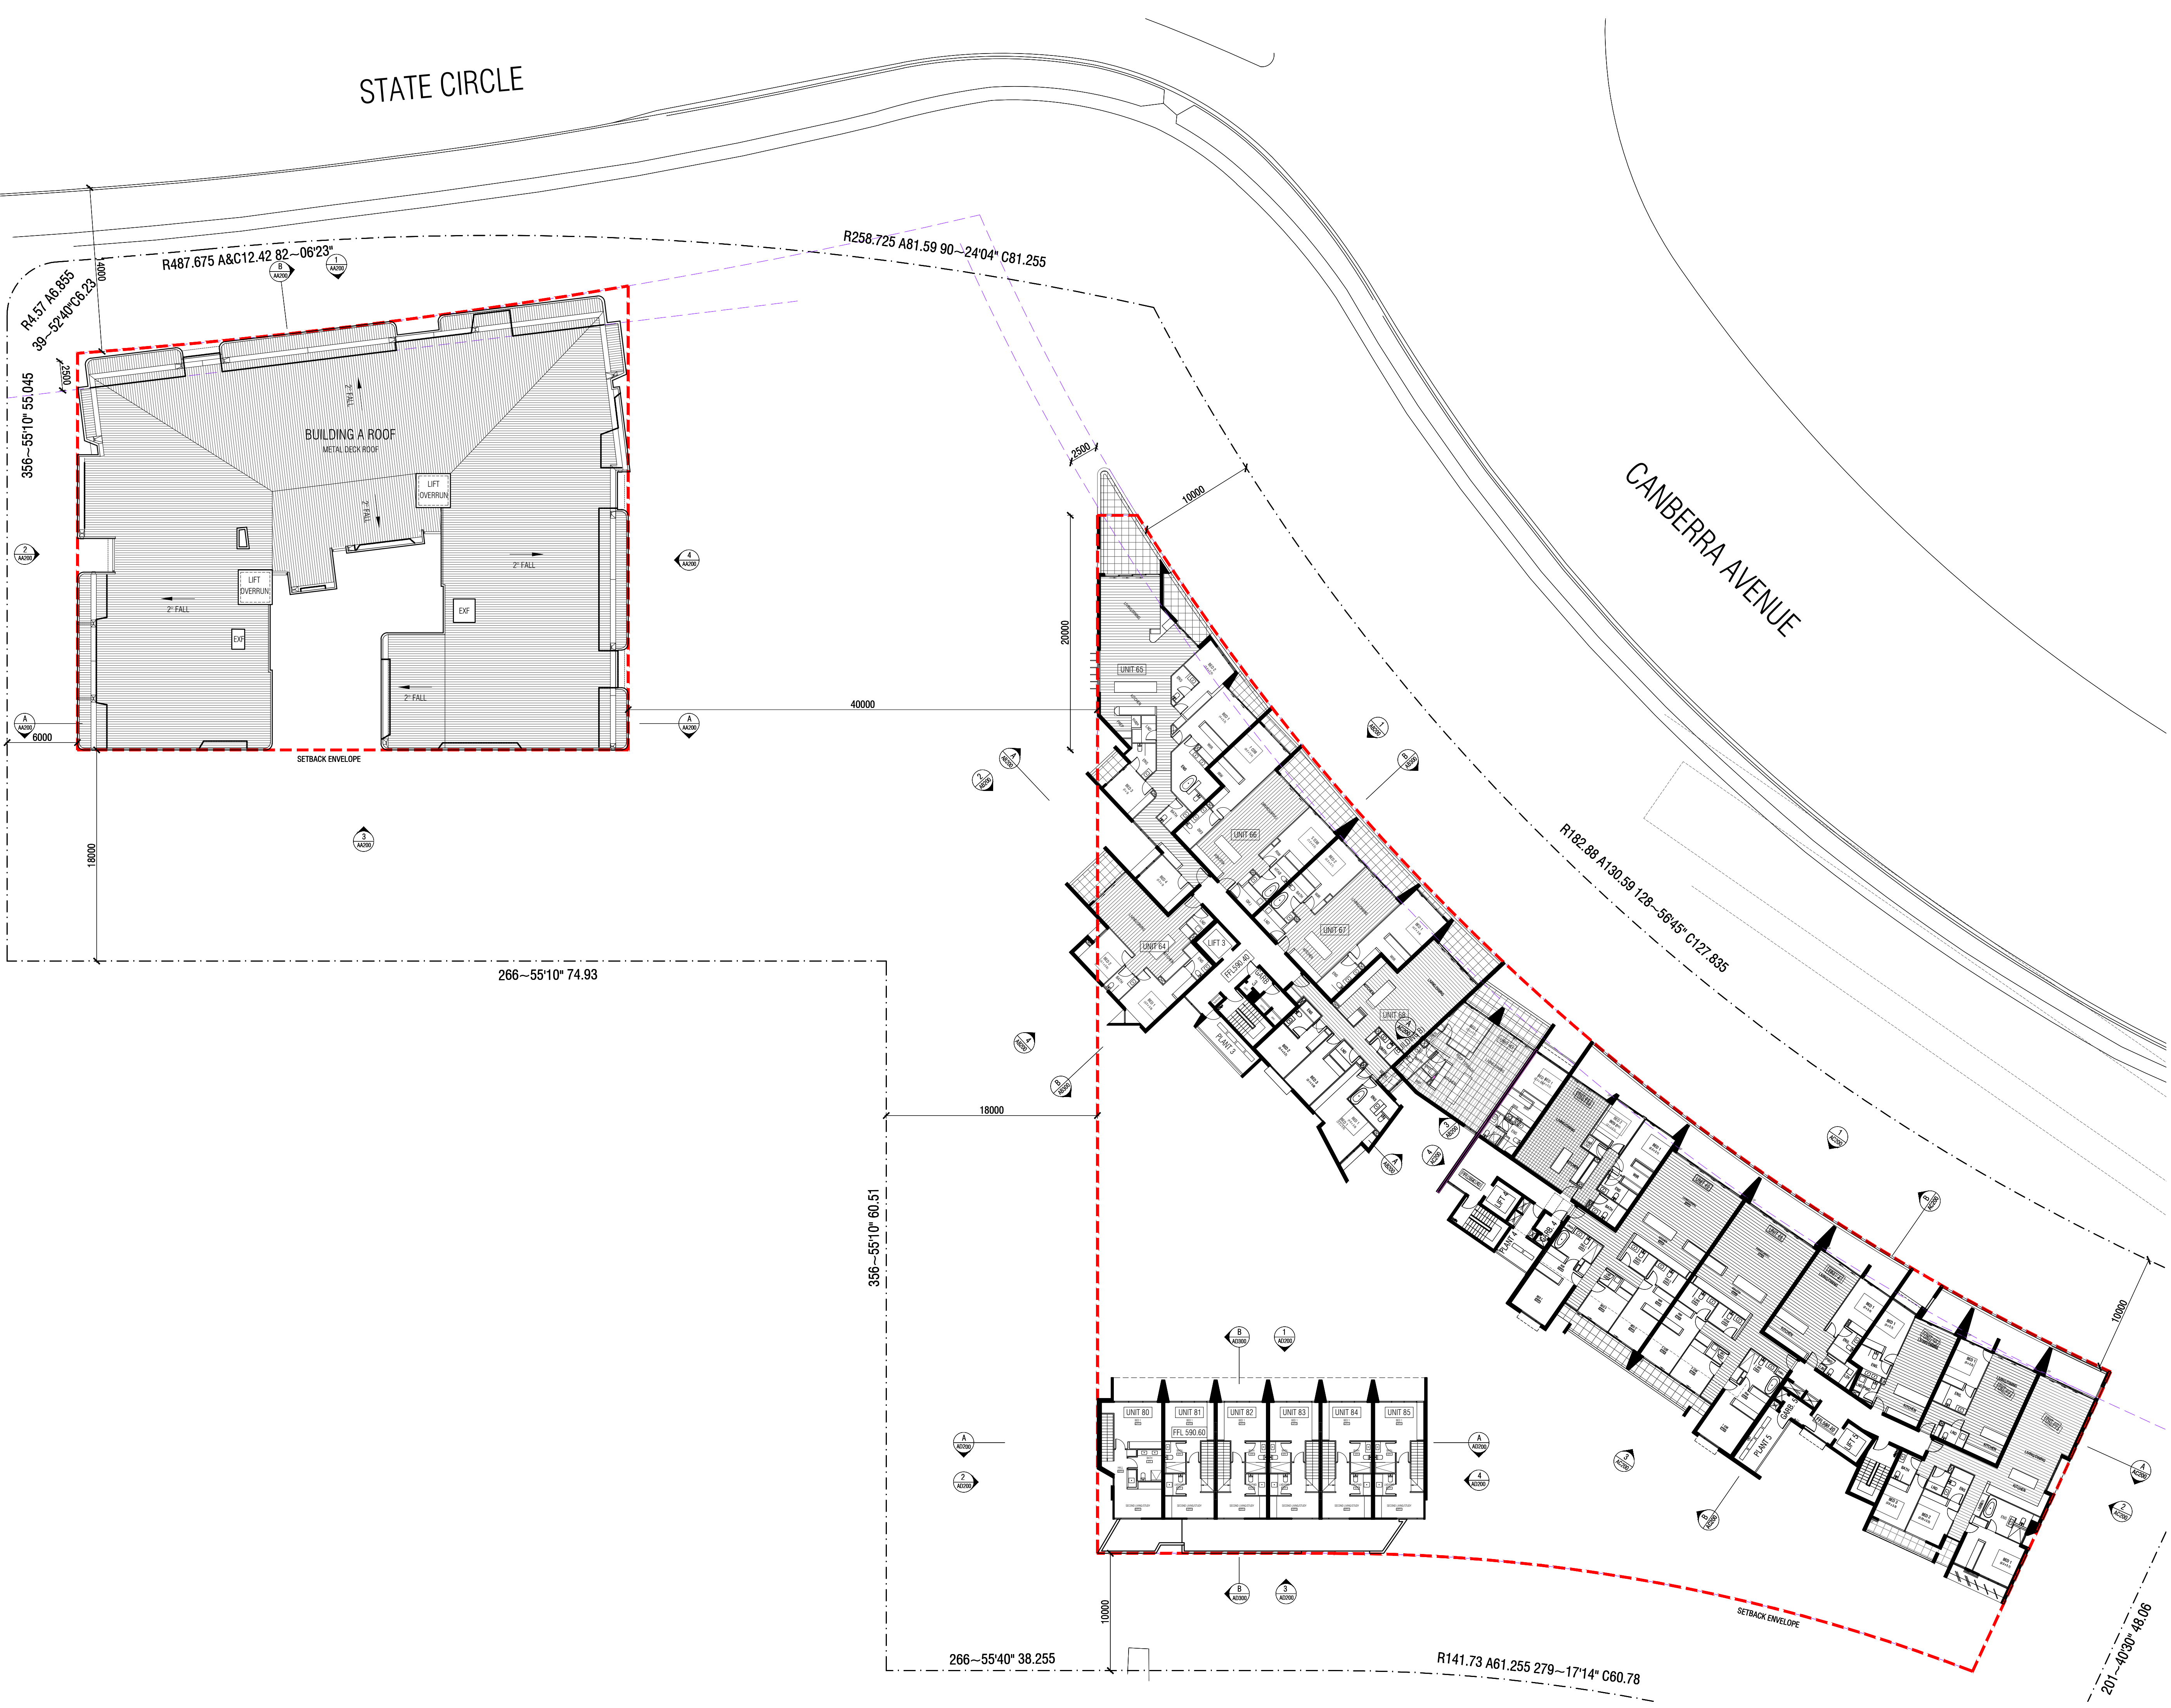

WA1	20/06/18	WORKS APPROVAL
Issue	date	amendments

CCA
collins caddaye architects
37 canberra avenue
Forrest ACT 2603
02 6295 1433

ESTATE: FORREST
BLOCK 13 SECTION 13 FORREST

project:

PLAN - LEVEL 4


drawing title:

scale: 1:250 @ A1

Issue no: WA1

drawing no: A0104

Copyright
Contractors must verify all dimensions on site before commencing any work or preparing
shop drawings.

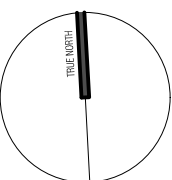

NOTE

THE DEVELOPMENT WILL COMPLY WITH THE ACT
ENVIRONMENT PROTECTION AUTHORITY.
ENVIRONMENT PROTECTION GUIDELINES FOR
CONSTRUCTION AND LAND DEVELOPMENT IN
THE ACT, AUGUST 2007



WA1	20/06/18	WORKS APPROVAL
Issue	date	amendments

CCA
collins caddaye architects
37 canberra avenue
Forrest ACT 2603
02 6295 1433

ESTATE: FORREST
BLOCK 13 SECTION 13 FORREST

project:

PLAN - LEVEL 3


drawing title:

scale: 1:250 @ A1

issue no: WA1

drawing no: A0103

Contractors must verify all dimensions on site before commencing any work or preparing shop drawings.

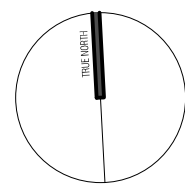

NOTE
THE DEVELOPMENT WILL COMPLY WITH THE ACT
ENVIRONMENT PROTECTION AUTHORITY.
ENVIRONMENT PROTECTION GUIDELINES FOR
CONSTRUCTION AND LAND DEVELOPMENT IN
THE ACT, AUGUST 2007

LEGEND


AG	ALUMINIUM FRAMED GLAZING
ASD	ALUMINIUM FRAMED GLAZED SLIDING DOOR
BR1	FACE BRICKWORK TYPE 1
CW	COURTYARD WALL
FGL	FINISHED GROUND LEVEL
GD	GLAZED DOOR
LVR	LOUVER
MC1	METAL CLADDING TYPE 1
MC2	METAL CLADDING TYPE 2
NGL	NATURAL GROUND LEVEL
PP	PRECAST CONCRETE PANEL
RW	RETAINING WALL
SSV	VERTICAL SUNSHADE
WT	WALL TILE



1 NORTH ELEVATION
A0101




2 WEST ELEVATION
A0101

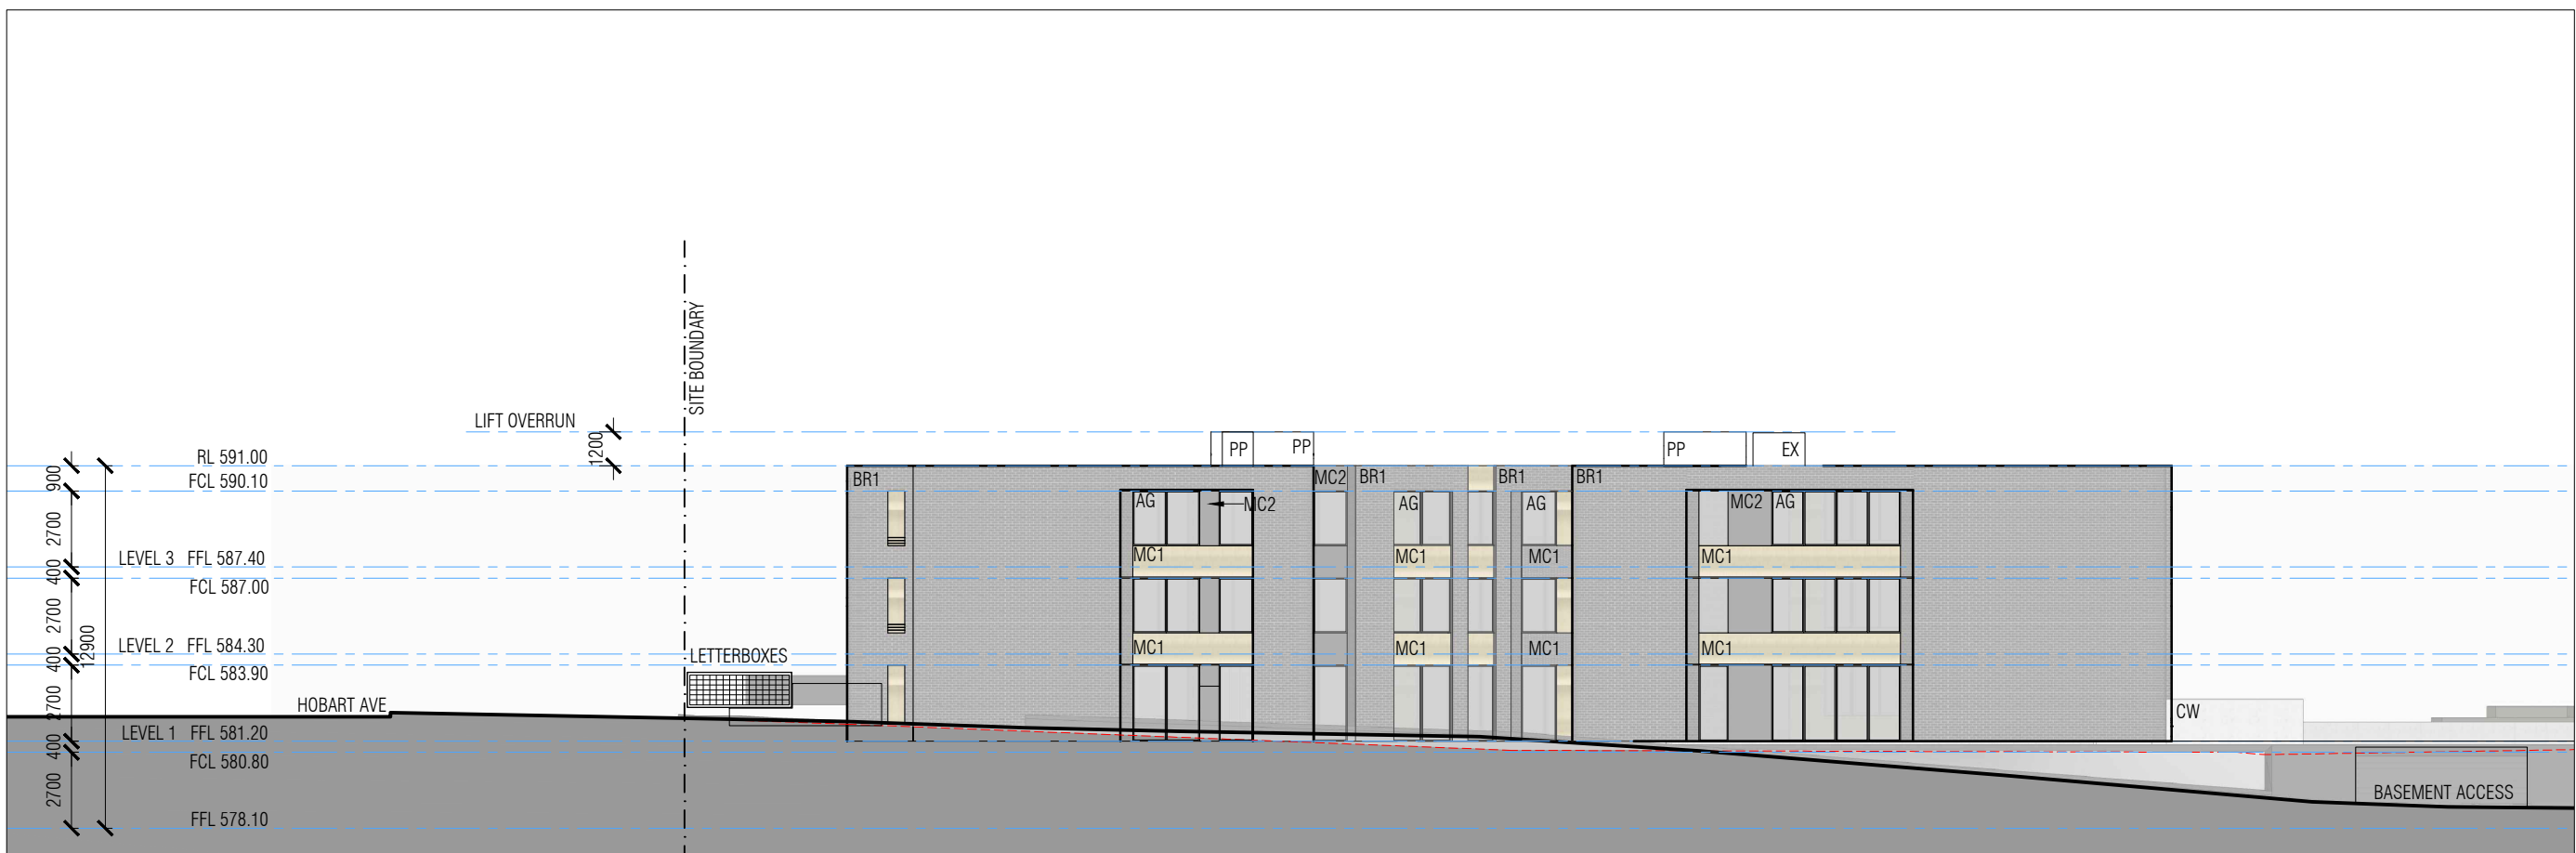


3 SOUTH ELEVATION
A0101



4 EAST ELEVATION
A0101

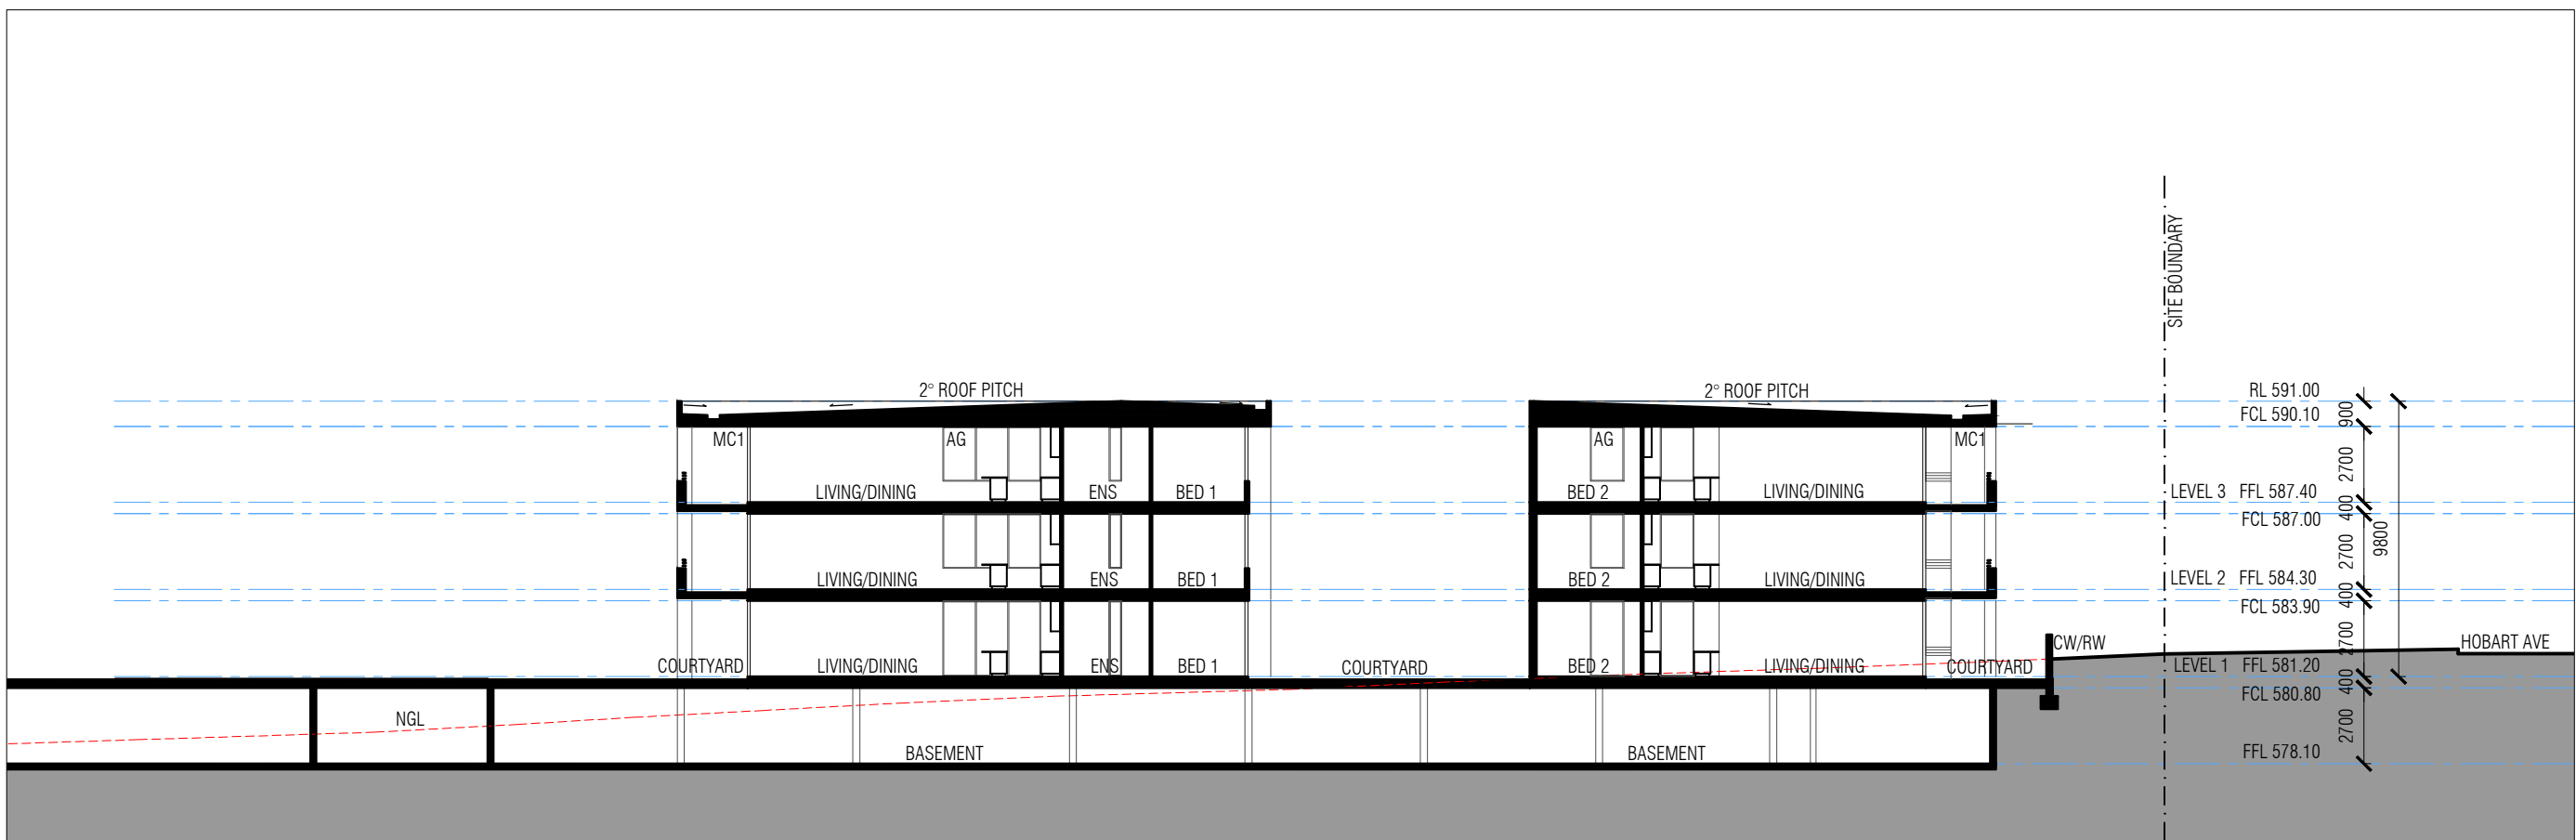

A SECTION A
A0101

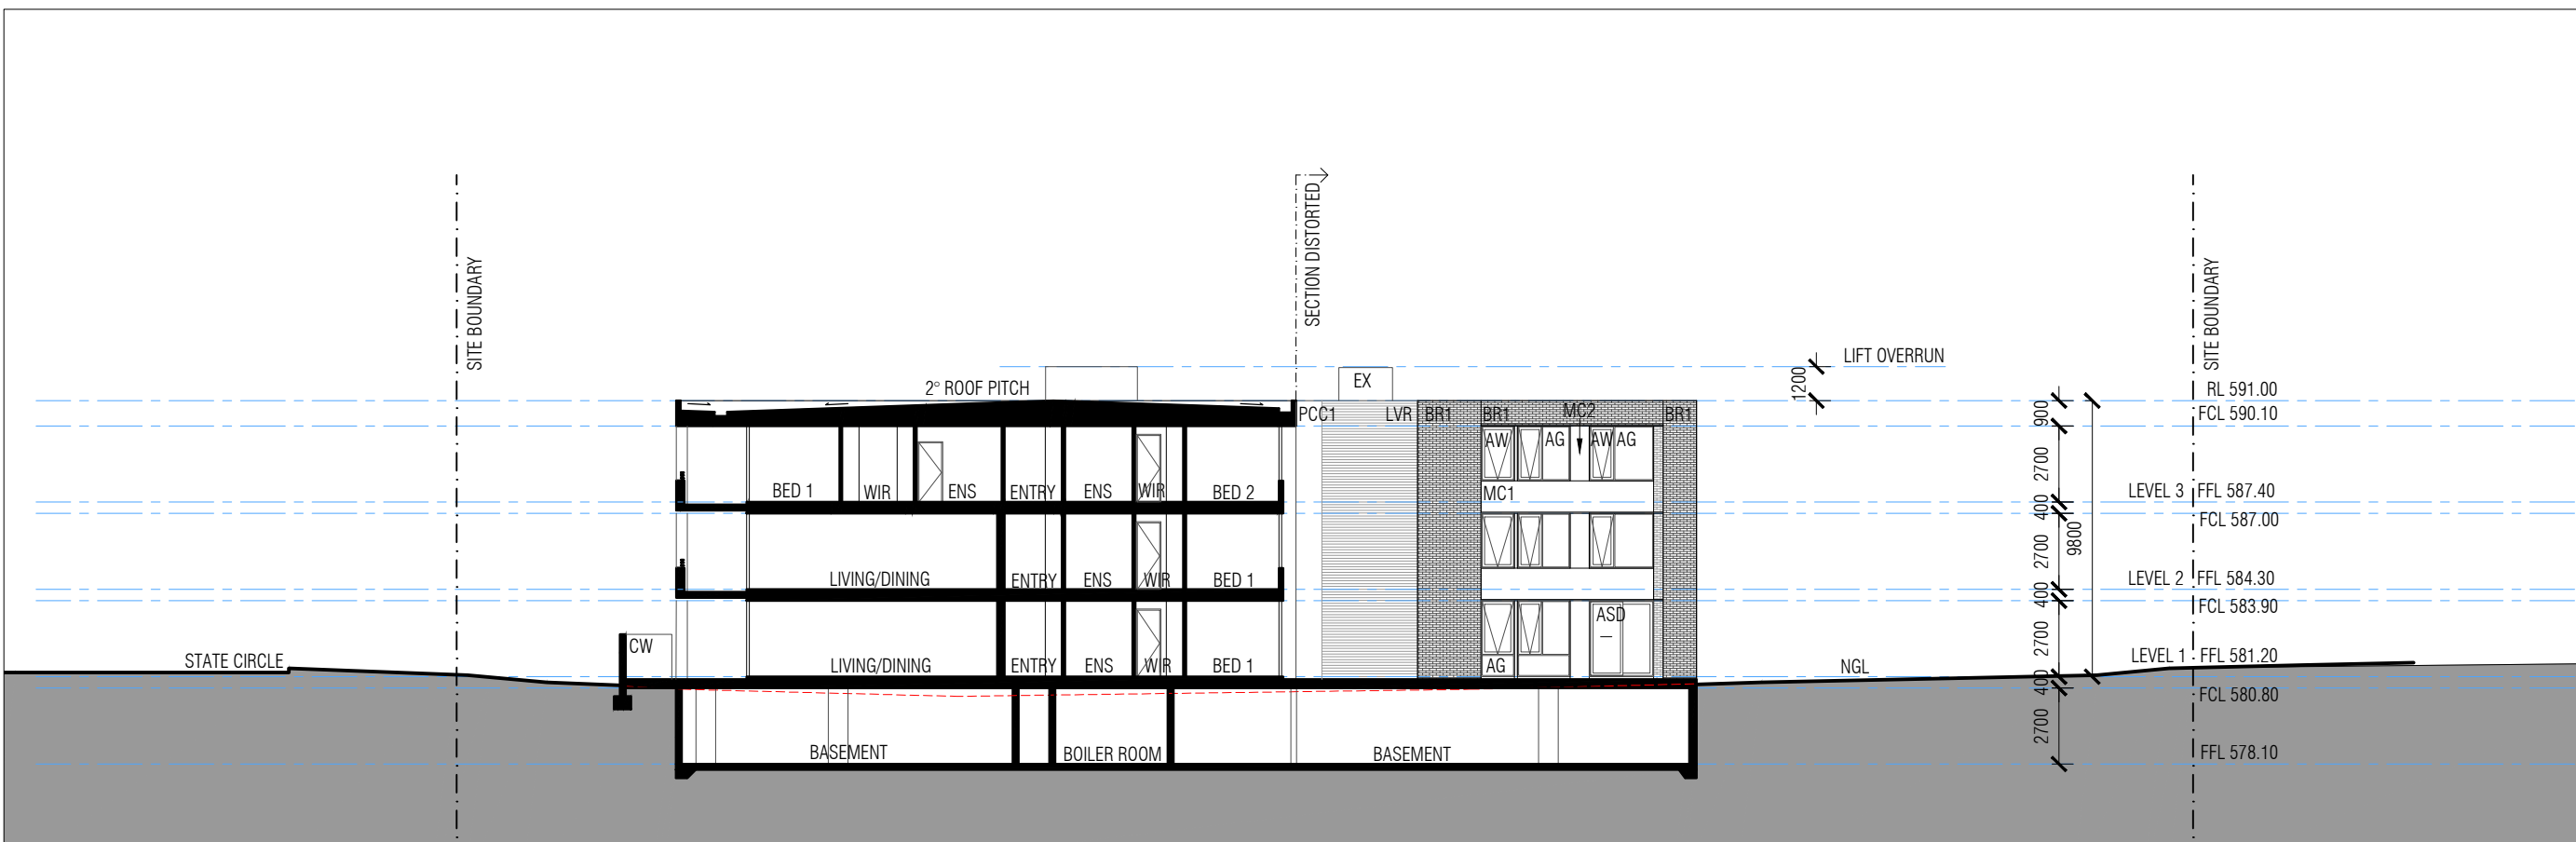

B SECTION B
A0101

WA1 20/06/18 WORKS APPROVAL
issue date amendments

CCA
collins caddage architects
37 canberra avenue
Forrest ACT 2603
02 6236 1433

ESTATE: FORREST
BLOCK 13 SECTION 13 FORREST

project:

BUILDING A - ELEVATIONS & SECTIONS

drawing title:


scale: 1:250 @ A1

issue no: WA1

drawing no: **AA200**

Contractors must verify all dimensions on site before commencing any work or preparing shop drawings.

THE DEVELOPMENT WILL COMPLY WITH THE ACT
ENVIRONMENT PROTECTION AUTHORITY,
ENVIRONMENT PROTECTION GUIDELINES FOR
CONSTRUCTION AND LAND DEVELOPMENT IN
THE ACT, AUGUST 2007

 

issue	date	amendments
-------	------	------------


ESTATE: FORREST
BLOCK 13 SECTION 13 FORREST

project:


SIGNAGE / LETTERBOX

scale: 1:50 @ A1 issue no:


drawing no: **A0970** ©copyr
Contractors must verify all dimensions on site before commencing any work or prepare shop drawings.

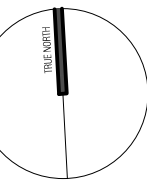


NOTE
THE DEVELOPMENT WILL COMPLY WITH THE ACT
ENVIRONMENT PROTECTION AUTHORITY,
ENVIRONMENT PROTECTION GUIDELINES FOR
CONSTRUCTION AND LAND DEVELOPMENT IN
THE ACT, AUGUST 2007

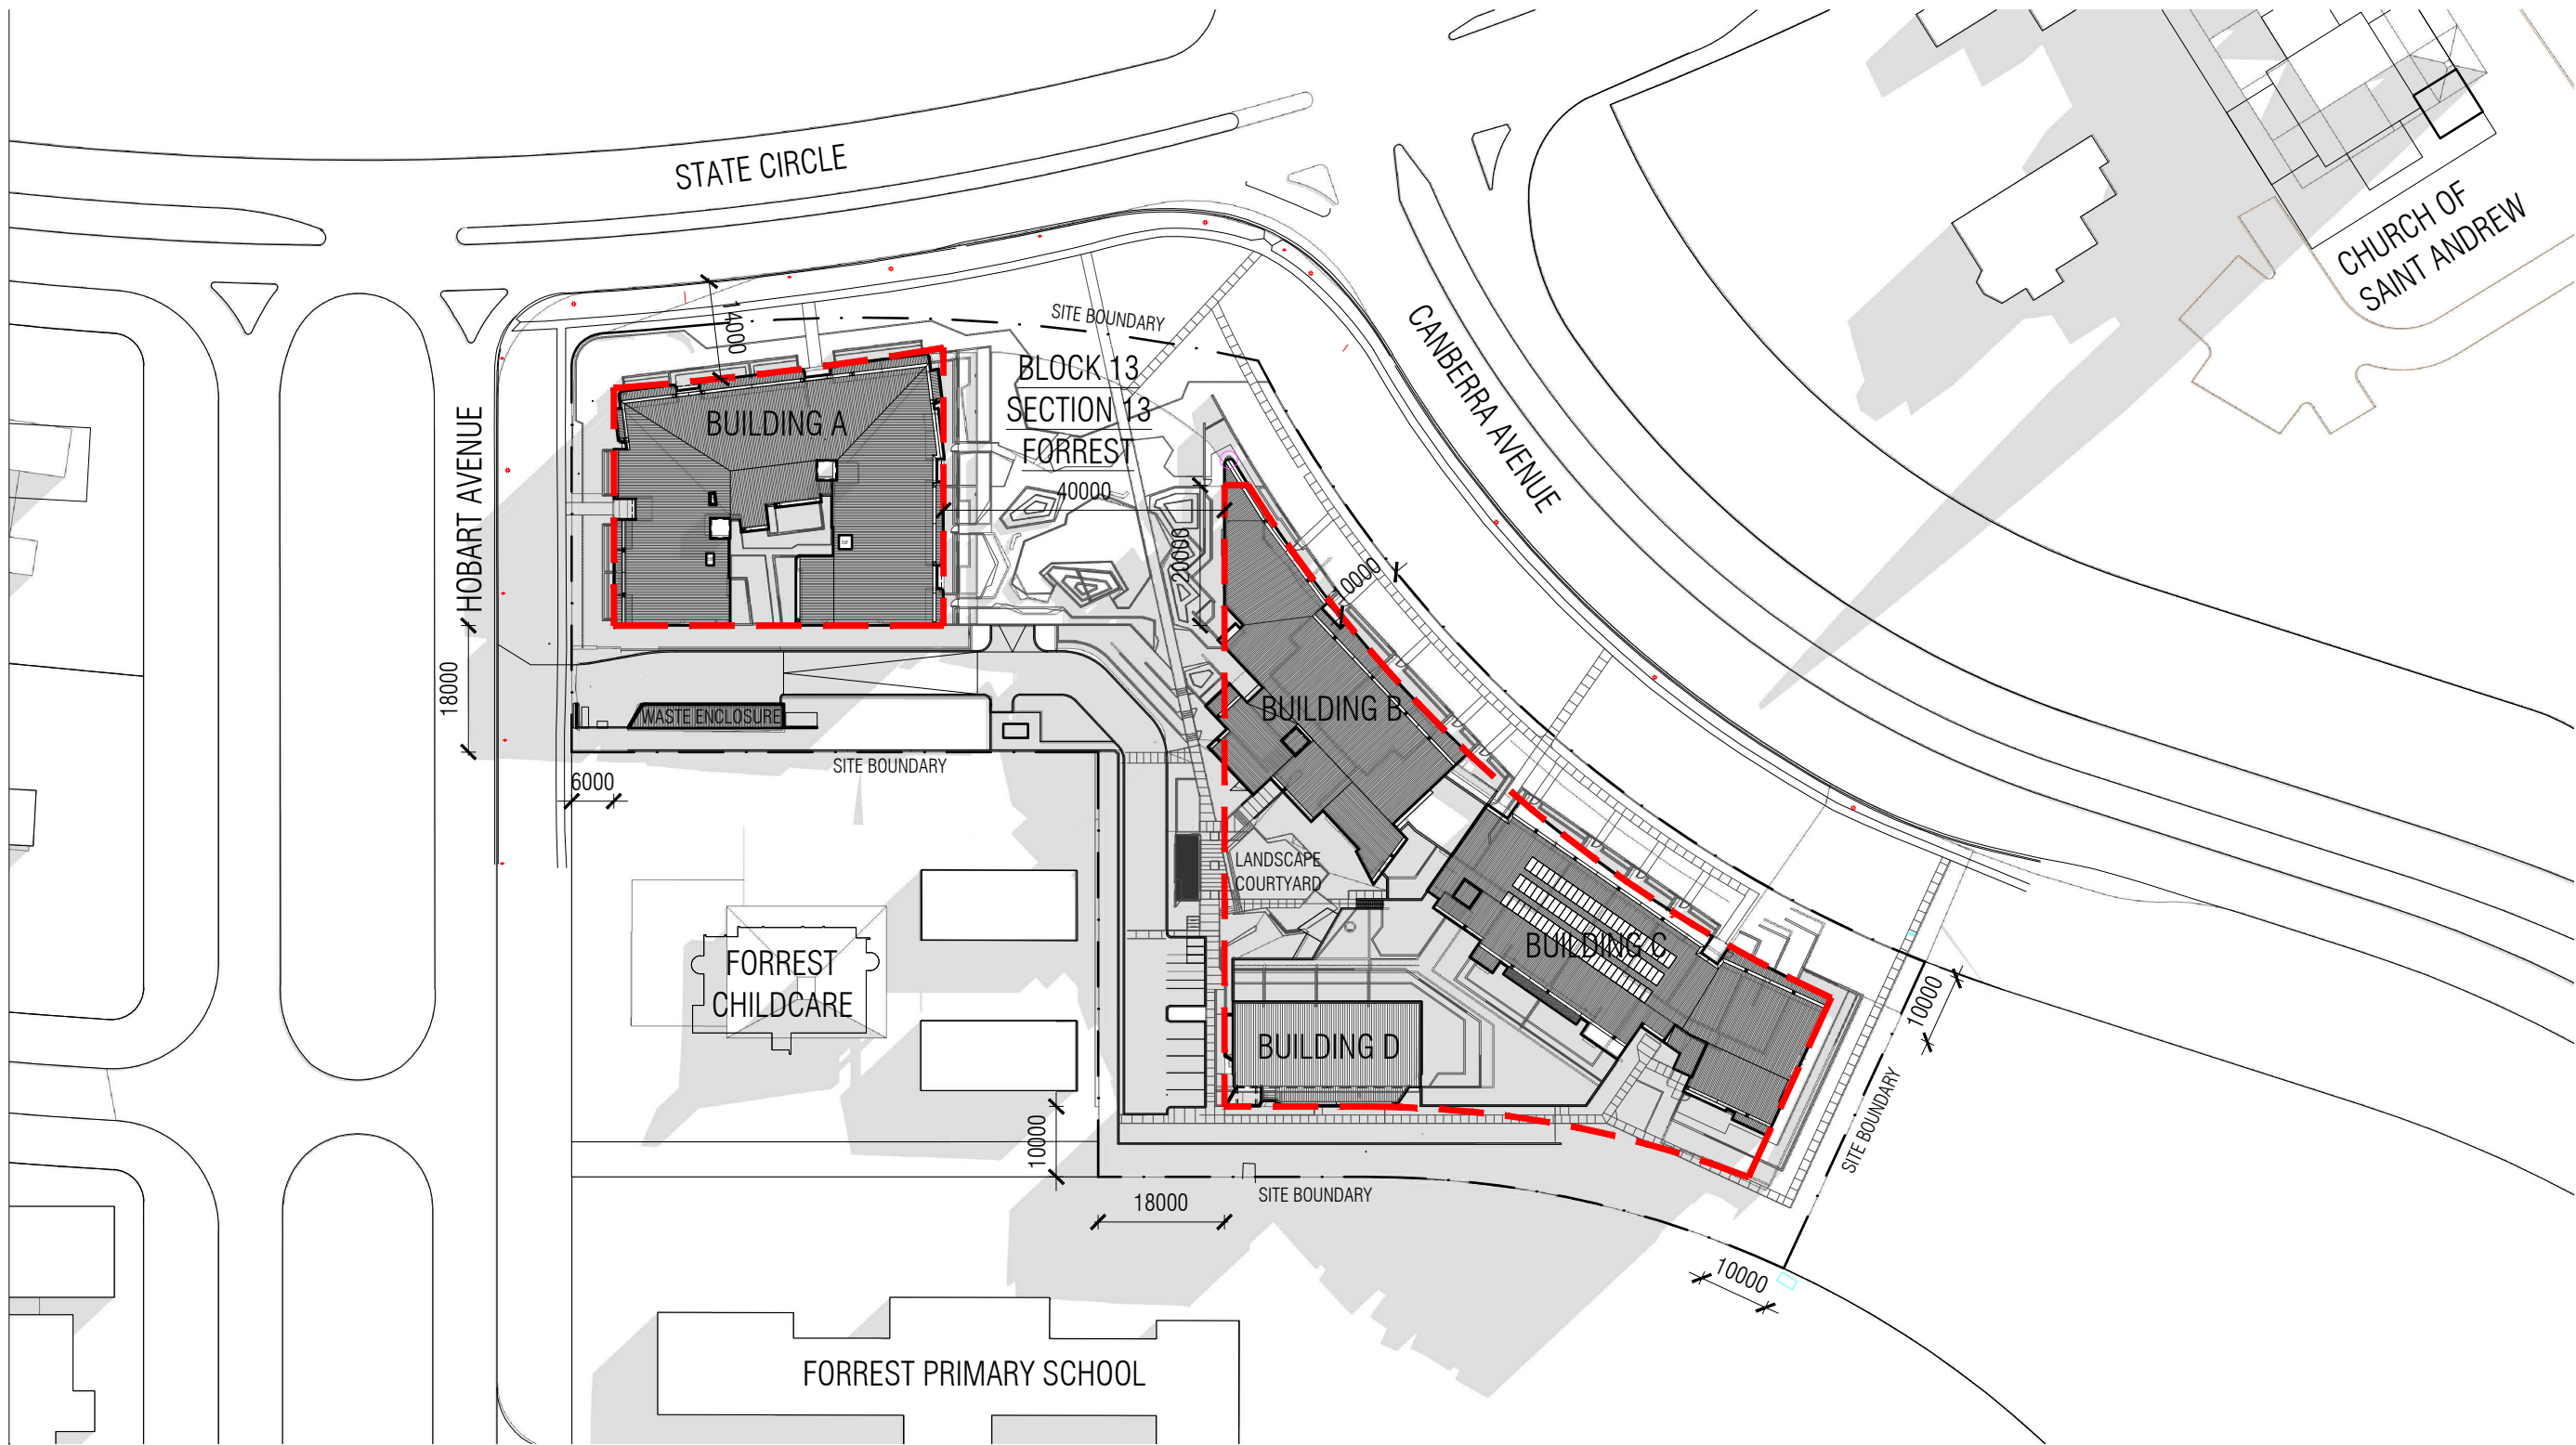

9am 21 JUNE (WINTER SOLSTICE)

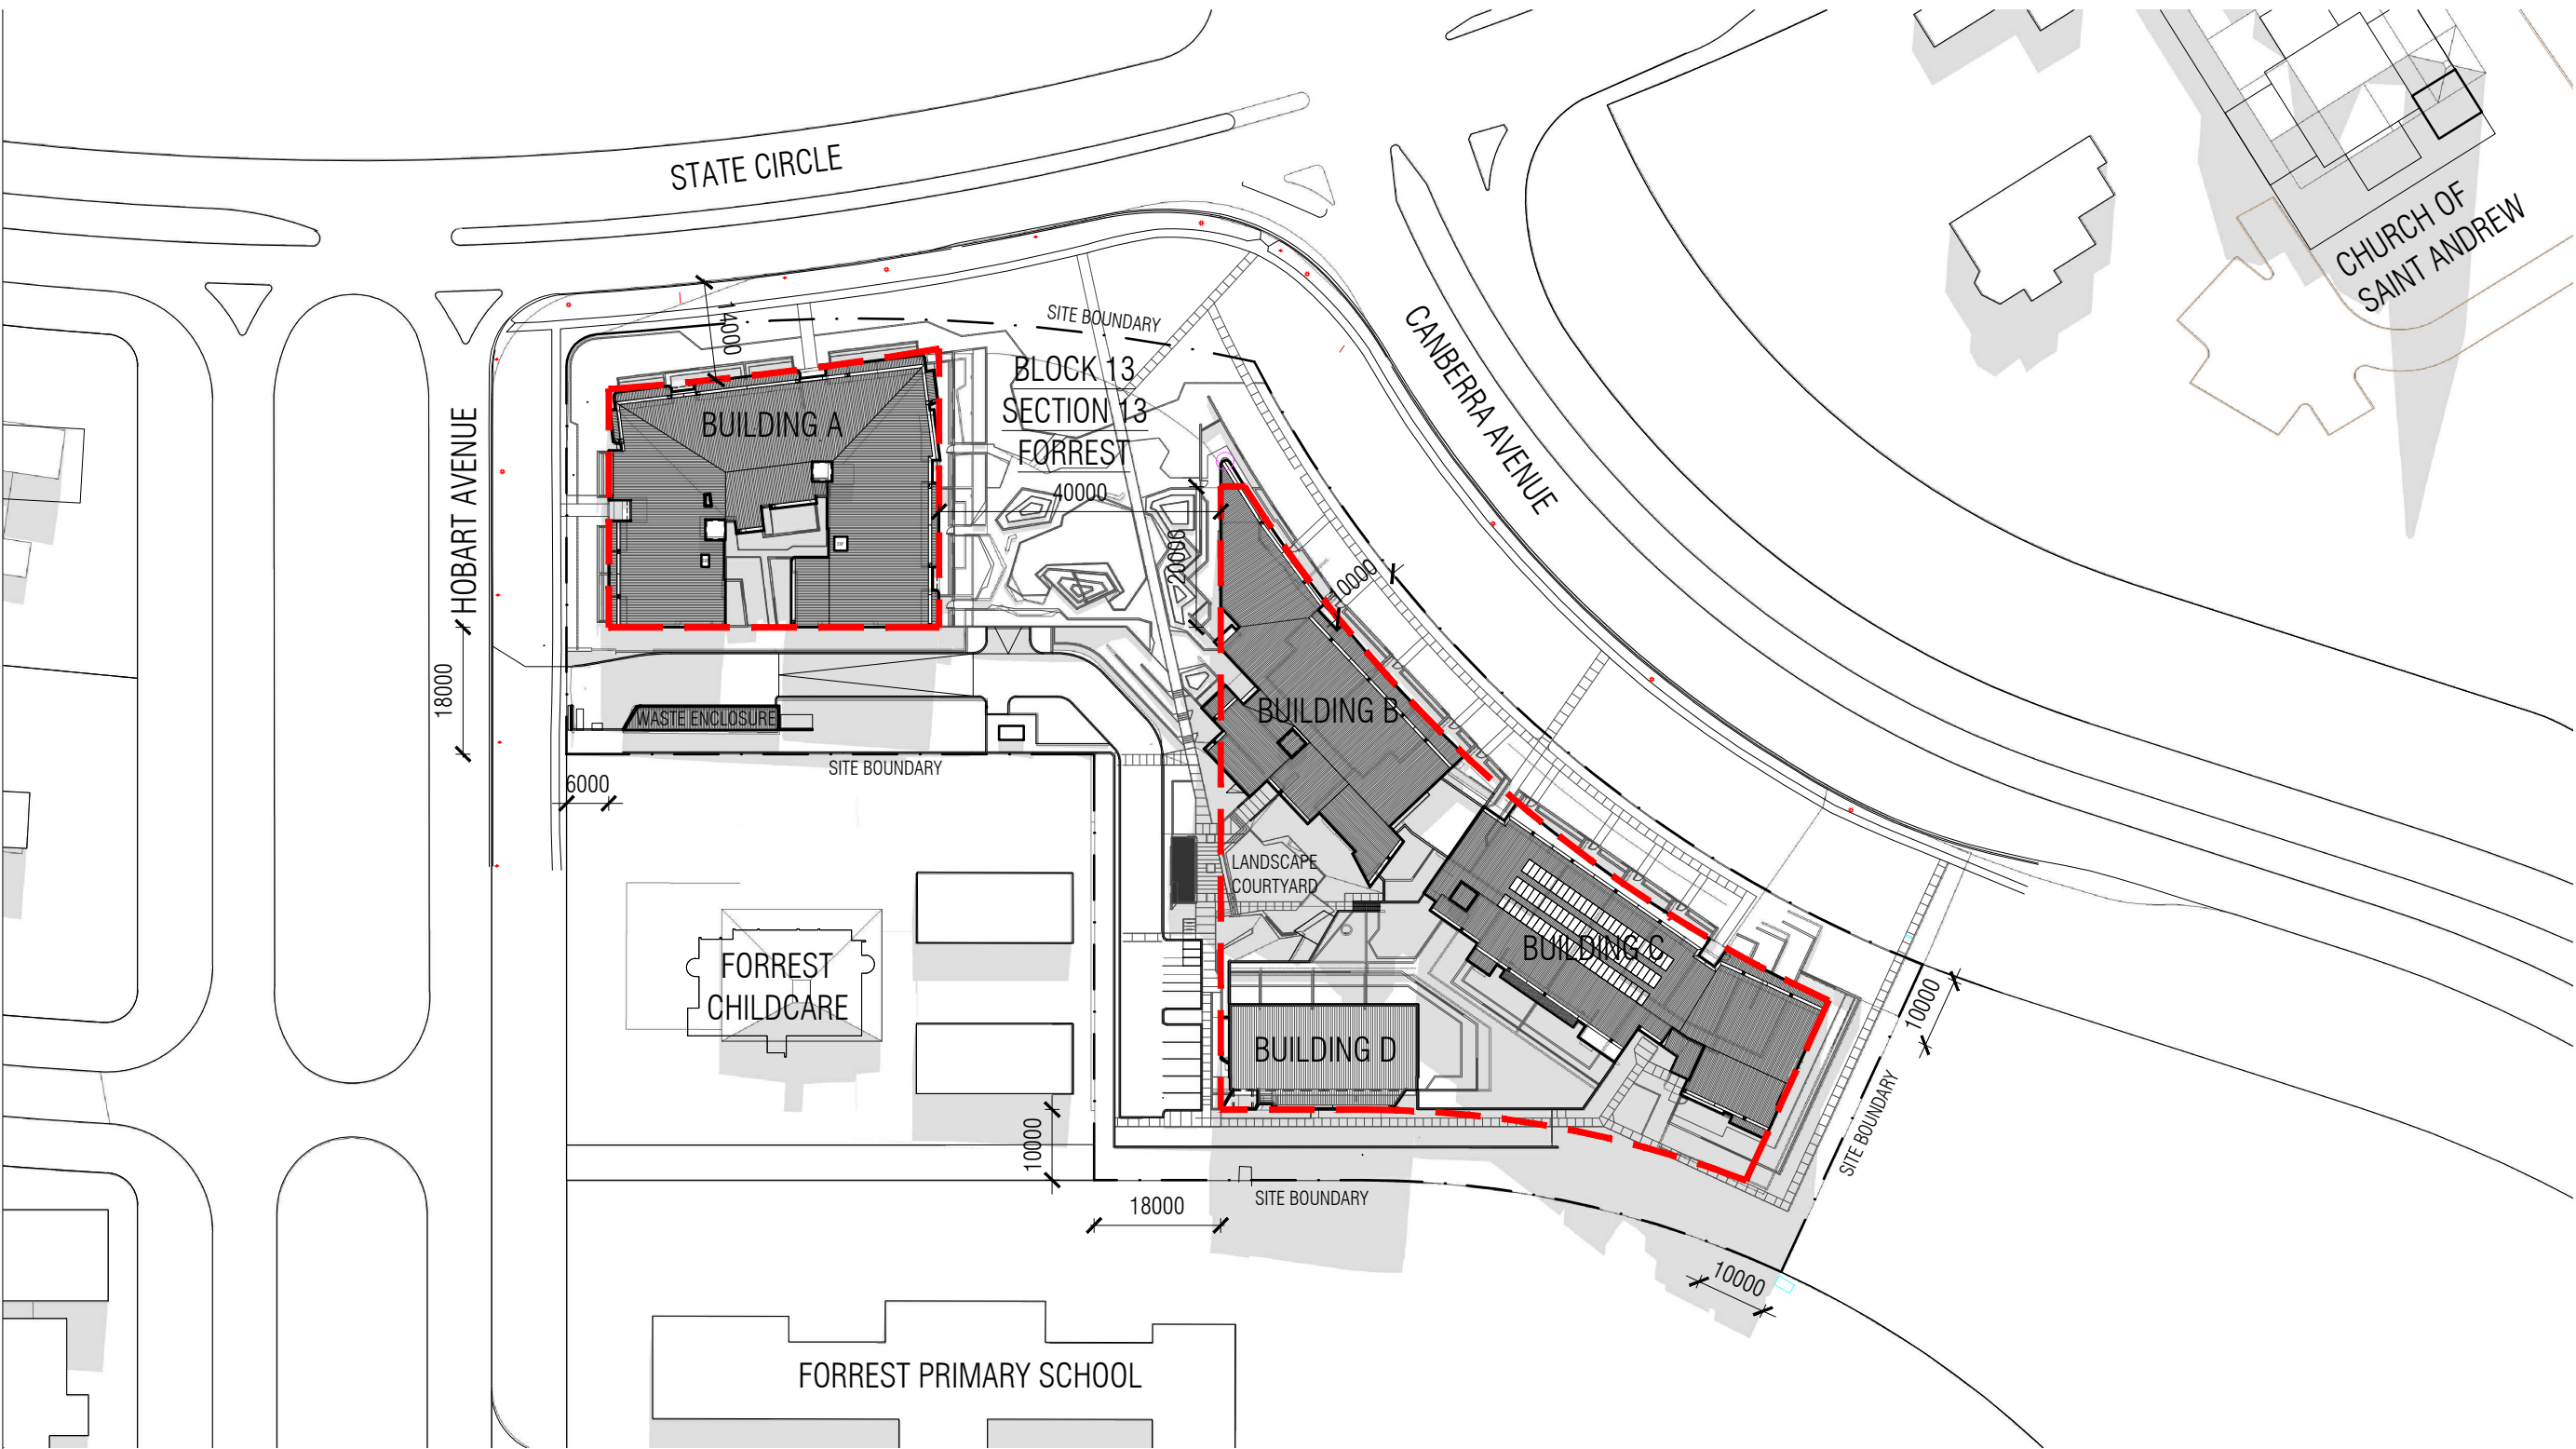

12pm 21 JUNE (WINTER SOLSTICE)

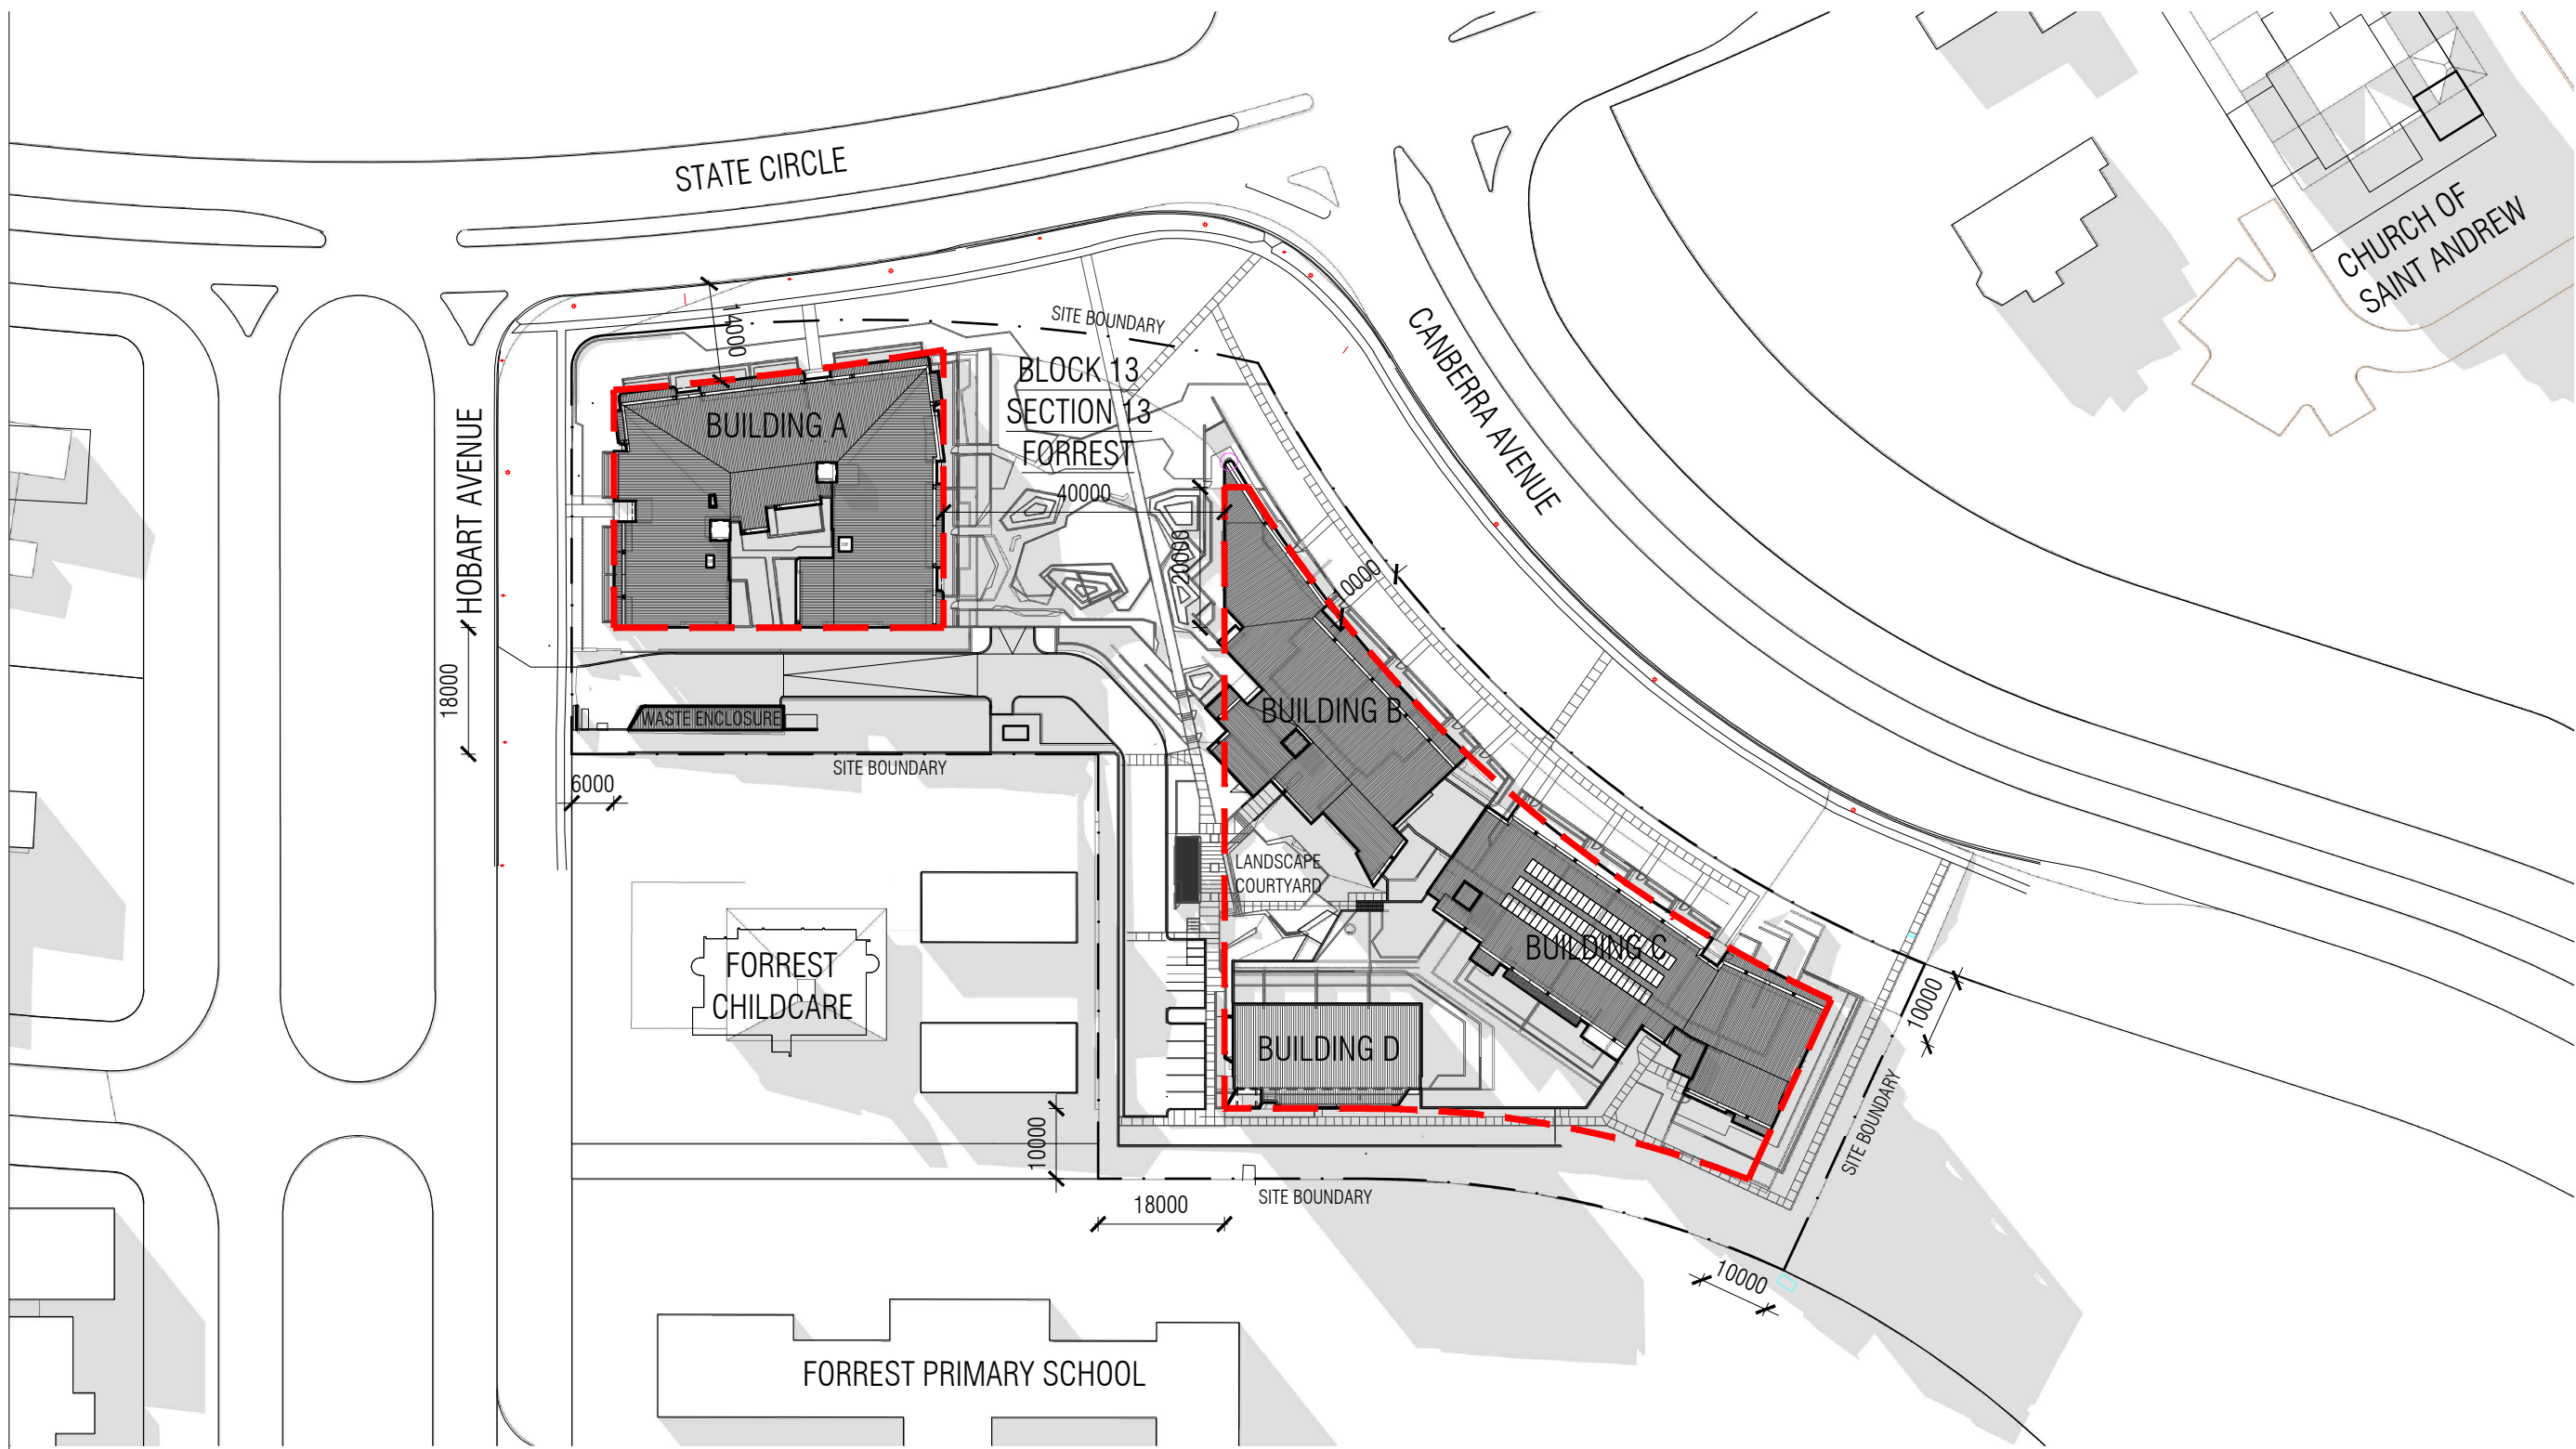

3pm 21 JUNE (WINTER SOLSTICE)

WA1	20/06/18	WORKS APPROVAL
issue	date	amendments

CCA
colins caddoyle architects
37 canberra avenue
Forrest ACT 2603
02 6295 1433

ESTATE: FORREST
BLOCK 13 SECTION 13 FORREST

project:


SHADOW DIAGRAMS

drawing title:

scale: 1:1000 @ A1

issue no: WA1

drawing no: **A0960**
©copyright
Consultants must verify all dimensions on site before commencing any work or preparing shop drawings.

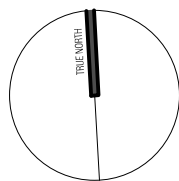

NOTE

THE DEVELOPMENT WILL COMPLY WITH THE ACT
ENVIRONMENT PROTECTION AUTHORITY,
ENVIRONMENT PROTECTION GUIDELINES FOR
CONSTRUCTION AND LAND DEVELOPMENT IN
THE ACT, AUGUST 2007



BASEMENT




LEVEL 1



LEVEL 2



LEVEL 3

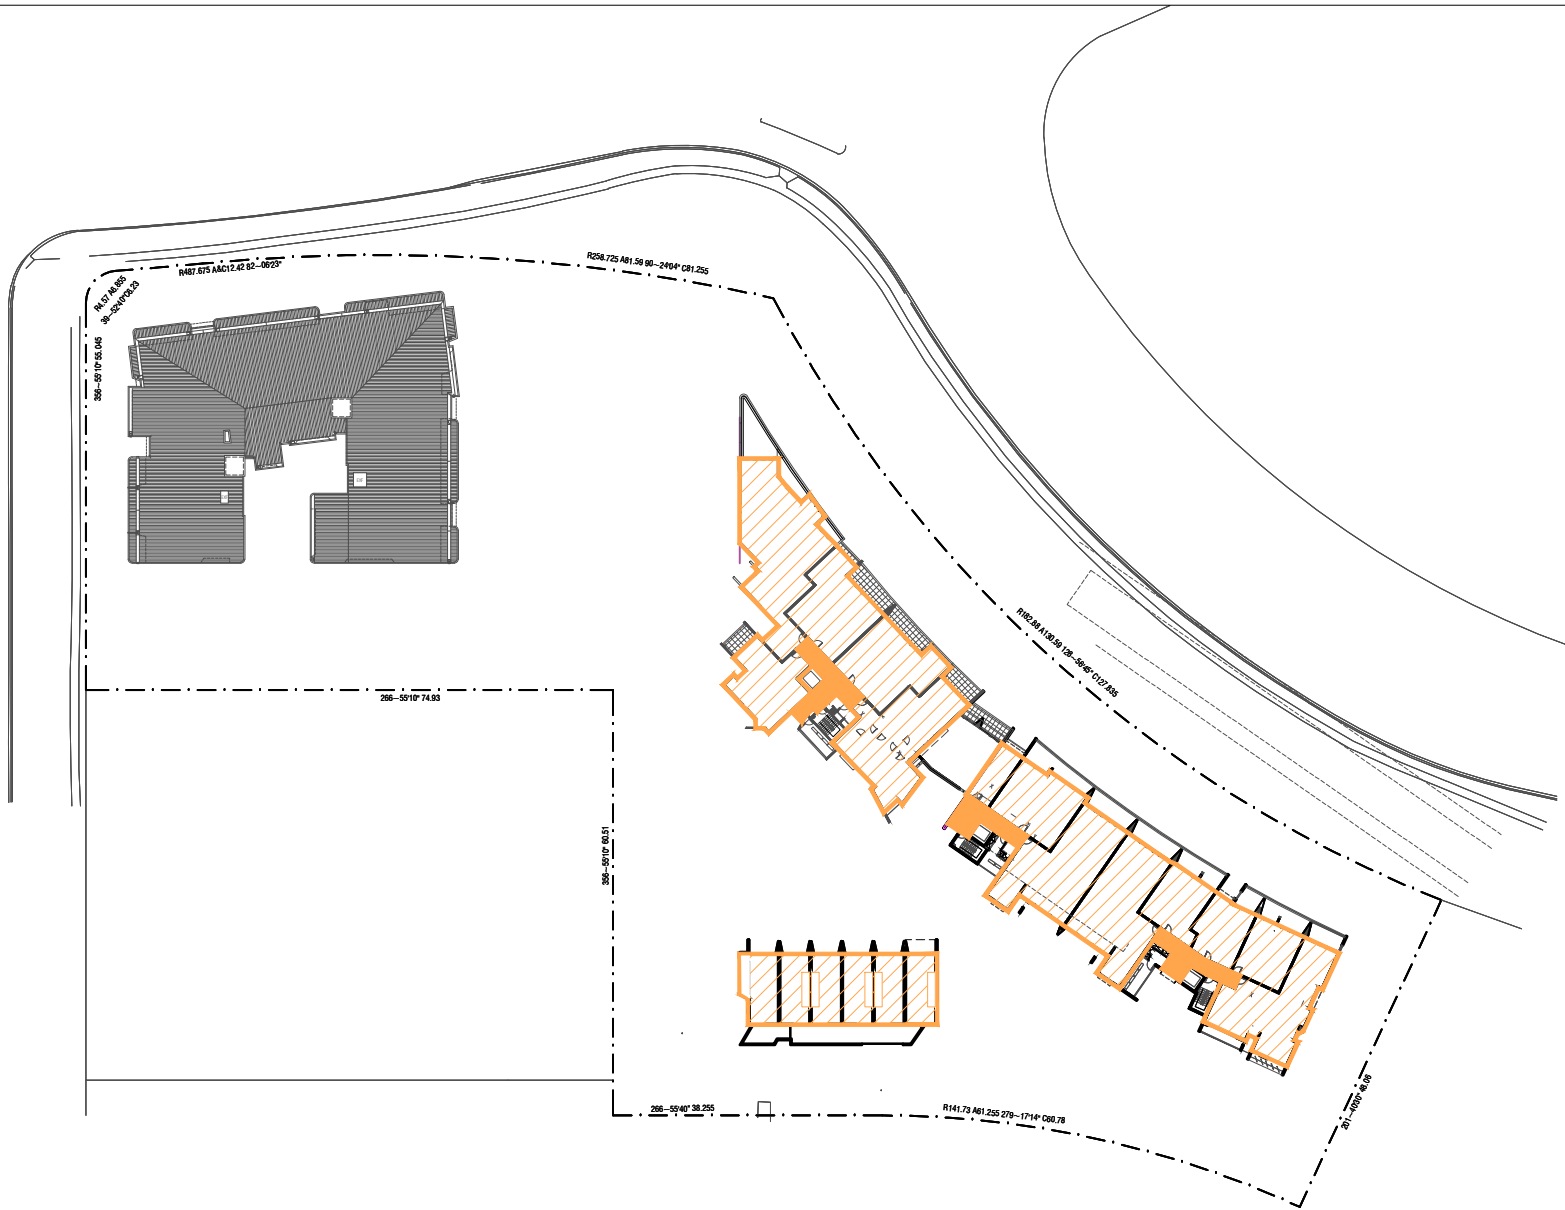

LEVEL 4

SCHEDULE OF AREAS

LEVEL	APARTMENT	COMMON
BASEMENT	163m ²	48m ²
LEVEL 1	2630m ²	249m ²
LEVEL 2	2737m ²	177m ²
LEVEL 3	2725m ²	177m ²
LEVEL 4	1654m ²	95m ²
TOTAL	9908m ²	746m ²
GFA TOTAL	10654m ²	
SITE AREA	13318m ²	
PLOT RATIO	80%	

SITE COVERAGE

LANDSCAPE	5983m ²
HIGH QUALITY LANDSCAPE	4861m ²
PRIVATE OPEN SPACE	1813m ²
DRIVEWAY	1124m ²

SCHEDULE OF APARTMENTS / LEVEL

LEVEL	1 BED	2 BED	3 BED	4 BED
BASEMENT	0	0	1	0
LEVEL 1	4	12	7	1
LEVEL 2	4	10	7	1
LEVEL 3	10	7	5	4
LEVEL 4	3	3	5	1
TOTAL	21	32	25	7
85 UNITS TOTAL				

SCHEDULE OF APARTMENTS / CORE

CORE	1 BED	2 BED	3 BED	4 BED
CORE 1	3	6	3	2
CORE 2	0	5	3	2
CORE 3	0	12	5	3
CORE 4	1	5	5	0
CORE 5	10	1	9	0
CORE 6	7	3	0	0
TOTAL	21	32	25	7
85 UNITS TOTAL				

SCHEDULES

WA1 20/06/18 WORKS APPROVAL
issue date amendments

CCA
collins coddage architects
37 canberra avenue
Forrest ACT 2603
02 6235 1433

ESTATE: FORREST
BLOCK 13 SECTION 13 FORREST

project:

GFA SCHEDULE


drawing title:

scale: 1:1000 @ A1

issue no: WA1

drawing no: A0950

Contractors must verify all dimensions on site before commencing any work or preparing shop drawings.

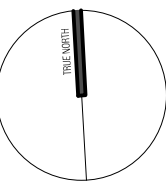

NOTE

THE DEVELOPMENT WILL COMPLY WITH THE ACT
ENVIRONMENT PROTECTION AUTHORITY,
ENVIRONMENT PROTECTION GUIDELINES FOR
CONSTRUCTION AND LAND DEVELOPMENT IN
THE ACT, AUGUST 2007



BASEMENT




LEVEL 1



LEVEL 2



LEVEL 3

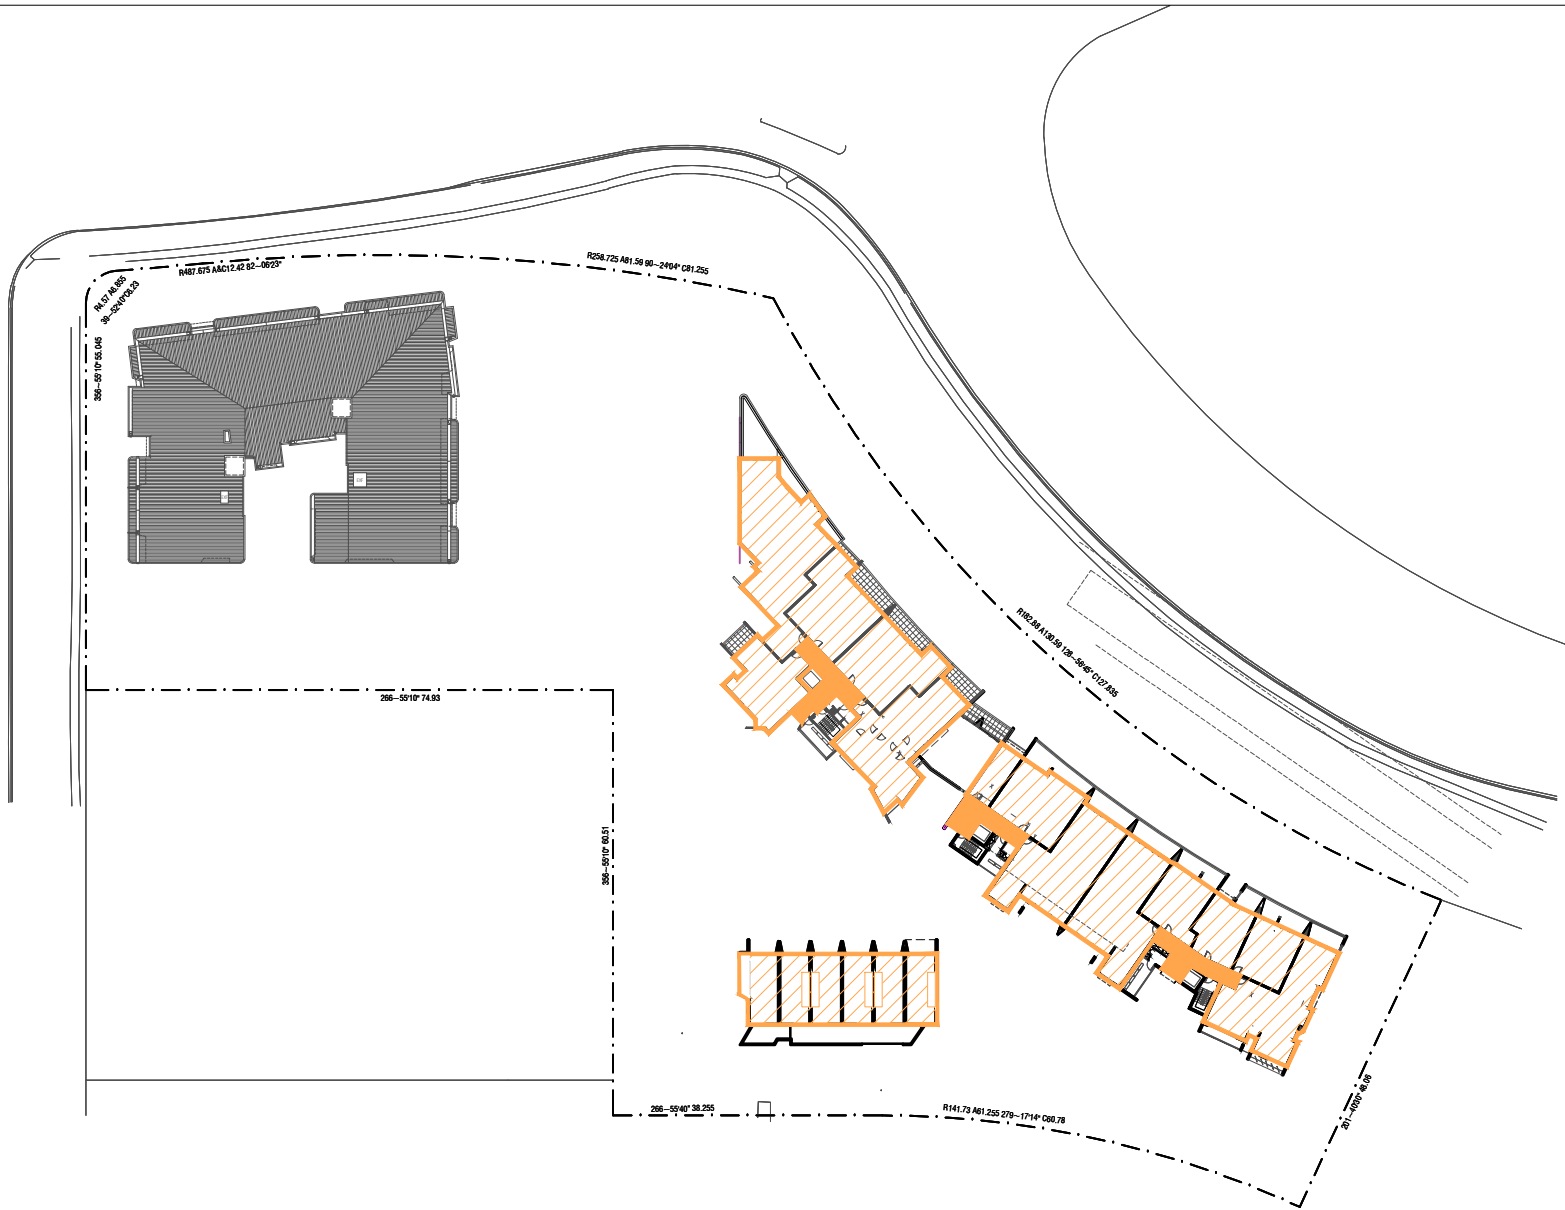

LEVEL 4

SCHEDULE OF AREAS

LEVEL	APARTMENT	COMMON
BASEMENT	163m ²	48m ²
LEVEL 1	2630m ²	249m ²
LEVEL 2	2737m ²	177m ²
LEVEL 3	2725m ²	177m ²
LEVEL 4	1654m ²	95m ²
TOTAL	9908m ²	746m ²
GFA TOTAL	10654m ²	
SITE AREA	13318m ²	
PLOT RATIO	80%	

SITE COVERAGE

LANDSCAPE	5983m ²
HIGH QUALITY LANDSCAPE	4861m ²
PRIVATE OPEN SPACE	1813m ²
DRIVEWAY	1124m ²

SCHEDULE OF APARTMENTS / LEVEL

LEVEL	1 BED	2 BED	3 BED	4 BED
BASEMENT	0	0	1	0
LEVEL 1	4	12	7	1
LEVEL 2	4	10	7	1
LEVEL 3	10	7	5	4
LEVEL 4	3	3	5	1
TOTAL	21	32	25	7
85 UNITS TOTAL				

SCHEDULE OF APARTMENTS / CORE

CORE	1 BED	2 BED	3 BED	4 BED
CORE 1	3	6	3	2
CORE 2	0	5	3	2
CORE 3	0	12	5	3
CORE 4	1	5	5	0
CORE 5	10	1	9	0
CORE 6	7	3	0	0
TOTAL	21	32	25	7
85 UNITS TOTAL				

SCHEDULES

WA1 20/06/18 WORKS APPROVAL
issue date amendments

CCA
collins coddage architects
37 canberra avenue
Forrest ACT 2603
02 6295 1433

ESTATE: FORREST
BLOCK 13 SECTION 13 FORREST

project:

GFA SCHEDULE


drawing title:

scale: 1:1000 @ A1

issue no: WA1


drawing no: A0950

Contractors must verify all dimensions on site before commencing any work or preparing shop drawings.

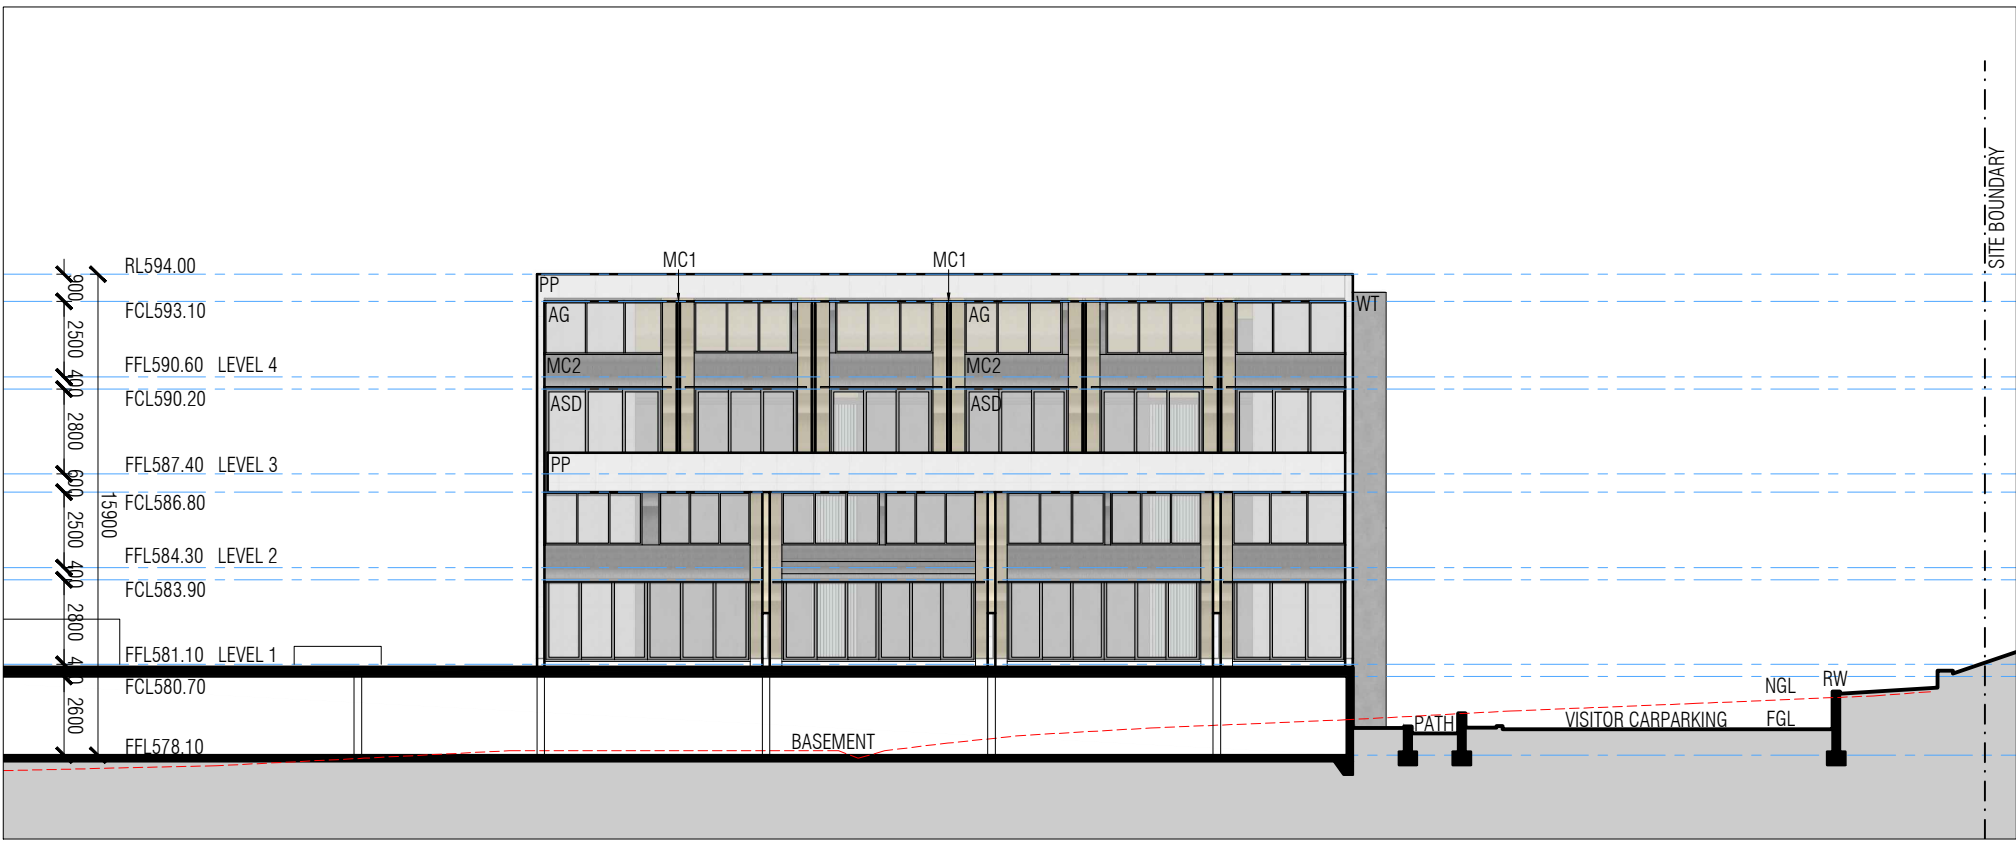


1 NORTH ELEVATION

A0101

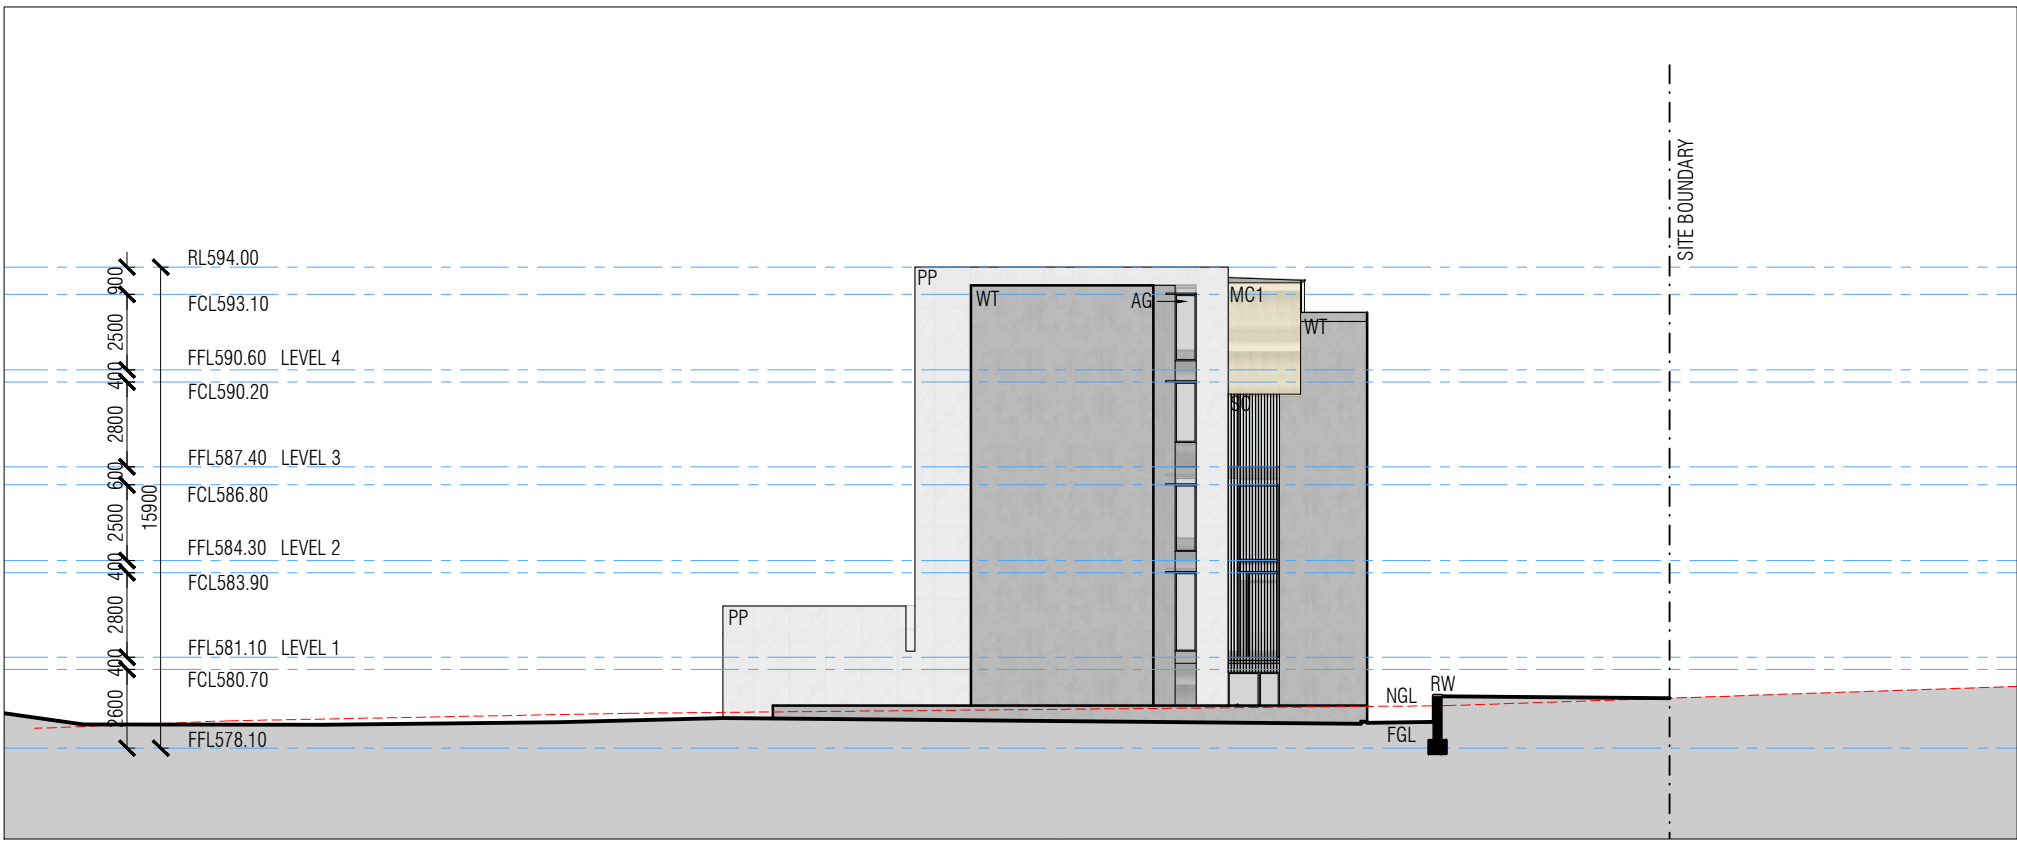


2 WEST ELEVATION

A0101

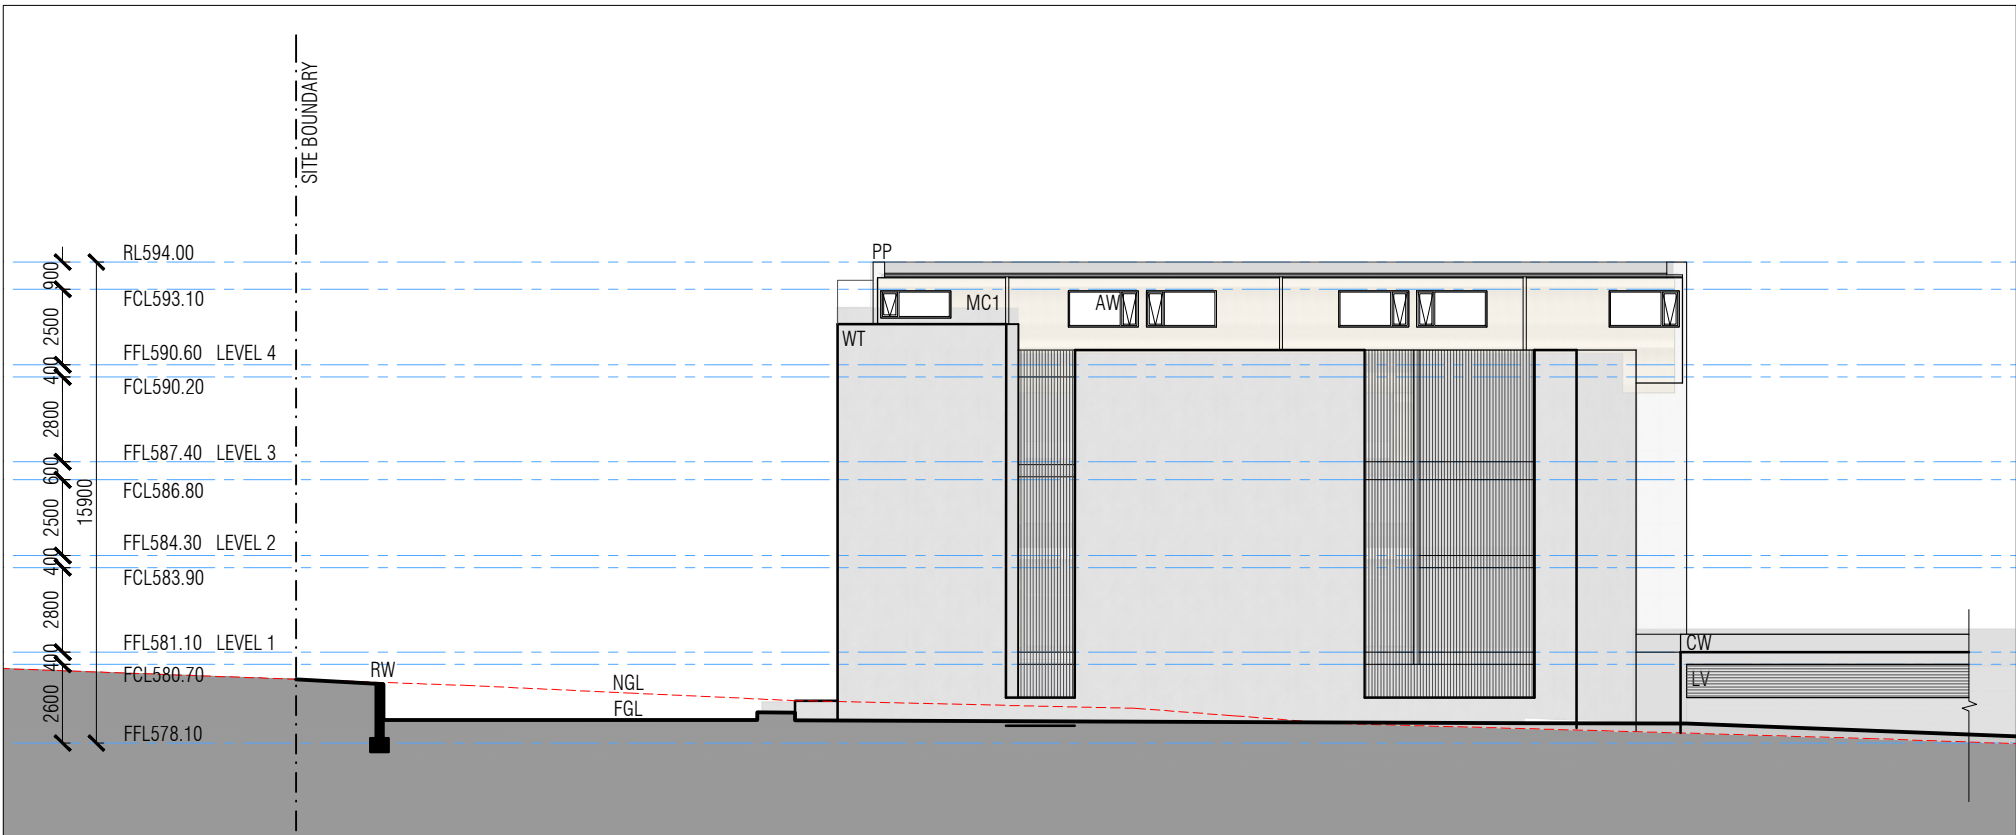

3 SOUTH ELEVATION

A0101

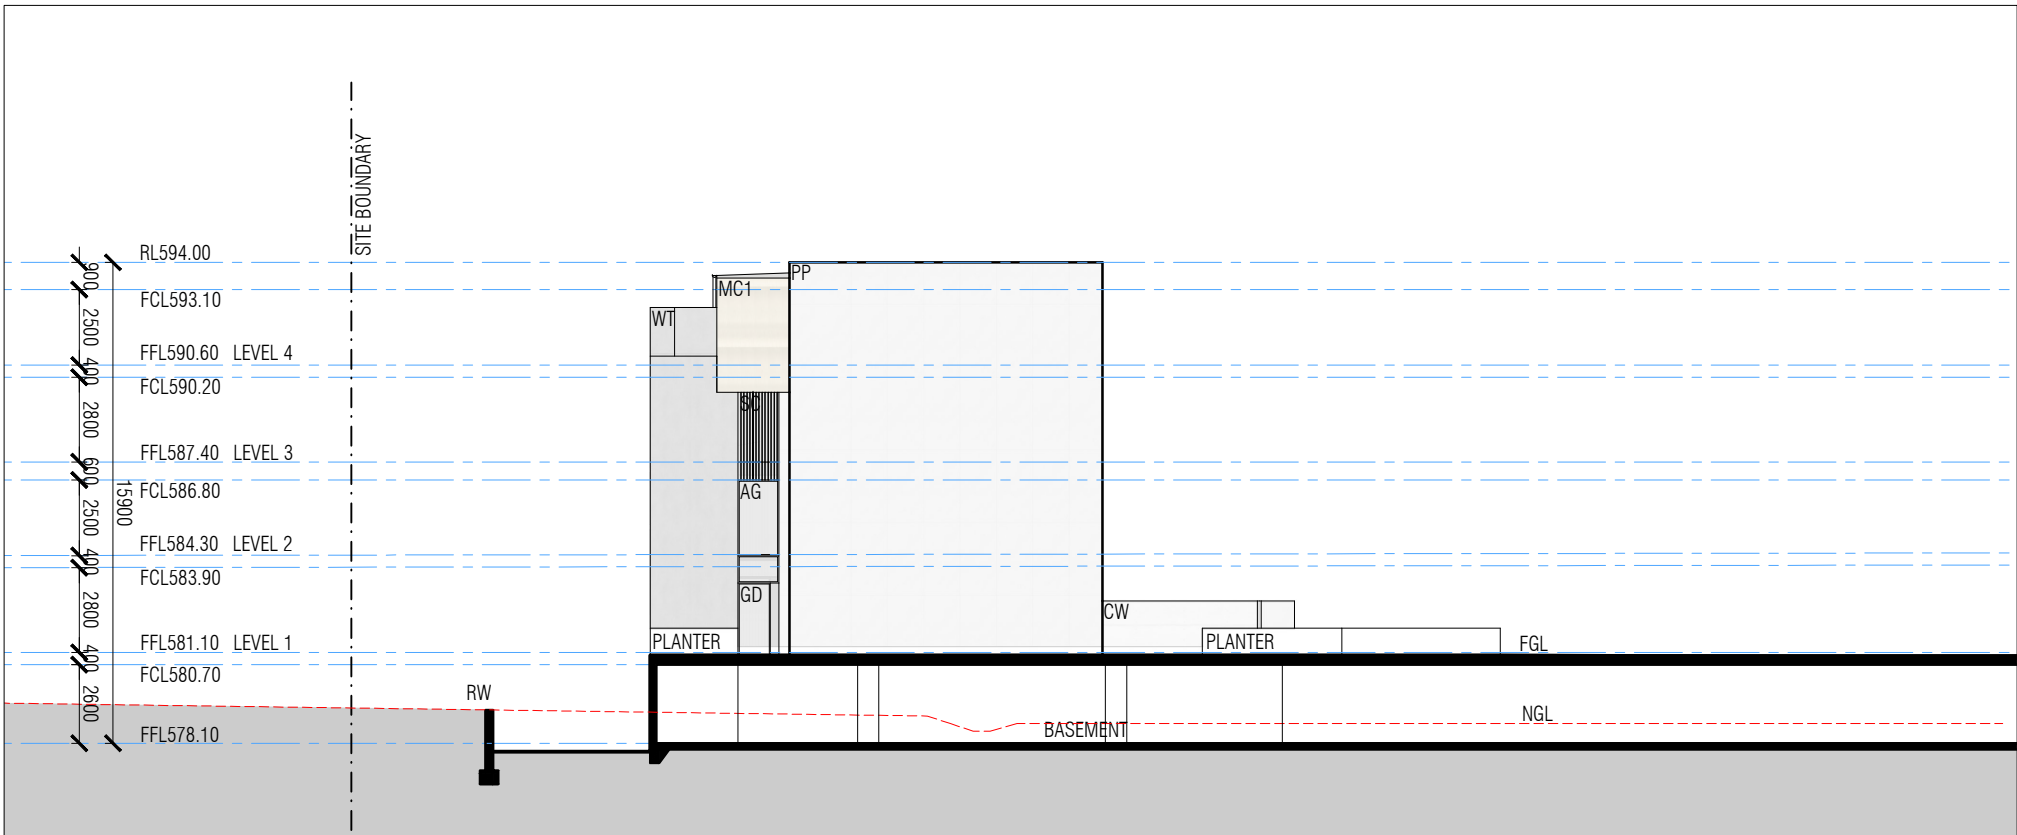


4 EAST ELEVATION

A0101



A SECTION A


A0101

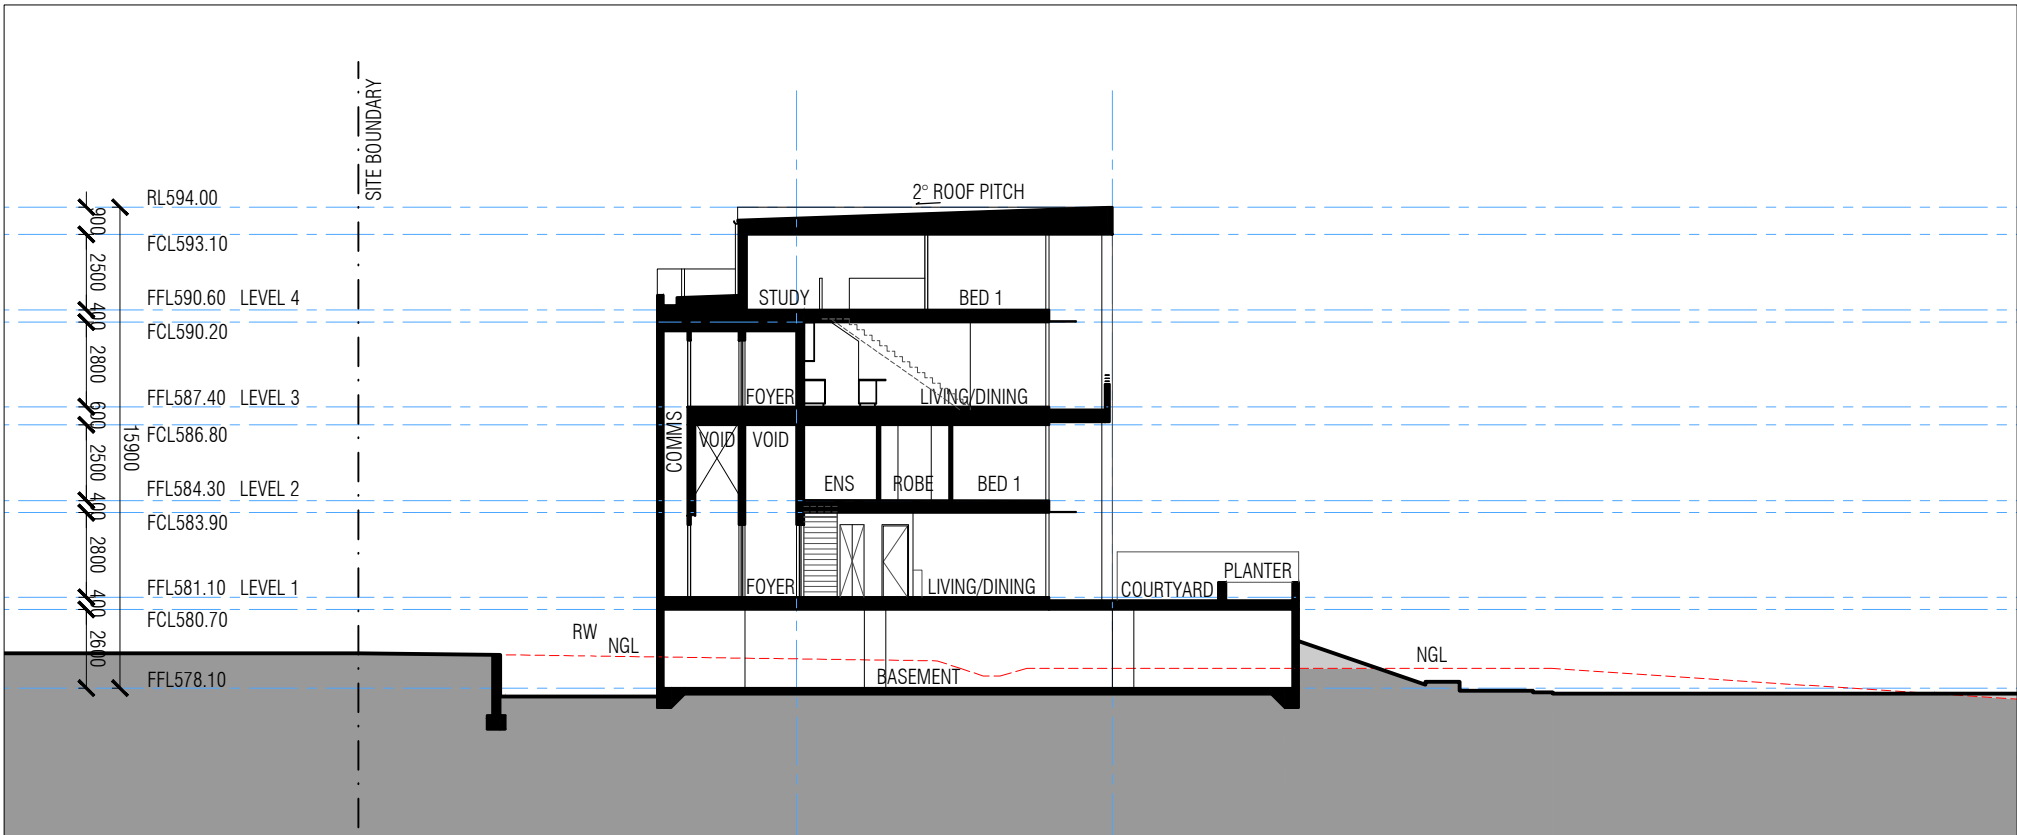

B SECTION B

A0101

NOT FOR CONSTRUCTION

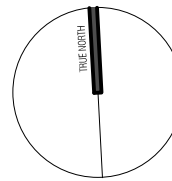

NOTE


THE DEVELOPMENT WILL COMPLY WITH THE ACT ENVIRONMENT PROTECTION AUTHORITY, ENVIRONMENT PROTECTION GUIDELINES FOR CONSTRUCTION AND LAND DEVELOPMENT IN THE ACT, AUGUST 2007

LEGEND

AG	ALUMINIUM FRAMED GLAZING
ASD	ALUMINIUM FRAMED GLAZED SLIDING DOOR
BR1	FACE BRICKWORK TYPE 1
CW	COURTYARD WALL
FGL	FINISHED GROUND LEVEL
GD	GLAZED DOOR
LVR	LOUVRE
MC1	METAL CLADDING TYPE 1
MC2	METAL CLADDING TYPE 2
NGL	NATURAL GROUND LEVEL
PP	PRECAST CONCRETE PANEL
RW	RETAINING WALL
SSV	VERTICAL SUNSHADE
WT	WALL TILE

ALUMINIUM FRAMED GLAZING
ALUMINIUM FRAMED GLAZED SLIDING DOOR
FACE BRICKWORK TYPE 1
COURTYARD WALL
FINISHED GROUND LEVEL
GLAZED DOOR
LOUVRE
METAL CLADDING TYPE 1
METAL CLADDING TYPE 2
NATURAL GROUND LEVEL
PRECAST CONCRETE PANEL
RETAINING WALL
VERTICAL SUNSHADE
WALL TILE



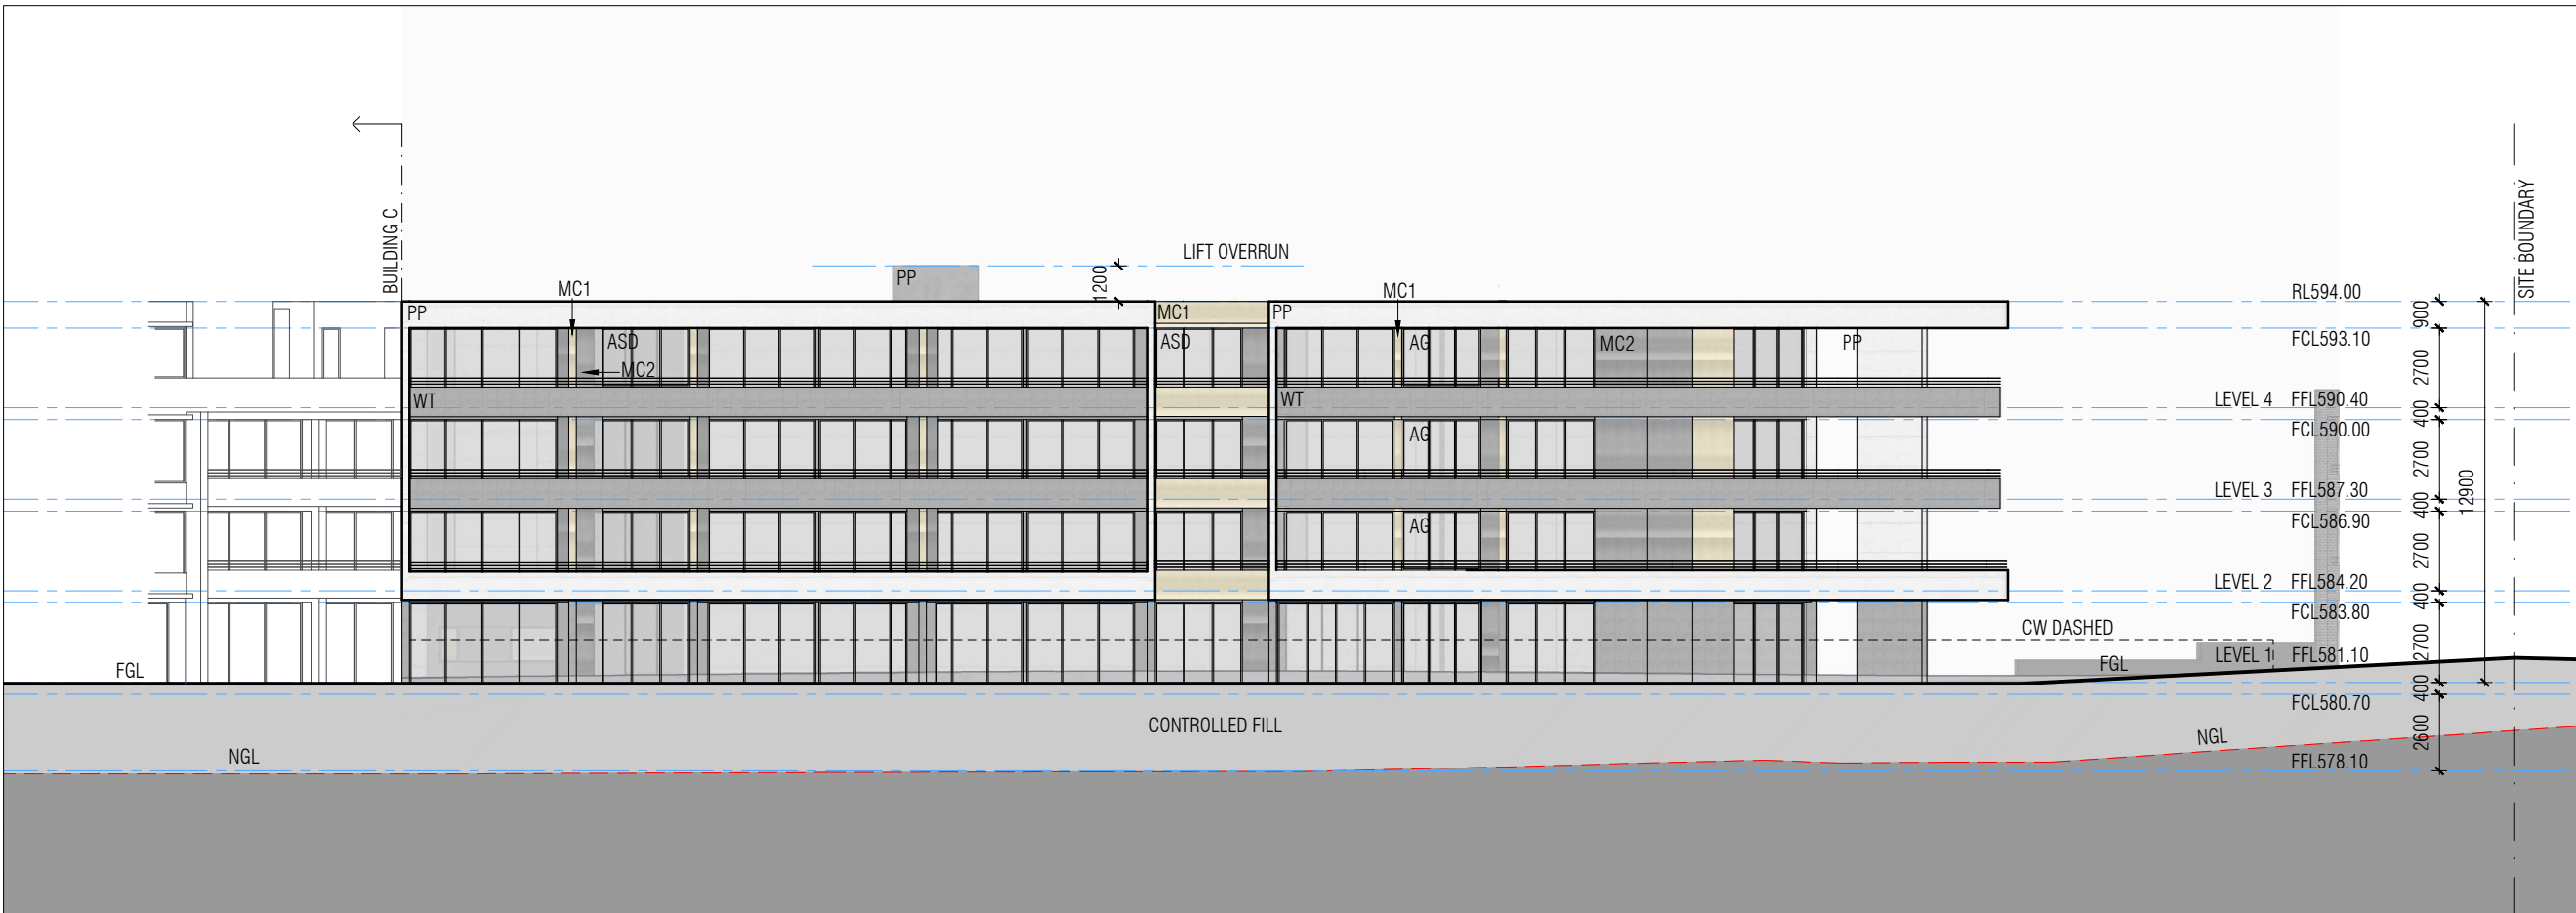


1 NORTH EAST ELEVATION

A0101




2 NORTH WEST ELEVATION

A0101

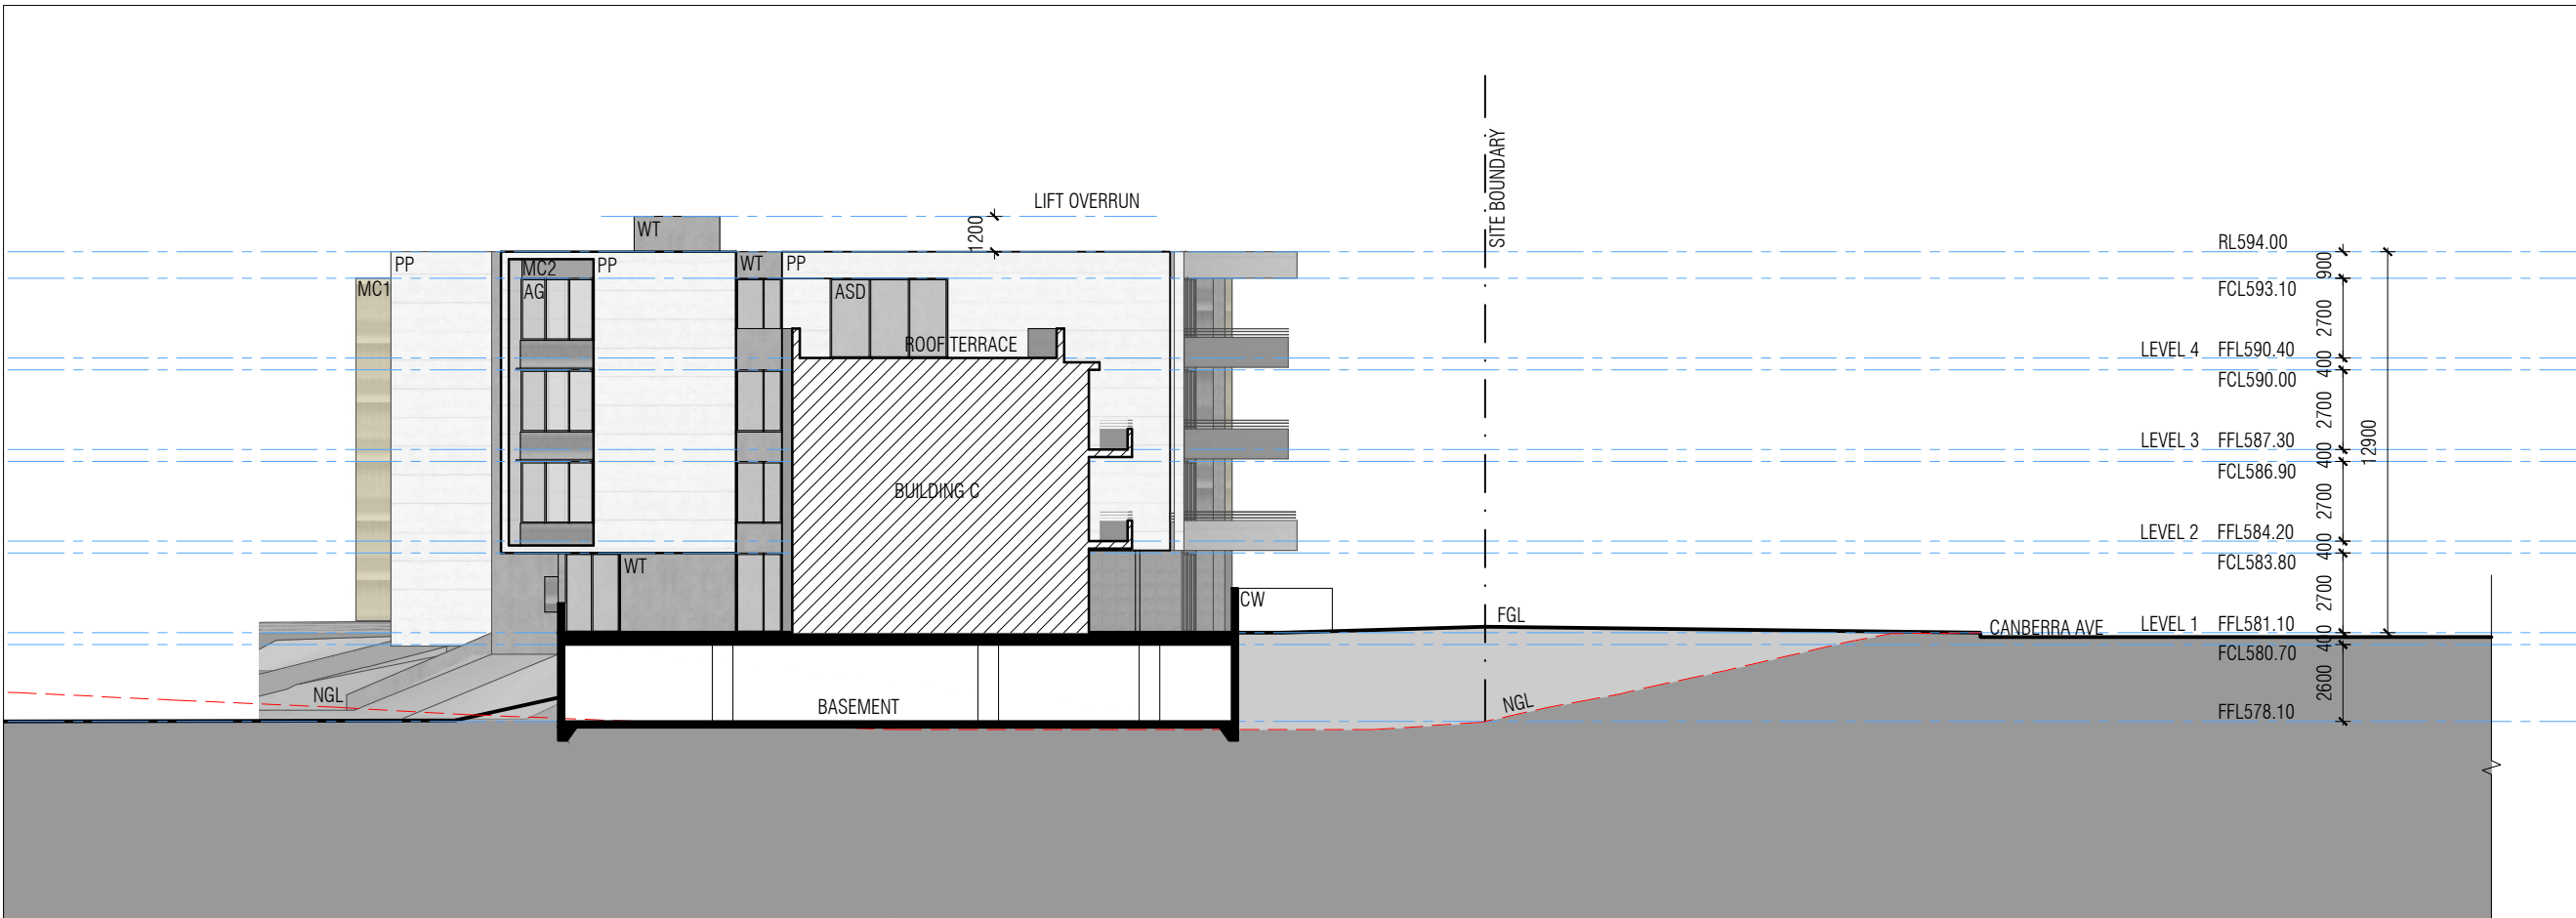


3 SOUTH EAST ELEVATION

A0101

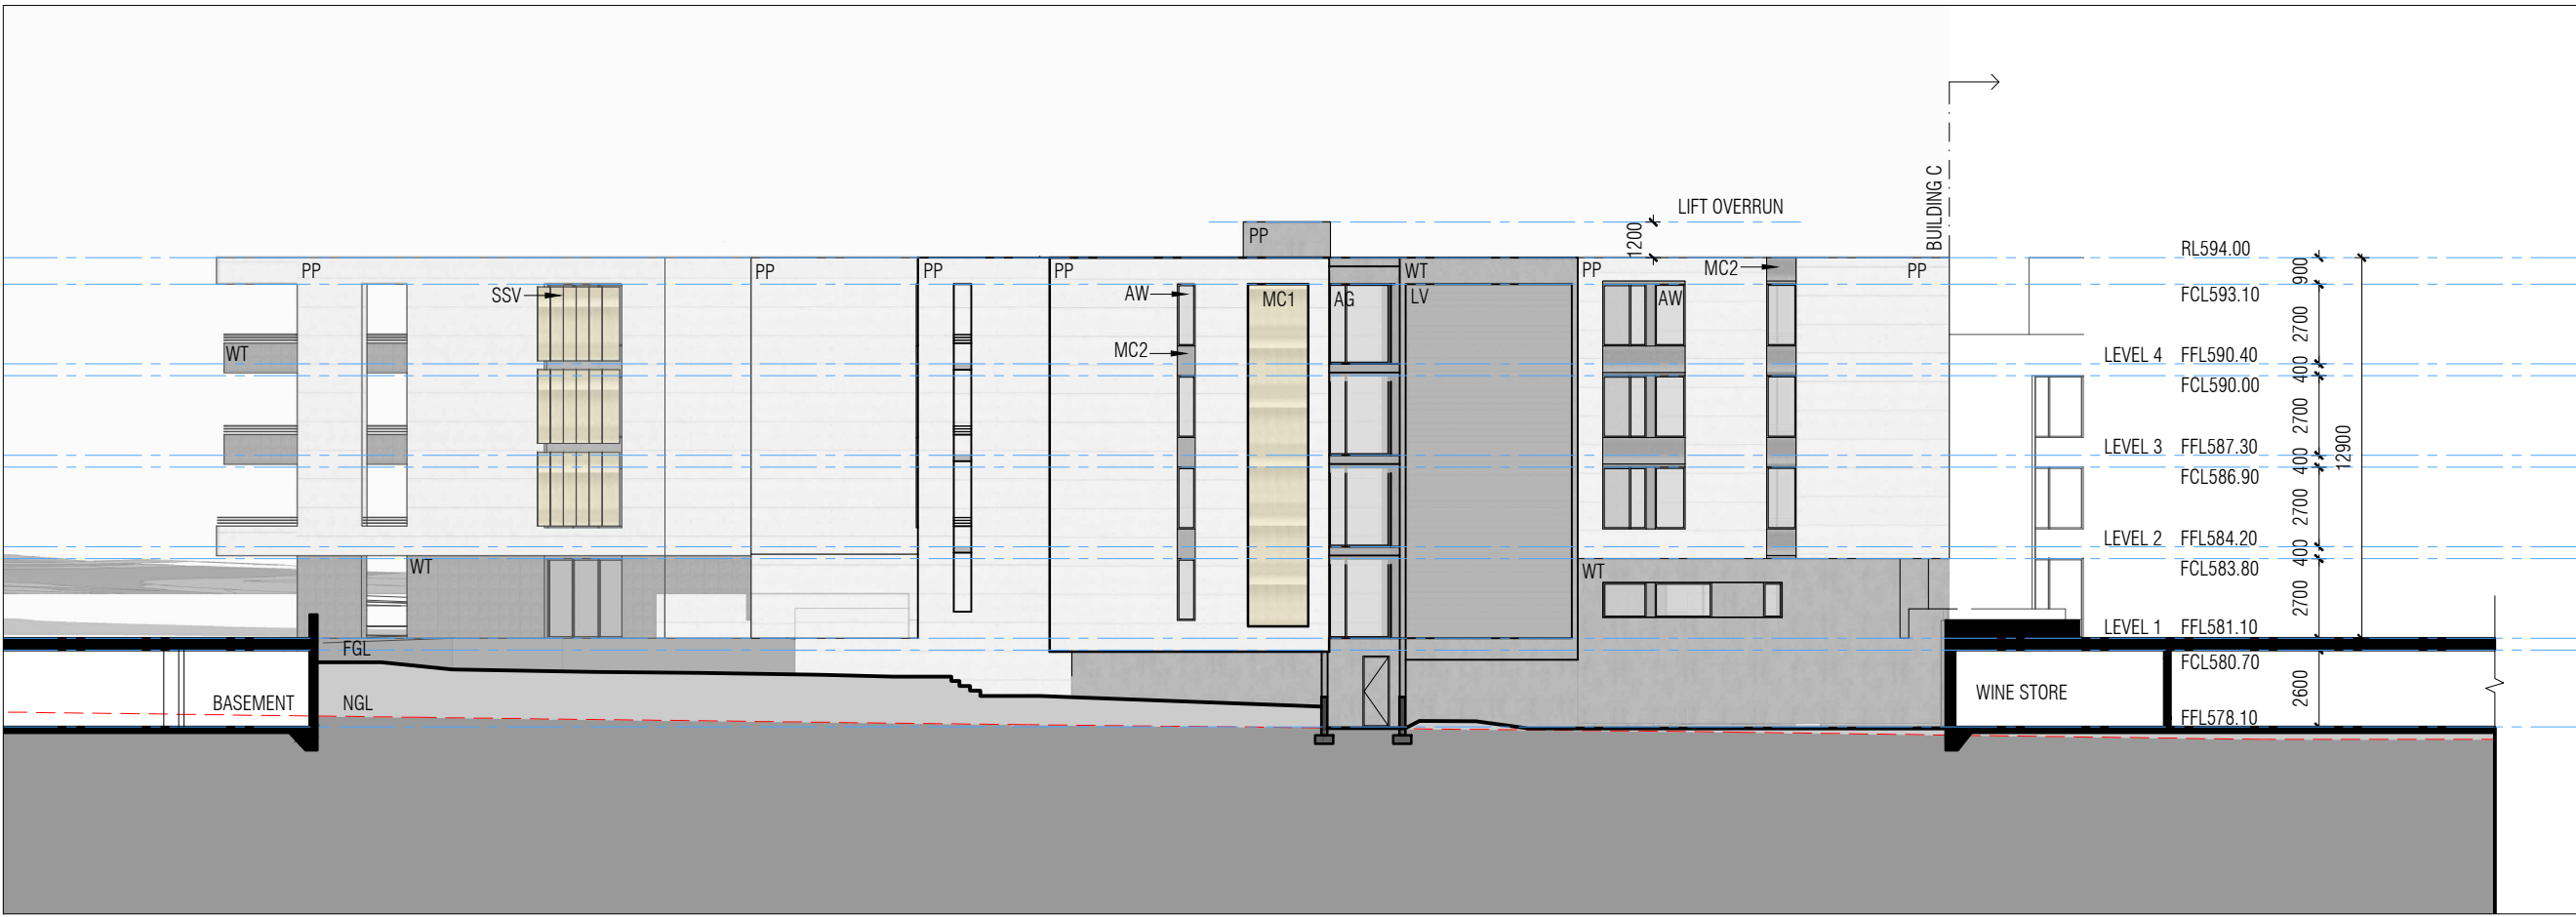


4 SOUTH WEST ELEVATION

A0101

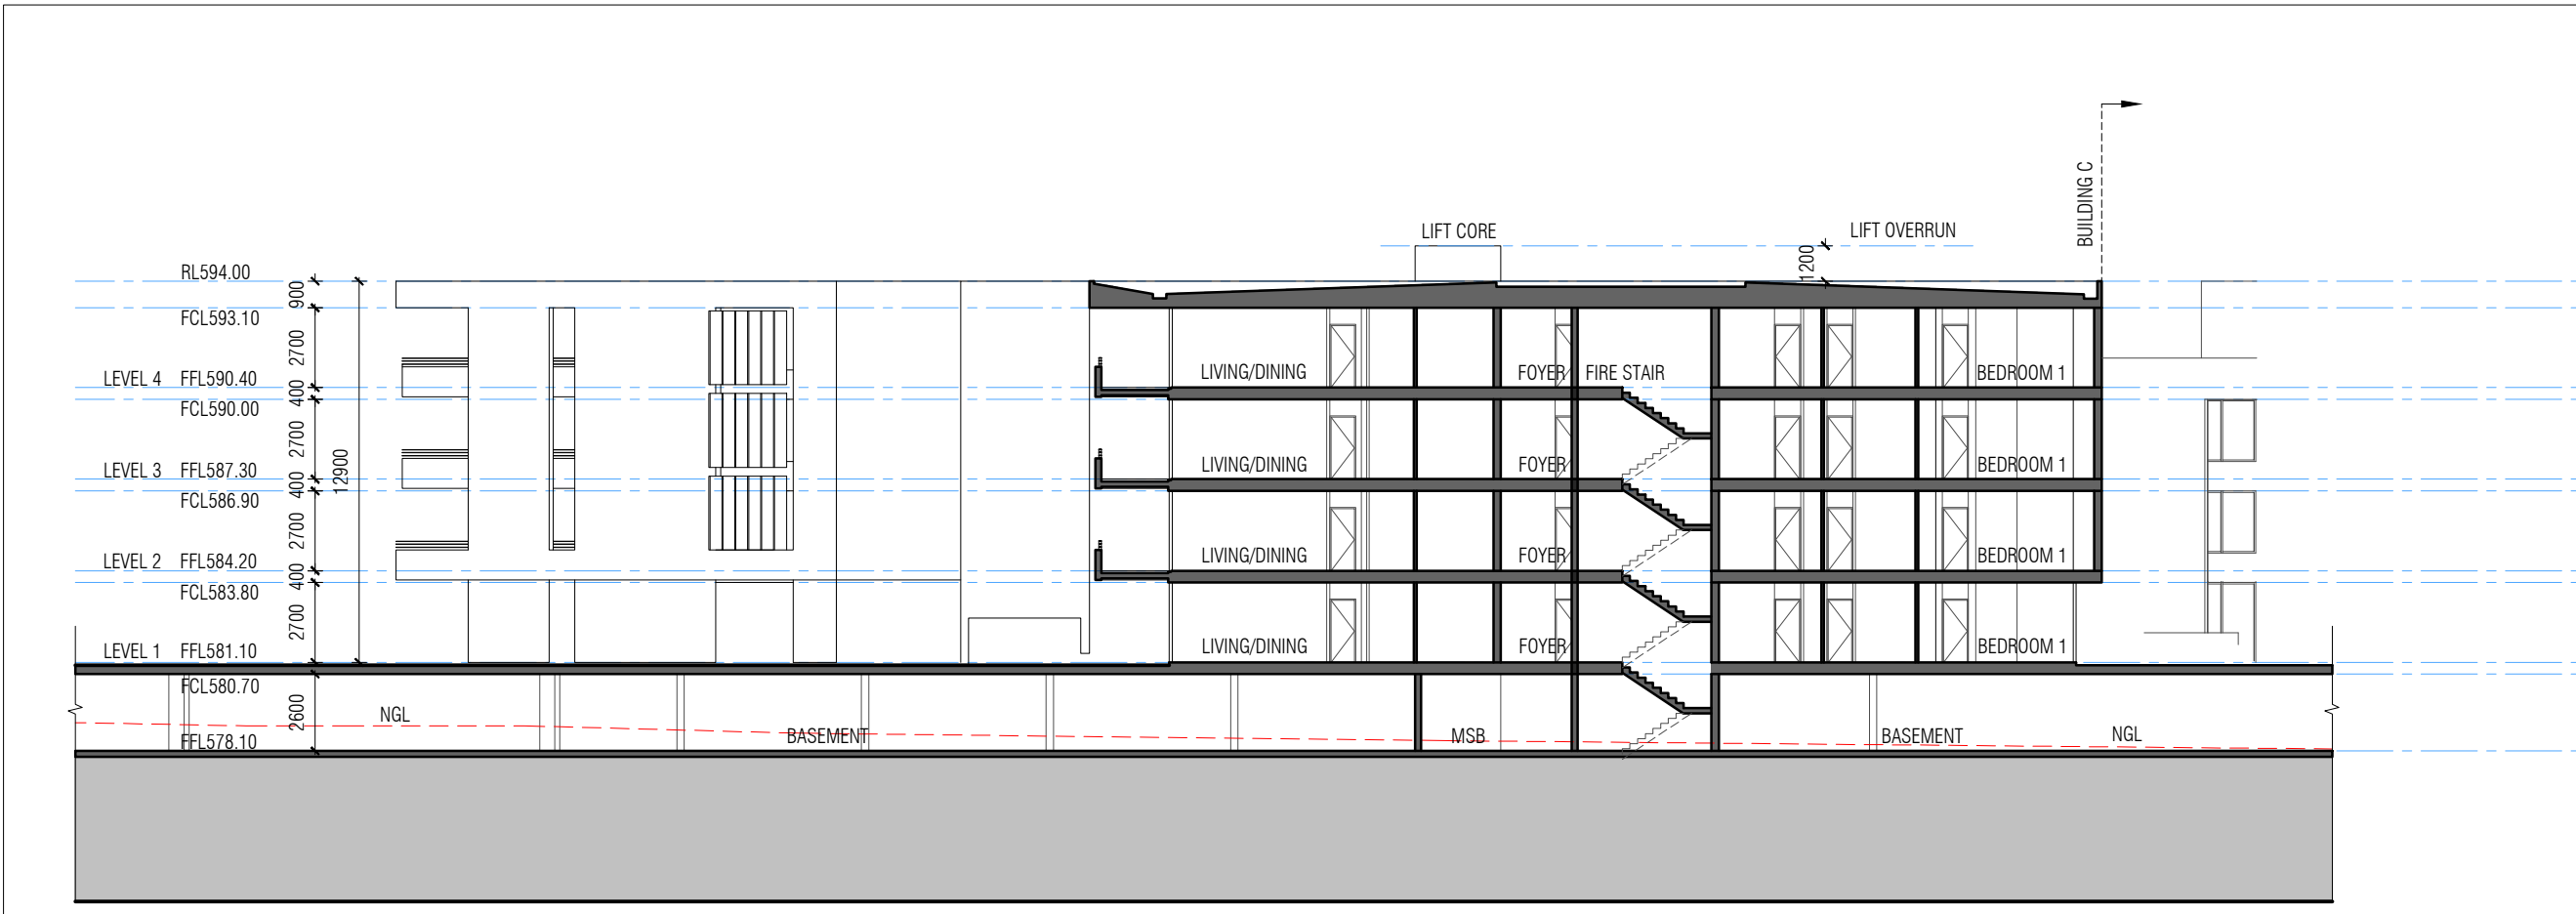

A SECTION A

A0101

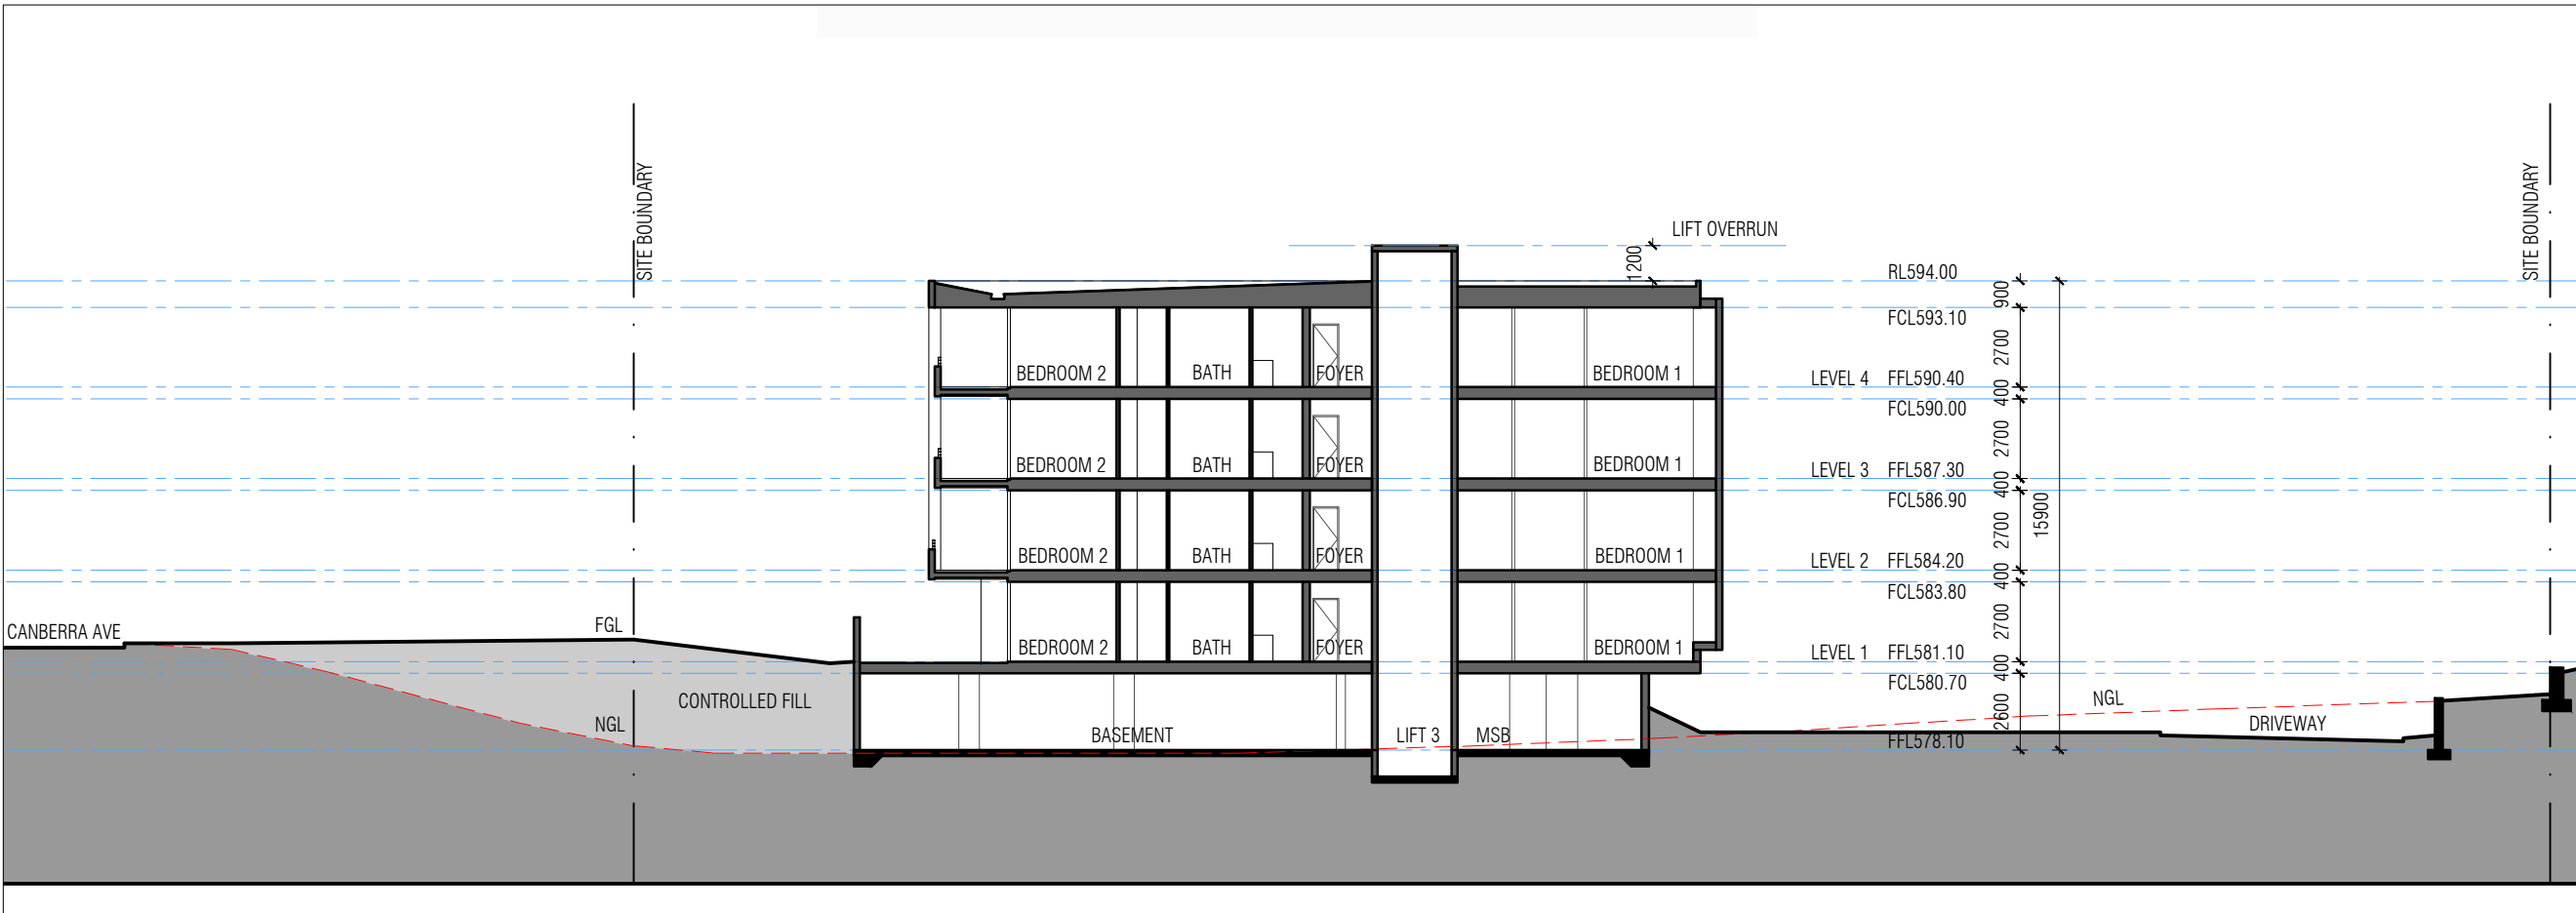

B SECTION B

A0101

NOTE

THE DEVELOPMENT WILL COMPLY WITH THE ACT ENVIRONMENT PROTECTION AUTHORITY, ENVIRONMENT PROTECTION GUIDELINES FOR CONSTRUCTION AND LAND DEVELOPMENT IN THE ACT, AUGUST 2007

LEGEND

AG	ALUMINIUM FRAMED GLAZING
ASD	ALUMINIUM FRAMED GLAZED SLIDING DOOR
BR1	FACE BRICKWORK TYPE 1
CW	COURTYARD WALL
FGL	FINISHED GROUND LEVEL
GD	GLAZED DOOR
LVR	LOUVRE
MC1	METAL CLADDING TYPE 1
MC2	METAL CLADDING TYPE 2
NGL	NATURAL GROUND LEVEL
PP	PRECAST CONCRETE PANEL
RW	RETAINING WALL
SSV	VERTICAL SLUSHING

WA1	20/06/18	WORKS APPROVAL
issue	date	amendments

CCA
collins cadogan architects
37 canberra avenue
Forrest ACT 2603
02 9225 1433

ESTATE: FORREST
BLOCK 13 SECTION 13 FORREST

project:

BUILDING B - ELEVATIONS & SECTIONS

drawing title:

scale: 1:250 @ A1 issue no: WA1

drawing no: AB200
Contractors must verify all dimensions on site before commencing any work or preparing shop drawings.