GENERAL NOTES

Adhere to the practices and processes set out in the PRB Landscape Specifications (NatSpec), issued with the Documentation for Tender.
All contractors, and all works undertaken, must comply with the National Construction Code, relevant Australian Standards, Environmental Protection policies, Workplace Health and Safety requirements, Local Council/Governance regulations, and any applicable Heritage Council requirements.
All relevant permits and approvals must be obtained by the contractor prior to commencing any works.
The contractor must undertake a full site set-out and verify all dimensions prior to commencing works. Contact Before You Dig Australia (BYDA.com.au) to identify underground services before any excavation or penetration works begin. Ensure all required temporary fencing is installed, including site fencing, temporary pool fencing, Tree Protection Zone (TPZ) fencing, and temporary balustrades where applicable.
All contractors must be aware of existing trees to be retained on site. Refer to the Arborist Report for Tree Protection Zones (TPZ), Structural Root Zones (SRZ), and protective fencing requirements during construction. Allow for root barriers and deflectors to the manufacturer's specification at the time of planting (with periodic maintenance thereafter) to assist roots in developing away from services, pavements, walls, and structures.
Canopies of proposed trees are illustrated at approximately 75% of their expected mature diameter.

SAFETY IN DESIGN

- No part of this design has been identified as posing an abnormal risk to health and safety, within it's intended use. PRB Design advises client/contractor to consult qualified WHS Professional/ Building Certifier/ Engineer and/or Architect regarding any items of concern.
- There are no Australian Standards for use of allergenic/ toxic plants in landscape design. Any plants not classified as 'culinary plants' should not be consumed, and young children & pets should be supervised when interacting with gardens. All plants that produce pollen can trigger hay fever in those who are prone, which is a general risk not confined to the gardens of this project. Allergy sufferers are advised to speak to their GP if they have any concerns.
- Seek specialist consultation for fire/ bushfire risk mitigation measures. PRB Design welcomes professional feedback on all safety matters, and ultimately does not accept liability in these matters as they fall outside of our scope and field of expertise.
- Should any further safety risks be identified within this design, please report to PRB Design immediately.
- Seek professional advice regarding safe construction and continuing maintenance.

SURFACE DRAINAGE

SURFACE CONSTRUCTION	TYPICAL SLOPE
Concrete and asphalt cover	≥1.5% (2% preferred)
Concrete and natural stone tiles	≥2.0 - 2.5%
Concrete and clinker (brick) paving	≥2.5%
Natural stone paving/ setts/ cobble	≥2.5 - 3.0%
Non-bonded path surfaces (granitic sand, toppings)	2.0 - 4.0%
Permeable coverings (gravel, steppers)	1.0 - 5.0%
Turf	≥1.0 - 2.0%

SLOPE MANAGEMENT

RISE : RUN	GRADIENT	DEGREES	TYPICAL USE / NOTES	MAX LENGTH
1:100	1%	0.6°	min hardstand fall to drain	
1:50	2%	1.15°	max crossfall to path	
1:33	3%	1.72°	gentle landscape fall	
1:21	4.76%	2.73°	sloped path (not an AS1428.1 ramp)	= 25m
1:20	5%	2.86°	DDA ramp with handrails (P4/R11+)	= 15m between landings
1:14	7.14%	4.09°	DDA ramp with handrails (P5/R12+)	= 9m between landings
1:10	10%	5.74°	step ramp (max H190mm) / gravel drive (typ. max)	
1:8	12.5%	7.13°	threshold ramp (max rise 35mm)	= 280mm
1:7	14.3%	8.1°	typical rural drive grade (CFA guidance - confirm locally)	
1:5	20%	11.3°	steep rural drive (CFA max)	= 50m
1:4	25%	14.04°	ride on mower maximum	
1:3	33%	18.4°	batter to gardens/ push mower workable	
1:2	50%	26.57°	batter requiring stabilisation / whipper snipper mowing	
1:1	100%	45°	high erosion risk - engineered solution required; robot mower only	

SLIP RATINGS

PRB Design may specify tiles or pavers that do not meet the required slip rating in their supplied condition. Where a selected surface is non-compliant, an approved anti-slip treatment such as *Slipstop* or an equivalent product may be applied to achieve the required performance.
For outdoor areas, including pool surrounds, a minimum slip rating of P4 / R11 or higher should be achieved. Always refer to the supplier's product testing data to confirm compliance.

TOLERANCES

Finish all surfaces to the required level, grade and shape within the following tolerances:

General Earthworks

- Under building slabs and load-bearing elements: +0 / −25 mm
- Pavement subgrades: +0 / −40 mm
- Batters: No steeper than the slope shown on the drawings. Flatter slopes are acceptable provided they do not impact boundaries, drainage paths, or required clearances to buildings, pavements or landscaping.
- Other ground surfaces: ±50 mm, provided the area remains free-draining and matches adjacent construction where required. Surface smoothness to be equivalent to that produced by a scraper blade.

Pavement Base and Subbase

Finish the surface to the required level, grade and shape within the following tolerances:


- Subbase: +10 / −25 mm
- Base: +10 / −5 mm

Finished Pavement or Paving Surface

Conform to the documented finished levels within the following tolerances:

- Asphalt: ±10 mm
- Concrete: +10 / −0 mm
- Segmental paving:
  - Finished level: ±8 mm
  - Height deviation between adjacent units (lippage): ≤2 mm
- Granular surfaces: ±10 mm
- Lippage between restored and adjacent existing surfaces: ≤5 mm

NB: Refer to PRB Design Pty Ltd Landscape Specifications for further information

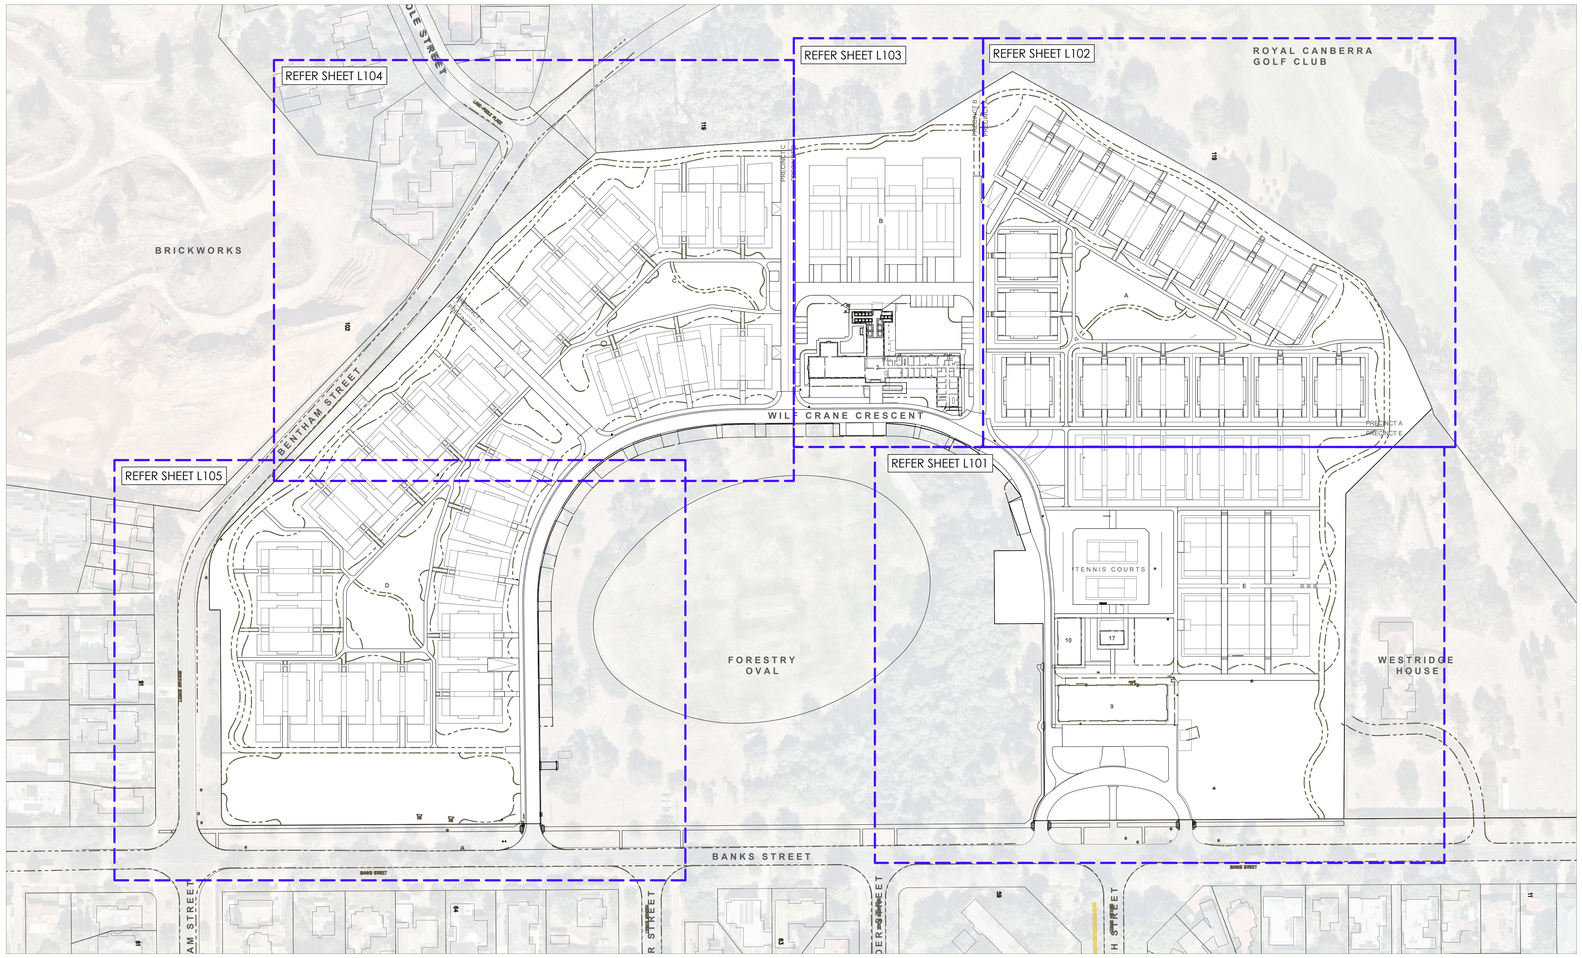

SITE CONTEXT AND KEY PLAN - 1:1000 @ A1

LANDSCAPE DESIGN STATEMENT

The landscape design for the Yarralumla Forestry Precinct establishes a high-quality, park-like environment that respects Country, retains significant trees, and enhances the heritage character of the site. The proposal delivers a cohesive public realm and a series of refined garden spaces that support the redevelopment's residential, community, and civic functions.

CONNECTION TO COUNTRY

The design acknowledges the site as Ngunnawal and Ngambri Country and responds to its cultural and ecological significance. Existing canopy trees and soft ground conditions are retained wherever possible to preserve the experience of moving through shaded, mature landscape. New planting complements these values and reinforces the site's long relationship with trees, stewardship, and seasonal change.

HERITAGE INTEGRATION

The precinct's European heritage buildings, originally associated with the national forestry school and later CSIRO research, are retained as visual and community landmarks. The landscape reinforces their prominence through structured planting, natural stone paving, and clear pedestrian connections that respect historic alignments and sightlines.

TREE AND PLANTING STRATEGY

The existing arboretum character is strengthened through the retention of key specimens and the introduction of compatible species including maples, elms, magnolias, birches, pears, and oaks. Understorey planting uses classic, evergreen structure with seasonal highlights, creating a refined and cohesive garden character. Rolling lawns provide openness and reinforce the parkland setting.

PUBLIC REALM AND MATERIALS

The public realm is unified through high-quality materials including natural stone paving, premium furnishings, and a consistent lighting and streetscape palette. Path networks improve accessibility and encourage movement through the site, while maintaining the informal, shaded qualities that define the precinct.

OPEN SPACE AND COMMUNITY USE

Large lawn areas, shaded paths, and garden rooms provide flexible spaces for recreation, gathering, and quiet enjoyment. These spaces support community life and reinforce the site's identity as a place of learning, research, and connection to landscape.

OVERALL INTENT

The proposal delivers a landscape that is respectful, contemporary, and enduring. It celebrates the site's Indigenous, scientific, and architectural histories while providing a luxurious, high-amenity environment for future residents and visitors. The design strengthens the precinct's identity, enhances biodiversity, and contributes positively to the character of Yarralumla.

DETAIL REPORT

NUMBER	TITLE	DETAIL
1/L800	LANDSCAPE CONSTRUCTION SPECIFICATIONS	TD-PR-01
2/L800	TREE PROTECTION DETAIL – NOMINAL ROOT ZONE (NRZ)	TD-PR-100
3/L800	TREES - OPEN FIELD PLANTINGS	P3-PL-04
4/L800	TYPICAL TREE PLANTING TO GARDEN BED	P3-PL-01
5/L800	DRAINAGE TRENCHING	TD-ST-01
6/L800	PLANTING BED - EXCAVATED, TYPICAL	P3-PL1-01
7/L800	GARDEN BED BERMS	P3-PL1-02
8/L800	RETAINING WALL CONSTRUCTION STRATEGIES, CONCRETE BLOCK	TD-FE-BLO-01
9/L800	TYPICAL SHRUB PLANTING	P3-PL-02
10/L800	SHRUB TO SLOPE - MODIFIED SOIL	P3-PL-03
11/L800	SLEEPER RETAINING WALL, H BEAM - TYPICAL DETAIL	P3-FE-RET-05
12/L800	PRB IRRIGATION NOTES	P3-IR-01
13/L800	TYPICAL STEEL EDGING	P3-GA-02
14/L800	SURFACE LEVELS TO TYPICAL STEEL EDGING	P3-GA-04
15/L800	LOOSE PEBBLE/ GRAVEL PATH/ DRIVE	TD-GR-02
16/L800	LAWN - INSTANT TURF (TYPICAL)	P3-GR-11
17/L800	TURF - NON-IRRIGATED/ HYDROSEEDED	P3-GR-12
18/L800	MINIMUM PLANTER ALLOWANCES - BEST PRACTICE	P3-RA-28
19/L800	MODULAR PLANTER, ALUMINIUM - TYPICAL DETAIL	P3-RA-23
20/L800	IN-SITU PLANTER - TYPICAL DETAIL	P3-RA-01
21/L800	TREE RISER - TYPICAL DETAIL	P3-RA-22
22/L800	HARDSTAND SLIP-RATING COMPLIANCE	P3-HA-01
23/L800	UNIT PAVING/ FLAGGING TO SLAB AND MORTAR	P3-HA-02
24/L800	CONCRETE FOOTPATH	TD-CO-103
25/L800	CONCRETE DRIVE - RESIDENTIAL	TD-CO-104
26/L800	CONCRETE DRIVE - HEAVY DUTY AND CROSSOVERS	TD-CO-109

SHEET INDEX

SHEET	DESCRIPTION
L000	COVER SHEET
L001	MASTER PLAN
L004	TREE REMOVALS AND RETENTION PLAN
L005	LANDSCAPE MANAGEMENT AND PROTECTION
L006	LANDSCAPE MANAGEMENT AND PROTECTION (2)
L007	LANDSCAPE MANAGEMENT AND PROTECTION (3)
L008	LANDSCAPE MANAGEMENT AND PROTECTION (4)
L009	LANDSCAPE MANAGEMENT AND PROTECTION (5)
L010	LANDSCAPE MANAGEMENT AND PROTECTION (6)
L101	LSCP GA - RETIREMENT PRECINCT
L102	LSCP GA - PRECINCT A
L103	LSCP GA - PRECINCT B
L104	LSCP GA - PRECINCT C
L105	LSCP GA - PRECINCT D
L106	WILF CRANE CRES AND COMMUNITY
L200	SCHEDULES & MATERIAL SELECTIONS
L350	PLANTING PALETTE
L800	DETAILS

PROPERTY DETAILS

Lot and Plan No:	Block 7 Section 4, Yarralumla
Local Government:	National Capital Authority

PAUL BANGAY
THE STUDIO
54 GWYNNE STREET CREMORNE
VIC 3121 AUSTRALIA | T +61 3 9070 8050
PRB DESIGN PTY LTD | ABN 20 088 281 078
PAULBANGAY.COM

ISSUE DATE	6th May 2026
PROJECT STATUS	CONCEPT DESIGN
SCALE	1:1000 @ A0
PAGE	1 of 18
ARCHITECT	STEWART ARCHITECTURE
LANDSCAPE ARCHITECT	EH
CHECKED BY	PB
CLIENT	BLOC
PROJECT	FORESTRY PLACE, YARRALUMLA ACT
SITE INSPECTED	23/03/2026
CONTEXT	260225
AREA/LEVEL	JOB NO.
L000	A
SHEET NO.	ISSUE

COVER SHEET
DRAWING TITLE:

[NOT FOR CONSTRUCTION]

VERIFY ALL DIMENSIONS ON SITE PRIOR TO COMMENCEMENT OF WORKS/ ORDERING. DO NOT SCALE FROM REPRODUCED DRAWINGS. USE ORIGINAL PLOT ONLY.
CONTRACTOR AND CLIENT TO OBTAIN ALL PERMITS/ APPROVALS PRIOR TO CONSTRUCTION. PRB DESIGN FOR AESTHETIC REFERENCE ONLY.
CHECK ALL DRAWINGS, QUANTITIES AND MATERIALS. REPORT ANY DISCREPANCIES/ ERRORS TO PRB DESIGN.

PAUL BANGAY STUDIO

major works (preliminary)
forestry place

PROPOSED CONCEPT SCHEDULE MASTER PLAN

SYMBOL	DESCRIPTION	QTY
	Irrigated New Planting	16,697 m²
	Irrigated Lawn	15,070 m²
	Dryland Grass	13,670 m²
	Granular Surface (Gravel)	4,399 m²
	Pedestrian Pavement	7,896 m²
	Vehicular Pavement	6,463 m²
	Shared Zone	3,417 m²

LANE-POOLE PLACE

BRICKWORKS

ROYAL CANBERRA GOLF CLUB

PRECINCT B

PRECINCT C

PRECINCT A

HERITAGE BUILDING 2

WILF CRANE CRESCENT

PRECINCT D

FORESTRY OVAL

GOLDEN SUNMOTH HABITAT

TENNIS COURTS

RETIREMENT PRECINCT

HERITAGE BUILDING 10

HERITAGE BUILDING 17

HERITAGE BUILDING 9

WESTRIDGE HOUSE

BANKS STREET

BENHAM STREET

HOCKER STREET

SOLANDER STREET

SCHLICH STREET

PAUL BANGAY
THE STUDIO
54 GWYNNE STREET CREMORNE
VIC 3121 AUSTRALIA | T +61 3 9070 8050
PBD DESIGN PTY LTD | ABN 20 088 281 078
PAULBANGAY.COM

ISSUE DATE	6th May 2026
PROJECT STATUS	CONCEPT DESIGN
SCALE	1:500 @ A0
PAGE	2 of 18
ARCHITECT	STEWART ARCHITECTURE
LANDSCAPE ARCHITECT	EH
CHECKED BY	PB
CLIENT	BLOC
PROJECT	FORESTRY PLACE, YARRALUMLA ACT
SITE INSPECTED	23/03/2026
SITE AREA/ LEVEL	
JOB NO.	260225
SHEET NO.	L001
ISSUE	A

MASTER PLAN
DRAWING TITLE:

[NOT FOR CONSTRUCTION]

VERIFY ALL DIMENSIONS ON SITE PRIOR TO COMMENCEMENT OF WORKS/ ORDERING. DO NOT SCALE FROM ROMOUGH/PRELIMINARY DRAWINGS. USE ORIGINAL PLOT ONLY.
CONTRACTOR AND CLIENT TO OBTAIN ALL PERMITS/ APPROVALS AND CERTIFICATES. ANY VARIATIONS BY PBD DESIGN FOR AESTHETIC REVISIONS ONLY.
CHECK ALL DRAWINGS, QUANTITIES AND MATERIALS. REPORT ANY DISCREPANCIES/ ERRORS TO PBD DESIGN.

scale 1:500 @ A0

PAUL BANGAY STUDIO

major works (preliminary)

forestry place

TREE REMOVAL & RETENTION - GENERAL NOTES

1. This plan is to be read in conjunction with the project Arboricultural Assessment (2026), Tree Schedule/Tree Data table, and the Landscape Management & Protection Plan (LMPP).
2. All trees shown have been surveyed and tagged. Retention/removal outcomes are as identified in the Tree Schedule and shown on this plan.
3. Tree removal is limited to trees nominated for removal (including dead/dying/unsafe trees and nominated weed species where identified). Trees nominated for retention are to be retained and protected.
4. Any change to the nominated retention/removal outcome, or any additional removals, requires written approval prior to implementation (including HCA approval where applicable).
5. Tree protection measures (including TPZ/SRZ requirements, fencing, supervision and permitted/prohibited works within TPZs) are specified in the LMPP and must be implemented for all retained trees.

TREES TO BE RETAINED AND PROTECTED (within site boundary)

NOTING THAT ALL TREES BEYOND SITE BOUNDARY SHALL BE RETAINED AND PROTECTED

64, 85, 87,

208, 209, 210, 211

227, 239, 243, 244, 250, 257, 262,

291, 292,

294, 295, 299, 300, 301, 302, 303, 304, 305, 306, 307, 308, 309, 310, 311, 312, 313, 315, 316, 317, 318, 319, 320, 321, 322, 323, 324, 334, 336, 337, 338, 339, 340, 341, 342, 343, 344, 345, 346, 347, 348, 349, 350, 351, 356, 357, 358, 359, 360, 365, 367,

567, 569, 571, 572, 581, 582, 585, 647, 649, 650, 794, 795

1095, 1098

1183, 1185, 1187

1193, 1194, 1195, 1198,

1220, 1221, 1222,

1247, 1249, 1250, 1251, 1252, 1253, 1254, 1255

1272, 1273, 1274, 1293, 1294, 1295, 1296, 1297,

1300, 1302, 1305,

1318, 1317, 1315, 1316

1339, 1341, 1342,

1357, 1358, 1359, 1360, 1361, 1362, 1363, 1366, 1368, 1369, 1373,

1455, 1456, 1457, 1463, 1486, 1489, 1499, 1500,

1509, 1510, 1511, 1512, 1513, 1514, 1520,

1539, 1540, 1541

LEGEND

Existing Tree & TPZ (retain and protect)

Tree to be Removed (subject to approval)

LANE-POOLE PLACE

BRICKWORKS

BOWMAN STREET

119

102

ROYAL CANBERRA GOLF CLUB

WILF CRANE CRESCENT

FORESTRY OVAL

TENNIS COURTS

GOLDEN SUNMOTH HABITAT

WESTRIDGE HOUSE

BENHAM STREET

BANKS STREET

HOOKER STREET

SOLANDER STREET

SCHLICH STREET

PAUL BANGAY
THE STUDIO
54 GWYNNE STREET CREMORNE
VIC 3121 AUSTRALIA | T +61 3 9070 6050
PBB DESIGN PTY LTD | ABN 20 088 881 078
PAULBANGAY.COM

ISSUE DATE	6th May 2026
PROJECT STATUS	CONCEPT DESIGN
SCALE	1:500 @ A0
PAGE	3 of 18
ARCHITECT	STEWART ARCHITECTURE
LANDSCAPE ARCHITECT	EH
CHECKED BY	PB
CLIENT	BLOC
PROJECT	FORESTRY PLACE, YARRALUMLA ACT.
SITE INSPECTED	23/03/2026
SITE AREA/LEVEL	260225
JOB NO.	
L004	A
SHEET NO.	ISSUE

TREE RETENTION AND REMOVALS PLAN

DRAWING TITLE:

[NOT FOR CONSTRUCTION]

VERIFY ALL DIMENSIONS ON SITE PRIOR TO COMMENCEMENT OF WORKS/ ORDERING. DO NOT SCALE FROM REPRODUCED/ PLOTTED DRAWINGS. USE ORIGINAL PLOT SIZE.
CONTRACTOR AND CLIENT TO OBTAIN ALL PERMITS/ APPROVALS AND CERTIFICATES REQUIRED BY LAW OF PBB DESIGN FOR AESTHETIC REFERENCE ONLY.
CHECK ALL DRAWINGS, QUANTITIES AND MATERIALS. REPORT ANY DISCREPANCIES/ ERRORS TO PBB DESIGN.

scale 1:500 @ A0

PAUL BANGAY STUDIO

major works (preliminary)

forestry place

LANDSCAPE MANAGEMENT & PROTECTION PLAN (LMPP)

Block 7, Section 4, Banks Street, Yarralumla ACT
Prepared for Works Approval - National Capital Authority (NCA)
April 2026

1. Purpose and Statutory Context

This Landscape Management & Protection Plan (LMPP) has been prepared to guide the protection, management, and renewal of trees and landscape values during the planning, construction, and establishment phases of development on Block 7, Section 4, Yarralumla.

The site is located on NCA-controlled land and forms part of the former Australian Forestry School, a place listed for Commonwealth Heritage values. The LMPP supports compliance with:

- The National Capital Plan
- NCA Works Approval requirements
- The site's Commonwealth Heritage values
- AS4970-2009 Protection of Trees on Development Sites
- The Urban Forest Act 2023 (used as a guiding instrument only)

This LMPP integrates the findings of the 2026 Arboricultural Assessment prepared by Canopy Tree Experts, which assessed 1550 trees over 6 m in height using Visual Tree Assessment (VTA) methodology.

2. Heritage Landscape Framework

The site's heritage significance is derived from its historic role as a forestry training and research precinct. The landscape contains:

- A vast range of exotic and coniferous species, many planted in curated groupings
- Trees of botanic, scientific, and cultural significance
- Species representing a significant genetic resource
- Exceptional trees, including those listed as critically endangered by the IUCN
- A landscape character defined by arboretum-like diversity, experimental plantings, and mature canopy structure

The LMPP ensures that development protects and reinforces these values by:

- Retaining high-value trees and significant groupings
- Managing construction impacts to avoid heritage loss
- Reinstating historic planting patterns where removal is unavoidable
- Ensuring replacement planting maintains the site's scientific and landscape character

3. Existing Tree Inventory

The arboricultural assessment (March 2026) identified:

- 1550 trees over 6 m assessed using VTA
- Trees assessed individually or in species-based groups
- 24 Tree Groups classified as Exceptional, High, Medium, Poor, or Weed
- Identification of Registered Trees, Regulated Trees, Park Trees, and IUCN-listed species
- Tree numbers, heights, canopy radii, and trunk circumferences based on the Veris survey (07302.20)
- Trees under 8 m or weed species identified but not fully assessed

The LMPP must be read in conjunction with:

- The Tree Schedule
- The Tree Location Plan (A0)
- The Arboricultural Assessment (2026)

4. Tree Protection Zones (TPZ) and Structural Root Zones (SRZ)

TPZ and SRZ requirements are calculated in accordance with AS4970-2009.

The LMPP includes:

- TPZ radius for each retained tree based on trunk circumference at 1.4 m AGL
- SRZ calculations where required
- TPZ fencing specifications (1.8 m high rigid fencing, braced, with exclusion signage)
- No-go zones for machinery, excavation, stockpiling, parking, or washout
- Identification of trees requiring extended TPZs due to crown-protection needs
- Allowable D10 TPZ incursion only where justified and supervised

5. Pre-Construction Requirements

Before any works commence:

- Install TPZ fencing to all retained trees
- Conduct a pre-start meeting with the project arborist
- Induct all contractors on NCA tree protection requirements
- Install temporary irrigation or moisture protection where required
- Apply mulch to root zones
- Undertake non-destructive root investigation where service conflicts are suspected
- Confirm that no invasive diagnostic methods will be used unless approved

6. Construction Phase Controls

6.1 Works Allowed Within TPZ (Only if Unavoidable)

- Must be supervised by an AQF Level 5 arborist
- Only non-destructive excavation permitted (air spade, hydro-vac)
- Root pruning must follow AS4373 and arborist direction
- No cutting of roots >30 mm without approval

6.2 Works Prohibited Within TPZ

- Trenching or excavation
- Compaction or grade changes
- Storage of materials, spoil, or equipment
- Parking or machinery movement
- Concrete washout or chemical runoff
- Damage to bark, roots, or canopy

6.3 Service Coordination

- Services must be routed outside TPZs wherever possible
- If unavoidable: trenchless installation + root protection mats + arborist supervision

6.4 Indirect Impact Controls

- Dust suppression
- Sediment and erosion control
- Heat and wind protection
- Temporary irrigation during drought or heatwaves

7. Replacement Planting and Renewal Strategy

7.1 Species Selection Logic

Replacement species have been selected to:

- Reinforce the historic forestry school landscape
- Maintain botanical continuity with removed species
- Reflect the form, scale, and seasonal character of significant trees
- Support the site's scientific and genetic heritage values
- Achieve comparable mature canopy to removed trees

7.2 Renewal of Significant Groupings

Where significant groupings or avenues are affected:

- Reinstatement of original spatial patterns, spacing, and alignments
- Maintenance of the arboretum-like diversity
- Preservation of visual coherence as new trees mature

7.3 Propagation of Rare or Significant Species

Where removal of significant, endangered, or rare species is unavoidable:

- Seeds or propagation material will be collected prior to removal
- Material will be grown at a local nursery to maintain provenance
- Propagated trees will be replanted on site to preserve genetic lineage

7.4 Canopy Continuity

- Replacement planting aligns with the Master Plan
- Demonstrates minimal net loss of canopy cover
- Prioritises large-form species
- Includes canopy projections at maturity

8. Soil, Planting Pits, and Establishment

All replacement trees will be planted with:

- Adequate soil volume for mature growth
- Engineered planting pits where required
- Organic mulch to 75 mm depth
- Irrigation during establishment
- Formative pruning to develop stable structure

9. Post-Construction Maintenance (2-5 Years)

Maintenance includes:

- Watering schedule appropriate to species and season
- Mulching and soil conditioning
- Pest and disease monitoring
- Replacement of failed trees
- Reporting to the NCA and heritage consultant

10. Monitoring, Reporting, and Compliance

Responsibilities include:

- Project Arborist: inspections, supervision, reporting, incident response
- Contractor: compliance with TPZ controls and LMPP requirements
- Site Manager: enforcement of exclusion zones and reporting breaches

Inspection frequency:

- Pre-construction
- Monthly during construction
- At key milestones (services installation, excavation, hardscape works)
- Post-construction establishment inspections

Any TPZ breach must be reported immediately and rectified under arborist direction.

11. Drawings and Appendices

The LMPP must be read with:

- Tree Retention & Removal Plan
- TPZ diagrams
- Construction staging plan
- Service alignment plan
- Replacement planting plan
- Species schedule
- Arboricultural Assessment (2026)
- Heritage consultant's advice
- NCA Works Approval conditions

PAUL BANGAY STUDIO

Tree Schedule

Group Number	Tree Number	Species	Height Range (above 6m)	Trunk Circum. (m)	Canopy Spread (m)	Health	Structure	Stage	Tree Protection Status	Tree Quality Classification	Arboricultural Recommendation	TPZ r =	D10*	Comments/summary
Street Trees	1	Cedrus atlantica - Atlantic Cedar	15	3.14	14	Good	Poor	V	Registered	High	Retain	6.9	4.8	Registered veteran street trees are drought affected. The largest is top sided from powerlines clearance.
	2	Cedrus atlantica - Atlantic Cedar	10	0.63	6			J	Registered	Low	Retain	2.4	1.6	
	3	Cedrus atlantica - Atlantic Cedar	10	2.20	12	Fair	Poor	V	Registered	Medium	Retain	8.4	5.6	
	4	Cedrus atlantica - Atlantic Cedar	10.5	1.88	14	Fair	Good	V	Registered	Medium	Retain	7.2	4.8	
	5	Cedrus atlantica - Atlantic Cedar	10	3.14	18	Fair	Good	V	Registered	Medium	Retain	12.0	8.1	
	6	Cedrus atlantica - Atlantic Cedar	10.5	2.51	16	Fair	Good	V	Registered	Medium	Retain	9.6	6.4	
	7	Cedrus atlantica - Atlantic Cedar	10	1.57	10	Poor	Good	V	Registered	Medium	Retain	6.0	4.0	
	8	Cedrus atlantica - Atlantic Cedar	8	1.26	8	Poor	Good	V	Registered	Medium	Retain	4.8	3.2	
	9	Betula pendula - Silver Birch	7	1.26	8	Poor	Poor	DM	Not Regulated		Poor	Retain/remove	4.8	3.2
	10	Eucalyptus viminalis - Ribbon Gum	11	0.94	12	Fair	Fair	DM	Regulated Tree	Medium	Retain/remove	3.6	2.4	
	11	Populus deltoide	16	1.26	4	Very Poor	Poor	M	Regulated Tree	Poor	Retain/remove	4.8	3.2	In decline, top dead
	12	Pinus radiata - Monterey Pine	16.5	2.20	8				Past Plant (Weed)			8.4	5.6	
GROUP 1	13	Cedrus atlantica - Atlantic Cedar	12	1.57	8	Poor	Fair	DM	Regulated Tree	Poor	Retain/remove	6.0	4.0	Poor Quality Group, densely planted, . Mostly under12m and range of health conditions. Structure for this tree is generally fair. Some trees have the top missing or are suppressed by others so have not formed a typical structure. majority trees are dead or are in decline.
	14	Cedrus atlantica - Atlantic Cedar	11	1.26	8	Poor	Fair	DM	Regulated Tree	Poor	Retain/remove	4.8	3.2	
	15	Cedrus atlantica - Atlantic Cedar	13	1.88	14	Poor	Fair	DM	Regulated Tree	Poor	Retain/remove	7.2	4.8	
	16	Cedrus atlantica - Atlantic Cedar	12.5	1.88	8	Poor	Fair	DM	Regulated Tree	Poor	Retain/remove	7.2	4.8	
	17	Cedrus atlantica - Atlantic Cedar	13.5	1.26	8	Poor	Fair	DM	Regulated Tree	Poor	Retain/remove	4.8	3.2	
	18	Cedrus atlantica - Atlantic Cedar	12.5	1.88	8	Poor	Fair	DM	Regulated Tree	Poor	Retain/remove	7.2	4.8	
	19	Cedrus atlantica - Atlantic Cedar	13.5	1.88	8	Poor	Fair	DM	Regulated Tree	Poor	Retain/remove	7.2	4.8	
	20	Cedrus atlantica - Atlantic Cedar	11.5	1.57	10	Poor	Fair	DM	Regulated Tree	Poor	Retain/remove	6.0	4.0	
	21	Cedrus atlantica - Atlantic Cedar	11.5	1.57	10	Poor	Fair	DM	Regulated Tree	Poor	Retain/remove	6.0	4.0	
	22	Cedrus atlantica - Atlantic Cedar	11	1.26	10	Poor	Fair	DM	Regulated Tree	Poor	Retain/remove	4.8	3.2	

3

Group Number	Tree Number	Species	Height Range (above 6m)	Trunk Circum. (m)	Canopy Spread (m)	Health	Structure	Stage	Tree Protection Status	Tree Quality Classification	Arboricultural Recommendation	TPZ r =	D10*	Comments/summary
	23	Cedrus atlantica - Atlantic Cedar	10	1.26	8	Poor	Fair	DM	Regulated Tree	Poor	Retain/remove	4.8	3.2	
	24	Cedrus atlantica - Atlantic Cedar	12	1.26	8	Poor	Fair	DM	Regulated Tree	Poor	Retain/remove	4.8	3.2	
	25	Cedrus atlantica - Atlantic Cedar	9.5	1.57	10	Poor	Fair	DM	Regulated Tree	Poor	Retain/remove	6.0	4.0	
	26	Cedrus atlantica - Atlantic Cedar	10	1.57	12	Poor	Fair	DM	Regulated Tree	Poor	Retain/remove	6.0	4.0	
	27	Cedrus atlantica - Atlantic Cedar	12.5	1.57	12	Poor	Fair	DM	Regulated Tree	Poor	Retain/remove	6.0	4.0	
	28	Cedrus atlantica - Atlantic Cedar	12	1.57	12	Poor	Fair	DM	Regulated Tree	Poor	Retain/remove	6.0	4.0	
	29	Cedrus atlantica - Atlantic Cedar	11	1.57	12	Poor	Fair	DM	Not Regulated		Retain/remove	6.0	4.0	
	30	Quercus robur - English Oak	12.5	3.14	18	Fair	Poor	EM	Street Tree	Medium	Retain	12.0	8.1	
GROUP 2	31	Cedrus atlantica - Atlantic Cedar	11	0.94	6	Poor	Fair	EM	Regulated Tree	Poor	Retain/remove	3.6	2.4	Poor Quality Group, densely planted, . Mostly under12m and range of health conditions. Structure for this tree is generally fair. Some trees have the top missing or are suppressed by others so have not formed a typical structure. majority trees are dead or are in decline.
	32	Cedrus atlantica - Atlantic Cedar	10	0.94	4	Poor	Fair	EM	Regulated Tree	Poor	Retain/remove	3.6	2.4	
	33	Cedrus atlantica - Atlantic Cedar	11	1.26	8	Poor	Fair	EM	Regulated Tree	Poor	Retain/remove	4.8	3.2	
	34	Cedrus atlantica - Atlantic Cedar	11.5	1.26	8	Poor	Fair	EM	Regulated Tree	Poor	Retain/remove	4.8	3.2	
	35	Cedrus atlantica - Atlantic Cedar	10.5	0.94	6	Poor	Fair	EM	Regulated Tree	Poor	Retain/remove	3.6	2.4	
	36	Cedrus atlantica - Atlantic Cedar	11	1.57	8	Poor	Fair	EM	Regulated Tree	Poor	Retain/remove	6.0	4.0	
	37	Cedrus atlantica - Atlantic Cedar	11	1.26	8	Poor	Fair	EM	Regulated Tree	Poor	Retain/remove	4.8	3.2	
	38	Cedrus atlantica - Atlantic Cedar	12	0.94	6	Poor	Fair	EM	Regulated Tree	Poor	Retain/remove	3.6	2.4	
	39	Cedrus atlantica - Atlantic Cedar	12.5	1.26	6	Poor	Fair	EM	Regulated Tree	Poor	Retain/remove	4.8	3.2	
	40	Cedrus atlantica - Atlantic Cedar	11	0.94	6	Poor	Fair	EM	Regulated Tree	Poor	Retain/remove	3.6	2.4	
	41	Cedrus atlantica - Atlantic Cedar	10	0.79	4	Poor	Fair	EM	Regulated Tree	Poor	Retain/remove	3.0	2.4	
	42	Cedrus atlantica - Atlantic Cedar	11	1.26	6	Poor	Fair	EM	Regulated Tree	Poor	Retain/remove	4.8	3.2	
	43	Cedrus atlantica - Atlantic Cedar	12	0.94	6	Poor	Fair	EM	Regulated Tree	Poor	Retain/remove	3.6	2.4	
	44	Cedrus atlantica - Atlantic Cedar	12	0.94	6	Poor	Fair	EM	Regulated Tree	Poor	Retain/remove	3.6	2.4	
	45	Cedrus atlantica - Atlantic Cedar	10	0.94	6	Poor	Fair	EM	Regulated Tree	Poor	Retain/remove	3.6	2.4	
	46	Cedrus atlantica - Atlantic Cedar	11	0.94	8	Poor	Fair	EM	Regulated Tree	Poor	Retain/remove	3.6	2.4	

4

Group Number	Tree Number	Species	Height Range (above 6m)	Trunk Circum. (m)	Canopy Spread (m)	Health	Structure	Stage	Tree Protection Status	Tree Quality Classification	Arboricultural Recommendation	TPZ r =	D10*	Comments/summary
	47	Cedrus atlantica - Atlantic Cedar	11	0.94	8	Poor	Fair	EM	Regulated Tree	Poor	Retain/remove	3.6	2.4	
	48	Cedrus atlantica - Atlantic Cedar	11	0.94	8	Poor	Fair	EM	Regulated Tree	Poor	Retain/remove	3.6	2.4	
	49	Cedrus atlantica - Atlantic Cedar	9	0.79	6	Poor	Fair	EM	Regulated Tree	Poor	Retain/remove	3.0	2.4	
	50	Cedrus atlantica - Atlantic Cedar	11	1.10	8	Poor	Fair	EM	Regulated Tree	Poor	Retain/remove	4.2	3.2	
	51	Cedrus atlantica - Atlantic Cedar	12	1.26	8	Poor	Fair	EM	Regulated Tree	Poor	Retain/remove	4.8	3.2	
	52	Cedrus atlantica - Atlantic Cedar	10	0.94	6	Poor	Fair	EM	Regulated Tree	Poor	Retain/remove	3.6	2.4	
	53	Cedrus atlantica - Atlantic Cedar	11	1.10	6	Poor	Fair	EM	Regulated Tree	Poor	Retain/remove	4.2	3.2	
	54	Cedrus atlantica - Atlantic Cedar	11	1.10	6	Poor	Fair	EM	Regulated Tree	Poor	Retain/remove	4.2	3.2	
	55	Cedrus atlantica - Atlantic Cedar	11	0.94	6	Poor	Fair	EM	Regulated Tree	Poor	Retain/remove	3.6	2.4	
	56	Cedrus atlantica - Atlantic Cedar	10	0.94	6	Poor	Fair	EM	Regulated Tree	Poor	Retain/remove	3.6	2.4	
	57	Cedrus atlantica - Atlantic Cedar	10	0.94	6	Poor	Fair	EM	Regulated Tree	Poor	Retain/remove	3.6	2.4	
	58	Cedrus atlantica - Atlantic Cedar	8	0.94	6	Poor	Fair	EM	Regulated Tree	Poor	Retain/remove	3.6	2.4	
	59	Cedrus atlantica - Atlantic Cedar	10	0.94	6	Poor	Fair	EM	Regulated Tree	Poor	Retain/remove	3.6	2.4	
	60	Cedrus atlantica - Atlantic Cedar	11	1.26	8	Poor	Fair	EM	Regulated Tree	Poor	Retain/remove	4.8	3.2	
	61	Cedrus atlantica - Atlantic Cedar	10	0.94	6	Poor	Fair	EM	Regulated Tree	Poor	Retain/remove	3.6	2.4	
	62	Cedrus atlantica - Atlantic Cedar	10	0.94	6	Poor	Fair	EM	Regulated Tree	Poor	Retain/remove	3.6	2.4	
	63	Cedrus atlantica - Atlantic Cedar	10	0.79	6	Poor	Fair	EM	Regulated Tree	Poor	Retain/remove	3.0	2.4	
	64	Cedrus atlantica - Atlantic Cedar	9	1.10	8	Poor	Fair	EM	Regulated Tree	Poor	Retain/remove	4.2	3.2	
	65	Cedrus atlantica - Atlantic Cedar	10	1.26	8	Poor	Fair	EM	Regulated Tree	Poor	Retain/remove	4.8	3.2	
	66	Cedrus atlantica - Atlantic Cedar	10	1.26	8	Poor	Fair	EM	Regulated Tree	Poor	Retain/remove	4.8	3.2	
	67	Cedrus atlantica - Atlantic Cedar	10	1.26	8	Poor	Fair	EM	Regulated Tree	Poor	Retain/remove	4.8	3.2	
	68	Cedrus atlantica - Atlantic Cedar	10	1.26	8	Poor	Fair	EM	Regulated Tree	Poor	Retain/remove	4.8	3.2	
	69	Cedrus atlantica - Atlantic Cedar	10	0.94	6	Poor	Fair	EM	Regulated Tree	Poor	Retain/remove	3.6	2.4	
	70	Cedrus atlantica - Atlantic Cedar	12	1.88	10	Poor	Fair	EM	Regulated Tree	Poor	Retain/remove	7.2	4.8	

5

Group Number	Tree Number	Species	Height Range (above 6m)	Trunk Circum. (m)	Canopy Spread (m)	Health	Structure	Stage	Tree Protection Status	Tree Quality Classification	Arboricultural Recommendation	TPZ r =	D10*	Comments/summary
	71	Cedrus atlantica - Atlantic Cedar	10	1.57	8	Poor	Fair	EM	Regulated Tree	Poor	Retain/remove	6.0	4.0	
	72	Cedrus atlantica - Atlantic Cedar	10	1.57	8	Poor	Fair	EM	Regulated Tree	Poor	Retain/remove	6.0	4.0	
	73	Cedrus atlantica - Atlantic Cedar	11	1.57	8	Poor	Fair	EM	Regulated Tree	Poor	Retain/remove	6.0	4.0	
	74	Cedrus atlantica - Atlantic Cedar	10	1.26	8	Poor	Fair	EM	Regulated Tree	Poor	Retain/remove	4.8	3.2	
	75	Cedrus atlantica - Atlantic Cedar	12	0.94	6	Poor	Fair	EM	Regulated Tree	Poor	Retain/remove	3.6	2.4	
	76	Cedrus atlantica - Atlantic Cedar	10	0.94	6	Poor	Fair	EM	Regulated Tree	Poor	Retain/remove	3.6	2.4	
	77	Cedrus atlantica - Atlantic Cedar	10	0.94	6	Poor	Fair	EM	Regulated Tree	Poor	Retain/remove	3.6	2.4	
	78	Cedrus atlantica - Atlantic Cedar	11	1.57	8	Poor	Fair	EM	Regulated Tree	Poor	Retain/remove	6.0	4.0	
	79	Cedrus atlantica - Atlantic Cedar	11	1.57	8	Poor	Fair	EM	Regulated Tree	Poor	Retain/remove	6.0	4.0	
	80	Cedrus atlantica - Atlantic Cedar	10	0.94	6	Poor	Fair	EM	Regulated Tree	Poor	Retain/remove	3.6	2.4	
	81	Cedrus atlantica - Atlantic Cedar	11	1.57	8	Poor	Fair	EM	Regulated Tree	Poor	Retain/remove	6.0	4.0	
	82	Cedrus atlantica - Atlantic Cedar	10	0.94	6	Poor	Fair	EM	Regulated Tree	Poor	Retain as a group	3.6	2.4	
	83	Cedrus atlantica - Atlantic Cedar	10	0.94	6	Poor	Fair	EM	Regulated Tree	Poor	Retain as a group	3.6	2.4	

Group Number	Tree Number	Species	Height Range (above 6m)	Trunk Circum. (m)	Canopy Spread (m)	Health	Structure	Stage	Tree Protection Status	Tree Quality Classification	Arboricultural Recommendation	TPZ r =	D10*	Comments/summary
	84	Quercus palustris - Pin Oak	14	1.57	14	Fair	Good	EM	Regulated Tree	Medium	Retain/remove	6.0	4.0	Moderate die back
	85	Quercus palustris - Pin Oak	14	1.88	16	Good	Good	EM	Regulated Tree	Medium	Retain	6.0	4.0	
	86	Pinus halepensei - Aleppo Pine	19	2.51	12	Fair	Good	M	Regulated Tree	Medium	Retain	9.6	6.4	Drought affected, foliage yellow
	87	Quercus palustris - Pin Oak	10	1.26	10	Fair	Fair	EM	Regulated Tree	Medium	Retain/remove	4.8	3.2	Moderate die back
	88	Quercus palustris - Pin Oak	6	1.26	6	Poor	Very Poor	EM	Not Regulated	Poor	Retain	4.8	3.2	Top 3m dead
	89	Ulmus glabra - Wych Elm	7	1.26	8	Poor	Fair	EM	Not Regulated	Poor	Retain/remove	4.8	3.2	Elm leaf beetle
	90	Sequoiadendron gigantium	13	3.14	10	Poor	Good	DM	Regulated Tree	Low	Retain/remove	12.0	8.1	In advanced decline
	91	Sequoiadendron gigantium	19	4.08	12	Fair	Good	DM	Regulated Tree	Medium	Retain	15.6	10.5	Drought affected
	92	Pinus pederosa - Western Yellow Pine	16	2.20	14	Fair	Good	M	Regulated Tree	Low	Retain/remove	8.4	5.6	
	93	Quercus palustris - Pin Oak	8	0.79	6	Poor	Good	EM	Not Regulated	Low	Retain/remove	3.0	2.4	
	94	Quercus palustris - Pin Oak	8	1.26	10	Fair	Good	EM	Regulated Tree	Medium	Retain/remove	4.8	3.2	Dead tips

6

Group Number	Tree Number	Species	Height Range (above 6m)	Trunk Circum. (m)	Canopy Spread (m)	Health	Structure	Stage	Tree Protection Status	Tree Quality Classification	Arboricultural Recommendation	TPZ r =	D10*	Comments/summary
	95	Quercus palustris - Pin Oak	13.5	1.57	12	Good	Fair	EM	Regulated Tree	Medium	Retain/remove	6.0	4.0	Narrow fork main union
Group 2	96	Eucalyptus sideroxylon - Red Ironbark	20	3.14	14	Fair	Fair	EM	Regulated Tree		Retain as a group	12.0	8.1	MEDIUM QUALITY - Mixed group of Eucalyptus species, mostly E.Sideroxylon, included junctions present which is typical of the species
	97	Eucalyptus sideroxylon - Red Ironbark	19	1.26	6	Fair	Fair	EM	Regulated Tree		Retain as a group	4.8	3.2	
	98	Eucalyptus sp. - Gum Tree	13	1.88	8	Fair	Fair	EM	Regulated Tree		Retain as a group	7.2	4.8	
	99	Eucalyptus sideroxylon - Red Ironbark	20	2.20	8	Fair	Fair	EM	Regulated Tree		Retain as a group	8.4	5.6	
	100	Eucalyptus sideroxylon - Red Ironbark	19	1.88	10	Fair	Fair	EM	Regulated Tree		Retain as a group	7.2	4.8	
	101	Eucalyptus sideroxylon - Red Ironbark	14	1.57	8	Fair	Fair	EM	Regulated Tree		Retain as a group	6.0	4.0	
	102	Eucalyptus blakelyi - Red Gum	18	1.26	6	Fair	Fair	EM	Regulated Tree		Retain as a group	4.8	3.2	
	103	Eucalyptus sideroxylon - Red Ironbark	10	0.94	6	Fair	Fair	EM	Regulated Tree		Retain as a group	3.6	2.4	
	104	Eucalyptus sideroxylon - Red Ironbark	19	1.26	10	Fair	Fair	EM	Regulated Tree		Retain as a group	4.8	3.2	
	105	Eucalyptus sideroxylon - Red Ironbark	12	0.94	6	Fair	Fair	EM	Regulated Tree		Retain as a group	3.6	2.4	
GROUP 1	106	Cedrus atlantica - Atlantic Cedar	8	1.26	8	Poor	Fair	DM	Regulated Tree	Poor	Retain/remove	4.8	3.2	Poor Quality Group, densely planted, . Mostly under12m and range of health conditions. Structure for this tree is generally fair. Some trees have the top missing or are suppressed by others so have not formed a typical structure. majority trees are dead or are in decline.
	107	Cedrus atlantica - Atlantic Cedar	10	1.26	6	Poor	Fair	DM	Regulated Tree	Poor	Retain/remove	4.8	3.2	
	108	Cedrus atlantica - Atlantic Cedar	10	1.26	6	Poor	Fair	DM	Regulated Tree	Poor	Retain/remove	4.8	3.2	
	109	Cedrus atlantica - Atlantic Cedar	10	1.26	8	Poor	Fair	DM	Regulated Tree	Poor	Retain/remove	4.8	3.2	
	110	Cedrus atlantica - Atlantic Cedar	10	1.26	8	Poor	Fair	DM	Regulated Tree	Poor	Retain/remove	4.8	3.2	
	111	Cedrus atlantica - Atlantic Cedar	10	1.57	10	Poor	Fair	DM	Regulated Tree	Poor	Retain/remove	6.0	4.0	
	112	Cedrus atlantica - Atlantic Cedar	10	1.57	10	Poor	Fair	DM	Regulated Tree	Poor	Retain/remove	6.0	4.0	
	113	Cedrus atlantica - Atlantic Cedar	9	0.94	6	Poor	Fair	EM	Regulated Tree	Poor	Retain/remove	3.6	2.4	
	114	Cedrus atlantica - Atlantic Cedar	10	1.26	8	Poor	Fair	EM	Regulated Tree	Poor	Retain/remove	4.8	3.2	
	115	Cedrus atlantica - Atlantic Cedar	10	1.26	8	Poor	Fair	EM	Regulated Tree	Poor	Retain/remove	4.8	3.2	
	116	Cedrus atlantica - Atlantic Cedar	10	1.26	8	Poor	Fair	EM	Regulated Tree	Poor	Retain/remove	4.8	3.2	
	117	Cedrus atlantica - Atlantic Cedar	10	1.26	8	Poor	Fair	EM	Regulated Tree	Poor	Retain/remove	4.8	3.2	
	118	Cedrus atlantica - Atlantic Cedar		1.26	8	Poor	Fair	EM	Regulated Tree	Poor	Retain/remove	4.8	3.2	

7

Group Number	Tree Number	Species	Height Range (above 6m)	Trunk Circum. (m)	Canopy Spread (m)	Health	Structure	Stage	Tree Protection Status	Tree Quality Classification	Arboricultural Recommendation	TPZ r =	D10*	Comments/summary
	119	Cedrus atlantica - Atlantic Cedar	10	1.26	8	Poor	Fair	EM	Regulated Tree	Poor	Retain/remove	4.8	3.2	
	120	Cedrus atlantica - Atlantic Cedar	10	1.26	8	Poor	Fair	EM	Regulated Tree	Poor	Retain/remove	4.8	3.2	
	121	Cedrus atlantica - Atlantic Cedar	10	1.26	8	Poor	Fair	EM	Regulated Tree	Poor	Retain/remove	4.8	3.2	
	122	Cedrus atlantica - Atlantic Cedar	10	1.26	8	Poor	Fair	EM	Regulated Tree	Poor	Retain/remove	4.8	3.2	
	123	Cedrus atlantica - Atlantic Cedar	10	1.26	8	Poor	Fair	EM	Regulated Tree	Poor	Retain/remove	4.8	3.2	
	124	Cedrus atlantica - Atlantic Cedar	10	0.94	6	Poor	Fair	EM	Regulated Tree	Poor	Retain/remove	3.6	2.4	
	125	Cedrus atlantica - Atlantic Cedar	9	1.26	8	Poor	Fair	EM	Regulated Tree	Poor	Retain/remove	4.8	3.2	
	126	Cedrus atlantica - Atlantic Cedar		1.26	8	Poor	Fair	EM	Not Regulated	Poor	Retain/remove	4.8	3.2	
	127	Cedrus atlantica - Atlantic Cedar	9	1.26	8	Poor	Fair	EM	Regulated Tree	Poor	Retain/remove	4.8	3.2	
	128	Cedrus atlantica - Atlantic Cedar	11	1.26	10	Poor	Fair	EM	Regulated Tree	Poor	Retain/remove	4.8	3.2	
	129	Cedrus atlantica - Atlantic Cedar	11	1.26	8	Poor	Fair	EM	Regulated Tree	Poor	Retain/remove	4.8	3.2	
	130	Cedrus atlantica - Atlantic Cedar	10	0.94	6	Poor	Fair	EM	Regulated Tree	Poor	Retain/remove	3.6	2.4	
	131	Cedrus atlantica - Atlantic Cedar	10	1.26	8	Poor	Fair	EM	Regulated Tree	Poor	Retain/remove	4.8	3.2	
	132	Cedrus atlantica - Atlantic Cedar	10	1.26	8	Poor	Fair	EM	Regulated Tree	Poor	Retain/remove	4.8	3.2	
	133	Cedrus atlantica - Atlantic Cedar	10	1.26	8	Poor	Fair	EM	Regulated Tree	Poor	Retain/remove	4.8	3.2	
	134	Cedrus atlantica - Atlantic Cedar	10	1.26	8	Poor	Fair	EM	Regulated Tree	Poor	Retain/remove	4.8	3.2	
	135	Cedrus atlantica - Atlantic Cedar	9	1.26	8	Poor	Fair	EM	Regulated Tree	Poor	Retain/remove	4.8	3.2	
	136	Cedrus atlantica - Atlantic Cedar	11	1.57	10	Poor	Fair	EM	Regulated Tree	Poor	Retain/remove	6.0	4.0	
	137	Cedrus atlantica - Atlantic Cedar	11	0.94	6	Poor	Fair	DM	Regulated Tree	Poor	Retain/remove	3.6	2.4	
	138	Cedrus atlantica - Atlantic Cedar	9	0.94	6	Poor	Fair	EM	Regulated Tree	Poor	Retain/remove	3.6	2.4	
	139	Cedrus atlantica - Atlantic Cedar	10	0.94	8	Poor	Fair	EM	Regulated Tree	Poor	Retain/remove	3.6	2.4	
	140	Cedrus atlantica - Atlantic Cedar	11	1.26	8	Poor	Fair	EM	Regulated Tree	Poor	Retain/remove	4.8	3.2	
	141	Cedrus atlantica - Atlantic Cedar	10	0.94	6	Poor	Fair	EM	Regulated Tree	Poor	Retain/remove	3.6	2.4	
	142	Cedrus atlantica - Atlantic Cedar	11	1.26	6	Poor	Fair	EM	Regulated Tree	Poor	Retain/remove	4.8	3.2	

8

Group Number	Tree Number	Species	Height Range (above 6m)	Trunk Circum. (m)	Canopy Spread (m)	Health	Structure	Stage	Tree Protection Status	Tree Quality Classification	Arboricultural Recommendation	TPZ r =	D10*	Comments/summary
	143	Cedrus atlantica - Atlantic Cedar	11

Group Number	Tree Number	Species	Height Range (above 6m)	Trunk Circum. (m)	Canopy Spread (m)	Health	Structure	Stage	Tree Protection Status	Tree Quality Classification	Arboricultural Recommendation	TPZ r=	D10"	Comments/summary
	238	Cedrus atlantica - Atlantic Cedar	12	1.57	8	Poor	Fair	EM	Regulated Tree	Poor	Retain/remove	6.0	4.0	majority trees are dead or are in decline.
	239	Cedrus atlantica - Atlantic Cedar	10	0.94	6	Poor	Fair	EM	Regulated Tree	Poor	Retain/remove	3.6	2.4	
	240	Cedrus atlantica - Atlantic Cedar	12	0.94	6	Poor	Fair	EM	Regulated Tree	Poor	Retain/remove	3.6	2.4	
	241	Cedrus atlantica - Atlantic Cedar	12	1.26	8	Poor	Fair	EM	Regulated Tree	Poor	Retain/remove	4.8	3.2	
	242	Cedrus atlantica - Atlantic Cedar	12	1.57	10	Poor	Fair	EM	Regulated Tree	Poor	Retain/remove	6.0	4.0	
	243	Cedrus atlantica - Atlantic Cedar	12	1.26	10	Poor	Fair	EM	Regulated Tree	Poor	Retain/remove	4.8	3.2	
	244	Cedrus atlantica - Atlantic Cedar	13	1.26	6	Poor	Fair	EM	Regulated Tree	Poor	Retain/remove	4.8	3.2	
	245	Cedrus atlantica - Atlantic Cedar	11	0.94	6	Poor	Fair	EM	Regulated Tree	Poor	Retain/remove	3.6	2.4	
	246	Cedrus atlantica - Atlantic Cedar	11	0.94	6	Poor	Fair	EM	Regulated Tree	Poor	Retain/remove	3.6	2.4	
	247	Cedrus atlantica - Atlantic Cedar	12	0.94	6	Poor	Fair	EM	Regulated Tree	Poor	Retain/remove	3.6	2.4	
	248	Cedrus atlantica - Atlantic Cedar	12	0.94	6	Poor	Fair	EM	Regulated Tree	Poor	Retain/remove	3.6	2.4	
	249	Cedrus atlantica - Atlantic Cedar	12	0.94	6	Poor	Fair	EM	Regulated Tree	Poor	Retain/remove	3.6	2.4	
	250	Cedrus atlantica - Atlantic Cedar	14	1.26	8	Poor	Fair	EM	Regulated Tree	Poor	Retain/remove	4.8	3.2	
	251	Cedrus atlantica - Atlantic Cedar	14	0.94	6	Poor	Fair	EM	Regulated Tree	Poor	Retain/remove	3.6	2.4	
	252	Cedrus atlantica - Atlantic Cedar	14	1.57	8	Poor	Fair	EM	Regulated Tree	Poor	Retain/remove	6.0	4.0	
	253	Cedrus atlantica - Atlantic Cedar	14	1.26	8	Poor	Fair	EM	Regulated Tree	Poor	Retain/remove	4.8	3.2	
	254	Cedrus atlantica - Atlantic Cedar	12	0.94	6	Poor	Fair	EM	Regulated Tree	Poor	Retain/remove	3.6	2.4	
	255	Cedrus atlantica - Atlantic Cedar	13	1.26	6	Poor	Fair	EM	Regulated Tree	Poor	Retain/remove	4.8	3.2	
	256	Cedrus atlantica - Atlantic Cedar	13	1.26	8	Poor	Fair	EM	Regulated Tree	Poor	Retain/remove	4.8	3.2	
	257	Cedrus atlantica - Atlantic Cedar	13	1.26	8	Poor	Fair	EM	Regulated Tree	Poor	Retain/remove	4.8	3.2	
	258	Cedrus atlantica - Atlantic Cedar	13	1.57	8	Poor	Fair	EM	Regulated Tree	Poor	Retain/remove	6.0	4.0	
	259	Cedrus atlantica - Atlantic Cedar	16	1.26	8	Poor	Fair	EM	Regulated Tree	Poor	Retain/remove	4.8	3.2	
	260	Cedrus atlantica - Atlantic Cedar	14	1.26	6	Poor	Fair	EM	Regulated Tree	Poor	Retain/remove	4.8	3.2	
	261	Cedrus atlantica - Atlantic Cedar	13	1.26	6	Poor	Fair	EM	Regulated Tree	Poor	Retain/remove	4.8	3.2	

13

Group Number	Tree Number	Species	Height Range (above 6m)	Trunk Circum. (m)	Canopy Spread (m)	Health	Structure	Stage	Tree Protection Status	Tree Quality Classification	Arboricultural Recommendation	TPZ r=	D10"	Comments/summary
	262	Cedrus atlantica - Atlantic	13	1.26	8	Poor	Fair	EM	Regulated Tree	Poor	Retain/remove	4.8	3.2	
Group 3	263	Pinus radiata - Monterey Pine	20	2.51	10			Ped Plant (Weed)		Medium		9.6	6.4	
	264	Pinus radiata - Monterey Pine	19	1.57	10			Ped Plant (Weed)		Medium		6.0	4.0	
	265	Pinus radiata - Monterey Pine	20	1.88	10			Ped Plant (Weed)	Low	G	7.2	4.8		Deadwood present
	266	Pinus radiata - Monterey Pine	18	2.20	12			Ped Plant (Weed)		Medium		8.4	5.6	
Group 1	267	Cedrus atlantica - Atlantic	13	1.26	6	Poor	Fair	EM	Regulated Tree	Poor	Retain/remove	4.8	3.2	Supressed top of canopy dead
Group 3	268	Pinus radiata - Monterey Pine	23	1.88	12			Ped Plant (Weed)				7.2	4.8	
	269	Pinus radiata - Monterey Pine	23	1.88	12			Ped Plant (Weed)				7.2	4.8	
	270	Pinus radiata - Monterey Pine	23	1.88	12			Ped Plant (Weed)				7.2	4.8	
	271	Pinus radiata - Monterey Pine	24	1.88	8			Ped Plant (Weed)				7.2	4.8	
	272	Pinus radiata - Monterey Pine	22	1.88	10			Ped Plant (Weed)				7.2	4.8	
	273	Pinus radiata - Monterey Pine	23	2.20	12			Ped Plant (Weed)				8.4	5.6	
	274	Pinus radiata - Monterey Pine	23	2.20	12			Ped Plant (Weed)				8.4	5.6	
	275	Pinus radiata - Monterey Pine	23	2.20	12			Ped Plant (Weed)				8.4	5.6	
	276	Pinus radiata - Monterey Pine	24	2.20	14			Ped Plant (Weed)				8.4	5.6	
	277	Pinus radiata - Monterey Pine	24	2.20	12			Ped Plant (Weed)				8.4	5.6	
	278	Pinus radiata - Monterey Pine	24	1.57	8			Ped Plant (Weed)				6.0	4.0	
	279	Pinus radiata - Monterey Pine	24	2.83	12			Ped Plant (Weed)				10.8	7.2	
	280	Pinus radiata - Monterey Pine	24	1.88	10			Ped Plant (Weed)				7.2	4.8	
	281	Pinus radiata - Monterey Pine	22	2.20	10			Ped Plant (Weed)				8.4	5.6	
	282	Pinus radiata - Monterey Pine	8.5	0.79	10			Ped Plant (Weed)				3.0	2.4	
Group 4	283	Pinus canariensis - Canary	24	1.88	12	Good	Good	M	Regulated Tree	High	Retain as a group	7.2	4.8	High quality group
	284	Pinus canariensis - Canary	24	2.20	12	Good	Good	M	Regulated Tree	High	Retain as a group	8.4	5.6	
Group 3	285	Pinus radiata - Monterey Pine	22	2.51	12			Ped Plant (Weed)				9.6	6.4	

4

Group Number	Tree Number	Species	Height Range (above 6m)	Trunk Circum. (m)	Canopy Spread (m)	Health	Structure	Stage	Tree Protection Status	Tree Quality Classification	Arboricultural Recommendation	TPZ r=	D10"	Comments/summary
	286	Pinus radiata - Monterey Pine	23	2.51	12			Ped Plant (Weed)				9.6	6.4	
	287	Pinus radiata - Monterey Pine	25	3.14	12			Ped Plant (Weed)				12.0	8.1	
	288	Pinus radiata - Monterey Pine	23	2.51	12			Ped Plant (Weed)				9.6	6.4	
	289	Pinus radiata - Monterey Pine	23	2.20	12			Ped Plant (Weed)				8.4	5.6	
	290	Pinus radiata - Monterey Pine	24	2.51	12			Ped Plant (Weed)				9.6	6.4	
Group 4	291	Pinus bruticaiambian pine	24	2.20	16	Good	Good	M	Regulated Tree	High	Retain as a group	8.4	5.6	HIGH QUALITY GROUP
	292	Pinus bruticaiambian pine	24	2.20	16	Good	Good	M	Regulated Tree	High	Retain as a group	8.4	5.6	
Group 20	293	Pinus pinderosa - Western	28	3.14	14	Fair	Good	M	Regulated Tree	High	Retain	12.0	8.1	Drought affected patchy foliage
	294	Pinus pinderosa - Western	16.5	2.83	10	Fair	Poor	M	Regulated Tree	Poor	Retain as a group	10.8	7.2	Top of canopy broken off and deadwood.
	295	Pinus pinderosa - Western	21.5	2.83	10	Good	Good	M	Regulated Tree	High	Retain	10.8	7.2	Included junction not problem, deadwood present
Street trees	296	Cedrus atlantica - Atlantic Cedar	14.5	2.67	16	Fair	Good	M	Registered	High	Retain	10.2	7.2	REGISTERED TREES - Street trees, minor drought affected and have thinning canopy
	297	Cedrus atlantica - Atlantic Cedar	14	1.26	9	Good	Good	EM	Regulated	Medium	Retain	4.8	3.2	
	298	Cedrus atlantica - Atlantic Cedar	11.5	1.26	8.5	Good	Good	M	Registered	Medium	Retain	4.8	3.2	
Group 20	299	Pinus pederosa - Western	21	1.88	6.5	Good	Good	M	Regulated Tree	High	Retain as a group	7.2	4.8	
	300	Pinus pederosa - Western	23.5	2.20	8	Good	Good	M	Regulated Tree	High	Retain as a group	8.4	5.6	
	301	Pinus pederosa - Western	23	2.83	8	Good	Good	M	Regulated Tree	High	Retain as a group	10.8	7.2	HIGH QUALITY GROUP-
	302	Pinus pederosa - Western	17	1.88	7	Good	Good	M	Regulated Tree	High	Retain as a group	7.2	4.8	deadwood present.
	303	Pinus pederosa - Western	15	1.55	7.5	Fair	Good	M	Regulated Tree	Medium	Retain as a group	5.9	4.0	
	304	Pinus pederosa - Western	19	2.51	9	Good	Good	M	Regulated Tree	High	Retain as a group	9.6	6.4	
	305	Cupressus sempervirens 'Stricta' - Italian Cypress	12	1.88	7	Very Good	Good	M	Registered	High	Retain	7.2	4.8	High heritage and aesthetic value
	306	Cupressus sempervirens 'Stricta' - Italian Cypress	16	1.88	5	Very Good	Good	M	Regulated	High	Retain	7.2	4.8	High heritage and aesthetic value
Group 20	307	Pinus pederosa - Western	20	2.83	11.5	Dead	Good	M	Regulated Tree	Unclassified	Retain as a group	10.8	7.2	Some deadwood, drought affected
	308	Pinus pederosa - Western	21	2.04	6.5	Fair	Good	M	Regulated Tree	Medium	Retain as a group	7.8	5.6	Major deadwood, drought affected
	309	Pinus pederosa - Western	24	2.20	6.5	Good	Good	M	Regulated Tree	Medium	Retain as a group	8.4	5.6	Some deadwood , included junction

Drought affected and

15

Group Number	Tree Number	Species	Height Range (above 6m)	Trunk Circum. (m)	Canopy Spread (m)	Health	Structure	Stage	Tree Protection Status	Tree Quality Classification	Arboricultural Recommendation	TPZ r=	D10"	Comments/summary
	310	Pinus pederosa - Western Yellow Pine	20	1.57	3	Good	Good	M	Regulated Tree	High	Retain	6.0	4.0	Supressed minor deadwood
	311	Pseudotsuga - Norway Spruce	9	0.63	3	Poor	Good	EM	Regulated Tree	Poor	Retain	2.4	1.6	Dieback in canopy, supressed
	312	Pinus pederosa - Western Yellow Pine	16	1.88	9	Fair	Good	M	Regulated Tree	Medium	Retain as a group	7.2	4.8	Deadwood present
	313	Pinus pederosa - Western Yellow Pine	14.8	1.57	9	Good		M	Regulated Tree	High	Retain as a group	6.0	4.0	
	314	Pinus pederosa - Western Yellow Pine	17.8	2.36	6.5	Good	Good	M	Regulated Tree	High	Retain as a group	9.0	6.4	
	315	Pinus pederosa - Western Yellow Pine	18	1.88	8	Good	Good	M	Regulated Tree	High	Retain as a group	7.2	4.8	Deadwood present, included junction
	316	Pinus pederosa - Western Yellow Pine	16.5	2.20	8.5			M	Regulated Tree	Medium	Retain as a group	8.4	5.6	Drought affected and deadwood present
	317	Pinus pederosa - Western Yellow Pine	15.5	1.57	9.5	Good	Good	M	Regulated Tree	Medium	Retain as a group	6.0	4.0	Deadwood present drought affected
	318	Pinus pederosa - Western Yellow Pine	17	1.57	7	Good	Good	M	Regulated Tree	Medium	Retain as a group	6.0	4.0	Deadwood present drought affected
	319	Pinus pederosa - Western Yellow Pine	14	1.57	9	Good	Good	M	Regulated Tree	High	Retain as a group	6.0	4.0	Minor deadwood
	320	Pinus pederosa - Western Yellow Pine	17	2.51	11	Dead	Very Good	M	Regulated Tree	Unclassified	Retain as a group	9.6	6.4	Some of species
	321	Pinus pederosa - Western Yellow Pine	17.5	1.41	7	Fair	Good	M	Regulated Tree	High	Retain/remove	5.4	4.0	

Group Number	Tree Number	Species	Height Range (above 6m)	Trunk Circum. (m)	Canopy Spread (m)	Health	Structure	Stage	Tree Protection Status	Tree Quality Classification	Arboricultural Recommendation	TPZ r=	D10"	Comments/summary
Group 21	322	Quercus palustris - Pin Oak	11	1.10	11	Fair	Good	EM	Regulated Tree	Medium	Retain/remove	4.2	3.2	POOR QUALITY GROUP - Drought affected, poor form dead tips.
	323	Quercus palustris - Pin Oak	13.5	1.00	7	Fair	Good	EM	Regulated Tree	Medium	Retain/remove	3.8	2.4	
	324	Quercus palustris - Pin Oak	10.5	1.10	6	Fair	Good	EM	Regulated Tree	Medium	Retain/remove	4.2	3.2	
	325	Cupressus sempervirens 'Stricta' - Italian Cypress	12	3.14	3	Good	Good	M	Regulated Tree	High	Retain	12.0	8.1	
	326	Cupressus sempervirens 'Stricta' - Italian Cypress	13	2.51	4.5	Good	Good	M	Regulated Tree	High	Retain	9.6	6.4	
	327	Corymbiamaculata	14	1.26	12	Good	Fair	EM	Regulated Tree	High	Retain as a group	4.8	3.2	Minor deadwood present
	328	Corymbiamaculata	14	1.26	10	Good	Good	EM	Regulated Tree	High	Retain as a group	4.8	3.2	Minor deadwood present locating at base
	329	Cedrus deodara - Deodar	14.5	0.94	6.5	Good	Good	EM	Regulated Tree	High	Retain	3.6	2.4	Good
	330	Cedrus deodara - Deodar	15.5	0.94	7.5	Good	Good	EM	Regulated Tree	Medium	Retain	3.6	2.4	Narrow fork
	331	Eucalyptus melliodora	17.5	2.67	14	Good	Good	M	Regulated Tree	High	Retain	10.2	7.2	Minor deadwood, included junction
	332	Cedrus deodara - Deodar	14	1.57	9.5	Good	Good	EM	Regulated Tree	Medium	Retain as a group	6.0	4.0	
Group 20	333	Pinus species	19.5	1.57	8	Good	Good	M	Regulated Tree	High	Retain as a group	6.0	4.0	HIGH QUALITY GROUP, deadwood present over

16

Group Number	Tree Number	Species	Height Range (above 6m)	Trunk Circum. (m)	Canopy Spread (m)	Health	Structure	Stage	Tree Protection Status	Tree Quality Classification	Arboricultural Recommendation	TPZ r=	D10"	Comments/summary
	334	Pinus pinderosa - Western Yellow Pine	19.5	1.88	9	Good	Good	M	Regulated Tree	High	Retain as a group	7.2	4.8	carpark, remove deadwood. Drought affected
	335	Pinus pinderosa - Western Yellow Pine	19.8	1.88	7.5	Fair	Good	M	Regulated Tree	Medium	Retain as a group	7.2	4.8	
	336	Pinus pinderosa - Western Yellow Pine	18	1.57	7	Good	Good	M	Regulated Tree	Medium	Retain as a group	6.0	4.0	
	337	Pinus species	16.7	1.88	6.5	Good	Good	M	Regulated Tree	Medium	Retain	7.2	4.8	
Group 21	338	Quercus palustris - Pin Oak	12.5	1.26	7	Fair	Good	EM	Regulated Tree	Medium	Retain/remove	4.8	3.2	POOR QUALITY GROUP - Drought affected, poor form dead Tips
	339	Quercus palustris - Pin Oak	12.2	1.41	8	Fair	Good	EM	Regulated Tree	Medium	Retain/remove	5.4	4.0	
	340	Quercus palustris - Pin Oak	11.7	1.41	11	Fair	Good	EM	Regulated Tree	Medium	Retain/remove	5.4	4.0	
	341	Quercus palustris - Pin Oak	8.5	1.41	7	Fair	Very Poor	EM	Regulated Tree	Medium	Retain/remove	5.4	4.0	
	342	Quercus palustris - Pin Oak	10.7	1.26	7.5	Fair	Good	EM	Regulated Tree	Medium	Retain/remove	4.8	3.2	
	343	Quercus palustris - Pin Oak	11.5	1.26	9	Fair	Good	EM	Regulated Tree	Medium	Retain/remove	4.8	3.2	
	344	Quercus palustris - Pin Oak	10	0.94	5	Fair	Good		Regulated		Retain/remove	3.6	2.4	
	345	Quercus palustris - Pin Oak	14.7	1.26	6.5	Fair	Good	EM	Regulated Tree	Medium	Retain/remove	4.8	3.2	
	346	Quercus palustris - Pin Oak	14	1.57	13	Fair	Good	EM	Regulated Tree	Medium	Retain/remove	6.0	4.0	
	347	Quercus palustris - Pin Oak	13.2	1.16	8	Fair	Good	EM	Regulated Tree	Medium	Retain/remove	4.8	3.2	
	348	Cupressus sp.- Cypress	13.7	1.88	9	Good	Good	EM	Regulated Tree	Medium	Retain	7.2	4.8	
Group 20	349	Pinus pederosa - Western Yellow Pine	18	1.55	10	Good	Good	M	Regulated Tree	High	Retain	5.9	4.0	Tight fork
	350	Eucalyptus maideniI	17.5	1.41	11.5				Regulated Tree	High	Retain	5.4	4.0	Tree Missing
	351	Eucalyptus maideniI	18.5	1.57	12	Good	Good	EM	Regulated Tree	High	Retain	6.0	4.0	Evidence of past branch failure
	352	Picea abies - Norway Spruce	10.2	1.57	8	Good	Fair	EM	Regulated Tree	Medium	Retain/remove	6.0	4.0	Drought affected. Heat prevalence
	353	Cedrus deodara - Deodar	11.5	1.26	8	Good	Fair	EM	Regulated Tree	Medium	Retain	4.8	3.2	
	354	Acacia dealbata - Silver Wattle	6.7	0.94	8	Poor	Poor	EM	Hot Regulated	Poor	Retain/remove	3.6	2.4	In decline
	355	Cedrus deodara - Deodar	19.7	1.57	10	Good	Good	EM	Regulated Tree	High	Retain	6.0	4.0	
Group 19	356	Pinus pederosa - Western Yellow Pine	13.2	1.26	7	Good	Good		Regulated Tree	High	Retain as a group	4.8	3.2	HIGH QUALITY GROUP - deadwood present and drought affected.
	357	Pinus pederosa - Western Yellow Pine	16	1.88	6.5	Good	Good		Regulated Tree	High	Retain as a group	7.2	4.8	

17

Group Number	Tree Number	Species	Height Range (above 6m)	Trunk Circum. (m)	Canopy Spread (m)	Health	Structure	Stage	Tree Protection Status	Tree Quality Classification	Arboricultural Recommendation	TPZ r=	D10"	Comments/summary
	358	Pinus pederosa - Western	14.5	1.10	7	Good	Good		Regulated Tree	High	Retain as a group	4.2	3.2	
	359	Pinus pederosa - Western	15.5	1.88	9	Good	Good		Regulated Tree	High	Retain as a group	7.2	4.8	
	360	Pinus pederosa - Western	15.2	1.57	6	Good	Good		Regulated Tree	High	Retain as a group	6.0	4.0	
	361	Pinus pederosa - Western	6	0.31	3	Good	Good		Hot Regulated	High	Retain as a group	1.2	0.8	
	362	Pinus pederosa - Western	14.7	1.10	5	Good	Good		Regulated Tree	High	Retain as a group	4.2	3.2	
	363	Pinus pederosa - Western	12	0.94	4	Good	Good	J	Regulated Tree	High	Retain as a group	3.6	2.4	
	364	Pinus pederosa - Western	13	0.94	5	Good	Good	J	Regulated Tree	High	Retain as a group	3.6	2.4	
	365	Pinus pederosa - Western	14.5	2.51	14	Good	Good		Regulated Tree	High	Retain as a group	9.6	6.4	
	366	Pinus species	15	1.10	5.5	Good	Good		Regulated Tree	High	Retain as a group	4.2	3.2	
	367	Pinus pederosa - Western	18	2.67	9.5	Good	Good		Regulated Tree	High	Retain as a group	10.2	7.2	
	368	Eucalyptus viderosylon - Red	16	2.30	16	Good	Good	M	Regulated Tree	High	Retain	8.8	5.6	
	369	Pinus pinea - Stone Pine	12.5	1.57	8	Fair	Fair	EM	Regulated Tree	Medium	Retain/remove	6.0	4.0	LOW QUALITY GROUP - High density planting. Deadwood is prevalent throughout the canopy. Numerous dead trees are present, with several exhibiting lean and partial root plate failure
Group 18	370	Pinus pinea - Stone Pine	11.2	1.57	9				Regulated Tree			6.0	4.0	
	371	Pinus pinea - Stone Pine	11.7	1.41	6				Regulated Tree			5.4	4.0	
	372	Pinus pinea - Stone Pine	15	2.51	8				Regulated Tree			9.6	6.4	
	373	Pinus pinea - Stone Pine	11	1.26	7				Regulated Tree			4.8	3.2	
	374	Pinus pinea - Stone Pine	11	0.94	5				Regulated Tree			3.6	2.4	
	375	Pinus pinea - Stone Pine		0.79					Regulated Tree			3.0	2.4	
	376	Pinus pinea - Stone Pine	12		4				Regulated Tree			0.0	0.0	
	377	Pinus pinea - Stone Pine	15	1.57	8				Regulated Tree			6.0	4.0	
	378	Pinus pinea - Stone Pine	14	1.26	6				Regulated Tree			4.8	3.2	
	379	Pinus pinea - Stone Pine	12.7	1.26	4				Regulated Tree			4.8	3.2	
	380	Pinus pinea - Stone Pine		0.79					Regulated Tree			3.0	2.4	
	381	Pinus pinea - Stone Pine	13.5		3				Regulated Tree			0.0	0.0	

18

Group Number	Tree Number	Species	Height Range (above 6m)	Trunk Circum. (m)	Canopy Spread (m)	Health	Structure	Stage	Tree Protection Status	Tree Quality Classification	Arboricultural Recommendation	TPZ r=	D10"	Comments/summary
	382	Pinus pinea - Stone Pine	13	1.26	8				Regulated Tree			4.8	3.2	
	383	Pinus pinea - Stone Pine	12	0.94	4				Regulated Tree			3.6	2.4	
	384	Pinus pinea - Stone Pine	15	1.26	6				Regulated Tree			4.8	3.2	
	385	Pinus pinea - Stone Pine		1.10					Regulated Tree			4.2	3.2	
	386	Pinus pinea - Stone Pine	13.2		5				Regulated Tree			0.0	0.0	
	387	Pinus pinea - Stone Pine	13.5	1.10	5				Regulated Tree			4.2	3.2	
	388	Pinus pinea - Stone Pine	14.5	1.26	6				Regulated Tree			4.8	3.2	
	389	Pinus pinea - Stone Pine		0.94					Regulated Tree			3.6	2.4	
	390	Pinus pinea - Stone Pine	13.2		5				Regulated Tree			0.0	0.0	
	391	Pinus pinea - Stone Pine	13.2	0.94	7				Regulated Tree			3.6	2.4	
	392	Pinus pinea - Stone Pine	14.5	1.57	10				Regulated Tree			6.0	4.0	
	393	Pinus pinea - Stone Pine	16	1.26	5				Regulated Tree			4.8	3.2	
	394	Pinus pinea - Stone Pine	16	1.26	7				Regulated Tree			4.8	3.2	
	395	Pinus pinea - Stone Pine	16.5	1.26	6				Regulated Tree			4.8	3.2	
	396	Pinus pinea - Stone Pine	13	1.26	4.5				Regulated Tree			4.8	3.2	
	397	Pinus pinea - Stone Pine	13.7	1.26	5				Regulated Tree			4.8	3.2	
	398	Pinus pinea - Stone Pine	14.7	0.94	5				Regulated Tree			3.6	2.4	
	399	Pinus pinea - Stone Pine	15.2	1.10	5				Regulated Tree			4.2	3.2	
	400	Pinus pinea - Stone Pine		1.26					Regulated Tree			4.8	3.2	
	401	Pinus pinea - Stone Pine	14.5		6				Regulated Tree			0.0	0.0	
	402	Pinus pinea - Stone Pine	13	0.94	6				Regulated Tree			3.6	2.4	
	403	Pinus pinea - Stone Pine	14.5	1.10	8				Regulated Tree			4.2	3.2	
	404	Pinus pinea - Stone Pine	16.5	1.26	7				Regulated Tree			4.8	3.2	
	405	Pinus pinea - Stone Pine	15	1.26	5				Regulated Tree			4.8	3.2	

Group Number	Tree Number	Species	Height Range (above 6m)	Trunk Circum. (m)	Canopy Spread (m)	Health	Structure	Stage	Tree Protection Status	Tree Quality Classification	Arboricultural Recommendation	TPZ r=	D10"	Comments/summary
	406	Pinus pinea - Stone Pine	14.7	1.88	12				Regulated Tree			7.2	4.8	
	407	Pinus pinea - Stone Pine	17.5	2.04	10				Regulated Tree			7.8	5.6	
	408	Pinus pinea - Stone Pine		1.26					Regulated Tree			4.8	3.2	
	409	Pinus pinea - Stone Pine	17		3.5				Regulated Tree			0.0	0.0	
	410	Pinus pinea - Stone Pine	17	1.26	7				Regulated Tree			4.8	3.2	
	411	Pinus pinea - Stone Pine	16.7	1.26	7				Regulated Tree			4.8	3.2	
	412	Pinus pinea - Stone Pine	16.2	1.26	5				Regulated Tree			4.8	3.2	
	413	Pinus pinea - Stone Pine	15	2.20	14				Regulated Tree			8.4	5.6	
	414	Pinus pinea - Stone Pine	16.7	2.20	10				Regulated Tree			8.4	5.6	
	415	Pinus pinea - Stone Pine	16.5	1.73	9.5				Regulated Tree			6.6	4.8	
	416	Pinus pinea - Stone Pine		0.79					Regulated Tree			3.0	2.4	
	417	Pinus pinea - Stone Pine	13.5		3				Regulated Tree			0.0	0.0	
	418	Pinus pinea - Stone Pine		1.57					Regulated Tree			6.0	4.0	
	419	Pinus pinea - Stone Pine	13.5		7				Regulated Tree			0.0	0.0	
	420	Pinus pinea - Stone Pine		0.94					Regulated Tree			3.6	2.4	
	421	Pinus pinea - Stone Pine	13		4				Regulated Tree			0.0	0.0	
	422	Pinus pinea - Stone Pine	14.5	1.26	9				Regulated Tree			4.8	3.2	
	423	Pinus pinea - Stone Pine		0.79					Regulated Tree			3.0	2.4	
	424	Pinus pinea - Stone Pine	10		4.5				Regulated Tree			0.0	0.0	
	425	Pinus pinea - Stone Pine	13.5	0.94	4.5				Regulated Tree			3.6	2.4	
	426	Pinus pinea - Stone Pine		1.26					Regulated Tree			4.8	3.2	
	427	Pinus pinea - Stone Pine	15		5				Regulated Tree			0.0	0.0	
	428	Pinus pinea - Stone Pine		1.26					Regulated Tree			4.8	3.2	
	429	Pinus pinea - Stone Pine	13.7		3.5				Regulated Tree			0.0	0.0	

20

Group Number	Tree Number	Species	Height Range (above 6m)	Trunk Circum. (m)	Canopy Spread (m)	Health	Structure	Stage	Tree Protection Status	Tree Quality Classification	Arboricultural Recommendation	TPZ r=	D10"	Comments/summary
	430	Pinus pinea - Stone Pine		1.57					Regulated Tree			6.0	4.0	
	431	Pinus pinea - Stone Pine	13		8				Regulated Tree			0.0	0.0	
	432	Pinus pinea - Stone Pine		1.10					Regulated Tree		Tree removed	4.2	3.2	
	433	Pinus pinea - Stone Pine	13.5		7				Regulated Tree			0.0	0.0	
	434	Pinus pinea - Stone Pine	13.7	1.10	5.5

Group Number	Tree Number	Species	Height Range (above 6m)	Trunk Circum. (m)	Canopy Spread (m)	Health	Structure	Stage	Tree Protection Status	Tree Quality Classification	Arboricultural Recommendation	TPZ r…	D10*	Comments/summary
478		Pinus pinea - Stone Pine	16	1.570796327	6			Regularised Tree				6.0	4.0	
479		Pinus pinea - Stone Pine	16	1.084955592	10			Regularised Tree				7.2	4.8	
480		Pinus pinea - Stone Pine	16	2.042035225	12			Regularised Tree				7.8	5.6	
481		Pinus pinea - Stone Pine	16	1.084955592	11			Regularised Tree				7.2	4.8	
482		Pinus pinea - Stone Pine	17	2.670353756	14			Regularised Tree				10.2	7.2	
483		Pinus pinea - Stone Pine	16	2.042035225	13			Regularised Tree				7.8	5.6	
484		Pinus pinea - Stone Pine	16	1.727875959				Regularised Tree				6.6	4.8	
485		Pinus pinea - Stone Pine	15	0				Regularised Tree	Tree removed			0.0	0.0	
486		Pinus pinea - Stone Pine	16	2.042035225				Regularised Tree				7.8	5.6	
487		Pinus pinea - Stone Pine	16	7.5				Regularised Tree	Tree removed			0.0	0.0	
488		Pinus pinea - Stone Pine	16	1.570796327				Regularised Tree				6.0	4.0	
489		Pinus pinea - Stone Pine	16	0				Regularised Tree				0.0	0.0	
490		Pinus pinea - Stone Pine	16	2.199114858	11			Regularised Tree	Tree removed			8.4	5.6	
491		Pinus pinea - Stone Pine	17	2.356194491				Regularised Tree				9.0	6.4	
492		Pinus pinea - Stone Pine	16	7				Regularised Tree				0.0	0.0	
493		Pinus pinea - Stone Pine	18	2.513274123	13			Regularised Tree				9.6	6.4	
494		Pinus pinea - Stone Pine	16	2.199114858				Regularised Tree				8.4	5.6	
495		Pinus pinea - Stone Pine	17	7.5				Regularised Tree				0.0	0.0	
496		Pinus pinea - Stone Pine	18	2.670353756	16			Regularised Tree				10.2	7.2	
497		Pinus pinea - Stone Pine	19	4.084070745	23			Regularised Tree				15.6	10.5	
498		Pinus pinea - Stone Pine	9	1.570796327	6			Regularised Tree				6.0	4.0	
499		Pinus pinea - Stone Pine	6	0.314159265	3			Regularised Tree				1.2	0.8	
500		Pinus radiata - Monterey Pine	16	2.670353756	12			Feat Plant (Weed)				10.2	7.2	
501		Pinus radiata - Monterey Pine	19	3.455731919	13			Feat Plant (Weed)				13.2	8.9	

Group Number	Tree Number	Species	Height Range (above 6m)	Trunk Circum. (m)	Canopy Spread (m)	Health	Structure	Stage	Tree Protection Status	Tree Quality Classification	Arboricultural Recommendation	TPZ r…	D10*	Comments/summary
502		Pinus radiata - Monterey Pine	6	0.628318531	4.5			Feat Plant (Weed)				2.4	1.6	
503		Pinus radiata - Monterey Pine	6	0.314159265	3			Feat Plant (Weed)				1.2	0.8	
504		Pinus radiata - Monterey Pine	13	1.084955592	8			Feat Plant (Weed)				7.2	4.8	
505		Pinus radiata - Monterey Pine	4	0.628318531	5			Feat Plant (Weed)				2.4	1.6	
506		Pinus radiata - Monterey Pine	13	1.256637061	7			Feat Plant (Weed)				4.8	3.2	
507		Pinus radiata - Monterey Pine	13	1.099557429	4.5			Feat Plant (Weed)				4.2	3.2	
508		Pinus radiata - Monterey Pine	8	0.471238898	4			Feat Plant (Weed)				3.8	1.6	
509		Pinus radiata - Monterey Pine	15	1.256637061	8			Feat Plant (Weed)				4.8	3.2	
510		Pinus radiata - Monterey Pine	15	0.628318531	3			Feat Plant (Weed)				2.4	1.6	
511		Pinus radiata - Monterey Pine	15	0.742477796	3			Feat Plant (Weed)				3.6	2.4	
512		Pinus radiata - Monterey Pine	15	1.099557429	9			Feat Plant (Weed)				4.2	3.2	
513		Pinus radiata - Monterey Pine	15	0.628318531	6			Feat Plant (Weed)				2.4	1.6	
514		Pinus radiata - Monterey Pine	5	0.314159265	5			Feat Plant (Weed)	Tree removed			1.2	0.8	
515		Pinus radiata - Monterey Pine	5	0.314159265	5			Feat Plant (Weed)	Tree removed			1.2	0.8	
516		Pinus radiata - Monterey Pine	17	1.256637061	9			Feat Plant (Weed)	Tree removed			4.8	3.2	
517		Pinus radiata - Monterey Pine	18	1.570796327	7			Feat Plant (Weed)	Tree removed			6.0	4.0	
518		Pinus radiata - Monterey Pine	19	1.256637061	7			Feat Plant (Weed)	Tree removed			4.8	3.2	
519		Pinus radiata - Monterey Pine	19	1.413716694	12			Feat Plant (Weed)	Tree removed			5.4	4.0	
520		Pinus radiata - Monterey Pine	19	1.256637061	9			Feat Plant (Weed)	Tree removed			4.8	3.2	
521		Pinus radiata - Monterey Pine	18	1.084955592	13			Feat Plant (Weed)	Tree removed			7.2	4.8	
522		Pinus radiata - Monterey Pine	5	0.314159265	4			Feat Plant (Weed)	Tree removed			1.2	0.8	
523		Pinus radiata - Monterey Pine	15	0.628318531	5			Feat Plant (Weed)	Tree removed			2.4	1.6	
524		Pinus radiata - Monterey Pine	5	0.628318531	3.5			Feat Plant (Weed)	Tree removed			2.4	1.6	
525		Pinus radiata - Monterey Pine	5	0.314159265	3.5			Feat Plant (Weed)	Tree removed			1.2	0.8	

Group Number	Tree Number	Species	Height Range (above 6m)	Trunk Circum. (m)	Canopy Spread (m)	Health	Structure	Stage	Tree Protection Status	Tree Quality Classification	Arboricultural Recommendation	TPZ r…	D10*	Comments/summary
526		Pinus radiata - Monterey Pine	15	1.099557429	6			Feat Plant (Weed)	Tree removed			4.2	3.2	
527		Pinus radiata - Monterey Pine	15	1.256637061	6			Feat Plant (Weed)	Tree removed			4.8	3.2	
528		Pinus radiata - Monterey Pine	7	0.471238898	3			Feat Plant (Weed)	Tree removed			1.8	1.6	
529		Pinus radiata - Monterey Pine	9	1.256637061	4			Feat Plant (Weed)	Tree removed			4.8	3.2	
530		Pinus radiata - Monterey Pine	20	1.084955592	6			Feat Plant (Weed)	Tree removed			7.2	4.8	
531		Pinus radiata - Monterey Pine	20	2.356194491	8			Feat Plant (Weed)	Tree removed			9.0	6.4	
532		Pinus radiata - Monterey Pine	20	2.199114858	11			Feat Plant (Weed)	Tree removed			8.4	5.6	
533		Pinus radiata - Monterey Pine	20	1.570796327	9			Feat Plant (Weed)	Tree removed			6.0	4.0	
534		Pinus radiata - Monterey Pine	20	2.199114858	9			Feat Plant (Weed)	Tree removed			8.4	5.6	
535		Pinus radiata - Monterey Pine	0.471238898					Feat Plant (Weed)	Tree removed			1.8	1.6	
536		Pinus radiata - Monterey Pine		2.5				Feat Plant (Weed)	Tree removed			0.0	0.0	
537		Pinus radiata - Monterey Pine	6	0.314159265	5			Feat Plant (Weed)	Tree Removed			1.2	0.8	
538		Pinus radiata - Monterey Pine	15	1.084955592	7			Feat Plant (Weed)				7.2	4.8	
539		Pinus radiata - Monterey Pine	15	1.256637061	6			Feat Plant (Weed)				4.8	3.2	
540		Crataegusmonogyna-English Hawthorn	9	0.471238898	3			Feat Plant (Weed)				1.8	1.6	
Group 18	541	Pinus pinea - Stone Pine	14	1.570796327	9			Regularised Tree				6.0	4.0	
542		Crataegusmonogyna-English Hawthorn	9	1.570796327	5			Feat Plant (Weed)				6.0	4.0	
543		Crataegusmonogyna-English Hawthorn	9	1.084955592	8			Feat Plant (Weed)				7.2	4.8	
	544	Eucalyptus sp. - Gum Tree	7	1.256637061	6			Not Regularised				4.8	3.2	No Tree group present at recorded location
		Eucalyptus sp. - Gum Tree	20	1.084955592	8			Regularised Tree				7.2	4.8	
546		Eucalyptus sp. - Gum Tree	17	0.785398163	2.5			Regularised Tree				3.0	2.4	
Group 19	547	Eucalyptus sp. - Gum Tree	17	1.099557429	4			Regularised Tree				4.2	3.2	
548		Eucalyptus sp. - Gum Tree		0.785398163								3.0	2.4	
549		Eucalyptus sp. - Gum Tree	8	0	5			Regularised Tree				0.0	0.0	
550		Eucalyptus sp. - Gum Tree	12	1.256637061	8			Regularised Tree				4.8	3.2	

Group Number	Tree Number	Species	Height Range (above 6m)	Trunk Circum. (m)	Canopy Spread (m)	Health	Structure	Stage	Tree Protection Status	Tree Quality Classification	Arboricultural Recommendation	TPZ r…	D10*	Comments/summary
	551	Eucalyptus sp. - Gum Tree	7	0.314159265	3				not Regulated			3.2	0.8	
	552	Eucalyptus sp. - Gum Tree	10	1.727875959	7				not Regulated			6.6	4.8	
	553	Eucalyptus sp. - Gum Tree	10	1.099557429	5				not Regulated			4.2	3.2	
	554	Eucalyptus sp. - Gum Tree	10	0.314159265	2.5				not Regulated			3.2	0.8	
	555	Eucalyptus sp. - Gum Tree	7	0.314159265	2.5				not Regulated			3.2	0.8	
	556	Eucalyptus sp. - Gum Tree	7	0.785398163	4				not Regulated			3.0	2.4	
	557	Eucalyptus sp. - Gum Tree	7	0.314159265	2				not Regulated			3.2	0.8	
	558	Eucalyptus sp. - Gum Tree	6.3	0.628318531	2.5				not Regulated			2.4	1.6	
	559	Eucalyptus sp. - Gum Tree	13	0.471238898	5				not Regulated			3.8	1.6	
	560	Eucalyptus sp. - Gum Tree	8	1.256637061	3				not Regulated			4.8	3.2	
	561	Eucalyptus sp. - Gum Tree	8	1.570796327	3.5				not Regulated			6.0	4.0	
	562	Eucalyptus sp. - Gum Tree	16	0.742477796	3				not Regulated			3.6	2.4	
	563	Eucalyptus sp. - Gum Tree	12	0.742477796	1.5				not Regulated			3.6	2.4	
	564	Eucalyptus sp. - Gum Tree	17	1.570796327	6				not Regulated			6.0	4.0	
	565	Eucalyptus sp. - Gum Tree	15	0.785398163	3				not Regulated			3.0	2.4	
	566	Eucalyptus sp. - Gum Tree	13	0.785398163	4.5				not Regulated			3.0	2.4	
	567	Eucalyptus albens - White Box	20.5	2.199114858	20		Good	Good	M	Regulated Tree	Exceptional	Retain	8.4	5.1	EXCEPTIONAL QUALITY TREE
	568	Eucalyptus melliodora - Yellow Box	13	0.628318531	5		Good	Very Poor	J	Regulated Tree	Poor	Retain/remove	2.4	1.6	Stump regrowth
	569	Eucalyptus exsta - River Peppermint Gum	24.2	4.084070745	20		Good	Fair	M	Regulated Tree	Medium	Retain/remove	15.6	10.5	Major deadwood present
	570	Pinus radiata - Monterey Pine	22	2.513274123	14		Good	Good	M	Feat Plant (Weed)			9.6	6.4	
	571	Eucalyptus albens - White Box	18	2.984513021	23		Good	Good	M	Regulated Tree	Medium	Retain	11.4	8.1	Major deadwood present
	572	Eucalyptus sp. - Gum Tree	20.5	2.199114858	12		Good	Fair	M	Regulated Tree	Medium	Retain	8.4	5.6	
	573	Eucalyptus sideroxylon - Red		2.199114858			Good	Fair	M	Regulated Tree	Medium	Retain/remove	8.4	5.6	Included junctions
	574	Tree is missing	11.5		10							0.0	0.0	

Group Number	Tree Number	Species	Height Range (above 6m)	Trunk Circum. (m)	Canopy Spread (m)	Health	Structure	Stage	Tree Protection Status	Tree Quality Classification	Arboricultural Recommendation	TPZ r…	D10*	Comments/summary
573		Tree is dead	20.2	2.042035225	9						Remove- refer to comments	7.8	5.6	Dead Pinus species
	576	Quercus palustris - Pin Oak	22.5	1.084955592	12		Good	Good	M	Regulated Tree	Medium	Retain as a group	7.2	4.8	
		Quercus palustris - Pin Oak	20.2	2.042035225	8		Poor	Good	M	Regulated Tree	Poor	Retain as a group	7.8	5.6	
578		Pinus radiata - Monterey Pine	23	1.727875959	5		Good	Good	M	Feat Plant (Weed)	Medium		6.6	4.8	
579		Pinus radiata - Monterey Pine	22.2	1.570796327	4.5		Good	Good	M	Feat Plant (Weed)	Medium		6.0	4.0	
580		Pinus radiata - Monterey Pine	23	1.727875959	4.5		Good	Good	M	Feat Plant (Weed)	Medium		6.6	4.8	
581		Araucaria bidwillii	19	3.141592654	10		Good	Good	V	Regulated Tree	High	Retain	12.0	8.1	
582		Arbutus unedo - Strawberry	4	1.570796327	8				not Regulated		Medium	Retain	6.0	4.0	Multi leaders
583		Prunus sp. - Flowering Plum	7	1.256637061	7		Fair	Fair	M	Not Regulated	Low	Retain	4.8	3.2	Heritage listed tree
584		Photinia Glabra 'Robusta'	3	0.471238898	6		Good	Fair	M	Not Regulated	Low	Retain/remove	1.8	1.6	
585		Eucalyptus globulus	25	2.827433388	11.5		Fair	Poor	EM	Regulated Tree	Medium	Retain	10.8	7.2	Hollows throughout habitat tree Heritage listed tree
586			13.2	0.628318531	4							2.4	1.6	
587			17.7	0.742477796	4							3.6	2.4	
588			20	1.413716694	11							5.4	4.0	
	589	Eucalyptus sp. - Gum Tree	15	1.413716694	7.5							5.4	4.0	No Tree group present at recorded location
590		Eucalyptus sp. - Gum Tree	22.5	1.413716694	8							5.4	4.0	
591		Eucalyptus sp. - Gum Tree	9.2	0.785398163	4							3.0	2.4	
592		Eucalyptus sp. - Gum Tree	16.5	0.742477796	5							3.6	2.4	
593		Eucalyptus sp. - Gum Tree	14.7	0.742477796	5							3.6	2.4	
594		Eucalyptus sp. - Gum Tree	7.7	0.314159265	1.5							1.2	0.8	
Group 595		Eucalyptus sp. - Gum Tree	14.5	2.199114858	11.5							8.4	5.6	
17 596		Eucalyptus sp. - Gum Tree	6	0.314159265	2.5							1.2	0.8	
597		Eucalyptus saligna	19	1.256637061	10			EM		Regulated Tree	High	Retain as a group	4.8	3.2	
598		Eucalyptus saligna	21	1.570796327	10			EM		Regulated Tree	High	Retain as a group	6.0	4.0	
599		Eucalyptus sp. - Gum Tree	3.7	0.314159265	3							1.2	0.8	
600		Eucalyptus sp. - Gum Tree	4	0.314159265	3							1.2	0.8	
	601	Pinus radiata - Monterey Pine	13.2	2.513274123	0			Feat Plant (Weed)		Tree removed		9.9	6.4	
		Pinus radiata - Monterey Pine	15	1.570796327	7			Feat Plant (Weed)		Tree removed		6.0	4.0	
603		Pinus radiata - Monterey Pine	15.5	2.827433388	10			Feat Plant (Weed)		Tree removed		10.8	7.2	

Group Number	Tree Number	Species	Height Range (above 6m)	Trunk Circum. (m)	Canopy Spread (m)	Health	Structure	Stage	Tree Protection Status	Tree Quality Classification	Arboricultural Recommendation	TPZ r…	D10*	Comments/summary
	604	Pinus radiata - Monterey Pine	13.5	1.256637061	10							4.8	3.2	
	605	Pinus radiata - Monterey Pine	15.7	1.570796327	7				Feat Plant (Weed)	Tree removed		6.0	4.0	
	606	Pinus radiata - Monterey Pine	16.2	1.570796327	11				Feat Plant (Weed)	Tree removed		6.0	4.0	
	607	Pinus radiata - Monterey Pine	14.7	0.628318531	4				Feat Plant (Weed)	Tree removed		2.4	1.6	
	608	Pinus radiata - Monterey Pine	16.5	1.084955592	11.5				Feat Plant (Weed)	Tree removed		7.2	4.8	
Group 17	609	Pinus pinea	11.7	1.256637061	4.5				Not Regulated			4.8	3.2	No Tree group present at recorded location
	610	Pinus species	11.5	1.570796327	9.5				Not Regulated			6.0	4.0	
	611	Pinus pinea	11.7	1.084955592	10				Not Regulated			7.2	4.8	
	612	Pinus species	6.5	0.314159265	3				Regulated Tree			1.2	0.8	
	613	Pinus pinea	12	2.513274123	8				Not Regulated			9.6	6.4	
	614	Pinus species	11.7	1.256637061	4.5				Not Regulated			4.8	3.2	
	615	Pinus species	11.5	0.742477796	4				Not Regulated			3.6	2.4	
	616	Pinus species	9.2	0.742477796	4.5				Not Regulated			3.6	2.4	
	617	Pinus species	12	1.256637061	5				Not Regulated			4.8	3.2	
	618	Pinus species	11.7	0.628318531	3.5				Not Regulated			2.4	1.6	
	619	Pinus species	11.2	0.628318531	3.5				Not Regulated			2.4	1.6	
	620	Pinus species	11.2	0.628318531	3				Not Regulated			2.4	1.6	
	621	Pinus species	10.5	0.628318531	3.5				Regulated Tree			2.4	1.6	
	622	Pinus species	9	0.628318531	3				Regulated Tree			2.4	1.6	
	623	Pinus species	9	0.628318531	3.5				Regulated Tree			2.4	1.6	
	624	Pinus species	9.2	0.785398163	4				Regulated Tree			3.0	2.4	
	625	Pinus species	11.2	0.628318531	4				Regulated Tree			2.4	1.6	
	626	Pinus species	11.7	0.628318531	3.5				Regulated Tree			2.4	1.6	
	627	Pinus species	11.5	0.628318531	3				Regulated Tree			2.4	1.6	

Group Number	Tree Number	Species	Height Range (above 6m)	Trunk Circum. (m)	Canopy Spread (m)	Health	Structure	Stage	Tree Protection Status	Tree Quality Classification	Arboricultural Recommendation	TPZ r…	D10*	Comments/summary
	628	Pinus species	11.7	1.099557429	4.5				Regulated Tree			4.2	3.2	
Group 12	629	Pinus radiata - Monterey Pine	21.2	1.884955592	10				Feat Plant (Weed)	Tree removed		7.2	4.8	
	630	Pinus radiata - Monterey Pine	21	1.884955592	5				Feat Plant (Weed)	Tree removed		7.2	4.8	
	631	Pinus radiata - Monterey Pine	20.5	1.570796327	9				Feat Plant (Weed)	Tree removed		6.0	4.0	
Group 17	632	Pinus species	15.2	1.256637061	9					Tree removed		4.8	3.2	No Tree group present at recorded location
	633	Pinus species	11.5	1.570796327	8					Tree removed		6.0	4.0	
	634	Pinus species	12	1.727875959	5					Tree removed		6.6	4.8	
Group 16	635	Eucalyptus sp. - Gum Tree	5.2	0.785398163	7							3.0	2.4	POOR QUALITY GROUP
	636	Eucalyptus sp. - Gum Tree	4	0.314159265	2.5							1.2	0.8	
	637	Eucalyptus sp. - Gum Tree	16	1.256637061	10							4.8	3.2	
Group 12	638	Pinus radiata - Monterey Pine	15.2	1.256637061	8				Feat Plant (Weed)			4.8	3.2	
	639	Pinus radiata - Monterey Pine	13.5	0.628318531	3				Feat Plant (Weed)			2.4	1.6	
	640	Pinus radiata - Monterey Pine	14	0.628318531	4				Feat Plant (Weed)			2.4	1.6	
	641	Pinus radiata - Monterey Pine	13	0.628318531	3				Feat Plant (Weed)			2.4	1.6	
	642	Pinus radiata - Monterey Pine	15.2	1.570796327	10				Feat Plant (Weed)			6.0	4.0	
	643	Pinus radiata - Monterey Pine	11	0.471238898	2.5				Feat Plant (Weed)			1.8	1.6	
	644	Pinus radiata - Monterey Pine	7.5	0.471238898	4				Feat Plant (Weed)	Tree removed		1.8	1.6	
	645	Pinus radiata - Monterey Pine	14.2	1.884955592	10				Feat Plant (Weed)			7.2	4.8	
	646	Pinus radiata - Monterey Pine	14.7	1.884955592	13				Feat Plant (Weed)			7.2	4.8	
Group 12	647	Pinus pinea - Stone Pine	17	2.984513021	12		Good	Good	M	Regulated Tree	Exceptional	Retain as a group	11.4	8.1	EXCEPTIONAL Quality Group
	648	Tree is missing		1.884955592								7.2	4.8	
	649	Pinus pinea - Stone Pine	17	1.755	12	Very Good	Very Good	V	Regulated Tree	Exceptional	Retain as a group	6.9	4.8	
	650	Quercus suber	7	1.256637061	7.5				Not Regulated	Medium	Retain	4.8	3.2	Next to powerlines
	651	Quercus suber	4	0.471238898	3				Not Regulated	Poor	Retain	1.8	1.6	
	652	Quercus robur - English Oak	14	1.884955592	10							7.2	4.8	
Group 18	653	Corymbiamaculata	18.7	0.628318531	3							2.4	1.6	POOR QUALITY GROUP/adversely planted trees, mostly
	654	Corymbiamaculata	13.5	0.628318531	4							2.4	1.6	Corymbiamaculata , some
	655	Corymbiamaculata	18.5	0.314159265	4							1.2	0.8	Eucalyptusvsaligna and possibly
	656	Corymbiamaculata	18	0.199114858	9							8.4	5.6	
	657	Corymbiamaculata	18.2	1.256637061	7							4.8	3.2	

Group Number	Tree Number	Species	Height Range (above 6m)	Trunk Circum. (m)	Canopy Spread (m)	Health	Structure	Stage	Tree Protection Status	Tree Quality Classification	Arboricultural Recommendation	TPZ r…	D10*	Comments/summary
	658	Corymbiamaculata	9	0.628318531	3.5							2.4	1.6	Eucalyptus maideni
	659	Corymbiamaculata	18.2	0.785398163	3							3.0	2.4	Understorey of weed species .
	660	Corymbiamaculata	7.5	0.471238898	2							1.8	1.6	
	661	Corymbiamaculata		0.628318531								2.4	1.6	
	662	Corymbiamaculata	14		3.5							0.0	0.0	
	663	Corymbiamaculata	5	0.471238898	3							1.8	1.6	
	664	Corymbiamaculata		0.471238898								1.8	1.6	
	665	Corymbiamaculata	10.2		3.5							0.0	0.0	
	666	Corymbiamaculata		0.628318531								2.4	1.6	
	667	Corymbiamaculata	10.2		3.5							0.0	0.0	
	668	Corymbiamaculata	5.2	0.314159265	2.5							1.2	0.8	
	669	Corymbiamaculata	5	0.314159265	2.5							1.2	0.8	
	670	Corymbiamaculata	6	1.099557429	6							4.2	3.2	
	671	Corymbiamaculata	19	0.742477796	4							3.6	2.4	
	672	Corymbiamaculata	6.2	0.314159265	3							1.2	0.8	
	673	Corymbiamaculata	6.5	0.314159265	3							1.2	0.8	
	674	Corymbiamaculata	3.2	0.314159265	4							1.2	0.8	
	675	Corymbiamaculata	8	0.314159265	2.5							1.2	0.8	
	676	Corymbiamaculata	6.2	0.314159265	2.5							1.2	0.8	
	677	Corymbiamaculata	14.7	0.628318531	4							2.4	1.6	
	678	Corymbiamaculata	11	0.314159265	2.5							1.2	0.8	
	679	Corymbiamaculata	10	0.314159265	2.5							1.2	0.8	
	680	Corymbiamaculata	20	1.256637061	7							4.8	3.2	
	681	Corymbiamaculata	16	1.099557429	5							4.2	3.2	
	682	Corymbiamaculata	17.2	1.570796327	13							6.0	4.0	
	683	Corymbiamaculata	9	1.099557429	8							4.2	3.2	
	684	Corymbiamaculata	19.2	0.742477796	4							3.6	2.4	
	685	Corymbiamaculata	9.7	0.314159265	3.5							1.2	0.8	
	686	Corymbiamaculata	20	0.742477796	7							3.6	2.4	
	687	Corymbiamaculata	17.2	0.471238898	3							1.8	1.6	
	688	Corymbiamaculata	8.5	0.628318531	4							2.4	1.6	
	689	Corymbiamaculata	18.5	0.471238898	2.5							1.8	1.6	
	690	Corymbiamaculata	7.2	0.314159265	2.5							1.2	0.8	
	691	Corymbiamaculata	8	0.314159265	2							1.2	0.8	
Group 17	692	Pinus species	20.3	1.099557429	7.5				Not Regulated		Retain/remove	4.2	3.2	No Tree group present at recorded location
	693	Pinus species	11.2	0.742477796	5				Not Regulated			3.6	2.4	
	694	Pinus species	12.2	0.742477796	4				Not Regulated			3.6	2.4	
	695	Pinus species	12	0.742477796	4				Not Regulated			3.6	2.4	

Group Number	Tree Number	Species	Height Range (above 6m)	Trunk Circum. (m)	Canopy Spread (m)	Health	Structure	Stage	Tree Protection Status	Tree Quality Classification	Arboricultural Recommendation	TPZ r…	D10*	Comments/summary
696		Pinus species	11.2	0.628318531	4				not Regulated			2.4	1.6	
697		Pinus species	10.5	0.628318531	3				not Regulated			2.4	1.6	
698		Pinus species	7.5	0.628318531	4				not Regulated			2.4	1.6	
699		Pinus species	8.5	0.628318531	2.5				not Regulated			2.4	1.6	
700		Pinus species	4.2	0.628318531	1.5				not Regulated			2.4	1.6	
701		Pinus species	8.2	0.628318531	3.5				not Regulated			2.4	1.6	
702		Pinus species	11	0.785398163	4				not Regulated			3.0	2.4	
703	

Group Number	Tree Number	Species	Height Range (above 6m)	Trunk Circum. (m)	Canopy Spread (m)	Health	Structure	Stage	Tree Protection Status	Tree Quality Classification	Arboricultural Recommendation	TPZ ***	D10**	Comments/summary
	841	Corymbiamaculata	17.5	0.7853981163	3.5							3.0	2.4	
	842	Corymbiamaculata	12.5	0.4712388976	2							1.8	1.6	
	843	Corymbiamaculata	13.5	0.4712388976	3							1.8	1.6	
	844	Corymbiamaculata	18.5	0.4712388976	2							1.8	1.6	
	845	Corymbiamaculata	16.5	0.4712388976	2.5							1.8	1.6	
	846	Corymbiamaculata	16.2	0.4712388976	2.5							1.8	1.6	
	847	Corymbiamaculata	19.7	0.4712388976	2.5							1.8	1.6	
	848	Corymbiamaculata	14	0.4712388976	2.5							1.8	1.6	
	849	Corymbiamaculata	18	0.628318531	2.5							2.4	1.6	
	850	Corymbiamaculata	20.2	0.7853981163	2.5							3.0	2.4	
	851	Corymbiamaculata	19.7	0.7853981163	3							3.0	2.4	
	852	Corymbiamaculata	19.2	0.628318531	3.5							2.4	1.6	
	853	Corymbiamaculata	17.5	0.7853981163	3							3.0	2.4	
	854	Corymbiamaculata	18.2	0.4712388976	3							1.8	1.6	
	855	Corymbiamaculata	15.7	0.628318531	1.5							2.4	1.6	
	856	Corymbiamaculata	14.7	0.628318531	3							2.4	1.6	
	857	Corymbiamaculata	15	0.4712388976	2.5							1.8	1.6	
	858	Corymbiamaculata	14.5	0.3141592654	1							1.2	0.8	
	859	Corymbiamaculata	16	0.4712388976	2							1.8	1.6	
	860	Corymbiamaculata	20	0.7853981163	2.5							3.0	2.4	
	861	Corymbiamaculata	15.2	0.4712388976	3							1.8	1.6	
	862	Corymbiamaculata	13.2	0.4712388976	3							1.8	1.6	
	863	Corymbiamaculata	17.5	0.628318531	2.5							2.4	1.6	
	864	Corymbiamaculata	20	0.7853981163	2.5							3.0	2.4	
	865	Corymbiamaculata	18.5	0.628318531	2.5							2.4	1.6	
	866	Corymbiamaculata	16.7	0.628318531	2.5							2.4	1.6	
	867	Corymbiamaculata	16.2	0.628318531	2.5							2.4	1.6	
	868	Corymbiamaculata	16.7	0.4712388976	2.5							1.8	1.6	
	869	Corymbiamaculata	13.7	0.4712388976	3							1.8	1.6	
	870	Corymbiamaculata	9.7	0.4712388976	3							1.8	1.6	
12	871	Pinus species	13.7	1.8849555921	5							7.2	4.8	POOR QUALITY GROUP - mostly Pinus radiata (Weed species) and Acacia baileyana, contoneaster, crategiligus (weed) and some turnplings. Not a high quality group.
	872	Pinus species	6	0.628318531	4							2.4	1.6	
	873	Pinus species		1.727875959								0.0	0.0	
	874	Pinus species	25		4.5							0.0	0.0	
	875	Corymbiamaculata	7.5	0.9424777796	4.5						Retain as a group	3.6	2.4	
Group 13	876	Corymbiamaculata	10.2	0.9424777796	4.5						Retain as a group	3.6	2.4	POOR QUALITY GROUP of densley planted trees, mostly Corymbiamaculata , some Eucalyptus saligna and possibly Eucalyptus maideni. Understorey of weed species .
	897	Corymbiamaculata	9.5	0.628318531	3						Retain as a group	2.4	1.6	
	898	Corymbiamaculata	6.2	0.1570796326	1						Retain as a group	0.6	0.8	
	899	Eucalyptus saligna	15.7	0.628318531	3		Good	Good	EM	Regulated Tree	Medium	Retain as a group	2.4	1.6	
	900	Eucalyptus saligna	17.7	0.9424777796	8		Good	Good	EM	Regulated Tree	Medium	Retain as a group	3.6	2.4	
Group 13 A	901	Pinus species	5.5	0.4712388976	3		Fair	Fair	EM	Regulated Tree	Poor	Retain/remove	1.8	1.6	POOR QUALITY GROUP Plantation of pinus species, very tightly planted. Retain as a group only or remove.
	902	Pinus species		0.3141592654								1.2	0.8	
	903	Pinus species			2.5							0.0	0.0	
	904	Pinus species	9.2	0.628318531	3.5							2.4	1.6	
	905	Pinus species	8.2	0.4712388976	2.5							1.8	1.6	
	906	Pinus species	5	0.3141592654	2.5							1.2	0.8	
	907	Pinus species	6	0.3141592654	2							1.2	0.8	
	908	Pinus species	11.7	0.3141592654	2							1.2	0.8	
	909	Pinus species	7.7	0.7853981163	4.5							3.0	2.4	
	910	Pinus species	3.5	0.3141592654	1.5							1.2	0.8	
	911	Pinus species	6.5	0.4712388976	3							1.8	1.6	
	912	Pinus species	12.2	0.7853981163	4							3.0	2.4	
	913	Pinus species	5	0.3141592654	2.5							1.2	0.8	
	914	Pinus species	9.7	0.4712388976	3.5							1.8	1.6	
	915	Pinus species	5	0.3141592654	2.5							1.2	0.8	
	916	Pinus species	4	0.3141592654	2							1.2	0.8	
	917	Pinus species	5.5	0.3141592654	3							1.2	0.8	
	918	Pinus species	9.2	0.7853981163	3.5							3.0	2.4	
	919	Pinus species	7.7	0.7853981163	4							3.0	2.4	

Group

Group Number	Tree Number	Species	Height Range (above 6m)	Trunk Circum. (m)	Canopy Spread (m)	Health	Structure	Stage	Tree Protection Status	Tree Quality Classification	Arboricultural Recommendation	TPZ ***	D10**	Comments/summary
	920	Pinus species	11.2	0.9424777796	5							3.6	2.4	
	921	Pinus species		0.7853981163								0.0	2.4	
	922	Pinus species	15.7		3.5							0.0	0.0	
	923	Pinus species	6.7	0.7853981163	4							3.0	2.4	
	924	Pinus species	7	0.7853981163	3							3.0	2.4	
	925	Pinus species	4.5	0.3141592654	3							1.2	0.8	
	926	Corymbiamaculata	5	0.3141592654	2							1.2	0.8	FOOR QUALITY GROUP of densley planted trees, mostly Corymbiamaculata , some Eucalyptus saligna and possibly Eucalyptus maideni. Understorey of weed species .
	927	Corymbiamaculata	5.5	0.3141592654	3							1.2	0.8	
13	928	Corymbiamaculata	9	0.3141592654	3							1.2	0.8	
	929	Eucalyptus elata - River Peppermint Gum		1.570796327	0		Fair	Good	EM	Regulated Tree	Poor	Major Arboricultural 6.0 work required refer	4.0	
	930	Eucalyptus elata - River Peppermint Gum		1.884955592	9.5		Fair	Good	EM	Regulated Tree	Medium	Retain as a group	7.2	4.8	
	931	Eucalyptus elata - River Peppermint Gum	18	1.570796327	8		Fair	Good	EM	Regulated Tree	Medium	Retain as a group	6.0	4.0	
	932	Eucalyptus elata - River Peppermint Gum		1.570796327	8		Fair	Good	EM	Regulated Tree	Medium	Retain as a group	6.0	4.0	
	933	Eucalyptus elata - River Peppermint Gum		1.570796327	7.5		Fair	Good	EM	Regulated Tree	Medium	Retain as a group	6.0	4.0	
	934	Eucalyptus sp. - Gum Tree	14.2	1.256637061	12							4.8	3.2	POOR QUALITY GROUP- Eucalyptus species with weed species under canopy.
	935	Eucalyptus sp. - Gum Tree	13.5	0.9424777796	7							3.6	2.4	
	936	Eucalyptus sp. - Gum Tree	5	0.4712388976	3.5							1.8	1.6	
	937	Eucalyptus sp. - Gum Tree	5.5	0.4712388976	5							1.8	1.6	
	938	Eucalyptus sp. - Gum Tree	8.5	0.628318531	6.5							2.4	1.6	
	939	Eucalyptus sp. - Gum Tree	13.5	0.9424777796	5							3.6	2.4	
	940	Eucalyptus sp. - Gum Tree	13.5	1.256637061	7							4.8	3.2	
	941	Eucalyptus sp. - Gum Tree	12.7	0.628318531	6							2.4	1.6	
	942	Eucalyptus sp. - Gum Tree	5	0.628318531	5							2.4	1.6	
	943	Eucalyptus sp. - Gum Tree	11	0.4712388976	5							1.8	1.6	
Group 14	944	Eucalyptus sp. - Gum Tree	16	1.570796327	12							6.0	4.0	
	945	Eucalyptus sp. - Gum Tree	16	0.7853981163	4.5							3.0	2.4	
	946	Eucalyptus sp. - Gum Tree		0.7853981163								3.0	2.4	
	947	Eucalyptus sp. - Gum Tree	14			7						0.0	0.0	
	948	Eucalyptus sp. - Gum Tree	10	0.4712388976	4							1.8	1.6	
	949	Eucalyptus sp. - Gum Tree		0.4712388976								1.8	1.6	
	950	Eucalyptus sp. - Gum Tree	6.5			5						0.0	0.0	
	951	Eucalyptus sp. - Gum Tree	12	0.628318531	6							2.4	1.6	
	952	Eucalyptus sp. - Gum Tree		0.628318531								2.4	1.6	
	953	Eucalyptus sp. - Gum Tree		6.7		5						0.0	0.0	
	954	Eucalyptus sp. - Gum Tree		0.628318531		4						2.4	1.6	

Group

Group Number	Tree Number	Species	Height Range (above 6m)	Trunk Circum. (m)	Canopy Spread (m)	Health	Structure	Stage	Tree Protection Status	Tree Quality Classification	Arboricultural Recommendation	TPZ ***	D10**	Comments/summary
	955	Pinus radiata - Monterey Pine		0.628318531					Feat Point (Weed)			2.4	1.6	POOR QUALITY GROUP - mostly Pinus radiata (Weed species) and Acacia baileyana, contoneaster, crategiligus (weed) and some turnplings. Not a high quality group.
	956	Pinus radiata - Monterey Pine	12		5				Feat Point (Weed)			0.0	0.0	
	957	Pinus radiata - Monterey Pine		2.199114858					Feat Point (Weed)			8.4	5.6	
	958	Pinus radiata - Monterey Pine	23		7				Feat Point (Weed)			0.0	0.0	
	959	Pinus radiata - Monterey Pine	23	2.199114858	8				Feat Point (Weed)			8.4	5.6	
	960	Pinus radiata - Monterey Pine		0.7853981163	0.01				Feat Point (Weed)			3.0	2.4	
	961	Pinus radiata - Monterey Pine	20		2				Feat Point (Weed)			0.0	0.0	
	962	Pinus radiata - Monterey Pine	6	0.4712388976	4				Feat Point (Weed)			1.8	1.6	
	963	Pinus radiata - Monterey Pine	9.7	0.3141592654	2				Feat Point (Weed)			1.2	0.8	
Group 12	964	Pinus radiata - Monterey Pine	23	1.884955592	7				Feat Point (Weed)			7.2	4.8	
	965	Pinus radiata - Monterey Pine	7.2	0.3141592654	3				Feat Point (Weed)			1.2	0.8	
	966	Pinus radiata - Monterey Pine	5.7	0.628318531	2.5				Feat Point (Weed)			2.4	1.6	
	967	Pinus radiata - Monterey Pine	5.5	0.4712388976	3				Feat Point (Weed)			1.8	1.6	
	968	Pinus radiata - Monterey Pine	21	2.199114858	7				Feat Point (Weed)			8.4	5.6	
	969	Pinus radiata - Monterey Pine	10.2	0.4712388976	3.5				Feat Point (Weed)			1.8	1.6	
	970	Pinus radiata - Monterey Pine	25	1.884955592	6				Feat Point (Weed)			7.2	4.8	
	971	Pinus radiata - Monterey Pine	25	0.04200522 5	7				Feat Point (Weed)			7.8	5.6	
	972	Pinus radiata - Monterey Pine	22	1.884955592	5.5				Feat Point (Weed)			7.2	4.8	
	973	Pinus radiata - Monterey Pine	19	1.727875959	9				Feat Point (Weed)			6.6	4.8	
	974	Quercus robur - English Oak	11.2	0.628318531	7		Fair	Good	EM	Regulated Tree	Medium	Retain	2.4	1.6	
	975	Eucalyptus dives - Broad Leaf	15	1.256637061			Good	Poor	EM	Regulated Tree	Low	Retain/remove	4.8	3.2	
	976	Tree is missing	15		7.5							0.0	0.0	
	977	Eucalyptus dives - Broad Leaf	15.5	1.884955592	10		Good	Fair	EM	Regulated Tree	Medium	Retain/remove	7.2	4.8	Multi-stemmed from ground level
	978	Eucalyptus dives - Broad Leaf	14	1.884955592	6		Good	Poor	EM	Regulated Tree	Medium	Retain/remove	7.2	4.8	Stump regrowth

Group Number	Tree Number	Species	Height Range (above 6m)	Trunk Circum. (m)	Canopy Spread (m)	Health	Structure	Stage	Tree Protection Status	Tree Quality Classification	Arboricultural Recommendation	TPZ ***	D10**	Comments/summary
	979	Eucalyptus sp. - Gum Tree	19.5	1.256637061	4.5	Good	Good	EM	Regulated Tree	High		4.8	3.2	
	980	Eucalyptus sp. - Gum Tree	19.5	1.570796327	5	Good	Good	EM	Regulated Tree	High	Retain	6.0	4.0	
	981	Eucalyptus sp. - Gum Tree	18.7	0.9424777796	4.5				Regulated Tree	High		3.6	2.4	
	982	Pinus radiata - Monterey Pine	17	1.256637061	6				Fed Point (Weed)			4.8	3.2	
	983	Sorbus domestica - Service	13.2	0.628318531	5				Fed Point (Weed)			2.4	1.6	
	984	Pinus radiata - Monterey Pine	16.7	1.099557429	3.5				Fed Point (Weed)			4.2	3.2	
	985	Pinus radiata - Monterey Pine	5	0.3141592654	3				Fed Point (Weed)			1.2	0.8	
	986	Pinus pinea - Stone Pine	14.5	1.727875959	6.5				Regulated Tree	Medium	Retain/remove	6.6	4.8	LOW QUALITY GROUP - High-density planting. Deadwood is prevalent throughout the canopy. Numerous dead trees are present , with several exhibiting lean and partial root plate failure
		Pinus pinea - Stone Pine	13	1.570796327	4				Regulated Tree	Medium	Retain/remove	6.0	4.0	
	988	Pinus pinea - Stone Pine	12	1.884955592	13				Regulated Tree	Medium	Retain/remove	7.2	4.8	
	989	Pinus pinea - Stone Pine	10	1.256637061	7				Regulated Tree	Medium	Retain/remove	4.8	3.2	
	990	Pinus pinea - Stone Pine	12.5	1.099557429	6				Regulated Tree	Medium	Retain/remove	4.2	3.2	
Group 18	991	Pinus pinea - Stone Pine	12.5	1.099557429	5				Regulated Tree	Medium	Retain/remove	4.2	3.2	
	992	Pinus pinea - Stone Pine	13	1.256637061	6.5				Regulated Tree	Medium	Retain/remove	4.8	3.2	
	993	Pinus pinea - Stone Pine	13	2.199114858	10				Regulated Tree	Medium	Retain/remove	8.4	5.6	
	994	Pinus pinea - Stone Pine	12.5	1.256637061	8				Regulated Tree	Medium	Retain/remove	4.8	3.2	
	995	Pinus pinea - Stone Pine	15	1.884955592	12				Regulated Tree	Medium	Retain/remove	7.2	4.8	
	996	Pinus pinea - Stone Pine	18	2.199114858	14				Regulated Tree	Medium	Retain/remove	8.4	5.6	
	997		5.5	0.628318531	0.5				Regulated Tree			2.4	1.6	
	998		14	0.628318531	4.5				Regulated Tree			2.4	1.6	
	999	Corymbiamaculata	14	0.628318531	2.5				Regulated Tree			2.4	1.6	POOR QUALITY GROUP of densley planted trees, mostly Corymbiamaculata , some Eucalyptussaligna and possibly Eucalyptus maideni. Understorey of weed species .
	1000	Corymbiamaculata	16	0.4712388976	3.5				Regulated Tree			1.8	1.6	
13	1001	Corymbiamaculata	16	0.628318531	4				Regulated Tree			2.4	1.6	
	1002	Corymbiamaculata		0.9424777796					Regulated Tree			3.6	2.4	

Group Number	Tree Number	Species	Height Range (above 6m)	Trunk Circum. (m)	Canopy Spread (m)	Health	Structure	Stage	Tree Protection Status	Tree Quality Classification	Arboricultural Recommendation	TPZ ***	D10**	Comments/summary
	1003	Corymbiamaculata	21		6				Regulated Tree			0.0	0.0	
	1004	Corymbiamaculata		0.7853981163					Regulated Tree			3.0	2.4	
	1005	Corymbiamaculata	17		6				Regulated Tree			0.0	0.0	
	1006	Corymbiamaculata	15	0.4712388976	3				Regulated Tree			1.8	1.6	
	1007	Corymbiamaculata	8	0.3141592265	2.5				Regulated Tree			1.2	0.8	
	1008	Corymbiamaculata	8	0.3141592265	2				Regulated Tree			1.2	0.8	
	1009	Corymbiamaculata	12	0.628318531	2				Regulated Tree			2.4	1.6	
	1010	Corymbiamaculata	20	1.256637061	5				Regulated Tree			4.8	3.2	
	1011	Corymbiamaculata	16	0.628318531	2				Regulated Tree			2.4	1.6	
	1012	Corymbiamaculata	16	1.099557429	3				Regulated Tree			4.2	3.2	
	1013	Corymbiamaculata	8	0.251327412	1.5				Regulated Tree			1.0	0.8	
	1014	Corymbiamaculata	5	0.3141592265	2				Regulated Tree			1.2	0.8	
	1015	Corymbiamaculata	6	0.4712388976	3				Regulated Tree			1.8	1.6	
	1016	Pinus radiata - Monterey Pine	5	0.3141592265	2				Fed Point (Weed)			1.2	0.8	POOR QUALITY GROUP - mostly Pinus radiata (Weed species) and Acacia baileyana, contoneaster, crategiligus (weed) and some turnplings. Not a high quality group.
	1017	Pinus radiata - Monterey Pine	5	0.628318531	5				Fed Point (Weed)			2.4	1.6	
	1018	Pinus radiata - Monterey Pine		0.4712388976					Fed Point (Weed)			1.8	1.6	
	1019	Pinus radiata - Monterey Pine	8		5				Fed Point (Weed)			0.0	0.0	
	1020	Pinus radiata - Monterey Pine	12	0.4712388976	3				Fed Point (Weed)			1.8	1.6	
	1021	Pinus radiata - Monterey Pine	17	0.628318531	3				Fed Point (Weed)			2.4	1.6	
	1022	Pinus radiata - Monterey Pine	10	0.3141592265	2				Fed Point (Weed)			1.2	0.8	
	1023	Pinus radiata - Monterey Pine	16	0.9424777796	6				Fed Point (Weed)			3.6	2.4	
	1024	Pinus radiata - Monterey Pine		0.4712388976					Fed Point (Weed)			1.8	1.6	
	1025	Pinus radiata - Monterey Pine	10		3				Fed Point (Weed)			0.0	0.0	
	1026	Pinus radiata - Monterey Pine	11	0.628318531	3				Fed Point (Weed)			2.4	1.6	

Group Number	Tree Number	Species	Height Range (above 6m)	Trunk Circum. (m)	Canopy Spread (m)	Health	Structure	Stage	Tree Protection Status	Tree Quality Classification	Arboricultural Recommendation	TPZ ***	D10**	Comments/summary
	1027	Pinus radiata - Monterey Pine		1.570796327					Fed Point (Weed)			6.0	4.0	
	1028	Pinus radiata - Monterey Pine	25		5				Fed Point (Weed)			0.0	0.0	
	1029	Pinus radiata - Monterey Pine	9	0.4712388976	3				Fed Point (Weed)			1.8	1.6	
	1030	Pinus radiata - Monterey Pine		1.884955592					Fed Point (Weed)			7.2	4.8	
	1031	Pinus radiata - Monterey Pine	27		6				Fed Point (Weed)			0.0	0.0	
	1032	Pinus radiata - Monterey Pine	12	0.4712388976	4				Fed Point (Weed)			1.8	1.6	
	1033	Pinus radiata - Monterey Pine	12	1.099557429	6				Fed Point (Weed)			4.2	3.2	
	1034	Pinus radiata - Monterey Pine	12	0.628318531	4.5				Fed Point (Weed)			2.4	1.6	
	1035	Pinus radiata - Monterey Pine	25	1.256637061	6				Fed Point (Weed)			4.8	3.2	
	1036	Pinus radiata - Monterey Pine	26	1.256637061	4				Fed Point (Weed)			4.8	3.2	
	1037	Pinus radiata - Monterey Pine	23	1.884955592	8				Fed Point (Weed)			7.2	4.8	
	1038	Pinus radiata - Monterey Pine	21	1.570796327	6.5				Fed Point (Weed)			6.0	4.0	
	1039	Pinus radiata - Monterey Pine	26	1.413716694	3				Fed Point (Weed)			5.4	4.0	
	1040	Pinus radiata - Monterey Pine	6	0.3141592265	1.5				Fed Point (Weed)			1.2	0.8	
	1041	Pinus radiata - Monterey Pine	25	1.884955592	8				Fed Point (Weed)			7.2	4.8	
	1042	Pinus radiata - Monterey Pine	27.5	2.199114858	7.5				Fed Point (Weed)			8.4	5.6	
	1043	Pinus radiata - Monterey Pine	5	0.7853981163	3				Fed Point (Weed)			3.0	2.4	
	1044	Pinus radiata - Monterey Pine	5	0.4712388976	2.5				Fed Point (Weed)			1.8	1.6	
	1045	Pinus radiata - Monterey Pine	13.5	2.35619449	6				Fed Point (Weed)			9.0	6.4	
	1046	Pinus radiata - Monterey Pine	5	0.7853981163	3				Fed Point (Weed)			3.0	2.4	
	1047	Pinus radiata - Monterey Pine	6.5	0.4712388976	2.5				Fed Point (Weed)			1.8	1.6	
	1048	Pinus radiata - Monterey Pine	8	0.3141592265	3				Fed Point (Weed)			1.2	0.8	
	1049	Pinus radiata - Monterey Pine	8	0.3141592265	2				Fed Point (Weed)			1.2	0.8	
	1050	Pinus radiata - Monterey Pine	8.5	0.3141592265	2				Fed Point (Weed)			1.2	0.8	

Group Number	Tree Number	Species	Height Range (above 6m)	Trunk Circum. (m)	Canopy Spread (m)	Health	Structure	Stage	Tree Protection Status	Tree Quality Classification	Arboricultural Recommendation	TPZ ***	D10**	Comments/summary
	1051	Pinus radiata - Monterey Pine	20	0.7853981163	4				Fed Point (Weed)			3.0	2.4	
	1052	Pinus radiata - Monterey Pine	20	1.884955592	14				Fed Point (Weed)			7.2	4.8	
	1053	Eucalyptus sp. - Gum Tree	20	0.9424777796	4	Good	Fair	EM	Regulated Tree	Medium	Retain as a group	3.6	2.4	
	1054	Eucalyptus sp. - Gum Tree	21	1.256637061	3	Good	Fair	EM	Regulated Tree	Medium	Retain as a group	4.8	3.2	
	1055	Pinus radiata - Monterey Pine	20	0.9424777796	3				Fed Point (Weed)			3.6	2.4	
	1056	Pinus radiata - Monterey Pine	25	1.570796327	5.5				Fed Point (Weed)			6.0	4.0	
	1057	Pinus radiata - Monterey Pine	25	2.199114858	6				Fed Point (Weed)			8.4	5.6	
	1058	Pinus radiata - Monterey Pine	25	2.35619449	6				Fed Point (Weed)			9.0	6.4	
	1059	Pinus radiata - Monterey Pine	10.5	0.4712388976	3.5				Fed Point (Weed)			1.8	1.6	
	1060	Pinus radiata - Monterey Pine		1.884955592					Fed Point (Weed)			7.2	4.8	
	1061	Pinus radiata - Monterey Pine	17.5		9				Fed Point (Weed)			0.0	0.0	
	1062	Pinus radiata - Monterey Pine	9.2	0.4712388976	3				Fed Point (Weed)			1.8	1.6	
	1063	Pinus radiata - Monterey Pine	7.5	0.4712388976	2.5				Fed Point (Weed)			1.8	1.6	
	1064	Pinus radiata - Monterey Pine	14.7	1.256637061	7				Fed Point (Weed)			4.8	3.2	
	1065	Pinus radiata - Monterey Pine	12	0.3141592265	2.5				Fed Point (Weed)			1.2	0.8	
	1066	Pinus radiata - Monterey Pine	16.2	1.256637061	6				Fed Point (Weed)			4.8	3.2	
	1067	Pinus radiata - Monterey Pine	18.2	1.256637061	5				Fed Point (Weed)			4.8	3.2	
	1068	Eucalyptus sp. - Gum Tree	16.5	0.9424777796	6				Regulated Tree			3.6	2.4	Tree Missing
	1069	Eucalyptus sp. - Gum Tree	22.5	1.570796327	7	Good	Fair	EM	Regulated Tree	Medium	Retain as a group	6.0	4.0	Hollow present at ~8 m AGL.
	1070	Pinus radiata - Monterey Pine	15.2	0.628318531	3				Fed Point (Weed)			2.4	1.6	
	1071	Pinus radiata - Monterey Pine	15	0.7853981163	3.5				Fed Point (Weed)			3.0	2.4	
	1072	Tree is dead	17.7	1.099557429	4						Remove refer to comments	4.2	3.2	Dead
	1073	Stump only	6.5	0.3141592265	5							1.2	0.8	
	1074	Acacia baileyana - Cootamundra Wattle	15	0.9424777796	4.5				Fed Point (Weed)			3.6	2.4	

Group Number	Tree Number	Species	Height Range (above 6m)	Trunk Circum. (m)	Canopy Spread (m)	Health	Structure	Stage	Tree Protection Status	Tree Quality Classification	Arboricultural Recommendation	TPZ ***	D10**	Comments/summary
	1075	Pinus radiata - Monterey Pine	25.2	0.5132741228	0.5				Fed Point (Weed)			9.6	6.4	Drought affected deadwood present mature group of native to
	1076	Tree is dead	22	0.5132741228	9				Fed Point (Weed)			9.6	6.4	Part of group of Pinus Radiata
	1077	Pinus radiata - Monterey Pine	25	2.199114858	7				Fed Point (Weed)			8.4	5.6	
	1078	Pinus radiata - Monterey Pine	24.5	1.570796327	5				Fed Point (Weed)			6.0	4.0	
	1079	Pinus radiata - Monterey Pine	26	0.5132741228	7				Fed Point (Weed)			9.6	6.4	
	1080	Pinus radiata - Monterey Pine	26.2	2.837433088	11				Fed Point (Weed)			10.8	7.2	
	1081	Pinus radiata - Monterey Pine	10.2	0.628318531	3				Fed Point (Weed)			2.4	1.6	
	1082	Pinus radiata - Monterey Pine	15	1.256637061	5				Fed Point (Weed)			4.8	3.2	
	1083	Pinus radiata - Monterey Pine	31	2.837433088	9				Fed Point (Weed)			10.8	7.2	
Group														

Group Number	Tree Number	Species	Height Range (above 6m)	Trunk Circum. (m)	Canopy Spread (m)	Health	Structure	Stage	Tree Protection Status	Tree Quality Classification	Arboricultural Recommendation	TPZ r…	D10*	Comments/summary
	1175	Tree is dead	12.2	1.570796327	6				Pest Plant (Weed)		Remove refer to comments	6.0	4.0	Dead
	1176				8							6.0	4.0	
	1177	Callitris sp.- Cypress pine	19	1.570796327	7.5	Good	Poor	M	Regulated Tree	Medium	Retain/remove	6.0	4.0	
	1178	Quercus robur - English Oak	12.5	1.256637061	13	Fair	Good	EM	Regulated Tree	Medium		4.8	3.2	
	1179	Pinus radiata - Monterey Pine	19	2.199114858	11				Pest Plant (Weed)			8.4	5.6	
	1180	Callitris sp.- Cypress pine	15.2	1.884955592	4.5	Good	Poor	M	Regulated Tree	Medium	Retain	7.2	4.8	
	1181	Celtisaustralis - Nettle Tree	10.7	1.727873939	8				Pest Plant (Weed)			6.6	4.8	
	1182	Morus sp. - Mulberry	4.5	0.628318531	4.5	Fair	Good	EM	Not Regulated	Low	Retain/remove	2.4	1.6	
	1183	Grevillea triscophas - Hick	5	0.785398163	7.5	Fair	Fair	EM	Regulated Tree	Low	Retain/remove	3.0	2.4	
	1184	Fraxinus oxycarpa - Desert Ash	8	0.942477796	6	Fair	Good	EM	Regulated Tree	Low	Retain/remove	3.6	2.4	
	1185	Pistacia chinensis - Chinense	8.5	0.942477796	9	Good	Good	EM	Regulated Tree	Medium	Retain	3.6	2.4	
	1186	Maiella azedarach - White	8	1.256637061	6.5	Poor	Fair	EM	Regulated Tree	Low	Retain/remove	4.8	3.2	
	1187	Stypnophoblium japonicum	8	0.942477796	10	Fair	Good	EM	Regulated Tree	Low	Retain/remove	3.6	2.4	
	1188	Eucalyptus viminalis - Ribbon	20	1.884955592	9.5	Fair	Good	EM	Regulated Tree	Medium	Retain	7.2	4.8	Tip dieback observed
	1189	Eucalyptus sp. - Gum Tree	18	1.256637061	7.5	Good	Good	EM	Regulated Tree	Medium	Retain	4.8	3.2	
	1190	Pinus radiata - Monterey Pine	11	1.570796327	7.5				Pest Plant (Weed)			6.0	4.0	
	1191	Pinus radiata - Monterey Pine	17	1.884955592	9				Pest Plant (Weed)			7.2	4.8	
	1192	Eucalyptus saligna	23	1.570796327	10	Good	Fair	EM	Regulated Tree	Medium	Retain	6.0	4.0	Hollow present at ~5 m AGL.
Group 11	1193	Pinus canariensis - Canary	19	1.256637061	5	Good	Good	M	Regulated Tree	High	Retain as a group	4.8	3.2	High Quality Group - along fence line
	1194	Pinus canariensis - Canary	19	1.256637061	6	Good	Good	M	Regulated Tree	High	Retain as a group	4.8	3.2	
	1195	Pinus canariensis - Canary	15	0.628318531	5.5	Good	Good	M	Regulated Tree	High	Retain as a group	2.4	1.6	
	1196	Eucalyptus sp. - Gum Tree	15	1.256637061	10	Good	Good	EM	Regulated Tree			4.8	3.2	
	1197	Pinus radiata - Monterey Pine	18	0.942477796	6				Pest Plant (Weed)			3.6	2.4	
	1198	Eucalyptus baiaeii - Red Gum	14	1.256637061	8	Good	Good	EM	Regulated Tree	Medium	Retain	4.8	3.2	Dead+wood present
	1199	Pinus radiata - Monterey Pine	23	2.199114858	9				Pest Plant (Weed)			8.4	5.6	

47

Group Number	Tree Number	Species	Height Range (above 6m)	Trunk Circum. (m)	Canopy Spread (m)	Health	Structure	Stage	Tree Protection Status	Tree Quality Classification	Arboricultural Recommendation	TPZ r…	D10*	Comments/summary
	1200	Pinus radiata - Monterey Pine	19	1.884955592	9				Pest Plant (Weed)			7.2	4.8	
	1201	Pinus radiata - Monterey Pine	14	1.570796327	6				Pest Plant (Weed)			6.0	4.0	
	1202	Eucalyptus sp. - Gum Tree	12	1.256637061	0.01			EM	Regulated Tree	Medium	Retain	4.8	3.2	Microcorys
	1203	Tree is missing	18	0.031415927	7.5							10.1	0.0	
	1204		23	1.827433388	13							10.8	7.2	
	1205	Tree is dead	20	1.727873939	7				Pest Plant (Weed)			9.6	6.4	Dead
	1206	Tree is dead	24	2.199114858	8				Pest Plant (Weed)			8.4	5.6	Dead
	1207	Pinus radiata - Monterey Pine	25	2.513274123	7				Pest Plant (Weed)			9.6	6.4	Almost dead
	1208	Pinus radiata - Monterey Pine	23	1.570796327	0.01				Pest Plant (Weed)			6.0	4.0	Almost dead
	1209	Pinus radiata - Monterey Pine	23	0.031415927	6				Pest Plant (Weed)			10.1	0.0	Almost dead
	1210	Pinus radiata - Monterey Pine	25	2.513274123	13				Pest Plant (Weed)			9.6	6.4	Almost dead
Group 10	1211	Pinus radiata - Monterey Pine	26	1.884955592	4				Pest Plant (Weed)			7.2	4.8	Almost dead
	1212	Pinus radiata - Monterey Pine	27	2.513274123	11				Pest Plant (Weed)			9.6	6.4	
	1213	Pinus radiata - Monterey Pine	23	2.199114858	8				Pest Plant (Weed)			8.4	5.6	
	1214	Tree is missing	7	1.884955592	0.01							7.2	4.8	
	1215	Tree is dead	20	0.031415927	9				Pest Plant (Weed)			10.1	0.0	Dead
	1216	Tree is dead	25	2.356194491	7				Pest Plant (Weed)			9.0	6.4	Dead
	1217	Pinus radiata - Monterey Pine	23	1.884955592	7				Pest Plant (Weed)			7.2	4.8	Drought affected
	1218	Platanus x acerifolia - London	5.5	0.314159265	2				Not Regulated			1.2	0.8	Stump regrowth
	1219	Ulmus parvifolia - Chinese Elm	9.5	0.942477796	9	Good	Fair	EM	Regulated Tree	Medium	Retain/remove	3.6	2.4	Near powerlines
	1220	Ulmus parvifolia - Chinese Elm	9.5	0.942477796	12	Good	Fair	EM	Regulated Tree	Medium	Retain/remove	3.6	2.4	Near powerlines
	1221	Ulmus parvifolia - Chinese Elm	10	1.099557429	12	Good	Fair	EM	Regulated Tree	Medium	Retain/remove	4.2	3.2	Near powerlines
	1222	Ulmus parvifolia - Chinese Elm	12	1.099557429	11.5	Poor	Good	EM	Regulated Tree	Medium	Retain	4.2	3.2	Stump growth observed
	1223	Tree is dead	6	1.256637061	8				Pest Plant (Weed)			4.8	3.2	
	1224	Sorbus domestica - Service	7	0.628318531	5				Pest Plant (Weed)			2.4	1.6	
	1225	Sorbus domestica - Service	8	0.628318531	5				Pest Plant (Weed)			2.4	1.6	

Pest Plant

48

Group Number	Tree Number	Species	Height Range (above 6m)	Trunk Circum. (m)	Canopy Spread (m)	Health	Structure	Stage	Tree Protection Status	Tree Quality Classification	Arboricultural Recommendation	TPZ r…	D10*	Comments/summary
	1226	Casuarina cunninghamia	10	0.785398163	5	Fair	Good	EM	Regulated Tree	Medium	Retain/remove	3.0	2.4	
	1227	Eucalyptus sp. - Gum Tree	7	0.785398163	7				Not Regulated			3.0	2.4	Tree missing
	1228	Eucalyptus sp. - Gum Tree	7	0.785398163	4.5				Not Regulated			3.0	2.4	
	1229	Sorbus domestica - Service	10.5	0.628318531	4				Pest Plant (Weed)			2.4	1.6	
	1230	Sorbus domestica - Service	9	0.628318531	4				Pest Plant (Weed)			2.4	1.6	
	1231	Pinus radiata - Monterey Pine	25	2.042035225	9.5				Pest Plant (Weed)			7.8	5.6	
	1232	Pinus radiata - Monterey Pine	27	2.199114858	7.5				Pest Plant (Weed)			8.4	5.6	
	1233	Pinus radiata - Monterey Pine	23	1.884955592	9				Pest Plant (Weed)			7.2	4.8	
	1234	Pinus radiata - Monterey Pine	25	2.356194491	9				Pest Plant (Weed)			9.0	6.4	
	1235	Pinus radiata - Monterey Pine	26	2.356194491	6				Pest Plant (Weed)			9.0	6.4	
	1236	Pinus radiata - Monterey Pine	19	1.884955592	8				Pest Plant (Weed)			7.2	4.8	
	1237	Cupressus sp.- Cypress	18	2.356194491	11	Good	Good	M	Regulated Tree	High	Retain	9.0	6.4	
	1238	Quercus robur - English Oak	17	2.199114858	15	Good	Good	M	Regulated Tree	High	Retain	8.4	5.6	
	1239		19	1.099557429	6							4.2	3.2	
	1240		20	1.256637061	6.5							4.8	3.2	
	1241		20	1.099557429	4							4.2	3.2	
	1242		25	1.884955592	7							7.2	4.8	
	1243		23	1.413716694	9.5							5.4	4.0	
	1244		18	1.099557429	5							4.2	3.2	
Group 8	1245	Quercus palustris - Pin Oak	15	1.256637061	0.01	Poor	Poor	EM	Regulated Tree	Poor	Retain/remove	4.8	3.2	Ivy at base , topped sloed canopy in group
	1246	Viburnum tinus - Laurstinus	3	0.031415927	9				Not Regulated			0.1	0.0	
Group 8	1247	Quercus palustris - Pin Oak	18	1.256637061	4.5	Fair	Fair	EM	Regulated Tree	Medium	Retain as a group	4.8	3.2	MEDIUM QUALITY GROUP deadwood Present, some trees are in decline. Hanging branch in tree 1237 Retain as a group only
	1248	Quercus palustris - Pin Oak	23	1.727873939	7				Regulated Tree	Medium	Retain as a group	6.6	4.8	
	1249	Quercus palustris - Pin Oak	23	1.570796327	9				Regulated Tree	Medium	Retain as a group	6.0	4.0	
	1250	Quercus palustris - Pin Oak	18	0.628318531	3.5				Regulated Tree	Medium	Retain as a group	2.4	1.6	
	1251	Quercus palustris - Pin Oak	13	0.628318531	5				Regulated Tree	Medium	Retain as a group	2.4	1.6	
	1252	Quercus palustris - Pin Oak	15	0.785398163	3.5				Regulated Tree	Medium	Retain as a group	3.0	2.4	

Group Number	Tree Number	Species	Height Range (above 6m)	Trunk Circum. (m)	Canopy Spread (m)	Health	Structure	Stage	Tree Protection Status	Tree Quality Classification	Arboricultural Recommendation	TPZ r…	D10*	Comments/summary
	1253	Quercus palustris - Pin Oak	11	0.628318531	4.5				Regulated Tree	Medium	Retain as a group	2.4	1.6	
	1254	Quercus palustris - Pin Oak	23	1.884955592	12				Regulated Tree	Medium	Retain as a group	7.2	4.8	
	1255	Quercus palustris - Pin Oak	18	1.099557429	6				Regulated Tree	Medium	Retain as a group	4.2	3.2	
	1256	Quercus palustris - Pin Oak		1.570796327	0.01				Regulated Tree	Medium	Retain as a group	6.0	4.0	
	1257	Quercus palustris - Pin Oak	23	0.031415927	12	Good	Good	EM	Regulated Tree	High	Retain as a group	0.1	0.0	
	1258	Quercus palustris - Pin Oak		1.570796327	0.01				Regulated Tree	Medium	Retain as a group	6.0	4.0	
	1259	Quercus palustris - Pin Oak	23	0.031415927	9				Regulated Tree	Medium	Retain as a group	0.1	0.0	
	1260	Casuarina cunninghamia	20	1.570796327	8	Good	Good	M	Regulated Tree	Medium	Retain	6.0	4.0	
	1261	Casuarina cunninghamia	17	1.570796327	8.5	Good	Good	M	Regulated Tree	Medium	Retain	6.0	4.0	
	1262	Casuarina cunninghamia	22	2.042035225	9	Good	Good	M	Regulated Tree	Medium	Retain	7.8	5.6	
Group 9	1263	Brachychiton populneus	9	0.942477796	4				Regulated Tree			3.6	2.4	MEDIUM QUALITY GROUP - revitalizing fair overall health and structure
	1264	Brachychiton populneus	5	0.628318531	1.5				Not Regulated		Retain as a group	2.4	1.6	
	1265	Brachychiton populneus	5	0.628318531	3				Not Regulated		Retain as a group	2.4	1.6	
	1266	Brachychiton populneus	7	0.785398163	2.5				Not Regulated		Retain as a group	3.0	2.4	
	1267	Brachychiton populneus	6	0.785398163	4				Not Regulated		Retain as a group	3.0	2.4	
	1268	Brachychiton populneus	9	1.099557429	4.5				Regulated Tree		Retain as a group	4.2	3.2	
	1269	Brachychiton populneus	9	1.099557429	3.5				Regulated Tree		Retain as a group	4.2	3.2	
	1270	Brachychiton populneus	8	0.942477796	4				Regulated Tree		Retain as a group	3.6	2.4	
	1271	Brachychiton populneus	6.5	0.628318531	2.5				Not Regulated		Retain as a group	2.4	1.6	
	1272	Brachychiton populneus	7.5	1.099557429	6				Not Regulated		Retain as a group	4.2	3.2	
	1273	Brachychiton populneus	9	0.942477796	3.5				Regulated Tree		Retain as a group	3.6	2.4	
	1274	Brachychiton populneus	9	0.942477796	6				Regulated Tree		Retain as a group	3.6	2.4	
	1275	Brachychiton populneus	9	1.570796327	3.5				Regulated Tree		Retain as a group	6.0	4.0	
	1276	Brachychiton populneus	8	0.628318531	2.5				Not Regulated		Retain as a group	2.4	1.6	

50

Group Number	Tree Number	Species	Height Range (above 6m)	Trunk Circum. (m)	Canopy Spread (m)	Health	Structure	Stage	Tree Protection Status	Tree Quality Classification	Arboricultural Recommendation	TPZ r…	D10*	Comments/summary
	1277	Brachychiton populneus	7	1.413716694	6.5				Not Regulated		Retain as a group	5.4	4.0	
	1278	Brachychiton populneus	8	1.256637061	3.5				Regulated Tree		Retain as a group	4.8	3.2	
	1279	Brachychiton populneus	10	1.099557429	4				Regulated Tree		Retain as a group	4.2	3.2	
	1280	Brachychiton populneus	7	0.628318531	3.5				Not Regulated		Retain as a group	2.4	1.6	
	1281	Brachychiton populneus	8	1.099557429	3				Regulated Tree		Retain as a group	4.2	3.2	
	1282	Brachychiton populneus	8	1.099557429	5.5				Regulated Tree		Retain as a group	4.2	3.2	
	1283	Brachychiton populneus	6	0.785398163	4				Not Regulated		Retain as a group	3.0	2.4	
	1284	Brachychiton populneus	13	0.942477796	5				Regulated Tree		Retain as a group	3.6	2.4	
	1285	Brachychiton populneus	7	0.785398163	3				Not Regulated		Retain as a group	3.0	2.4	
	1286	Brachychiton populneus	8	1.256637061	3				Not Regulated		Retain as a group	4.8	3.2	
	1287	Brachychiton populneus	7	0.628318531	4				Not Regulated		Retain as a group	2.4	1.6	
	1288	Brachychiton populneus	9	2.042035225	8				Regulated Tree		Retain as a group	7.8	5.6	
	1289	Brachychiton populneus	7.5	1.256637061	6				Not Regulated		Retain as a group	4.8	3.2	
	1290	Brachychiton populneus	8.5	0.942477796	4.5				Regulated Tree		Retain as a group	3.6	2.4	
	1291	Brachychiton populneus	7	0.942477796	4.5				Not Regulated		Retain as a group	3.6	2.4	
	1292	Brachychiton populneus	7	0.942477796	3				Not Regulated		Retain as a group	3.6	2.4	
	1293	Brachychiton populneus	12	0.471238898	1.5				Regulated Tree		Retain as a group	1.8	1.6	
	1294	Brachychiton populneus	15	0.628318531	3.5				Not Regulated		Retain as a group	2.4	1.6	
	1295	Brachychiton populneus	16	0.942477796	4				Regulated Tree		Retain as a group	3.6	2.4	
	1296	Brachychiton populneus	7	0.628318531	3				Not Regulated		Retain as a group	2.4	1.6	
	1297	Brachychiton populneus	7	0.942477796	5				Not Regulated		Retain as a group	3.6	2.4	
	1298	Brachychiton populneus	7	1.099557429	6				Not Regulated		Retain as a group	4.2	3.2	
	1299	Brachychiton populneus	7	0.628318531	3				Not Regulated		Retain as a group	2.4	1.6	
	1300	Brachychiton populneus	7	1.256637061	6				Not Regulated		Retain as a group	4.8	3.2	

51

Group Number	Tree Number	Species	Height Range (above 6m)	Trunk Circum. (m)	Canopy Spread (m)	Health	Structure	Stage	Tree Protection Status	Tree Quality Classification	Arboricultural Recommendation	TPZ r…	D10*	Comments/summary
	1301	Brachychiton populneus	8	1.256637061	7.5				Regulated Tree		Retain as a group	4.8	3.2	
	1302	Brachychiton populneus	8	1.570796327	8				Regulated Tree		Retain as a group	6.0	4.0	
	1303	Eucalyptus sp. - Gum Tree	16	0.942477796	5	Good	Fair	EM	Regulated Tree	Medium	Retain/remove	3.6	2.4	
	1304	Eucalyptus sp. - Gum Tree	14	1.256637061	8	Good	Fair	EM	Regulated Tree	Medium	Retain/remove	4.8	3.2	
	1305	Eucalyptus sp. - Gum Tree	19	1.570796327	10	Good	Fair	EM	Regulated Tree	Medium	Retain/remove	6.0	4.0	
Group 9	1306	Brachychiton populneus	8	1.256637061	7				Regulated Tree			4.8	3.2	
	1307	Brachychiton populneus	8	0.785398163	5				Regulated Tree			3.0	2.4	
	1308	Brachychiton populneus	8	2.827433388	14				Regulated Tree			10.8	7.2	Drought affected
	1309	Ulmus parvifolia - Chinese Elm	8.5	0.942477796	9	Fair	Good	EM	Regulated Tree	Low	Retain/remove	3.6	2.4	Supressed by two pines
Group 9	1310	Quercus palustris - Pin Oak	14	1.884955592	6	Very Poor	Poor	EM	Regulated Tree	Poor	Retain/remove	7.2	4.8	In decline
	1311	Quercus palustris - Pin Oak	20	1.570796327	6	Very Poor	Fair	EM	Regulated Tree	Poor	Retain/remove	6.0	4.0	In decline
	1312	Quercus palustris - Pin Oak	21	1.570796327	9	Good	Good	EM	Regulated Tree	High	Retain as a group	6.0	4.0	MEDIUM QUALITY GROUP - hised deadwood removed, some in decline. Retain as a group only
	1313	Quercus palustris - Pin Oak	20	1.884955592	14				Regulated Tree		Retain as a group	7.2	4.8	
	1314	Quercus palustris - Pin Oak	15	1.256637061	9				Regulated Tree		Retain as a group	4.8	3.2	
	1315	Quercus palustris - Pin Oak	20	1.256637061	7				Regulated Tree		Retain as a group	4.8	3.2	
	1316	Quercus palustris - Pin Oak	20	1.256637061	6				Regulated Tree		Retain as a group	4.8	3.2	
	1317	Quercus palustris - Pin Oak	20	1.256637061	5				Regulated Tree		Retain as a group	4.8	3.2	
	1318	Quercus palustris - Pin Oak	20	1.099557429	5.5				Regulated Tree		Retain as a group	4.2	3.2	
	1319		11	0.785398163	5.5							3.0	2.4	
	1320	Cupressus macrocarpa 'Horizontalis Aurea' - Golden Cypress	16.5	2.199114858	9		Good	Fair	EM	Regulated Tree	Medium	Retain	8.4	5.6
	1321	Cupressus macrocarpa 'Horizontalis Aurea' - Golden Cypress	16	2.199114858	8		Good	Fair	EM	Regulated Tree	Medium	Retain	8.4	5.6
	1322	Cupressus macrocarpa 'Horizontalis Aurea' - Golden Cypress	16	2.513274123	9		Good	Good	M	Regulated Tree	Medium	Retain	9.6	6.4
	1323	Crataegusmonogyna-English Hawthorn	6	0.942477796	8		Poor	Fair	EM	Not Regulated	Low	Retain/remove	3.6	2.4

Group Number	Tree Number	Species	Height Range (above 6m)	Trunk Circum. (m)	Canopy Spread (m)	Health	Structure	Stage	Tree Protection Status	Tree Quality Classification	Arboricultural Recommendation	TPZ r…	D10*	Comments/summary
	1224	Cupressus arizonica - Arizo	15.5	1.884955592	8.5	Good	Good	M	Regulated Schedule 2	Medium	Retain	7.2	4.8	Evidence of previous improper pruning
	1225	Celtisaustralis - Nettle Tree	6	1.099557429	5				Pest Plant (Weed)			4.2	3.2	
	1226	Fraxinus oxycarpa - Desert	7	0.628318531	4.5				Not Regulated			2.4	1.6	
	1227	Fraxinus oxycarpa - Desert	6.2	0.628318531	5				Not Regulated			2.4	1.6	
	1228	Acer negundo - Box Elder	8.2	0.314159265	3.5				Pest Plant (Weed)			1.2	0.8	Cut down
	1229	Acer negundo - Box Elder	9	0.471238898	5				Pest Plant (Weed)			1.8	1.6	Cut down
	1230	Quercus palustris - Pin Oak		1.570796327		Good	Very Poor	EM	Regulated Tree	Poor	Retain as a group	6.0	4.0	Top missing
	1231	Ligustrum lucidum - Li,2			1				Pest Plant (Weed)			0.0	0.0	
	1232	Quercus palustris - Pin Oak		1.256637061		Good	Good	EM	Regulated Tree	Medium	Retain as a group	4.8	3.2	
	1233				3		7.5		Pest Plant (Weed)			0.0	0.0	
	1234	Pittosporum eugenioides 'variegatum'	5	1.256637061	5				Not Regulated			4.8	3.2	
	1235	Acacia melanoxylon - Blackwood	5,2	0.942477796	5				Not Regulated			3.6	2.4	
	1236	Cupressus sp. - Cypress	10	0.628318531	4.5	Fair	Fair	EM	Regulated Tree	Low	Retain/remove	2.4	1.6	
	1237	Picea abies - Norway Spruce	10	1.256637061	5				Regulated Tree	Poor		4.8	3.2	Dead
	1238	Cupressus sp.- Cypress	8	2.513274123	7.5	Good	Good	EM	Regulated Tree	Medium	Retain	9.6	6.4	
	1239	Pinus canariensis - Canary	23	1.884955592	14				Regulated Tree	High	Retain as a group	7.2	4.8	
	1240	Pinus canariensis - Canary		1.884955592	14				Regulated Tree	High	Retain as a group	7.2	4.8	
	1241	Pinus canariensis - Canary	20	1.099557429	9				Regulated Tree	High	Retain as a group	4.2	3.2	
	1242	Pinus canariensis - Canary	21.5	2.042035225	13				Regulated Tree	High	Retain as a group	7.8	5.6	
	1243	Pinus canariensis - Canary	21	2.199114858	13				Regulated Tree	High	Retain as a group	8.4	5.6	
	1244	Pinus canariensis - Canary	24	2.670353756	15				Regulated Tree	High	Retain as a group	10.2	7.2	
	1245	Pinus canariensis - Canary	22.5	2.670353756	15				Regulated Tree	High	Retain as a group	10.2	7.2	
	1246	Pinus canariensis - Canary	22.5	2.042035225	13				Regulated Tree	High	Retain as a group	7.8	5.6	

53

Group Number	Tree Number	Species	Height Range (above 6m)	Trunk Circum. (m)	Canopy Spread (m)	Health	Structure	Stage	Tree Protection Status	Tree Quality Classification	Arboricultural Recommendation	TPZ r…	D10*	Comments/summary
Group 4	1247	Pinus brutiaycalmbrian pine	16.5	2.042035225	16		Very Good	Very Good	M	Regulated Tree	High	Retain	7.8	5.6	HIGH QUALITY GROUP - Deadwood present
	1248	Pinus radiata - Monterey Pine	19	2.827433388	16				Pest Plant (Weed)			10.8	7.2	
	1249	Pinus radiata - Monterey Pine		2.513274123	15				Pest Plant (Weed)			9.6	6.4	
	1250	Crataegusmonogyna-English Hawthorn	8.5	1.099557429	8	Fair	Fair	M	Regulated Tree	Medium		4.2	3.2	
	1251	Quercus sp.	9	1.099557429	8	Poor	Fair		Regulated Tree			4.2	3.2	
	1252	Pinus douglasiana-Douglas Pine	15.5	2.199114858	14						Retain as a group	8.4	5.6	
	1253	Pinus douglasiana-Douglas Pine	14	2.042035225	13						Retain as a group	7.8	5.6	
	1254	Tree Missing	18	2.356194491	2							9.0	6.4	
	1255	Tree Missing	20	2.984513021	2							11.4	8.1	
	1256	Pinus douglasiana-Douglas	12	1.099557429	6		Good	Good	M	Regulated Tree	High	Retain as a group	4.2	3.2
	1257	Pinus halepensis - Aleppo	20.5	2.827433388	12		Good	Good	M	Regulated Tree	High	Retain as a group	10.8	7.2
	1258	Pinus halepensis - Aleppo	18	1.884955592	16		Good	Good	M	Regulated Tree	High	Retain as a group	7.2	4.8
	1259	Pinus halepensis - Aleppo	15	1.256637061	12		Good	Good	M	Regulated Tree	High	Retain as a group	4.8	3.2
	1260	Pinus halepensis - Aleppo	20	2.984513021	20		Good	Good	M	Regulated Tree	High	Retain as a group	11.4	8.1
	1261	Pinus michaocannacomuta	18	1.884955592	12		Good	Good	M	Regulated Tree	High	Retain as a group	7.2	4.8
	1262	Pinus michaocannacomuta	18	1.570796327	12		Good	Good	M	Regulated Tree	High	Retain as a group	6.0	4.0
	1263	Pinus michaocannacomuta	15	1.413716694	8		Good	Good	M	Regulated Tree	High	Retain as a group	5.4	4.0
	1264	Pinus michaocannacomuta	17.5	2.356194491	15		Good	Good	M	Regulated Tree	High	Retain as a group	9.0	6.4
	1265	Pinus michaocannacomuta	17.5	2.356194491	19		Good	Good	M	Regulated Tree	High	Retain as a group	9.0	6.4
	1266	Pinus michaocannacomuta	18	1.884955592	17		Good	Good	M	Regulated Tree	High	Retain as a group	7.2	4.8
	1267	Pinus michaocannacomuta	14	1.099557429	8		Good	Good	M	Regulated Tree	High	Retain as a group	4.2	3.2
	1268	Pinus michaocannacomuta	15	1.727873939	10		Good	Good	M	Regulated Tree	High	Retain as a group	6.6	4.8
	1269	Pinus michaocannacomuta	16	2.356194491	13		Good	Good	M	Regulated Tree	High	Retain as a group	9.0	6.4
	1270	Pinus michaocannacomuta	16.5	2.199114858	12		Good	Good	M	Regulated Tree	High	Retain as a group	8.4	5.6
	1271	Pinus michaocannacomuta	19	2.827433388	20		Good	Good	M	Regulated Tree	High	Retain as a group	10.8	7.2

54

Group Number	Tree Number	Species	Height Range (above 6m)	Trunk Circum. (m)	Canopy Spread (m)	Health	Structure	Stage	Tree Protection Status	Tree Quality Classification	Arboricultural Recommendation	TPZ r…	D10*	Comments/summary
	1272	Pinus michaocannacomuta	15	1.570796327	10		Good	Good	M	Regulated Tree	High	Retain as a group	6.0	4.0
	1273	Fraxinus excelsior - Common	8.5	1.099557429	7		Fair	Fair	M	Regulated Tree	Medium	Retain/remove	4.2	3.2
	1274	Fraxinus 'Raywood' - Claret	14	2.199114858	14		Good	Fair	M	Regulated Tree	Medium	Retain/remove	8.4	5.6
	1275	Eucalyptus sp. - Gum Tree	12	1.099557429	14		Good	Fair	EM	Regulated Tree	Medium	Retain	4.2	3.2
	1276	Eucalyptus sp. - Gum Tree	12	1.570796327	16		Good	Fair	EM	Regulated Tree	Medium	Retain	6.0	4.0
	1277	tree is dead	5	0.942477796	6							3.6	2.4	Dead
	1

Group Number	Tree Number	Species	Height Range (above 4m)	Trunk Circum. (m)	Canopy Spread (m)	Health	Structure	Stage	Tree Protection Status	Tree Quality Classification	Arboricultural Recommendation	TPZ (m)	D10*	Comments/summary
	1421	Pinus radiata - Monterey Pine	21	0.942477796	4				Peri Plant (Weed)			3.6	2.4	
	1422	Pinus radiata - Monterey Pine	21	0.942477796	4				Peri Plant (Weed)			3.6	2.4	
	1423	Pinus radiata - Monterey Pine	22	1.256637061	3				Peri Plant (Weed)			4.8	3.2	
	1424	Pinus radiata - Monterey Pine	24	1.570796327	5				Peri Plant (Weed)			6.0	4.0	
	1425	Pinus radiata - Monterey Pine	26	2.042035225	6				Peri Plant (Weed)			7.8	5.6	
	1426	Pinus radiata - Monterey Pine	26	1.413716694	6				Peri Plant (Weed)			5.4	4.0	
	1427	Pinus radiata - Monterey Pine	26	1.884955592	5				Peri Plant (Weed)			7.2	4.8	
	1428	Pinus radiata - Monterey Pine	25	2.199114858	7				Peri Plant (Weed)			8.4	5.6	
	1429	Pinus radiata - Monterey Pine	9	1.099557429	7				Peri Plant (Weed)			4.2	3.2	
	1430	Pinus radiata - Monterey Pine	11	0.785398163					Peri Plant (Weed)			3.0	2.4	
	1431	Pinus radiata - Monterey Pine	23	2.356194491	9				Peri Plant (Weed)			9.0	6.4	
	1432	Pinus radiata - Monterey Pine	23	0.785398163	4				Peri Plant (Weed)			3.0	2.4	
	1433	Quercus ilex - Holm Oak	9	0.9424777961	6				Not Regulated		Retain	3.6	2.4	
	1434	Quercus ilex - Holm Oak	9	0.9424777961	8				Not Regulated		Retain	3.6	2.4	
Group 24	1435	Pinus radiata - Monterey Pine	23	2.513274123	10				Peri Plant (Weed)			9.6	6.4	POOR QUALITY GROUP
	1436	Pinus radiata - Monterey Pine	18	2.670353756	10				Peri Plant (Weed)			10.2	7.2	
	1437	Acacia baileyana - Cootamundra Wattle	3	0.785398163	6				Peri Plant (Weed)			3.0	2.4	
	1438	Quercus palustris - Pin Oak	21	2.356194491	10		Good	Good	M	Regulated Tree	Exceptional	Retain	9.0	6.4
	1439	Quercus robur - English Oak	15	0.9424777961	12		Good	Good	EM	Regulated Tree	High	Retain	3.6	2.4
	1440	Ulmus glabra - Wych Elm	15	2.042035225	7		Poor	Poor		Regulated Tree	Poor	Retain/remove	7.8	5.6
	1441	Tree is dead	17	1.570796327	7						Remove refer to comments	6.0	4.0	Dead
	1442	Ulmus glabra - Wych Elm	17	18.84955592	12		Good	Very Poor	M	Regulated Tree	Poor	Retain as a group	72.0	48.3	Branch failure
	1443	Ulmus glabra - Wych Elm	17	18.84955592	12		Good	Good	M	Regulated Tree	High	Retain as a group	72.0	48.3	
	1444	Pinus radiata - Monterey Pine	23	3.455751919	14				Peri Plant (Weed)			13.2	8.9	

Group Number	Tree Number	Species	Height Range (above 4m)	Trunk Circum. (m)	Canopy Spread (m)	Health	Structure	Stage	Tree Protection Status	Tree Quality Classification	Arboricultural Recommendation	TPZ (m)	D10*	Comments/summary
	1445	Pinus species	10	2.356194491	14	Very Good	Very Good	M	Regulated Tree	Exceptional	Retain	9.0	6.4	
	1446	Stypnholobium japonicum	19	1.884955592	15					High	Retain as a group	7.2	4.8	HIGH QUALITY
	1447	Stypnholobium japonicum	19	1.884955592	12					High	Retain as a group	7.2	4.8	
	1448	Stypnholobium japonicum	17	1.884955592	12					High	Retain as a group	7.2	4.8	
	1449		16	1.256637061	10							4.8	3.2	
	1450	Eucalyptus sp. - Gum Tree	9	0.9424777961	7		Fair	Poor	EM	Regulated Tree	Low	Retain/remove	3.6	2.4	
	1451	Eucalyptus sp. - Gum Tree	9	0.4712388981	3		Fair	Fair	EM	Regulated Tree	Medium	Retain	1.8	1.6	
	1452	Corylmbiamaculata	23	1.570796327	8		Good	Very Poor	M	Regulated Tree	Poor	Major Arboricultural work required refer to comments.	6.0	4.0	Major structural problems, multiple included junctions, hollows in unions
Group 5	1453	Pinus canariensis - Canary	23	1.413716694	7		Good	Good	V	Regulated Tree	High	Retain as a group	5.4	4.0	HIGH QUALITY GROUP - Some deadwood present
	1454	Pinus canariensis - Canary	23	1.256637061	5			V		Regulated Tree	High	Retain as a group	4.8	3.2	
	1455	Pinus canariensis - Canary	24	1.256637061	4			V		Regulated Tree	High	Retain as a group	4.8	3.2	
	1456	Pinus canariensis - Canary	23	1.570796327	6			V		Regulated Tree	High	Retain as a group	6.0	4.0	
	1457	Pinus canariensis - Canary	23	1.413716694	4			V		Regulated Tree	High	Retain as a group	5.4	4.0	
	1458	Pinus canariensis - Canary	22	1.099557429	3			V		Regulated Tree	High	Retain as a group	4.2	3.2	
	1459	Pinus canariensis - Canary	22	1.099557429	3			V		Regulated Tree	High	Retain as a group	4.2	3.2	
	1460	Pinus canariensis - Canary	23	1.256637061	4			V		Regulated Tree	High	Retain as a group	4.8	3.2	
	1461	Pinus canariensis - Canary	22	1.099557429	3			V		Regulated Tree	High	Retain as a group	4.2	3.2	
	1462	Pinus canariensis - Canary	23	1.256637061	6			V		Regulated Tree	High	Retain as a group	4.8	3.2	
	1463	Pinus canariensis - Canary	23	1.570796327	5			V		Regulated Tree	High	Retain as a group	6.0	4.0	
	1464	Pinus canariensis - Canary	22	1.413716694	5			V		Regulated Tree	High	Retain as a group	5.4	4.0	
	1465	Pinus canariensis - Canary	10	1.727875959				V		Regulated Tree	High	Retain as a group	6.6	4.8	
	1466	Pinus canariensis - Canary	30	1.727875959	10			V		Regulated Tree	High	Retain as a group	6.6	4.8	
	1467	Pinus canariensis - Canary	30	1.256637061	5			V		Regulated Tree	High	Retain as a group	4.8	3.2	
	1468	Pinus canariensis - Canary	27	1.256637061	5			V		Regulated Tree	High	Retain as a group	4.8	3.2	

Group Number	Tree Number	Species	Height Range (above 4m)	Trunk Circum. (m)	Canopy Spread (m)	Health	Structure	Stage	Tree Protection Status	Tree Quality Classification	Arboricultural Recommendation	TPZ (m)	D10*	Comments/summary
	1469	Pinus canariensis - Canary	27	1.099557429	5			V		Regulated Tree	High	Retain as a group	4.2	3.2	
	1470	Pinus canariensis - Canary	28	1.727875959	7			V		Regulated Tree	High	Retain as a group	6.6	4.8	
	1471	Pinus canariensis - Canary	24	1.884955592	8			V		Regulated Tree	High	Retain as a group	7.2	4.8	
	1472	Pinus canariensis - Canary	26	1.727875959	7			V		Regulated Tree	High	Retain as a group	6.6	4.8	
	1473	Pinus canariensis - Canary	27	1.727875959	6			V		Regulated Tree	High	Retain as a group	6.6	4.8	
	1474	Pinus canariensis - Canary	26	1.884955592	11			V		Regulated Tree	High	Retain as a group	7.2	4.8	
	1475	Pinus canariensis - Canary	25	1.413716694	7			V		Regulated Tree	High	Retain as a group	5.4	4.0	
	1476	Pinus canariensis - Canary	24	2.199114858	9			V		Regulated Tree	High	Retain as a group	8.4	5.6	
	1477	Pinus canariensis - Canary	24	1.570796327	6			V		Regulated Tree	High	Retain as a group	6.0	4.0	
	1478	Taxodium mucronatum - Mexican	10	2.513274123	10		Poor	Good	M	Regulated Tree	Medium	Retain/remove	9.6	6.4	In decline or droughted
	1479	Taxodium mucronatum - Mexican Cypress	18	2.199114858	10		Fair	Good	M	Regulated Tree	Medium	Retain/remove	8.4	5.6	In decline from drought
	1480	Betula pendula - Silver Birch	9	1.099557429	4		Fair	Fair	EM	Regulated Tree	Medium	Retain/remove	4.2	3.2	
	1481	Betula pendula - Silver Birch	10	1.570796327	6		Fair	Fair	EM	Regulated Tree	Medium	Retain/remove	6.0	4.0	
Group 5	1482	Pinus canariensis - Canary	22	2.042035225	10					Regulated Tree	High		7.8	5.6	HIGH QUALITY GROUP - Some deadwood present
	1483	Pinus canariensis - Canary	23	1.570796327	5					Regulated Tree	High		6.0	4.0	
	1484	Pinus canariensis - Canary	23	2.042035225	5					Regulated Tree	High		7.8	5.6	
	1485	Pinus canariensis - Canary	20	1.413716694	5					Regulated Tree	High		5.4	4.0	
	1486	Pinus canariensis - Canary	21	1.413716694	6					Regulated Tree	High		5.4	4.0	
	1487	Pinus canariensis - Canary	22	1.413716694	4					Regulated Tree	High		5.4	4.0	
	1488	Pinus canariensis - Canary	21	1.884955592	5					Regulated Tree	High		7.2	4.8	
	1489	Pinus canariensis - Canary	21	1.570796327	6					Regulated Tree	High		6.0	4.0	
	1490	Pinus canariensis - Canary	21	1.099557429	4					Regulated Tree	High		4.2	3.2	
	1491	Pinus canariensis - Canary	21	1.413716694	6					Regulated Tree	High		5.4	4.0	
	1492	Pinus canariensis - Canary	20	1.256637061	6					Regulated Tree	High		4.8	3.2	

Group Number	Tree Number	Species	Height Range (above 4m)	Trunk Circum. (m)	Canopy Spread (m)	Health	Structure	Stage	Tree Protection Status	Tree Quality Classification	Arboricultural Recommendation	TPZ (m)	D10*	Comments/summary
	1493	Pinus canariensis - Canary	19	1.570796327	7				Regulated Tree	High		6.0	4.0	
	1494	Eucalyptus sp. - Gum Tree	17	1.570796327	10	Good	Good	EM	Regulated Tree	Medium	Retain as a group	6.0	4.0	Possibly flooded gum and deadwood present
	1495	Eucalyptus sp. - Gum Tree	17	0.9424777961	6	Good	Good	EM	Regulated Tree	Medium	Retain as a group	3.6	2.4	Possibly flooded gum
	1496	Callitris sp. - Cypress pine	12	4.712388981	8	Fair	Very Poor	M	Regulated Tree	Poor	Retain/remove	18.0	12.1	Major deadwood present
	1497	Eucalyptus sp. - Gum Tree	18	1.256637061	6	Good	Good	EM	Regulated Tree	Medium	Retain	4.8	3.2	
	1498	Eucalyptus curtisii	5	0.628318531	6				Not Regulated	Poor	Retain	2.4	1.6	Planted in 1979 from plant tissue
Group 6	1499	Pinus Roxburghii - Chir pine	20	2.827433388	10	Good	Good	M	Regulated Tree	High	Retain as a group	10.8	7.2	HIGH QUALITY GROUP - deadwood present
	1500	Pinus Roxburghii - Chir pine	20	2.513274123	8					High	Retain as a group	9.6	6.4	
	1501	Corylmbiamaculata	19	1.413716694	8	Fair	Very Poor	M	Regulated Tree	Poor	Major Arboricultural work required refer to comments.	5.4	4.0	Major structural problems, multiple included junctions
Group 6	1502	Pinus Roxburghii - Chir pine	20	1.884955592	8					High	Retain as a group	7.2	4.8	HIGH QUALITY GROUP - deadwood present
	1503	Pinus Roxburghii - Chir pine	22	2.356194491	9					High	Retain as a group	9.0	6.4	
	1504	Pinus Roxburghii - Chir pine	16	1.413716694	6					High	Retain as a group	5.4	4.0	
	1505	Pinus radiata - Monterey Pine	16	1.884955592	10				Peri Plant (Weed)			7.2	4.8	Tree missing
	1506	Pinus radiata - Monterey Pine	15	1.570796327	10				Peri Plant (Weed)			6.0	4.0	Tree missing
	1507	Cirsiosynasis - Nettle Tree	5	0.628318531	4				Peri Plant (Weed)			2.4	1.6	
	1508	Tree is dead	10	1.413716694	5				Peri Plant (Weed)		Remove refer to comments.	5.4	4.0	Tree missing
	1509	Eucalyptus sp. - Gum Tree	15	1.099557429	5	Good	Fair	EM	Regulated Tree	Medium	Retain/remove	4.2	3.2	The primary leader has failed
	1510	Eucalyptus sp. - Gum Tree	10	0.471238898	3	Good	Fair	EM	Regulated Tree	Medium	Retain/remove	1.8	1.6	
	1511	Eucalyptus sp. - Gum Tree	16	1.256637061	6	Good	Good	EM	Regulated Tree	Medium	Retain/remove	4.8	3.2	
	1512	Eucalyptus sp. - Gum Tree	14	0.471238898	3	Fair	Poor	EM	Regulated Tree	Low	Retain/remove	1.8	1.6	Epicormic growth from stump
	1513	Eucalyptus sp. - Gum Tree	13	0.785398163	5	Good	Good	EM	Regulated Tree	Medium	Retain/remove	3.0	2.4	
	1514	Pinus pinea - Stone Pine	15	1.727875959	5	Good	Fair	M	Regulated Tree	Medium	Major Arboricultural work required refer to comments.	6.6	4.8	Major deadwood in canopy
	1515	Eucalyptus bicostata - Blue	8	0.471238898	5				Regulated Tree		Retain	1.8	1.6	
	1516	Eucalyptus bicostata - Blue	8	0.785398163	6	Fair	Good	EM	Regulated Tree	Medium	Retain	3.0	2.4	
	1517	Eucalyptus bicostata - Blue	7	0.471238898	4	Fair	Good	EM	Not Regulated	Medium	Retain	1.8	1.6	

Group Number	Tree Number	Species	Height Range (above 4m)	Trunk Circum. (m)	Canopy Spread (m)	Health	Structure	Stage	Tree Protection Status	Tree Quality Classification	Arboricultural Recommendation	TPZ (m)	D10*	Comments/summary
	1518	Eucalyptus bicostata - Blue	9	0.785398163	5	Fair	Good	EM	Regulated Tree	Medium	Retain	3.0	2.4	
	1519	Eucalyptus bicostata - Blue	8	0.471238898	5	Fair	Good	EM	Regulated Tree	Medium	Retain	1.8	1.6	
	1520	Eucalyptus saligna	18	1.256637061	9	Good	Fair	EM	Regulated Tree	Medium	Retain	4.8	3.2	Scar at base, possibly saligna
	1521	Tree is missing		0.785398163								3.0	2.4	Epicormic growth from stump
	1522	Eucalyptus blakelyi - Red Gum	5		7				Not Regulated			0.0	0.0	Epicormic growth from stump
	1523	Fraxinus sp. - Ash	7	1.099557429	6	Good	Fair	EM	Not Regulated	Medium	Retain/remove	4.2	3.2	
	1524	Fraxinus sp. - Ash	7	0.9424777961	6	Good	Fair	EM	Not Regulated	Medium	Retain/remove	3.6	2.4	
	1525	Pinus canariensis - Canary	18	1.256637061	6	Good	Good	EM	Regulated Tree	High	Retain	4.8	3.2	On neighbours property
Group 7	1526	Quercus robur - English Oak	11	1.727875959	10	Fair	Poor	EM	Regulated Tree	Medium	Retain/Remove	6.6	4.8	Top of main Leader failure
	1527	Quercus robur - English Oak	12	1.570796327	10	Good	Medium	EM	Regulated Tree	Medium	Retain	6.0	4.0	Better than others
	1528	Quercus robur - English Oak	12	1.570796327	8	Poor	Good	EM	Regulated Tree	Medium		6.0	4.0	
	1529	Quercus robur - English Oak	11	1.413716694	11	Poor	Poor	EM	Regulated Tree			5.4	4.0	
	1530	Quercus robur - English Oak	9	1.256637061	6	Poor		EM	Regulated Tree			4.8	3.2	
	1531	Quercus robur - English Oak	11	1.256637061	6				Regulated Tree	Poor	Remove refer to comments	4.8	3.2	Dead
	1532	Quercus robur - English Oak	9	1.099557429	6			EM	Regulated Tree	Poor	Remove refer to comments	4.2	3.2	Dead
	1533	Quercus robur - English Oak	9	1.570796327	6	Very Poor	Poor	EM	Regulated Tree	Poor		6.0	4.0	Almost dead
	1534	Quercus robur - English Oak	10	1.413716694	11	Fair	Good	EM	Regulated Tree	Medium		5.4	4.0	
	1535	Quercus robur - English Oak	7	1.727875959	10	Poor	Good	EM	Regulated Tree	Poor		6.6	4.8	In decline, top missing
	1536	Quercus robur - English Oak	6	1.413716694	7				Regulated	Poor		5.4	4.0	In decline
	1537	Platanus x acerifolia - London	15	1.570796327	10	Good	Good	M	Regulated Tree	High	Retain as a group	9.0	6.4	
	1538	Pinus pederosa - Western	13	1.256637061	6	Fair	Good	EM	Regulated Tree	High	Retain	4.8	3.2	
	1539	Ulmus parvifolia - Chinese Elm	13	2.199114858	6	Good	Poor	EM	Regulated Tree	Poor	Retain/remove	8.4	5.6	Multi-stemmed from the base
	1540	Ulmus parvifolia - Chinese Elm	13	0.785398163	6	Good	Good	EM	Regulated Tree	Medium	Retain	3.0	2.4	
	1541	Ulmus parvifolia - Chinese Elm	11	0.628318531	8	Good	Good	EM	Regulated Tree	Medium	Retain	2.4	1.6	
	1542	Cupressus sempervirens 'Stricta' - Italian Cypress	17	1.727875959	4	Good	Good	M	Regulated Tree	High	Retain as a group	6.6	4.8	

Group Number	Tree Number	Species	Height Range (above 4m)	Trunk Circum. (m)	Canopy Spread (m)	Health	Structure	Stage	Tree Protection Status	Tree Quality Classification	Arboricultural Recommendation	TPZ (m)	D10*	Comments/summary
	1543	Cupressus sempervirens 'Stricta' - Italian Cypress	18	1.413716694	3	Good	Good	M	Regulated Tree	High	Retain as a group	5.4	4.0	
	1544	Cupressus sempervirens 'Stricta' - Italian Cypress	10	2.199114858	3	Good	Good	M	Regulated Tree	High	Retain as a group	8.4	5.6	
	1545	Platanus x acerifolia - London	12	1.727875959	12	Good	Good	EM	Regulated Tree	High	Retain	6.6	4.8	
	1546	Platanus x acerifolia - London	12	1.256637061	12	Fair	Good	EM	Regulated Tree	Medium	Retain as a group	4.8	3.2	
	1547	Platanus x acerifolia - London	12	1.413716694	10	Fair	Good	EM	Regulated Tree	Medium	Retain as a group	5.4	4.0	Deadwood
	1548	Pinus pederosa - Western	16	1.413716694	9	Good	Good	EM	Regulated Tree	High	Retain as a group	5.4	4.0	
	1549	Pinus pederosa - Western	16	1.256637061	9	Good	Good	EM	Regulated Tree	High	Retain as a group	4.8	3.2	
	1550	Ulmus parvifolia - Chinese Elm	14	1.099557429	10	Good	Good	EM	Regulated Tree	Medium	Retain			

PAUL BANGAY STUDIO

major works (preliminary)
forestry place

PAUL BANGAY
THE STUDIO
94 GWYNNE STREET CREMORNE
VIC 3121 AUSTRALIA | T +61 3 8070 8050
PBB DESIGN PTY LTD | ABN 20 088 281 078
PAULBANGAY.COM


ISSUE DATE 6th May 2026
PROJECT STATUS CONCEPT DESIGN
SCALE 1:500 @ A0 PAGE 9 of 18
ARCHITECT STEWART ARCHITECTURE
LANDSCAPE ARCHITECT EH CHECKED BY PB
CLIENT BLOC
PROJECT FORESTRY PLACE, YARRALUMLA ACT
SITE INSPECTED 23/03/2026
AREA/ LEVEL SITE JOB NO. 260225
SHEET NO. L010 ISSUE A

LANDSCAPE MANAGEMENT AND PROTECTION PLAN (6)

DRAWING TITLE:

[NOT FOR CONSTRUCTION]

VERIFY ALL DIMENSIONS ON SITE PRIOR TO COMMENCEMENT OF WORKS/ DRAWING. DO NOT SCALE FROM REPRODUCED COPY DRAWINGS. USE ORIGINAL DIGITAL DATA ONLY.
APPROPRIATE GRAD CLIENT TO OBTAIN ALL RELEVANT PRE-DESIGN FOR AESTHETIC REFERENCE ONLY.
CHECK ALL DRAWINGS, QUANTITIES AND MATERIALS; REPORT ANY DISCREPANCIES/ ERRORS TO PBB DESIGN.

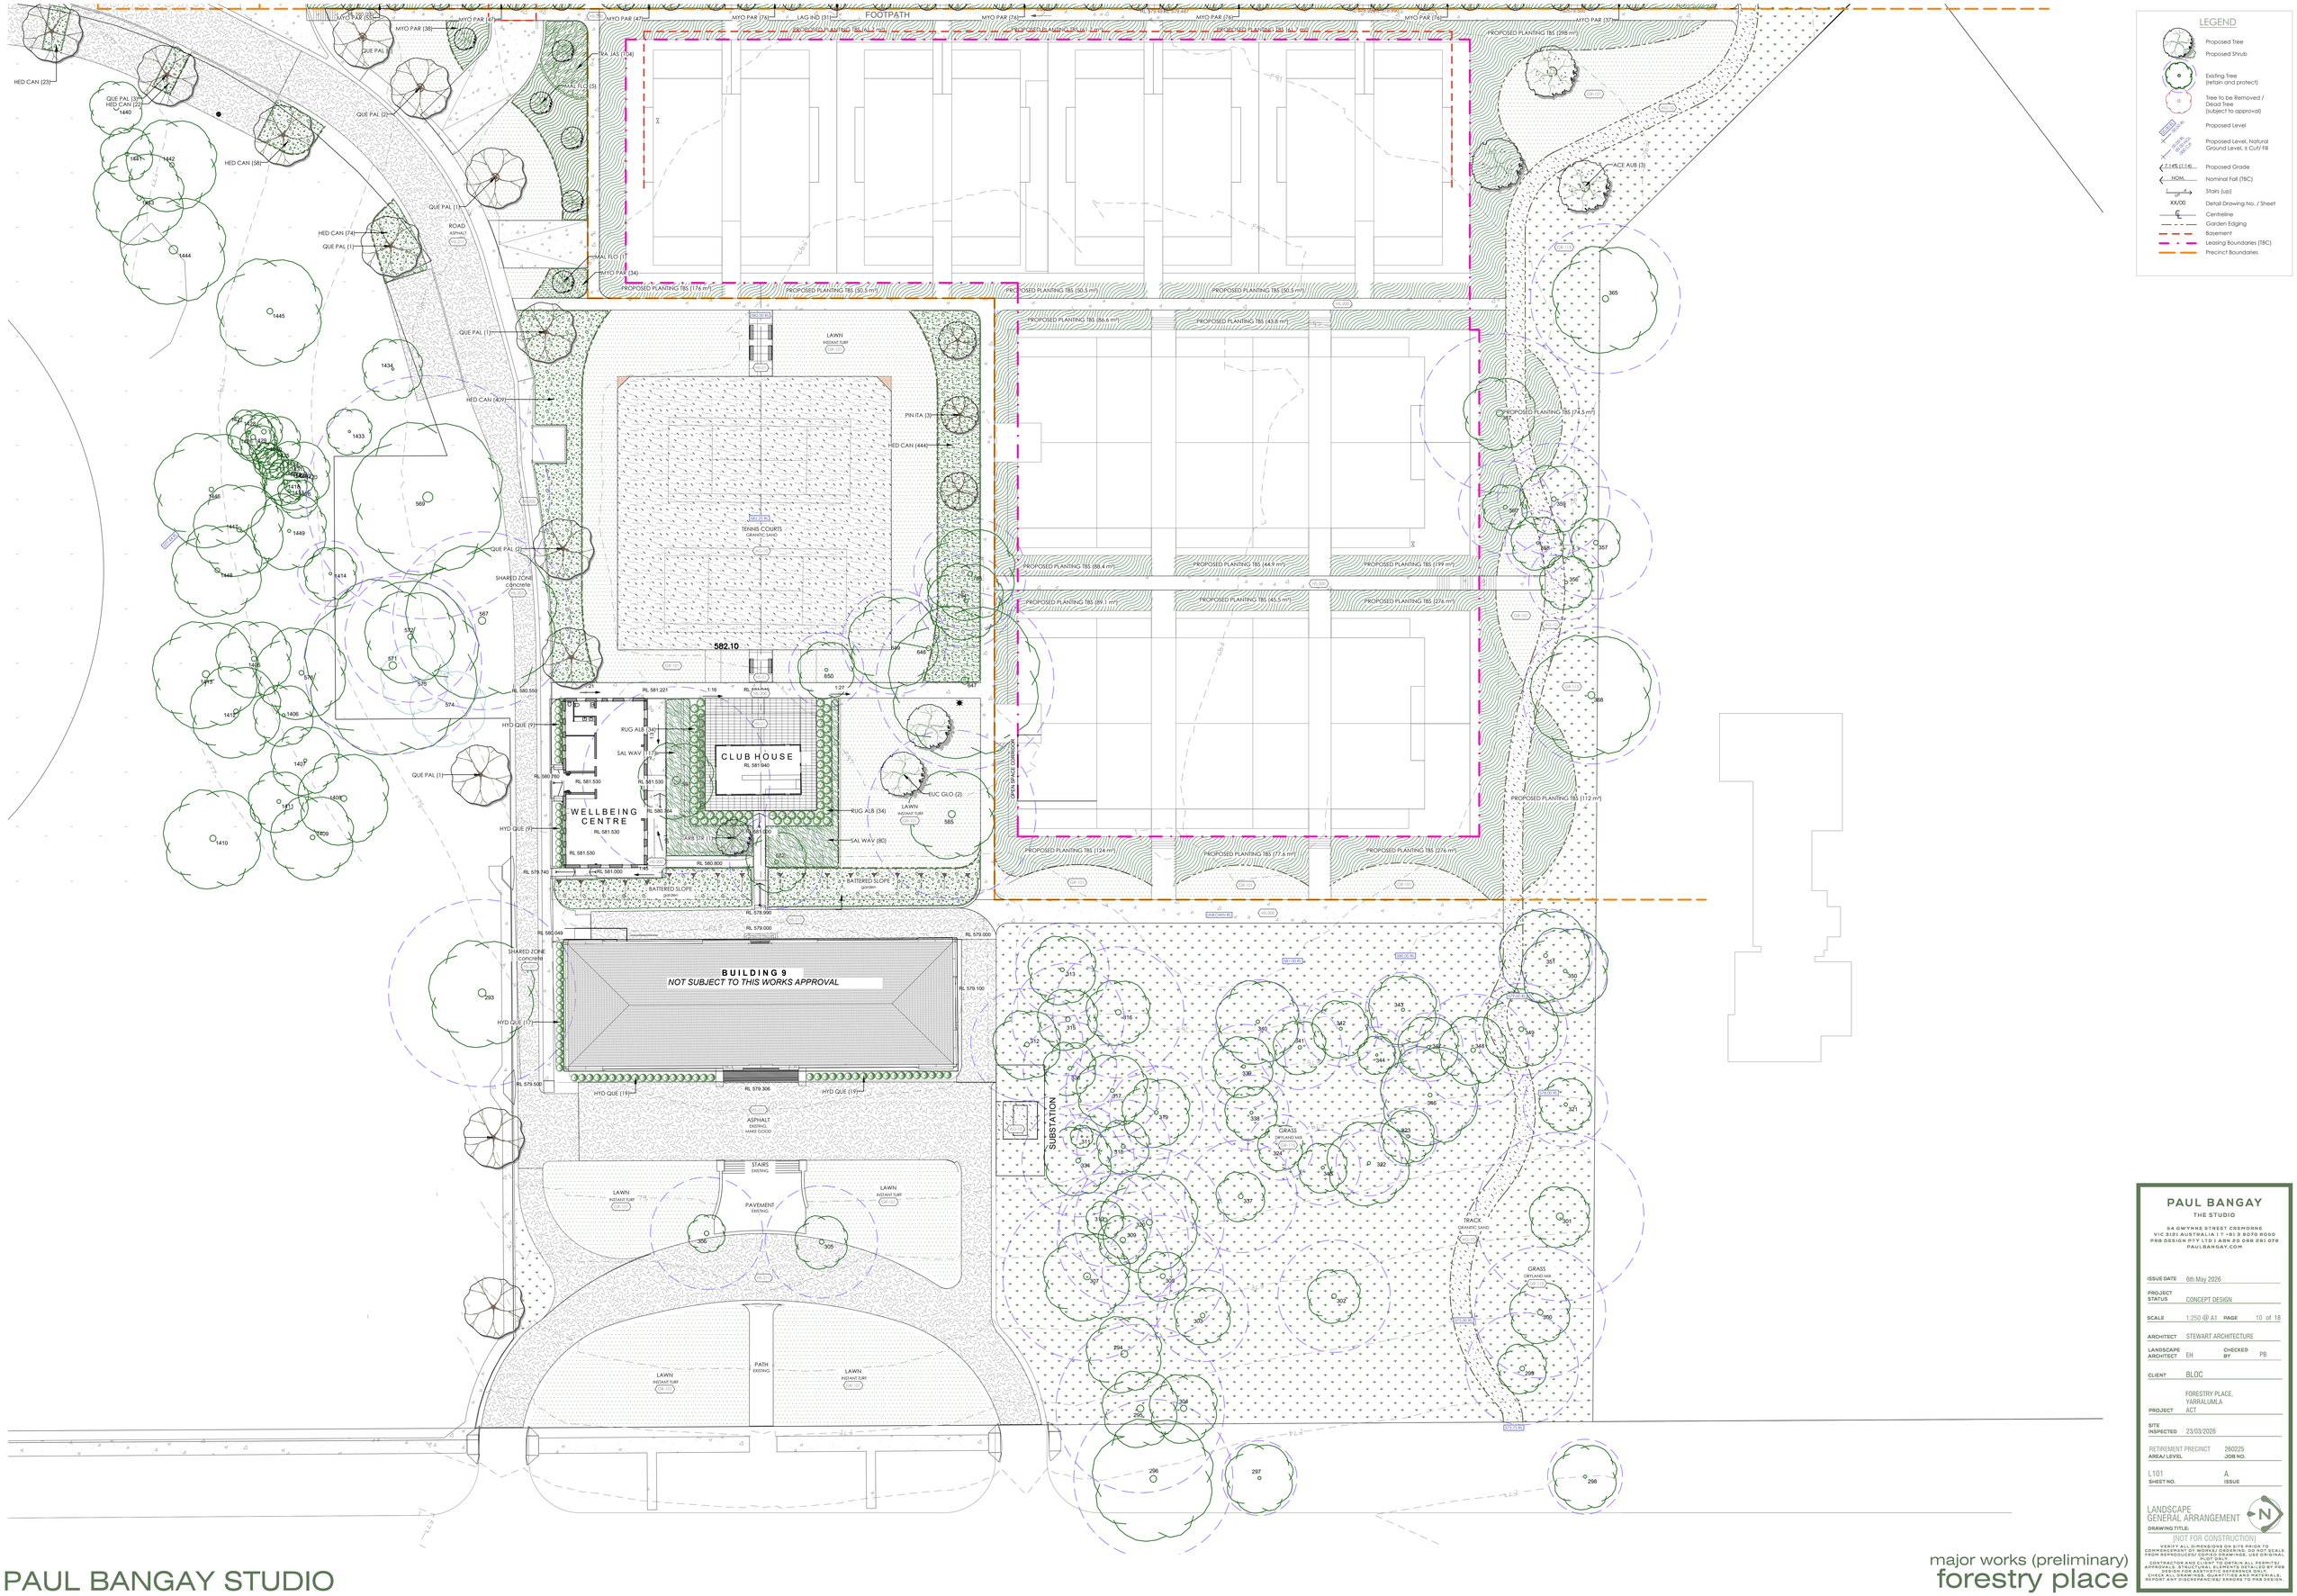

LEGEND

- Proposed Tree
- Proposed Shrub
- Existing Tree (retain and protect)
- Tree to be Removed / Dead Tree (subject to approval)
- Proposed Level
- Proposed Level, Natural Ground Level, ± Cut/ Fill
- 2.3.4% (1:14) Proposed Grade
- NOM. Nominal Fall (TBC)
- Stairs (up)
- XX/00 Detail Drawing No. / Sheet
- Centreline
- Garden Edging
- Basement
- Leasing Boundaries (TBC)
- Precinct Boundaries

PAUL BANGAY STUDIO

major works (preliminary)
forestry place

PAUL BANGAY
THE STUDIO
94 GWYNNE STREET CREMORNE
VIC 3121 AUSTRALIA | T +61 3 9070 8080
PRB DESIGN PTY LTD | ABN 20 086 891 078
PAULBANGAY.COM

ISSUE DATE	6th May 2026
PROJECT STATUS	CONCEPT DESIGN
SCALE	1:250 @ A1
PAGE	10 of 18
ARCHITECT	STEWART ARCHITECTURE
LANDSCAPE ARCHITECT	EH
CHECKED BY	PB
CLIENT	BLOC
PROJECT	FORESTRY PLACE, YARRALUMLA ACT
SITE INSPECTED	23/03/2026
AREA/ LEVEL	RETIREMENT PRECINCT
JOB NO.	260225
SHEET NO.	L101
ISSUE	A

LANDSCAPE GENERAL ARRANGEMENT
DRAWING TITLE:

[NOT FOR CONSTRUCTION]

VERIFY ALL DIMENSIONS ON SITE PRIOR TO COMMENCEMENT OF WORKS/ ORDERING. DO NOT SCALE FROM REPRODUCED/ COPIED DRAWINGS. USE ORIGINAL SCALE.
CONTRACTOR AND CLIENT TO OBTAIN ALL PERMITS/ APPROVALS. STRUCTURAL ELEMENTS DETAILED BY PRB DESIGN ARE SUBJECT TO ENGINEERS DESIGN.
CHECK ALL DRAWINGS, QUANTITIES AND MATERIALS. REPORT ANY DISCREPANCIES/ ERRORS TO PRB DESIGN.

ROYAL CANBERRA GOLF CLUB

119

BOUNDARY

NATURE WALK

NATURE WALK

OPTION FOR LINK TO GOLF COURSE

CARPORT ENTRY RAMP 1:8

SHARED ZONE concrete

SHARED ZONE SHEFFIELD

FOOTPATH

PRECINCT A COMMON GREEN

LINE OF BASEMENT BELOW

VISITOR CAR PARKING

DRIVEWAY FOR PRECINCT A

PRECINCT E
NOT SUBJECT TO THIS WORKS APPROVAL

PROPOSED PLANTING TBS (A) 1.2m

PROPOSED PLANTING TBS (A) 900

PROPOSED PLANTING TBS (A) 1.5m

PROPOSED PLANTING TBS (A) 1.8m

PROPOS


PRECINCT C
PRECINCT B
PRECINCT A
B
2
WILF CRANE CRESCENT
ROAD
ASPHALT
PROPOSED PLANTING TBS (576 m²)
PROPOSED PLANTING TBS (131 m²)
PROPOSED PLANTING TBS (1174 m²)
PROPOSED PLANTING TBS (54.5 m²)
SHARED ZONE
concrete
LAWN
INSTANT TURF
CARPARK ENTRY RAMP
VISITOR CAR PARKING
DRIVEWAY FOR PRECINCT A
FUTURE DRIVEWAY
FOOTPATH
LINE OF BASEMENT BE
RL 578.312
RL 579.550
RL 580.020
RL 580.020
RL 580.020

LEGEND

- Proposed Tree
- Proposed Shrub
- Existing Tree (retain and protect)
- Tree to be Removed / Dead Tree (subject to approval)
- Proposed Level
- Proposed Level, Natural Ground Level, ± Cut/ Fill
- 2.3.4% (1:14) — Proposed Grade
- NOM. — Nominal Fall (TBC)
- Stairs (up)
- XX/00 — Detail Drawing No. / Sheet
- Centreline
- Garden Edging
- Basement
- Leasing Boundaries (TBC)
- Precinct Boundaries

PRECINCT C

PRECINCT B

PRECINCT D

WILF CRANE CRESCENT

B

C

ROAD ASPHALT

SHARED ZONE concrete

LAWN BOWNT TURF

VISITOR CAR PARKING

PROPOSED PLANTING TBS (576 m²)

PROPOSED PLANTING TBS (157 m²)

PROPOSED PLANTING TBS (151 m²)

PROPOSED PLANTING TBS (318 m²)

PROPOSED PLANTING TBS (123 m²)

PROPOSED PLANTING TBS (202 m²)

PROPOSED PLANTING TBS (140 m²)

PROPOSED PLANTING TBS (144 m²)

PROPOSED PLANTING TBS (216 m²)

PROPOSED PLANTING TBS (101 m²)

PROPOSED PLANTING TBS (107 m²)

PROPOSED PLANTING TBS (100 m²)

PROPOSED PLANTING TBS (271 m²)

PROPOSED PLANTING TBS (77 m²)

PROPOSED PLANTING TBS (79.4 m²)

PROPOSED PLANTING TBS (34.5 m²)

PROPOSED PLANTING TBS (220 m²)

PYR NIV (5)
VIB TIN (19)
ROS BLU (126)
VIB TIN (54)
ROS BLU (631)
PYR NIV (7)
VIB TIN (21)
ROS BLU (130)
VIB TIN (14)
ROS BLU (87)
PYR NIV (6)
PYR NIV (2)
VIB TIN (15)
ROS BLU (97)
PYR NIV (2)
RHA ORM (106)
VIB TIN (14)
ROS BLU (89)
VIB TIN (14)
ROS BLU (195)
PYR NIV (3)
ROS BLU (166)
ROS BLU (109)
PYR NIV (10)
VIB TIN (12)
PYR NIV (7)
ROS BLU (86)
VIB TIN (35)
VIB TIN (60)
ROS BLU (335)
ROS BLU (301)

MAL TRI (1)
MAL TRI (2)
MAL TRI (3)
QUE PAL (1)
LAG IND (3)
QUE PAL (4)
HED CAN (70)
HED CAN (47)
HED CAN (57)
HED CAN (22)
HED CAN (45)
HED CAN (54)
QUE PAL (3)
HED CAN (54)
HED CAN (54)
HED CAN (23)
QUE PAL (3)
HED CAN (22)
ACE CRS (1)
ACE PAL (3)
PAR PER (1)
RHA ORM (65)
RHA ORM (244)
MYO PAR (6
TRA JAS (106)
HYO AUB (71)
ACE DO (27)
TRA JAS (69)
TRA JAS (56)
TRA JAS (47)
RHA ORM (242)
TRA JAS (213)
ARA RAY (1)

PAUL BANGAY
THE STUDIO
54 GWYNNE STREET CREMORNE
VIC 3121 AUSTRALIA | T +61 3 9070 8050
PBS DESIGN PTY LTD | ABN 20 088 891 076
PAULBANGAY.COM

ISSUE DATE	6th May 2026
PROJECT STATUS	CONCEPT DESIGN
SCALE	1:250 @ A0
PAGE	13 of 18
ARCHITECT	STEWART ARCHITECTURE
LANDSCAPE ARCHITECT	EH
CHECKED BY	PB
CLIENT	BLOC
PROJECT	FORESTRY PLACE, YARRALUMLA ACT
SITE INSPECTED	23/03/2026
AREA / LEVEL	PRECINCT C
JOB NO.	260225
SHEET NO.	L104
ISSUE	A

LANDSCAPE GENERAL ARRANGEMENT


DRAWING TITLE:

[NOT FOR CONSTRUCTION]

VERIFY ALL DIMENSIONS ON SITE PRIOR TO COMMENCEMENT OF WORKS/ ORDERING. DO NOT SCALE FROM REPRODUCERS/ COPIED DRAWINGS, USE ORIGINAL DIMENSIONS ONLY.
CONTRACTOR AND CLIENT TO OBTAIN ALL PERMITS/ APPROVALS FOR WORKS SHOWN ON PLANS BY PBS DESIGN FOR AESTHETIC REFERENCE ONLY.
CHECK ALL DRAWINGS, QUANTITIES AND MATERIALS; REPORT ANY DISCREPANCIES/ ERRORS TO PBS DESIGN.

PAUL BANGAY STUDIO

major works (preliminary)
forestry place

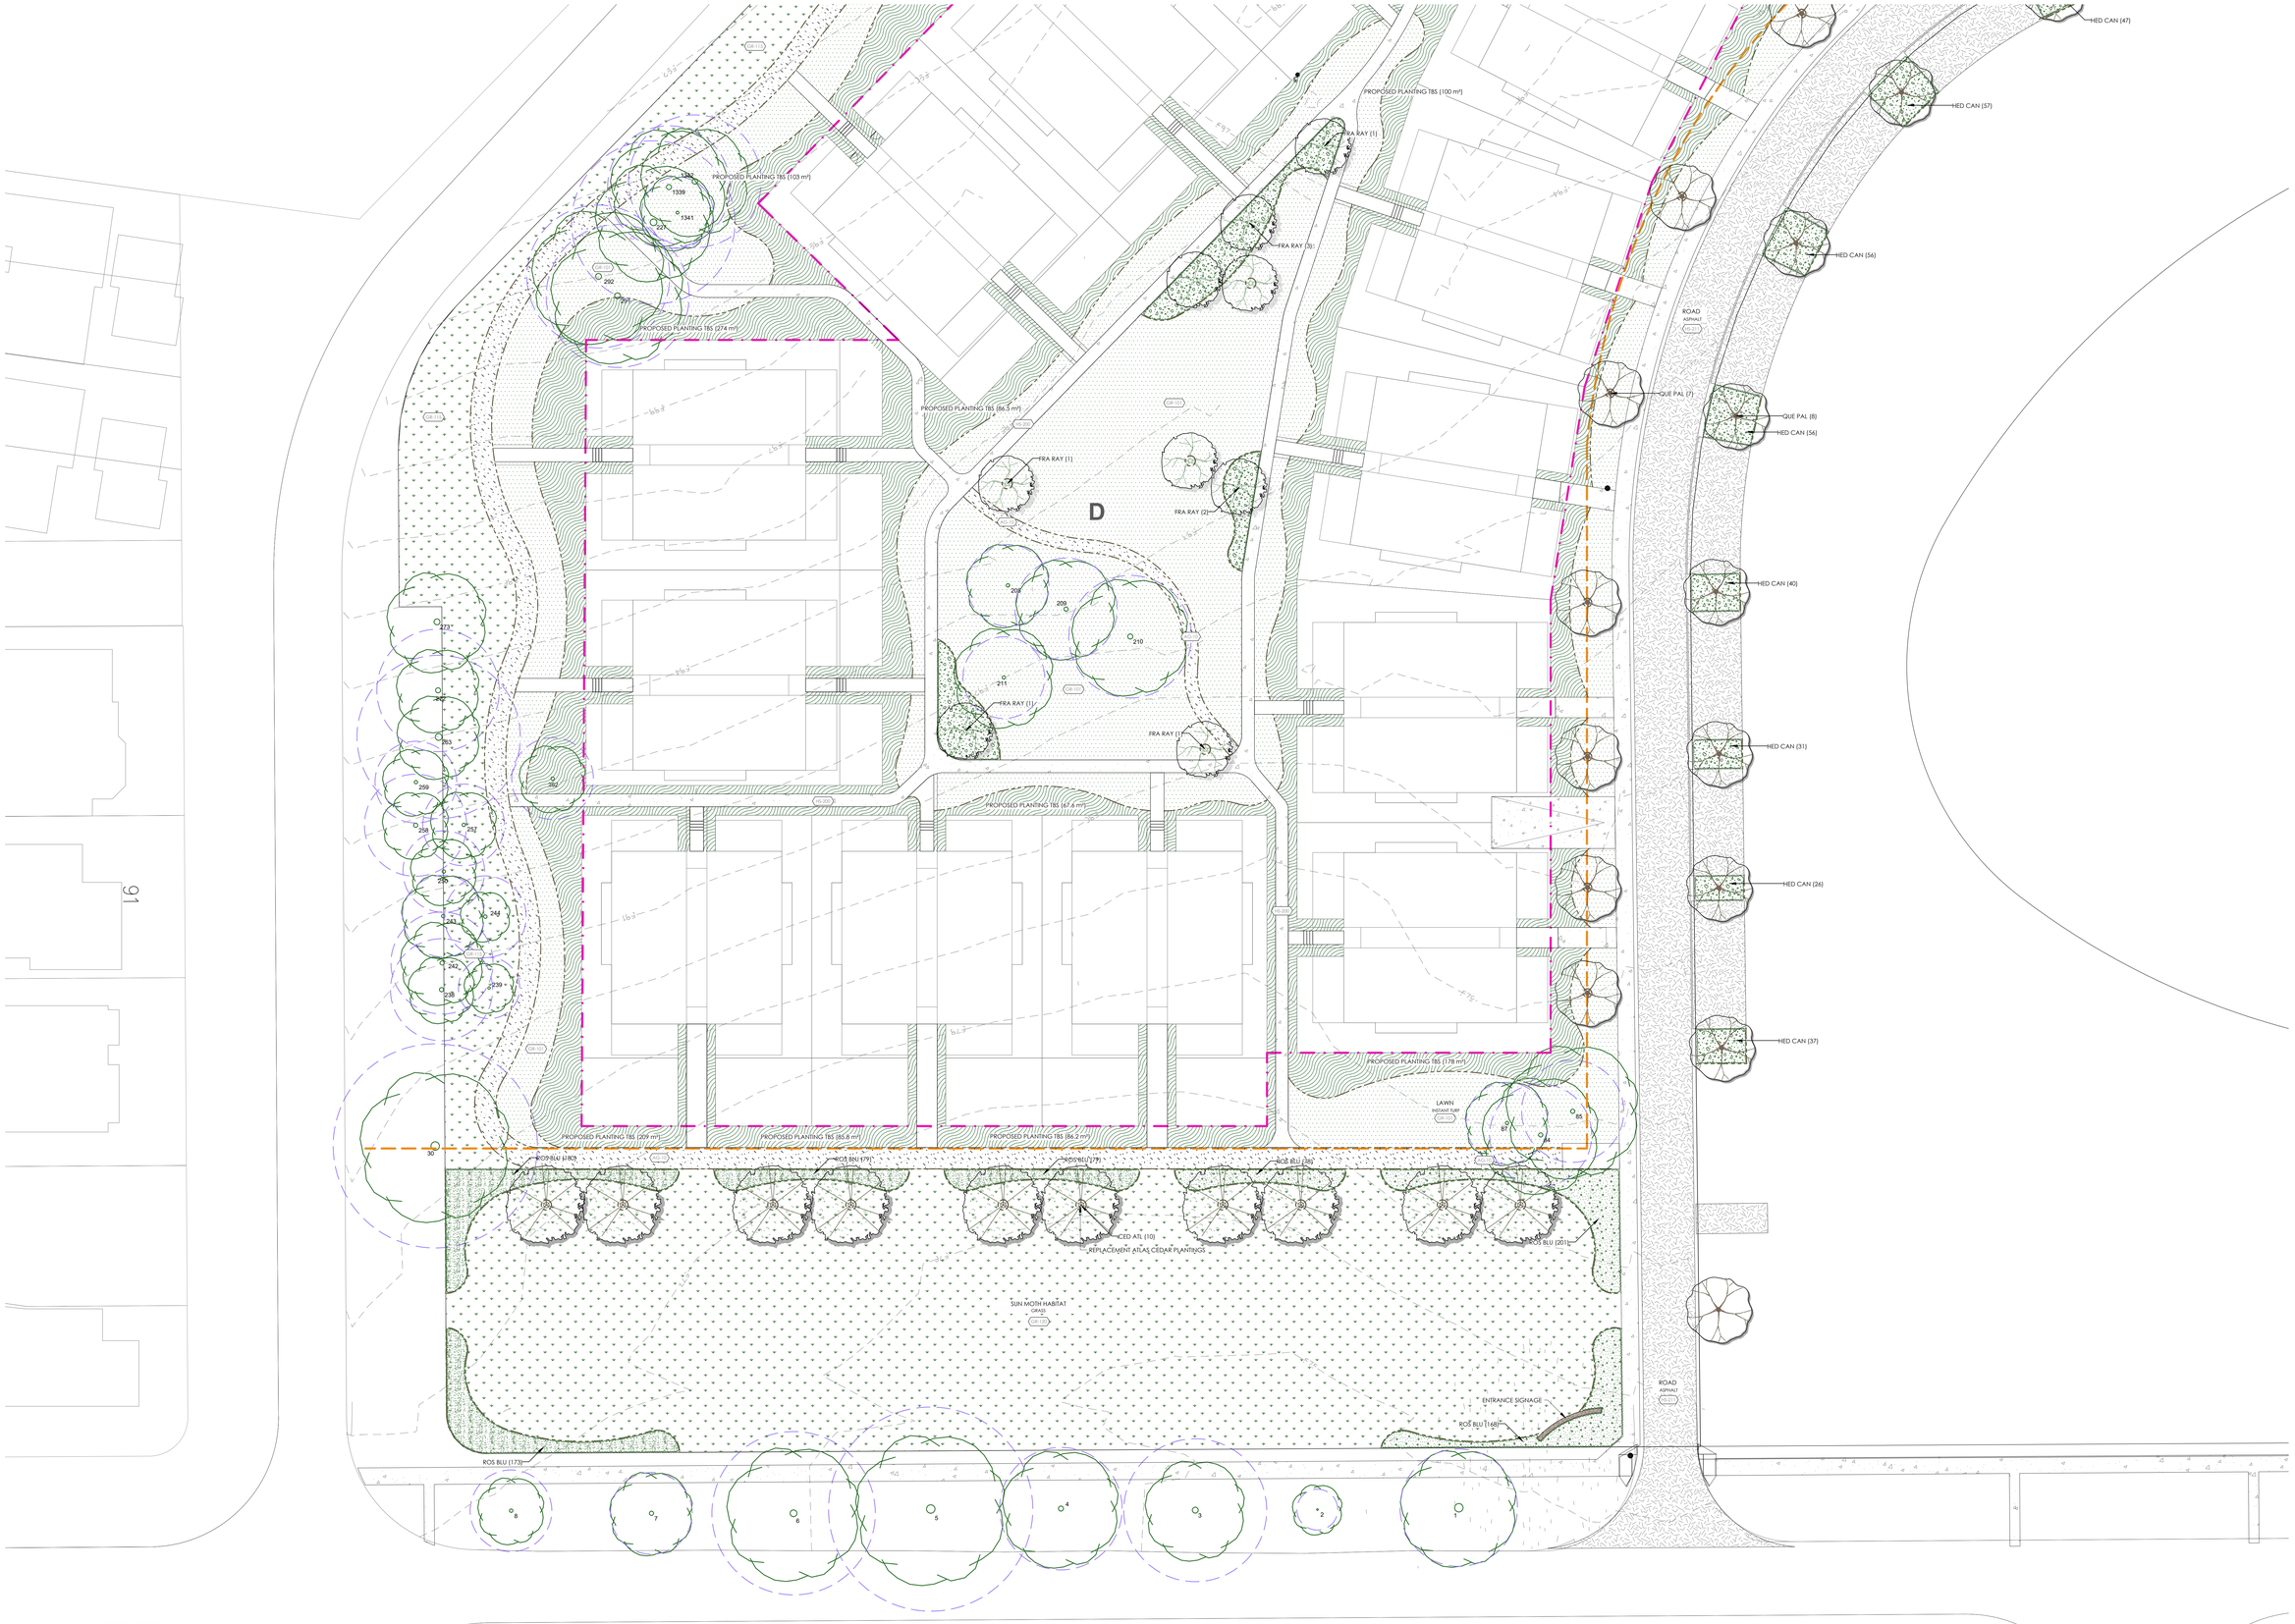

LEGEND

- Proposed Tree
- Proposed Shrub
- Existing Tree (retain and protect)
- Tree to be Removed / Dead Tree (subject to approval)
- Proposed Level
- Proposed Level, Natural Ground Level, ± Cut/ Fill
- 2.1.4% (1:14) — Proposed Grade
- NOM. — Nominal Fall (TBC)
- Stairs (up)
- XX/00 — Detail Drawing No. / Sheet
- Centreline
- Garden Edging
- Basement
- Leasing Boundaries (TBC)
- Precinct Boundaries

PAUL BANGAY
THE STUDIO
54 GWYNNE STREET CREMORNE
VIC 3121 AUSTRALIA | T +61 3 9070 8050
PRB DESIGN PTY LTD | ABN 20 086 891 078
PAULBANGAY.COM

ISSUE DATE	6th May 2026
PROJECT STATUS	CONCEPT DESIGN
SCALE	1:250 @ A0
PAGE	14 of 18
ARCHITECT	STEWART ARCHITECTURE
LANDSCAPE ARCHITECT	EH
CHECKED BY	PB
CLIENT	BLOC
PROJECT	FORESTRY PLACE, YARRALUMLA ACT
SITE INSPECTED	23/03/2026
PRECINCT D AREA/ LEVEL	260225 JOB NO.
L105 SHEET NO.	A ISSUE

LANDSCAPE GENERAL ARRANGEMENT
DRAWING TITLE:

[NOT FOR CONSTRUCTION]

VERIFY ALL DIMENSIONS ON SITE PRIOR TO COMMENCEMENT OF WORKS/ ORDERING. DO NOT SCALE FROM REPRODUCED/ COPIED DRAWINGS. USE ORIGINAL SCALE.
CONTRACTOR AND CLIENT TO OBTAIN ALL PERMITS/ APPROVALS. STRUCTURAL ELMENTS DETAILED BY PRB DESIGN ARE SUBJECT TO ENGINEERING.
CHECK ALL DRAWINGS, QUANTITIES AND MATERIALS; REPORT ANY DISCREPANCIES/ ERRORS TO PRB DESIGN.

PLANT SCHEDULE WILF

SYMBOL	CODE	BOTANICAL NAME	COMMON NAME	SIZE	MIN. HEIGHT	SIZE (MATURE HXW)	EX/NV, EVG/DEC	QTY
TREES								
	ACE DIS	Acer pal. dissectum 'Seiryu'	Cutleaf Green Japanese Maple	150L	2m+	4x4m	Ex, Dec	2
	ARB STR	Arbutus unedo	Strawberry Tree	100L	2m+	7x5m	Ex, Evg	1
	CED ATL	Cedrus atlantica	Atlas Cedar	100L	1.8m+	30x12m	Ex, Evg	10
	EUC GLO	Eucalyptus globulus	Tasmanian Blue Gum	45L	1.6m+	20x10m	Nv, Evg	2
	MAL FLO	Malus floribunda	Japanese Crab Apple	100L	2m+	5x5m	Ex, Dec	6
	PAR PER	Parrotia persica	Persian Ironwood	100L	3m+	7x5m	Ex, Dec	5
	PIN ITA	Pinus pinea	Italian Stone Pine	100L	4m+	12x8m	Ex, Evg	3
	PYR NIV	Pyrus nivalis	Snow Pear	100L	3m+	8x5m	Ex, Dec	7
	QUE PAL	Quercus palustris	Pin Oak	200L	3m+	15x8m	Ex, Dec	39
	ULM TOD	Ulmus parvifolia 'Todd'	Chinese Elm	200L	3m+	10x11m	Ex, Dec	3

SYMBOL	CODE	BOTANICAL NAME	COMMON NAME	SIZE	SPACING	SIZE (MATURE HXW)	NV/EX, EVG/DEC	QTY
SHRUBS								
	HYD ALB	Hydrangea macrophylla 'Alba'	Mophead Hydrangea	20cm Pot	1000mm	1.4x1.6m	Ex, Dec	71
	HYD QUE	Hydrangea quercifolia	Oakleaf Hydrangea	20cm Pot	1000mm	1.8x2.5m	Ex, Dec	73
	ROS ICE	Rosa 'Iceberg'	White Bush Rose	20cm Pot	1.2m	1.2x0.9m	Ex, Dec	12
	RUG ALB	Rosa rugosa 'Alba'	White Rugosa Rose	20cm Pot	1.2m	1.5x1.2m	Ex, Dec	68
	VIB TIN	Viburnum tinus	Laurustinus Viburnum	30cm Pot	As Shown	3x2m	Ex, Evg	12
MASS PLANTINGS								
	RHA ORM	Rhaphiolepis indica 'Oriental Pearl'	Mass White Indian Hawthorn	20cm Pot	600mm	0.8x1m	Ex, Evg	715
GROUND COVERS								
	ERI KAR	Erigeron karvinskianus	Seaside Daisy	14cm Pot	300mm	0.5x1m	Ex, Evg	116
	HED CAN	Hedera canariensis	Canary Island Ivy	14cm Pot	800mm	0.5x8m	Ex, Evg	1,679
	MYO PAR	Myoporum parvifolium	Trailing Myoporum	14cm Pot	800mm	0.2x1.5m	Nv, Evg	280
	ROS BLU	Rosmarinus 'Blue Lagoon'	Semi-Prostrate Rosemary	14cm Pot	700mm	1x1m	Ex, Evg	1,208
	TRA ASI	Trachelospermum asiaticum	Asian Jasmine	14cm Pot	600mm	0.2x3m	Ex, Evg	683
	TRA JAS	Trachelospermum jasminoides *remove trellis frames if present. Pin vines to ground	Star Jasmine	14cm Pot	700mm	0.5x2m	Ex, Evg	417

LEGEND

- Proposed Tree
- Proposed Shrub
- Existing Tree (retain and protect)
- Tree to be Removed / Dead Tree (subject to approval)
- Proposed Level
- Proposed Level, Natural Ground Level, ± Cut/ Fill
- Proposed Grade
- Nominal Fall (TBC)
- Stairs (up)
- Detail Drawing No. / Sheet
- Centreline
- Garden Edging
- Basement
- Leasing Boundaries (TBC)
- Precinct Boundaries

119

119

CLUB HOUSE

WELLBEING CENTRE

BUILDING 5
NOT SUBJECT TO THIS WORKS APPROVAL

PAUL BANGAY
THE STUDIO
54 GWYNNE STREET CREMORNE
VIC 3121 AUSTRALIA | T +61 3 9070 8050
PBS DESIGN PTY LTD | ABN 20 088 281 078
PAULBANGAY.COM

ISSUE DATE 6th May 2026

PROJECT STATUS CONCEPT DESIGN

SCALE 1:500 @ A0 PAGE 15 of 18

ARCHITECT STEWART ARCHITECTURE

LANDSCAPE ARCHITECT EH CHECKED BY PB

CLIENT BLOC

PROJECT FORESTRY PLACE, YARRALUMLA ACT

SITE INSPECTED 23/03/2026

AREA / LEVEL PRECINCT D JOB NO. 260225

SHEET NO. L105 ISSUE A

DRAWING TITLE: WILF CRANE CR AND COMMUNITY ZONES GENERAL ARRANGEMENT

[NOT FOR CONSTRUCTION]

VERIFY ALL DIMENSIONS ON SITE PRIOR TO COMMENCEMENT OF WORKS/ ORDERING. DO NOT SCALE FROM REPRODUCES/ COPIED DRAWINGS. USE ORIGINAL DRAWINGS.
CONTRACTOR AND CLIENT TO OBTAIN ALL PERMITS/ APPROVALS AND CERTIFICATES. DRAWINGS BY PBS DESIGN FOR AESTHETIC REFERENCE ONLY.
CHECK ALL DRAWINGS, QUANTITIES AND MATERIALS. REPORT ANY DISCREPANCIES/ ERRORS TO PBS DESIGN.

REFERENCE NOTES SCHEDULE SITE

PHOTO	SYMBOL	CODE	DESCRIPTION	Size	Colour	Supplier	Details	Install Type
AGGREGATE								
		AG-100	Granitic Sand	20mm minus, compacted to 95% MMDD	cream / red	Locally sourced	Install in two compacted layers	proprietary stabiliser additive to be incorporated according to manufacturer recommendations

PHOTO	SYMBOL	CODE	DESCRIPTION
FURNISHINGS			
		FF-100	Bench Seat

PHOTO	SYMBOL	CODE	DESCRIPTION	Type	Specification
GARDEN EDGING					
		GE-100	Steel Edge (typical)	Mild Steel	75x5mm, Grade 300, staked @ 1m centres
		GE-102	Retaining Garden Bed Edge	Mild Steel/ DuraGal	10mm, Grade 300, Painted Black (epoxy enamel)

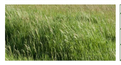
PHOTO	SYMBOL	CODE	DESCRIPTION	Type	Installation	Supplier
GRASS SURFACES						
		GR-100	'Canberra Blend'	Tall Fescue, Kentucky Blue blend	Disperse Lawn Starter mix over prepared area. Refer detail.	Canturf
		GR-110	Dryland Grass Blend	Exotic grass mix, suited to local conditions	Sow with adequate soil moisture in early autumn at 10–20 mm	
		GR-120	Existing Lawn to be Renovated	Existing, retained	Repair/ Top Dress any damage	

PHOTO	SYMBOL	CODE	DESCRIPTION	Material	Unit Size	Notes	Colour/ Description	Pattern	Finish
HARDSTAND									
		HD-01	Unit Paving (stack) 8x4	Stone	800 x 400mm	to 100mm RC base		Stack Bond	apply penetrating sealer
		HA-02	Stair Treads (length) - type 1	To match paving	TBC	Non-Slip			
		HA-100	Concrete Footpath	110mm concrete, 25MPa with SL72 mesh (typ). Refer Eng.		to bar chairs, and 50mm compacted crushed rock base, class 2	tone to match architectural elements		Broom
		HA-200	Concrete Drive (decorative saw cuts)	150mm concrete, 32MPa with SL72 mesh (typ). Refer Eng.		to bar chairs, and 50mm compacted crushed rock base, class 2	tone to match architectural elements	saw cuts to depth of 10mm, in running bond pattern 1200 x 900mm	Broom
		HA-311	Hotmix	Asphalt		Suitable for all traffic			

PHOTO	SYMBOL	CODE	DESCRIPTION	Dimensions	Material	Finish	Top Profile	Notes	Supplier
RAISED PLANTERS									
		PP-101	Planter Box - type 1		Aluminium - powder coated		35mm	Connect drainage and irrigation	PO Box Designs
		PP-400	Tree Riser - type 3 (1.2m dia)	1200mm dia x 600mm H	Aluminium - powder coated	to match architectural elements	50mm	Open base. Refer detail	PO Box Designs

PLANT SCHEDULE SITE (PRELIMINARY)

CODE	BOTANICAL NAME	COMMON NAME	SIZE	MIN. HEIGHT	SIZE (MATURE HXW)	EX/NV, EVG/DEC	QTY
TREES							
ACE DIS	Acer pal. dissectum 'Seiryu'	Cutleaf Green Japanese Maple	200L	2m+	4x4m	Ex, Dec	2
ACE PAL	Acer palmatum	Green Leaf Japanese Maple	100L	3m+	4x4m	Ex, Dec	12
ACE CRS	Acer platanoides 'Crimson Sentry'	Crimson Sentry Norway Maple	150L	3m+	7x4m	Ex, Dec	4
ACE AUB	Acer x freemanii 'Autumn Blaze'	Lipstick Maple	100L	3m+	13x10m	Ex, Dec	3
ARB STR	Arbutus unedo	Strawberry Tree	150L	2m+	7x5m	Ex, Evg	1
CED ATL	Cedrus atlantica	Atlas Cedar	100L	1.8m+	30x12m	Ex, Evg	10
CER FOR	Cercis canadensis 'Forest Pansy'	Forest Pansy Redbud	100L	2m+	5x5m	Ex, Dec	14
EUC GLO	Eucalyptus globulus	Tasmanian Blue Gum	45L	1.4m+	20x10m	Nv, Evg	2
FRA RAY	Fraxinus oxycarpa 'Raywoodii'	Claret Ash	200L	2m+	12x7m	Ex, Dec	9
GLE TRS	Gleditsia triacanthos 'Shademaster'	Honey Locust	200L	3m+	11x8m	Ex, Dec	20
LAG IND	Lagerstroemia indica x fauriei 'Natchez'	White Crepe Myrtle	150L	2.5m+	6x4m	Ex, Dec	80
MAL FLO	Malus floribunda	Japanese Crab Apple	100L	2m+	5x5m	Ex, Dec	15
MAL TRI	Malus trilobata	Lebanese Wild Apple	75L	2m+	7x3m	Ex, Dec	12
PAR PER	Parrotia persica	Persian Ironwood	100L	3m+	7x5m	Ex, Dec	5
PIN ITA	Pinus pinea	Italian Stone Pine	800L	4m+	12x8m	Ex, Evg	10
PIN SYL	Pinus sylvestris	Scotch Pine	100L	1.4m+	25x7m	Ex, Evg	5
PYR NIV	Pyrus nivalis	Snow Pear	100L	3m+	8x5m	Ex, Dec	74
QUE PAL	Quercus palustris	Pin Oak	200L	3m+	15x8m	Ex, Dec	47
ULM GLB	Ulmus glabra 'Lutescens'	Golden Elm	200L	4m+	10x12m	Ex, Dec	3
ULM TOD	Ulmus parvifolia 'Todd'	Chinese Elm	200L	3m+	10x11m	Ex, Dec	3

CODE	BOTANICAL NAME	COMMON NAME	SIZE	SPACING	SIZE (MATURE HXW)	NV/EX, EVG/DEC	QTY
SHRUBS							
CHO TER	Choisya ternata	Mexican Orange	20cm Pot	900mm	1.5x2m	Ex, Evg	20
HYD ALB	Hydrangea macrophylla 'Alba'	Mophead Hydrangea	20cm Pot	1000mm	1.4x1.6m	Ex, Dec	71
HYD QUE	Hydrangea quercifolia	Oakleaf Hydrangea	20cm Pot	1000mm	1.8x2.5m	Ex, Dec	56
ROS ICE	Rosa 'Iceberg'	White Bush Rose	20cm Pot	1.2m	1.2x0.9m	Ex, Dec	12
RUG ALB	Rosa rugosa 'Alba'	White Rugosa Rose	20cm Pot	1.2m	1.5x1.2m	Ex, Dec	84
VIB TIN	Viburnum tinus	Laurustinus Viburnum	30cm Pot	As Shown	3x2m	Ex, Evg	467
MASS PLANTINGS							
GAU BOW	Gaura lindheimeri 'Belleza White'	Butterfly Bush	14cm Pot	400mm	0.5x0.5m	Ex, Evg	779
LOR PLG	Loropetalum chinense 'Plum Gorgeous'	Plum Fringe Flower	14cm Pot	700mm	1.5x2m	Ex, Evg	175
RHA ORM	Rhaphiolepis indica 'Oriental Pearl'	Mass White Indian Hawthorn	20cm Pot	600mm	0.8x1m	Ex, Evg	1,825
GROUND COVERS							
ERI KAR	Erigeron karvinskianus	Seaside Daisy	14cm Pot	300mm	0.5x1m	Ex, Evg	116
HED CAN	Hedera canariensis	Canary Island Ivy	14cm Pot	800mm	0.5x8m	Ex, Evg	2,375
MYO PAR	Myoporum parvifolium	Trailing Myoporum	14cm Pot	800mm	0.2x1.5m	Nv, Evg	1,334
ROS BLU	Rosmarinus 'Blue Lagoon'	Semi-Prostrate Rosemary	14cm Pot	700mm	1x1m	Ex, Evg	4,886
TRA JAS	Trachelospermum jasminoides *remove trellis frames if present. Pin vines to ground	Star Jasmine	14cm Pot	700mm	0.5x2m	Ex, Evg	2,249

PAUL BANGAY
THE STUDIO
54 GWYNNE STREET, CREMORNE
VIC 3121 AUSTRALIA | T +61 3 9070 8050
PRB DESIGN PTY LTD | ABN 20 086 281 078
PAULBANGAY.COM

ISSUE DATE 6th May 2026
PROJECT STATUS CONCEPT DESIGN
SCALE NTS @ A0 PAGE 16 of 18
ARCHITECT STEWART ARCHITECTURE
LANDSCAPE ARCHITECT EH CHECKED BY PB
CLIENT BLOC
PROJECT FORESTRY PLACE, YARRALUMLA ACT
SITE INSPECTED 23/03/2026
SITE AREA/ LEVEL 260225 JOB NO.
L200 SHEET NO. A ISSUE

SCHEDULES & MATERIAL SELECTIONS
DRAWING TITLE:
[NOT FOR CONSTRUCTION]

VERIFY ALL DIMENSIONS ON SITE PRIOR TO COMMENCEMENT OF WORKS/ ORDERING. DO NOT SCALE FROM REPRODUCED/ COPIED DRAWINGS. USE ORIGINAL DRAWINGS.
CONTRACTOR AND CLIENT TO OBTAIN ALL PERMITS/ APPROVALS. STRUCTURAL ELEMENTS DETAILED BY PRB DESIGN ARE SUBJECT TO ENGINEERING.
CHECK ALL DRAWINGS, QUANTITIES AND MATERIALS. REPORT ANY DISCREPANCIES/ ERRORS TO PRB DESIGN.

PLANTING PALETTE - MASTER PLAN

TREES

PHOTO	SYMBOL	CODE	BOTANICAL NAME	SIZE	MIN. HEIGHT	SIZE (MATURE HXW)	EX/NV, EVG/DEC
		ACE DIS	Acer pal. dissectum 'Seiryu'	200L	2m+	4x4m	Ex, Dec
		ACE PAL	Acer palmatum	100L	3m+	4x4m	Ex, Dec
		ACE ATR	Acer palmatum 'Atropurpureum'	100L	2m+	4x3m	Ex, Dec
		ACE CRS	Acer platanoides 'Crimson Sentry'	150L	3m+	7x4m	Ex, Dec
		ACE SUG	Acer saccharum	100L	3m+	8x10m	Ex, Dec
		ACE AUB	Acer x freemanii 'Autumn Blaze'	100L	3m+	13x10m	Ex, Dec
		BET TRP	Betula nigra 'Tropical'	75L	3m+	15x6m	Ex, Dec
		BET MWH	Betula pendula 'Moss White'	100L	3m+	10x3m	Ex, Dec
		CER FOR	Cercis canadensis 'Forest Pansy'	100L	2m+	5x5m	Ex, Dec
		GIN BIL	Ginkgo biloba (male)	200L	3m+	9x5m	Ex, Dec
		GLE TRI	Gleditsia triacanthos 'Sunburst'	200L	3m+	8x8m	Ex, Dec
		LAG IND	Lagerstroemia indica x fauriei 'Natchez'	150L	2.5m+	6x4m	Ex, Dec
		MAG EXM	Magnolia grandiflora 'Exmouth'	300L	4m+	12x6m	Ex, Evg
		MAL FLO	Malus floribunda	100L	2m+	5x5m	Ex, Dec
		MAL TRI	Malus trilobata	75L	2m+	7x3m	Ex, Dec
		PAR PER	Parrotia persica	100L	3m+	7x5m	Ex, Dec
		PLA BLO	Platanus x acerifolia 'Bloodgood'	100L	3m+	14x10m	Ex, Dec
		PYR CHA	Pyrus calleryana 'Chanticleer'	100L	3m+	10x5m	Ex, Dec
		QUE PAL	Quercus palustris	200L	3m+	15x8m	Ex, Dec
		ULM GLB	Ulmus glabra 'Lutescens'	200L	4m+	10x12m	Ex, Dec
		ULM PAR	Ulmus parvifolia	200L	4m+	13x10m	Ex, Dec

PHOTO	SYMBOL	CODE	BOTANICAL NAME	SIZE	SPACING	SIZE (MATURE HXW)	NV/EX, EVG/DEC
SHRUBS							
		BUX J10	Buxus microphylla japonica	1000mm dia.	As Shown	0.8x1m	Ex, Evg
		CAM DEB	Camellia japonica 'Debbie'	30cm Pot	1000mm	4x3m	Ex, Evg
		CAM SET	Camellia sasanqua 'Setsugekka'	30cm Pot	1000mm	3x3m	Ex, Evg
		CHO TER	Choisya ternata	20cm Pot	900mm	1.5x2m	Ex, Evg
		ESC IVE	Escallonia x iveyi	20cm Pot	500mm	2x2m	Ex, Evg
		GAU BWH	Gaura lindheimeri 'Belleza White'	14cm Pot	500mm	0.5x0.5m	Ex, Dec
		HYD ALB	Hydrangea macrophylla 'Alba'	20cm Pot	1000mm	1.4x1.6m	Ex, Dec
		HYD PAN	Hydrangea paniculata	25cm Pot	900mm	1.2x1.2m	Ex, Dec
		HYD QUE	Hydrangea quercifolia	20cm Pot	1000mm	1.8x2.5m	Ex, Dec
		LAV ANG	Lavandula angustifolia	14cm Pot	600mm	0.6x0.6m	Ex, Evg
		LAV DEN	Lavandula dentata	14cm Pot	800mm	1x1.2m	Ex, Evg
		LOR PLG	Loropetalum chinense 'Plum Gorgeous'	20cm Pot	700mm	1.5x2m	Ex, Evg
		RHA ORI	Rhaphiolepis indica 'Oriental Pearl'	25cm Pot	600mm	0.8x1m	Ex, Evg
		ROS ICE	Rosa 'Iceberg'	20cm Pot	1.2m	1.2x0.9m	Ex, Dec
		RUG ALB	Rosa rugosa 'Alba'	20cm Pot	1.2m	1.5x1.2m	Ex, Dec
		RUG RUG	Rosa rugosa 'Rugspin'	20cm Pot	1.2m	1.2x0.9m	Ex, Dec
		SAL WAV	Salvia 'Waverly'	14cm Pot	900mm	1.2x1.2m	Ex, Dec
		SAL LEU	Salvia leucantha 'Santa Barbara'	14cm Pot	700mm	0.9x1m	Ex, Dec
		VIB ODO	Viburnum odoratissimum	30cm Pot	As Shown	4x4m	Ex, Evg
		VIB TIN	Viburnum tinus	30cm Pot	As Shown	3x2m	Ex, Evg
CLIMBERS							
		FIC PUM	Ficus pumila	14cm Pot	1000mm	climbs to 6m	Ex, Evg
		PAR TRI	Parthenocissus tricuspidata	20cm Pot	1000mm	climbs to 15m	Ex, Dec
		ROS PDR	Rosa 'Pierre de Ronsard'	20cm Pot	As Shown to Trellis/ Wire	climbs to 3m	Ex, Dec
		VIT COI	Vitis coignetiae	25cm Pot	As Shown to Trellis/ Wire	climbs to 15m	Ex, Dec
		WIS SIP	Wisteria sinensis	25cm Pot	As Shown to Trellis/ Wire	climbs to 8m	Ex, Dec

PHOTO	SYMBOL	CODE	BOTANICAL NAME	SIZE	SPACING	SIZE (MATURE HXW)	NV/EX, EVG/DEC
		FIC PUM	Ficus pumila	14cm Pot	1000mm	climbs to 6m	Ex, Evg
		PAR TRI	Parthenocissus tricuspidata	20cm Pot	1000mm	climbs to 15m	Ex, Dec
		ROS PDR	Rosa 'Pierre de Ronsard'	20cm Pot	As Shown to Trellis/ Wire	climbs to 3m	Ex, Dec
		VIT COI	Vitis coignetiae	25cm Pot	As Shown to Trellis/ Wire	climbs to 15m	Ex, Dec
		WIS SIP	Wisteria sinensis	25cm Pot	As Shown to Trellis/ Wire	climbs to 8m	Ex, Dec
GRASSES							
		MIS KLE	Miscanthus sinensis 'Kleine Fontaine'	14cm Pot	800mm	1.2x1m	Ex, Dec
HEDGES							
		BUX JPH	Buxus microphylla japonica	20cm Pot	300mm	0.4x0.4m	Ex, Evg
		LAU NBL	Laurus nobilis 'Miles Choice'	40cm (H 1.5m+)	1000mm	4x1m	Ex, Evg
		PRU LUS	Prunus lusitanica	40cm (H 1.2m+)	1000mm	5x3m	Ex, Evg

PHOTO	SYMBOL	CODE	BOTANICAL NAME	SIZE	SPACING	SIZE (MATURE HXW)	NV/EX, EVG/DEC
GROUND COVERS							
		DIC REP	Dichondra repens	14cm Pot	250mm	0.1x1m	Nv, Evg
		ERI KAR	Erigeron karvinskianus	14cm Pot	300mm	0.5x1m	Ex, Evg
		HED CAN	Hedera canariensis	14cm Pot	800mm	0.5x8m	Ex, Evg
		ROS BLU	Rosmarinus 'Blue Lagoon'	14cm Pot	700mm	1x1m	Ex, Evg
		ROS PRO	Rosmarinus officinalis 'Prostratus'	14cm Pot	500mm	0.5x2.5m	Ex, Evg
		SEN SED	Senecio serpens 'Dwarf'	14cm Pot	400mm	0.1x0.6m	Ex, Evg
		STA LAN	Stachys lanata	14cm Pot	500mm	0.2x1m	Ex, Evg
		TRA JAS	Trachelospermum jasminoides	14cm Pot	700mm	0.5x2m	Ex, Evg

PAUL BANGAY STUDIO

major works (preliminary)
forestry place

PAUL BANGAY
THE STUDIO
54 GWYNNE STREET CREMORNE
VIC 3121 AUSTRALIA | T +61 3 9070 8050
PBB DESIGN PTY LTD | ABN 20 086 281 078
PAULBANGAY.COM

ISSUE DATE 6th May 2026
PROJECT STATUS CONCEPT DESIGN
SCALE NTS @ A0 PAGE 17 of 18
ARCHITECT STEWART ARCHITECTURE
LANDSCAPE ARCHITECT EH CHECKED BY PB
CLIENT BLOC
PROJECT FORESTRY PLACE, YARRALUMLA ACT
SITE INSPECTED 23/03/2026
SITE AREA/ LEVEL 260225 JOB NO.
L350 SHEET NO. A ISSUE
DRAWING TITLE: PLANTING PALETTE
(NOT FOR CONSTRUCTION)

VERIFY ALL DIMENSIONS ON SITE PRIOR TO COMMENCEMENT OF WORKS/ ORDERING. DO NOT SCALE FROM REPRODUCED/ COPIED DRAWINGS. USE ORIGINAL DRAWINGS.
CONTRACTOR AND CLIENT TO OBTAIN ALL PERMITS/ APPROVALS. STRUCTURAL ELEMENTS DETAILED BY PBB ARE SUBJECT TO STRUCTURAL ENGINEERS DESIGN.
CHECK ALL DRAWINGS, QUANTITIES AND MATERIALS. REPORT ANY DISCREPANCIES/ ERRORS TO PBB DESIGN.

LANDSCAPE WORKS CERTIFICATION

PRB Design requests that throughout, and upon completion of landscape works, Landscape Architect certification of works be facilitated. Contractor shall also be asked to certify that all landscape works have been completed in accordance with the approved drawings, permits, Australian Standards and good industry practice.

INSPECTIONS: Regular inspections or review by Landscape Architect are required throughout the construction process. Contractor shall provide photographic evidence (at a minimum) at Witness Points noted below. Failure to do so will result in uncertified works, which client may request to be rectified at contractor's expense.

MARKETING TERMS: Usage of the Paul Bangay / PRB Design Pty Ltd, name and associated branding for marketing purposes is conditional on Landscape Works Certification, and specific involvement of Landscape Architect.

NOVATION TERMS: Contractor/ Entity to promptly issue sub-consultancy agreement to PRB Design, outlining commitment to landscape works certification (as outlined below). If this is not forth coming, PRB Design shall notify client that we have not been engaged, and cannot certify the completed works - likely holding up their plan sealing/occupancy if certification is required by the approval, and removing their right to use the Bangay name and branding in marketing materials.

PRE-COMMENCEMENT MEETING: Landscape Contractor to give notice to allow PRB Design Landscape Architect to attend pre-commencement meeting, either physically or remotely.

HOLD POINTS & WITNESS POINTS

DEFINITIONS

Hold point: A mandatory verification position in the contract beyond which work cannot proceed without designated authorisation.

Witness point: A nominated position, in the different stages of the Contract, where the option of attendance may be exercised by the Superintendent, after notification of the requirement.

Non-conformance report (NCR): A mandatory (standard format) submission by the contractor that details the non-conforming work and the contractor's proposed disposition of the non-conformance.

Notice of non-conformance (NNC): Formal instruction to the contractor of product non-conformance to documented requirements. It automatically creates a Hold Point and requires a non-conformance report (NCR) from the contractor.

Corrective action request (CAR): A formal advice/instruction to the contractor requesting action to eliminate the cause of a detected nonconformity.

Disposition (of non-conformity): A remedial action to be taken concerning material, components or product about which a decision has been made. The resolution of a nonconformance. (This should not be confused with Corrective Action.)

HOLD POINTS: Hold points are usually assigned to those critical aspects of the work that cannot be inspected or corrected at a later stage because they will no longer be accessible. Specific hold points to be raised and discussed at pre-commencement meeting. Contractor to refer Superintendent/ Project Manager for details. Note: Hold points shall automatically be created upon issuance of NNC.

PRB recommends using hold points sparingly as each potentially affects project duration and cost.

WITNESS POINTS: Inspection/ Review: To enable certification, give notice so that inspection may be made, or provide photographic evidence for review by Superintendent and/or Client, and cc: info@paulbangay.com or project LA if known) of the following:

1. Site Preparation
   - 1.1. general site set out
   - 1.2. soil/ bed preparation (including soil testing, amelioration, and mounding)
   - 1.3. site grading
2. Drainage
   - 2.1. inspection of drainage trenches and pipe runs prior to backfilling
3. Irrigation
   - 3.1. submit irrigation design for approval prior to commencement of works
   - 3.2. commissioning test once installed
4. Plant Procurement
   - 4.1. representative samples of all stock scheduled to establish conformity immediately before the acceptance of tender.
   - 4.2. plant material at, as close as practical, 100% completion of stocking of species and numbers.
5. Planting
   - 5.1. set out of plants
   - 5.2. inspection of excavated holes and planting technique
6. Samples
   - 6.1. substituted and unspecified materials (e.g. paving, pebble, fences, gates, screens etc.)
7. Shop Drawings
   - 7.1. review all landscape related shop drawing
8. Concrete Paths, Slabs & Footings
   - 8.1. concrete sub-base (special note at fill compaction, if applicable)
   - 8.2. form work, reinforcement (including bar chairs) and jointing in place
9. Structures & Retaining Walls
   - 9.1. ensure building works inspected by building surveyor and building permit in place
10. Waterproofing
    - 10.1. evidence of installer's acceptance of the flooring substrate before starting installation
    - 10.2. membranes after installation and before concealment
    - 10.3. flood testing, if applicable
11. Completion
    - 11.1. date of practical completion
    - 11.2. three monthly intervals during the plant establishment period.
    - 11.3. end of defects liability period.

CONCEALMENT: If notice of inspection is required for parts of the works that are to be concealed, give notice when the inspection can be made before concealment. Always provide photographic evidence for review prior to concealment.

CONTRACTOR'S ROLE: The contractor is responsible for satisfying the documented contract requirements and planning, developing and maintaining a system assuring the detection of non-conformances and control of their resolution. Issue photographic evidence for all Witness Points.

The issue of a Non-Conformance Report or a Notice of Non-Conformance automatically creates a Hold point. Contractor shall also be asked to self-certify that all landscape works have been completed in accordance with the approved drawings, permits, Australian Standards and good industry practice.

PLANT PROCUREMENT

PRB Design prioritises sourcing all plants and ornaments for our projects in-house. This approach ensures the highest quality stock and allows our office to carefully oversee all selections, substitutions and deliveries.

Upon request from the Superintendent or Client, the Contractor may be asked to provide a value-engineered supply quote. This is acceptable; however, the Contractor must seek approval for plant stock prior to tender acceptance, and delivery. Photographic samples should be provided to the Superintendent or Client and cc: info@paulbangay.com.

PHOTOGRAPHIC RECORDS: Requirement: Submit photographic records as follows:

- Rates:
  - For more than 100 plants: Submit 1%.
  - For less than 100 plants: Submit 1 sample.
- Plant species:
  - All palm species.
  - All 100L + plants.
  - All 'specimen' plant species.

Identification: Submit photographs as follows:

- In colour.
- With a clearly identifiable scale reference located in the same plane as the plant stem or trunk.
- Labelled with plant species name.

Clarity: Sufficient to be able to ascertain the species, size and quality of a single specimen of the subject plant.

Refer to PRB Construction Specifications chapter 0255b Landscape - Plant Procurement for more information.

IMPORTANT

IFT AND IFC PLANS ARE TO BE READ IN CONJUNCTION WITH THE ACCOMPANYING ***PRB DESIGN LANDSCAPE SPECIFICATIONS***

BASED ON NATSPEC, THIS AUXILIARY A4 REPORT OUTLINES PREFERRED AND BEST PRACTICE PROCEDURES FOR:

0131 Preliminaries
0171 General requirements
0172b Environmental management
0181 Adhesives, sealants and fasteners
0183b Metals and prefinishes
184 Termite management
00185 Timber products, finishes and treatment
0191 Sundry items
0195p TACTILE SYSTEMS TGSI and stair nosing
0201 Demolition
0221 Site preparation
0222 Earthwork
0223 Service trenching
0224 Stormwater - site
0241 Landscape – walling and edging
0242b Landscape – fences and barriers
0243 Landscape – water features
0251 Landscape – soils
0252 Landscape – natural grass surfaces
0253 Landscape – planting
0254 Irrigation
0255b Landscape – plant procurement
0256b Landscape – establishment
0259 Landscape – maintenance
0261 Landscape – furniture and fixtures
0262 External sports and playground surfacing
0271b Pavement base and subbase
0272 Asphalt
0273 Sprayed bituminous surfacing
0274b Concrete pavement
0275 Paving – mortar and adhesive bed
0276 Paving – sand bed
0277 Pavement ancillaries
0278 Granular surfaces
0279 Paving – on pedestals
0310 Concrete – combined
0312 Concrete reinforcement
0315 Concrete finishes
0321 Precast concrete
03316 Brick and block construction
03320s Stone masonry
0333 Stone repair
0342 Light steel framing
03440 Steel – hot-dip galvanized coatings
03450 Steel – protective paint coatings
0382 Light timber framing
0383 Decking, sheet and panel flooring
0411b Waterproofing – external and tanking
0421 Roofing – combined
0431 Cladding – combined
0433 Stone cladding
0611 Rendering and plastering
0612b Cementitious toppings
0632 Stone and terrazzo tiling
0641 Applied wall finishes
0651 Resilient finishes
0671b Painting
0673 Powder coatings
0702 Mechanical design and install
0802 Hydraulic design and install
0902 Electrical design and install

NOTE: Chapters not specifically relevant to this project will typically be omitted from the report

1 LANDSCAPE CONSTRUCTION SPECIFICATIONS — 1:1 — TD-PR-01

CONSTRUCTION NOTES

GENERAL

TIMBER FENCES: All nondescript fences (i.e. paling boundary fences) to be painted 'Bangay Green' consisting of 1 part Brunswick Green (537917), 1 Part Black (504609) - 50/50 mix.

WALLS: All walls (retaining, freestanding, etc.) not exempt from planning regulations and NCC to be specified by Engineer and approved by Local Council.

FOOTINGS: For footings in close proximity to shrubs, creepers and ground covers, allow at least 300mm of topsoil over footings. Footings adjacent to proposed tree plantings require 700mm of topsoil cover. This is to ensure adequate soil exists for plantings adjacent to structures (i.e. walls, pergolas, decks, fences etc.), all footings to be set below finished ground level (GL).

STONE CLADDING:
- Provide mechanical fixing where cladding height exceeds 3m or stone weight exceeds 32 kg/m².
- Adhesive-only fixing permitted only where substrate capacity is compliant and stone weight is within limits. Substrates to be clean, sound, and cured (certify time lapse since latance, release agents, contaminants).
- Blockwork/brick substrates to be rendered and core-filled prior to fixing cladding.
- Fibre-cement sheeting must be manufacturer-approved for tile loads; fixings must penetrate into framing.
- Use C2 polymer-modified or K-class epoxy adhesives where adhesive fixing is permitted.
- Ensure full adhesive contact to stone backs; remove excess resin or contaminants.
- Provide stainless steel support angles (min. 2 mm thick) where mechanical fixing is required.
- Coordinate anchor locations with structural substrate; anchors must not fix into sheeting alone.
- Maintain consistent joint alignment; stack stone installed with butt joints (no grout).
- Protect waterproofing membranes; do not bond cladding or fixings directly to membrane.
- All fixing systems and substrate suitability to be verified by a qualified engineer where required.

PLANTING WORKS

PLANTING REQUIREMENT: Make sure the general appearance and presentation of the landscape and the quality of plant material at the date of practical completion is maintained for the planting establishment period.

EXISTING PLANT MATERIAL: Maintain existing planting and grass within the landscape contract area as documented for the matching classifications of new grassland or planting.

PLANT REPLACEMENT: Replace failed, dead and/or damaged plants at maximum 3 weekly intervals as necessary throughout the plant establishment period.

PLANT ESTABLISHMENT PERIOD: 13 weeks typical for domestic projects, 52 weeks for commercial (date of practical completion to the end of the defects liability period)

INSECT AND DISEASE CONTROL: Responsibility for insect and disease control: Contractor

Period for treatment: Until the problem has been eliminated.

STAKES AND TIES: Generally: If plants are not self-supporting or if stakes are damaged, stake or re-stake the plants as

follows:

Drive three hardwood stakes placed diagonally with the first stake on the opposite side to the prevailing winds.

Removal: If plants are robust with well-developed systems and no longer require support, remove stakes and ties.

ESTABLISHMENT: Adhere to PRB Construction Specifications *chapter 0256b Landscape - Establishment* and *0259 Landscape - Maintenance*.


GENERAL NOTES
- Tree protection measures shall comply with AS 4970:2005 - Protection of Trees on Development Sites.
- The Nominal Root Zone (NRZ) radius is calculated as:
  NRZ=DSH(times 12- where DBH = Diameter at Standard Height (1.4 m above ground).
- The Structural Root Zone (SRZ) must also be determined by the project arborist for stability-critical roots.

BARRIER FENCE
- 1.8 m high chain-link or mesh fence, supported by star pickets (with high-vis caps) at max. 2.4 m spacing.
- Fence to be located at NRZ boundary unless otherwise directed by arborist.
- Shade cloth or barrier fabric fixed to fence to restrict access.

SIGNAGE
- Minimum 450 x 300 mm sign fixed to fence at 10 m intervals.
- Text: "TREE PROTECTION ZONE – KEEP OUT".


GROUND TREATMENT
- Apply 75–100 mm depth of coarse organic mulch within fenced area.
- No excavation, trenching, or soil disturbance permitted.
- No storage of materials, chemicals, or vehicles within NRZ.

ENCROACHMENT
- Any proposed works within NRZ require arborist supervision and approval.
- Root pruning must be performed with clean, sharp tools under arborist direction.
- Ground protection mats or bridging required if temporary access is unavoidable.

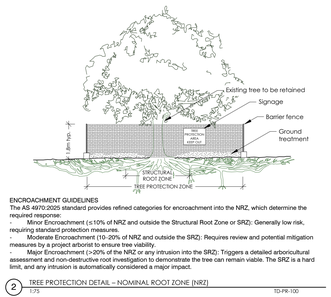

ENCROACHMENT GUIDELINES
The AS 4970:2025 standard provides refined categories for encroachment into the NRZ, which determine the required response:
- Minor Encroachment (≤10% of NRZ and outside the Structural Root Zone or SRZ): Generally low risk, requiring standard protection measures.
- Moderate Encroachment (10–20% of NRZ and outside the SRZ): Requires review and potential mitigation measures by a project arborist to ensure tree viability.
- Major Encroachment (>20% of the NRZ or any intrusion into the SRZ): Triggers a detailed arboricultural assessment and non-destructive root investigation to demonstrate the tree can remain viable. The SRZ is a hard limit, and any intrusion is automatically considered a major impact.

2 TREE PROTECTION DETAIL – NOMINAL ROOT ZONE (NRZ) — 1:75 — TD-PR-100

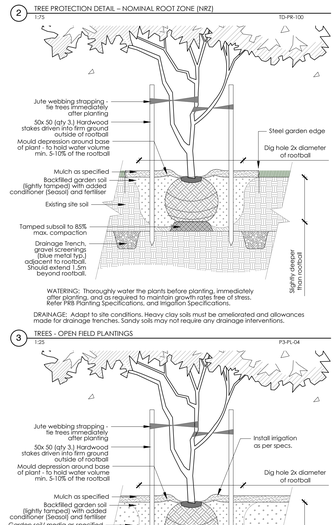


WATERING: Thoroughly water the plants before planting, immediately after planting, and as required to maintain growth rates free of stress. Refer PRB Planting Specifications, and Irrigation Specifications.

DRAINAGE: Adapt to site conditions. Heavy clay soils must be ameliorated and allowances made for drainage trenches. Sandy soils may not require any drainage interventions.

3 TREES - OPEN FIELD PLANTINGS — 1:25 — P3-PL-04

WATERING: Thoroughly water the plants before planting, immediately after planting, and as required to maintain growth rates free of stress. Refer PRB Planting Specifications.

4 TYPICAL TREE PLANTING TO GARDEN BED — 1:25 — P3-PL-01

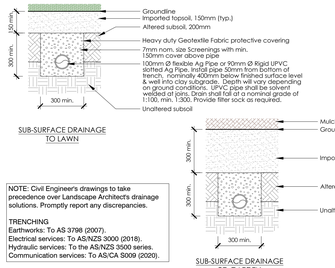

NOTE: Civil Engineer's drawings to take precedence over Landscape Architect's drainage solutions. Promptly report any discrepancies.

TRENCHING
Earthworks: To AS 3798 (2007).
Electrical services: To AS/NZS 3000 (2018).
Hydraulic services: To the AS/NZS 3500 series.
Communication services: To AS/CA S009 (2020).


Requirement: Provide subsoil drains to intercept groundwater seepage and prevent water build-up in both hardscape elements (behind walls and under pavements) and softscape areas (lawns and gardens). Connect subsoil drains to surface drains or to the stormwater drainage system as applicable.

Trench width: 300-450mm.


Trench floor: Grade the trench floor evenly to the gradient of the pipeline. If the trench floor is rock connect any irregularities with compacted bedding material.

Pipe cover: To AS/NZS 3500.3 (2021) clause 6.2.5.

5 DRAINAGE TRENCHING — 1:15 — TD-ST-01

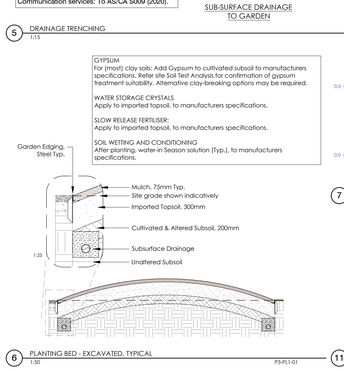

6 PLANTING BED - EXCAVATED, TYPICAL — 1:50 — P3-PL1-01

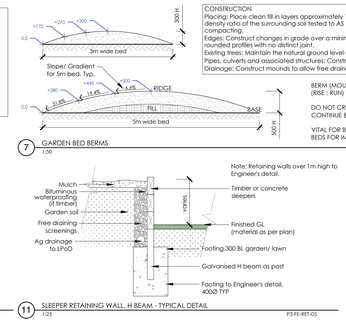

CONSTRUCTION
Placing: Place clean fill in layers approximately 150 mm thick compacted to 85% of the dry density ratio of the surrounding soil tested to AS 1289.5.4.1 (2007). Minimise slumping and further compacting.
Edges: Construct changes in grade over a minimum width of 500 mm to smooth, gradual and rounded profiles with no distinct joint.
Existing trees: Maintain the natural ground level under the canopy.
Pipes, culverts and associated structures: Construct mounding to avoid unbalanced loading.
Drainage: Construct mounds to allow free drainage of surface water and to eliminate ponding.


BERM (MOUND) EARTH TO CENTRE OF BED, AT RATE OF 1:10 (RISE : RUN) TYP.

DO NOT CREATE DEPRESSION AROUND PERIMETER OF BED, CONTINUE BERM RIGHT TO GARDEN EDGE.


VITAL FOR BANGAY PERENNIAL AND COASTAL STYLE GARDEN BEDS FOR IMPROVED DRAINAGE AND VISUAL INTEREST

7 GARDEN BED BERMS — 1:50 — P3-PL1-02

11 SLEEPER RETAINING WALL H BEAM - TYPICAL DETAIL — 1:25 — P3-FE-RET-05

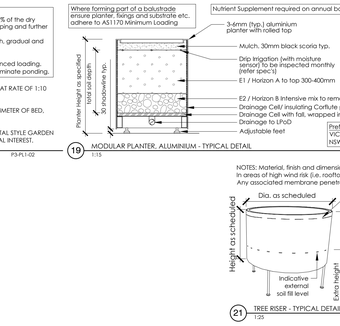


19 MODULAR PLANTER, ALUMINIUM - TYPICAL DETAIL — 1:15 — P3-PL1-02

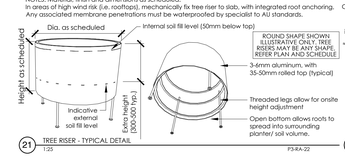


18 MINIMUM PLANTER ALLOWANCES - BEST PRACTICE — 1:1 — P3-RA-28

Plant Type	Min. Soil Depth	Min. Planter Depth
Turf	150mm	300mm
Shrubs <1.5m tall	300mm	450mm
Shrubs 1.6-3m tall	450mm	600mm
Trees <6m tall	600mm	850mm
Trees 6-10m tall	900mm	1150mm

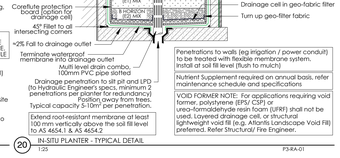



Plant Type	Min. Soil Depth	Min. Planter Depth
Turf	150mm	300mm
Shrubs <1.5m tall	300mm	450mm
Shrubs 1.6-3m tall	450mm	600mm
Trees <6m tall	600mm	850mm
Trees 6-10m tall	900mm	1150mm

20 IN-SITU PLANTER - TYPICAL DETAIL — 1:25 — P3-RA-01

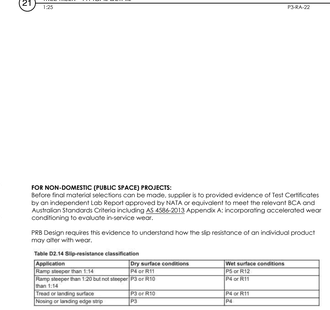


21 TREE RISER - TYPICAL DETAIL — 1:25 — P3-RA-22

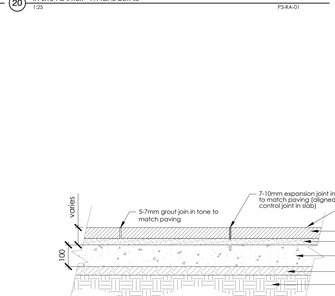


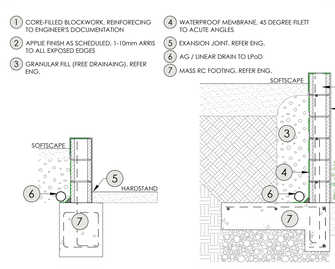


8 RETAINING WALL CONSTRUCTION STRATEGIES, CONCRETE BLOCK — 1:20 — TD-FE-BLO-01

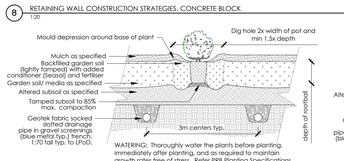

9 TYPICAL SHRUB PLANTING — 1:25 — P3-PL-02

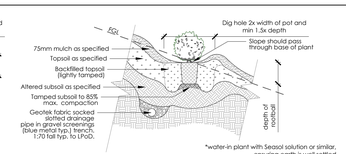


10 SHRUB TO SLOPE - MODIFIED SOIL — 1:25 — P3-PL-03

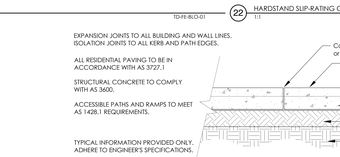

22 HARDSTAND SUP-RATING COMPLIANCE — 1:1 — P3-HA-01



24 CONCRETE FOOTPATH — 1:10 — TD-CO-103

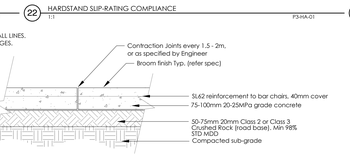


25 CONCRETE DRIVE - RESIDENTIAL — 1:10 — TD-CO-104


26 CONCRETE DRIVE - HEAVY DUTY AND CROSSOVERS — 1:10 — TD-CO-109




13 TYPICAL STEEL EDGING — 1:20 — P3-GA-02

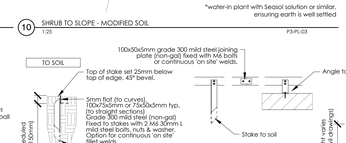

14 SURFACE LEVELS TO TYPICAL STEEL EDGING — 1:10 — P3-GA-04

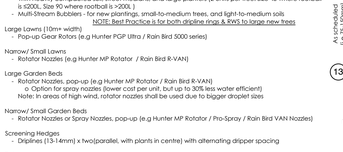

15 LOOSE PEBBLE/ GRAVEL PATH/ DRIVE — 1:10 — TD-GR-02

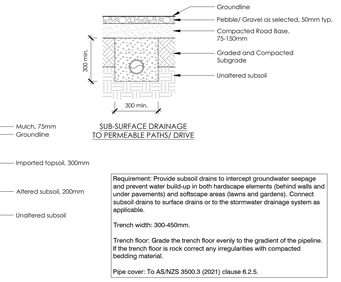

16 LAWN - INSTANT TURF (TYPICAL) — 1:15 — P3-GR-11

17 TURF - NON-IRRIGATED/ HYDROSEEDED — 1:15 — P3-GR-12

PLANT TYPE	MINIMUM GROWING MEDIA DEPTH (soil)	MINIMUM OVERALL PLANTER DEPTH incl. mulch, drainage, fall, etc.	VEGETATION WEIGHT LOADING (kg/m²)[1] plants only, does not include soil etc.
Turf	150mm	300-350mm	5.1
Succulents, low growing herbaceous plants and grasses	150mm	300-350mm	10.2
Perennial herbs & small shrubs (<1.5 m tall)	300mm	450-500mm	10.2 - 20.4
Shrubs (1.6 - 3m tall)	450mm	600-650mm	30.6
Small trees (<6m tall)	600mm	850-950mm	40.8
Medium trees (6-10m tall)	900mm	1150-1250mm	61.2
Large trees (10-15m tall)	1200mm	1450-1550mm	150

[1] Indicative only, refer Eng. Tree load calculations should be undertaken and include the mass of the entire tree at installation (including root ball), the substrate mass and estimations of mature tree mass, including trunk and canopy dimensions. Wind loading on larger trees can also contribute to green roof weight and requires a specialist engineering assessment.

Source: *Grow