

StewartArchitecture

Canberra Studio: 10/285 Canberra Avenue Fyshwick ACT 2609. P: +61 2 6228 1200
Sydney Studio: 2/233-235 Bulwara Road Ultimo NSW 2007. P: +61 2 9061 4760
stewartarchitecture.com.au. ABN 89 765 826
Nominated Architects | Marcus Graham ACT 1090 | Felicity Stewart NSW 12706

Drawing to be used for construction when noted. Copyright owned by Stewart Architecture Pty Ltd. Rights to this document are subject to payment in full of all Stewart Architecture fees. This document may only be used for the express purpose for which it has been created and any unauthorised use is at the user 's sole risk and without limiting Stewart Architecture's rights the user releases and indemnifies Stewart Architecture from and against all loss so arising. Do not scale from drawings. This drawing is to be read in conjunction with all other contract documents inclusive of all schedules, specifications and other consultants documentation. Any discrepancies or inconsistencies are to be clarified prior to works.

DRAWING TO BE PRINTED IN COLOUR

REV	DESCRIPTION	DATE
A	ISSUE FOR WORKS APPROVAL	06/05/2026
B	ISSUE FOR WORKS APPROVAL	08/05/2026

PROJECT NAME
FORESTRY PLACE

PROJECT NUMBER
2523

CLIENT
YARRALUMLA GREEN PTY LTD

LOCATION
BLOCK 7 SECTION 4, YARRALUMLA, ACT

DRAWING TITLE
PERSPECTIVE - PRECINCT A - SHEET 01

DRAWING NUMBER
WA3 9011

REVISION
B



StewartArchitecture

Canberra Studio: 10/285 Canberra Avenue Fyshwick ACT 2609. P: +61 2 6228 1200
Sydney Studio: 2/233-235 Bulwara Road Ultimo NSW 2007. P: +61 2 9061 4760
stewartarchitecture.com.au. ABN 89 765 826
Nominated Architects | Marcus Graham ACT 1090 | Felicity Stewart NSW 12706

Drawing to be used for construction when noted. Copyright owned by Stewart Architecture Pty Ltd. Rights to this document are subject to payment in full of all Stewart Architecture fees. This document may only be used for the express purpose for which it has been created and any unauthorised use is at the user ‘s sole risk and without limiting Stewart Architecture’s rights the user releases and indemnifies Stewart Architecture from and against all loss so arising. Do not scale from drawings. This drawing is to be read in conjunction with all other contract documents inclusive of all schedules, specifications and other consultants documentation. Any discrepancies or inconsistencies are to be clarified prior to works.

DRAWING TO BE PRINTED IN COLOUR

REV	DESCRIPTION	DATE
A	ISSUE FOR WORKS APPROVAL	06/05/2026

PROJECT NAME
FORESTRY PLACE

PROJECT NUMBER
2523


CLIENT
YARRALUMLA GREEN PTY LTD

LOCATION
BLOCK 7 SECTION 4, YARRALUMLA, ACT

DRAWING TITLE
PERSPECTIVE - APARTMENT - SHEET 03

DRAWING NUMBER
WA3 9012

REVISION
A

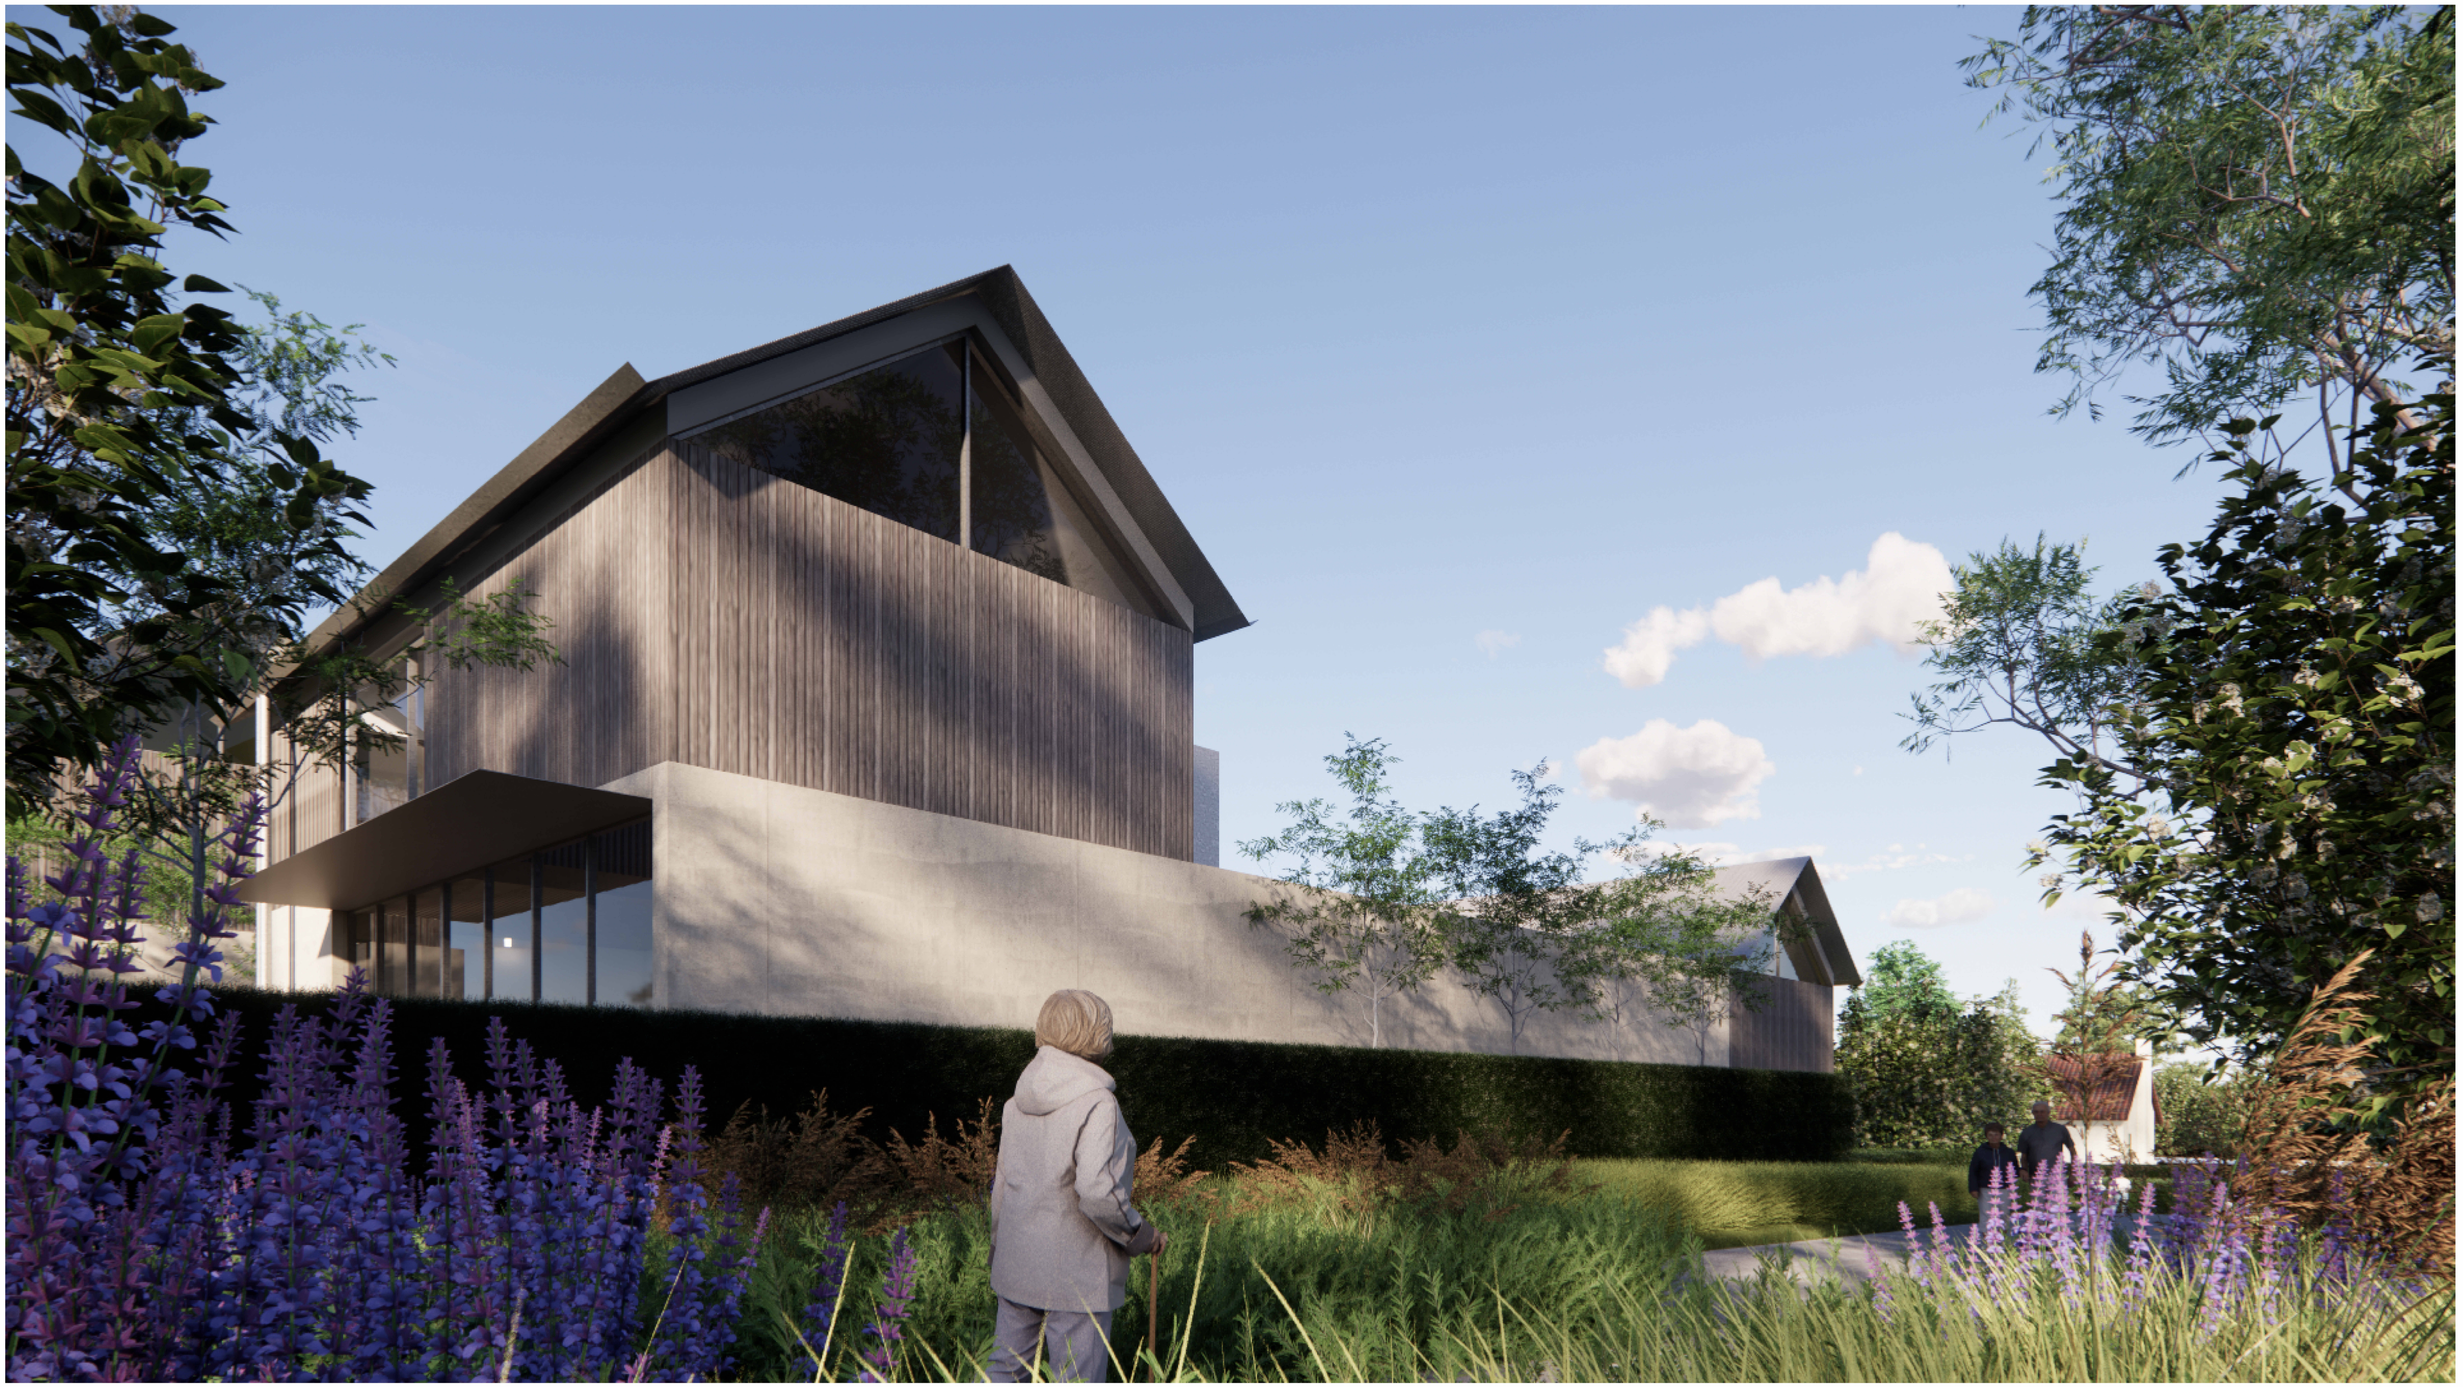

StewartArchitecture

Canberra Studio: 10/285 Canberra Avenue Fyshwick ACT 2609. P: +61 2 6228 1200
Sydney Studio: 2/233-235 Bulwara Road Ultimo NSW 2007. P: +61 2 9061 4760
stewartarchitecture.com.au. ABN 89 765 826
Nominated Architects | Marcus Graham ACT 1090 | Felicity Stewart NSW 12706

Drawing to be used for construction when noted. Copyright owned by Stewart Architecture Pty Ltd. Rights to this document are subject to payment in full of all Stewart Architecture fees. This document may only be used for the express purpose for which it has been created and any unauthorised use is at the user 's sole risk and without limiting Stewart Architecture's rights the user releases and indemnifies Stewart Architecture from and against all loss so arising. Do not scale from drawings. This drawing is to be read in conjunction with all other contract documents inclusive of all schedules, specifications and other consultants documentation. Any discrepancies or inconsistencies are to be clarified prior to works.

DRAWING TO BE PRINTED IN COLOUR

REV	DESCRIPTION	DATE
A	ISSUE FOR WORKS APPROVAL	06/05/2026

PROJECT NAME
FORESTRY PLACE

PROJECT NUMBER
2523

CLIENT
YARRALUMLA GREEN PTY LTD

LOCATION
BLOCK 7 SECTION 4, YARRALUMLA, ACT

DRAWING TITLE
PERSPECTIVE - SINGLE RESIDENTIAL

DRAWING NUMBER
WA3 9021

REVISION
A



StewartArchitecture

Canberra Studio: 10/285 Canberra Avenue Fyshwick ACT 2609. P: +61 2 6228 1200
Sydney Studio: 2/233-235 Bulwara Road Ultimo NSW 2007. P: +61 2 9061 4760
stewartarchitecture.com.au. ABN 89 765 826
Nominated Architects | Marcus Graham ACT 1090 | Felicity Stewart NSW 12706

Drawing to be used for construction when noted. Copyright owned by Stewart Architecture Pty Ltd. Rights to this document are subject to payment in full of all Stewart Architecture fees. This document may only be used for the express purpose for which it has been created and any unauthorised use is at the user 's sole risk and without limiting Stewart Architecture's rights the user releases and indemnifies Stewart Architecture from and against all loss so arising. Do not scale from drawings. This drawing is to be read in conjunction with all other contract documents inclusive of all schedules, specifications and other consultants documentation. Any discrepancies or inconsistencies are to be clarified prior to works.

DRAWING TO BE PRINTED IN COLOUR

REV	DESCRIPTION	DATE
A	ISSUE FOR WORKS APPROVAL	06/05/2026

PROJECT NAME
FORESTRY PLACE

PROJECT NUMBER
2523

CLIENT
YARRALUMLA GREEN PTY LTD

LOCATION
BLOCK 7 SECTION 4, YARRALUMLA, ACT

DRAWING TITLE
PERSPECTIVE - SINGLE RESIDENTIAL

DRAWING NUMBER
WA3 9022

REVISION
A