BLOCKS 4 & 5 SECTION 38 CAMPBELL

LIMESTONE AVENUE STREETSCAPE ANALYSIS

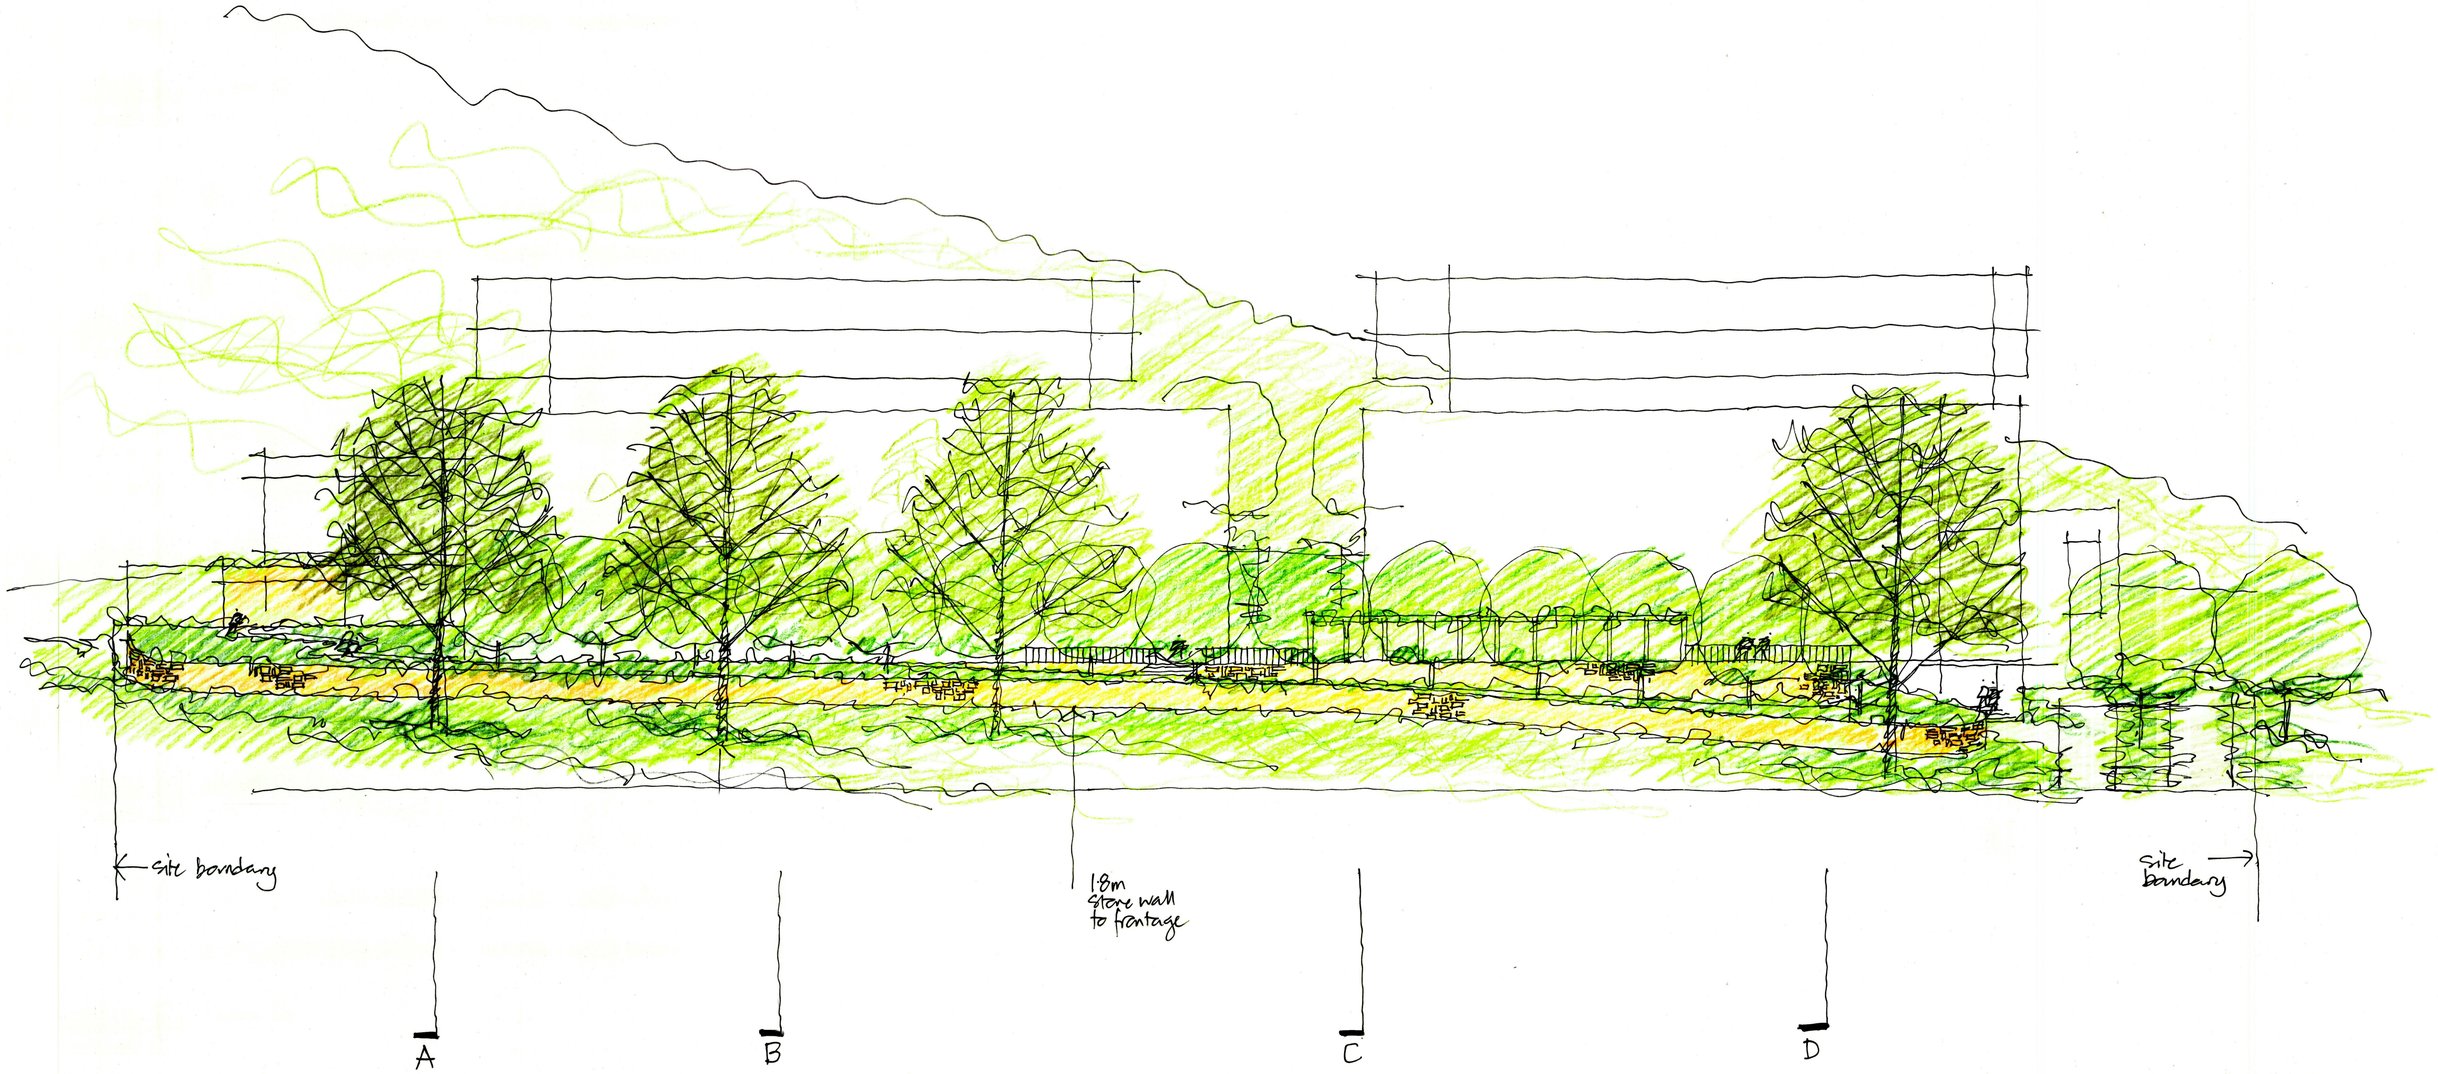

0 2 4 10 20

MAY | 2019

DOMA | STEWART ARCHITECTURE