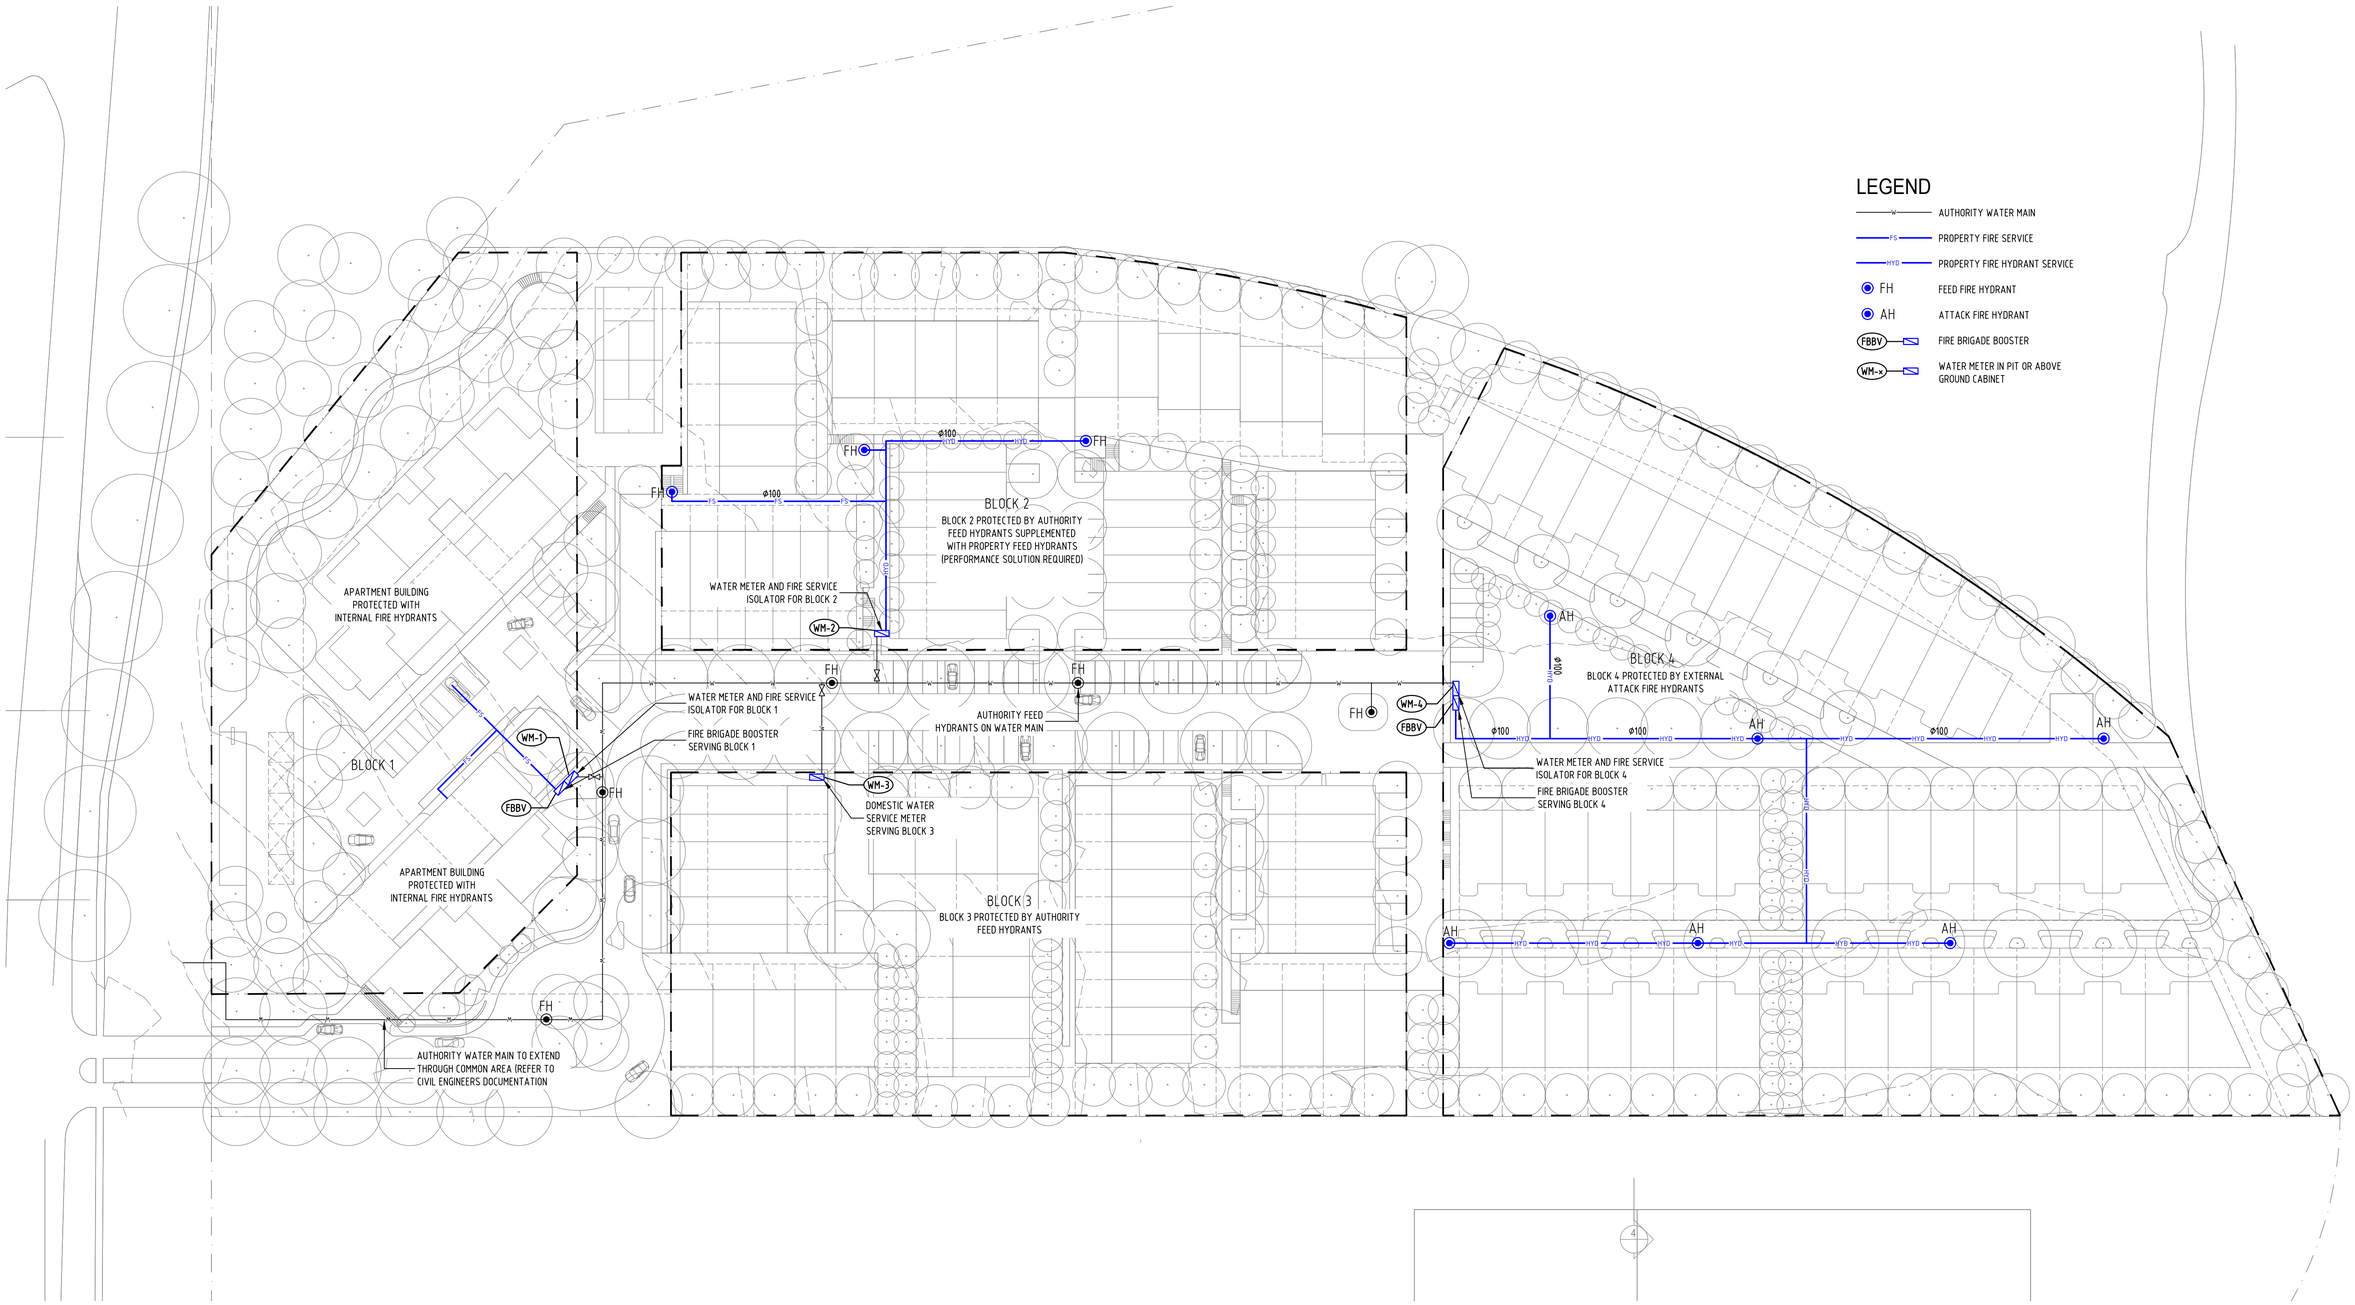

No.	REVISION/ISSUE	DATE	BY	CHECKED
3	WORKS APPROVAL ISSUE	23.01.19	DNT	DNT
2	DCP AND CONCEPT PLAN ISSUE	03.09.18	DNT	DNT
1	PRELIMINARY MASTERPLAN ISSUE	28.08.18	DNT	DNT

No.	REVISION/ISSUE	DATE	BY	CHECKED

A1 SHEET

DOMA

THCS
TENNANT HYDRAULIC CONSULTING SERVICES
UNIT 1.03/69 TENNANT STREET
FYSHWICK ACT, 2606
PH: (02) 6285 2599
WEB: www.thcs.com.au
ABN: 28 625 464 093

DRAWN	DESIGNED	CHECKED
APT	DNT	

PROJECT
SECTION 38
CAMPBELL

BLOCK: 4&5 SECTION: 38 SUBURB: CAMPBELL

DRAWING
HYDRAULIC SERVICES
FIRE HYDRANT PROTECTION
CONCEPT DESIGN

File Name: TH180036-WA-H003.DWG
Plot Date: 01/29/2018 3:00 PM

DATE	SCALE
AUG'18	1:500 @ A1 1:1000 @ A3

PROJECT	DWG No.	REV	STATUS
TH180036	H003	3	PRELIMINARY