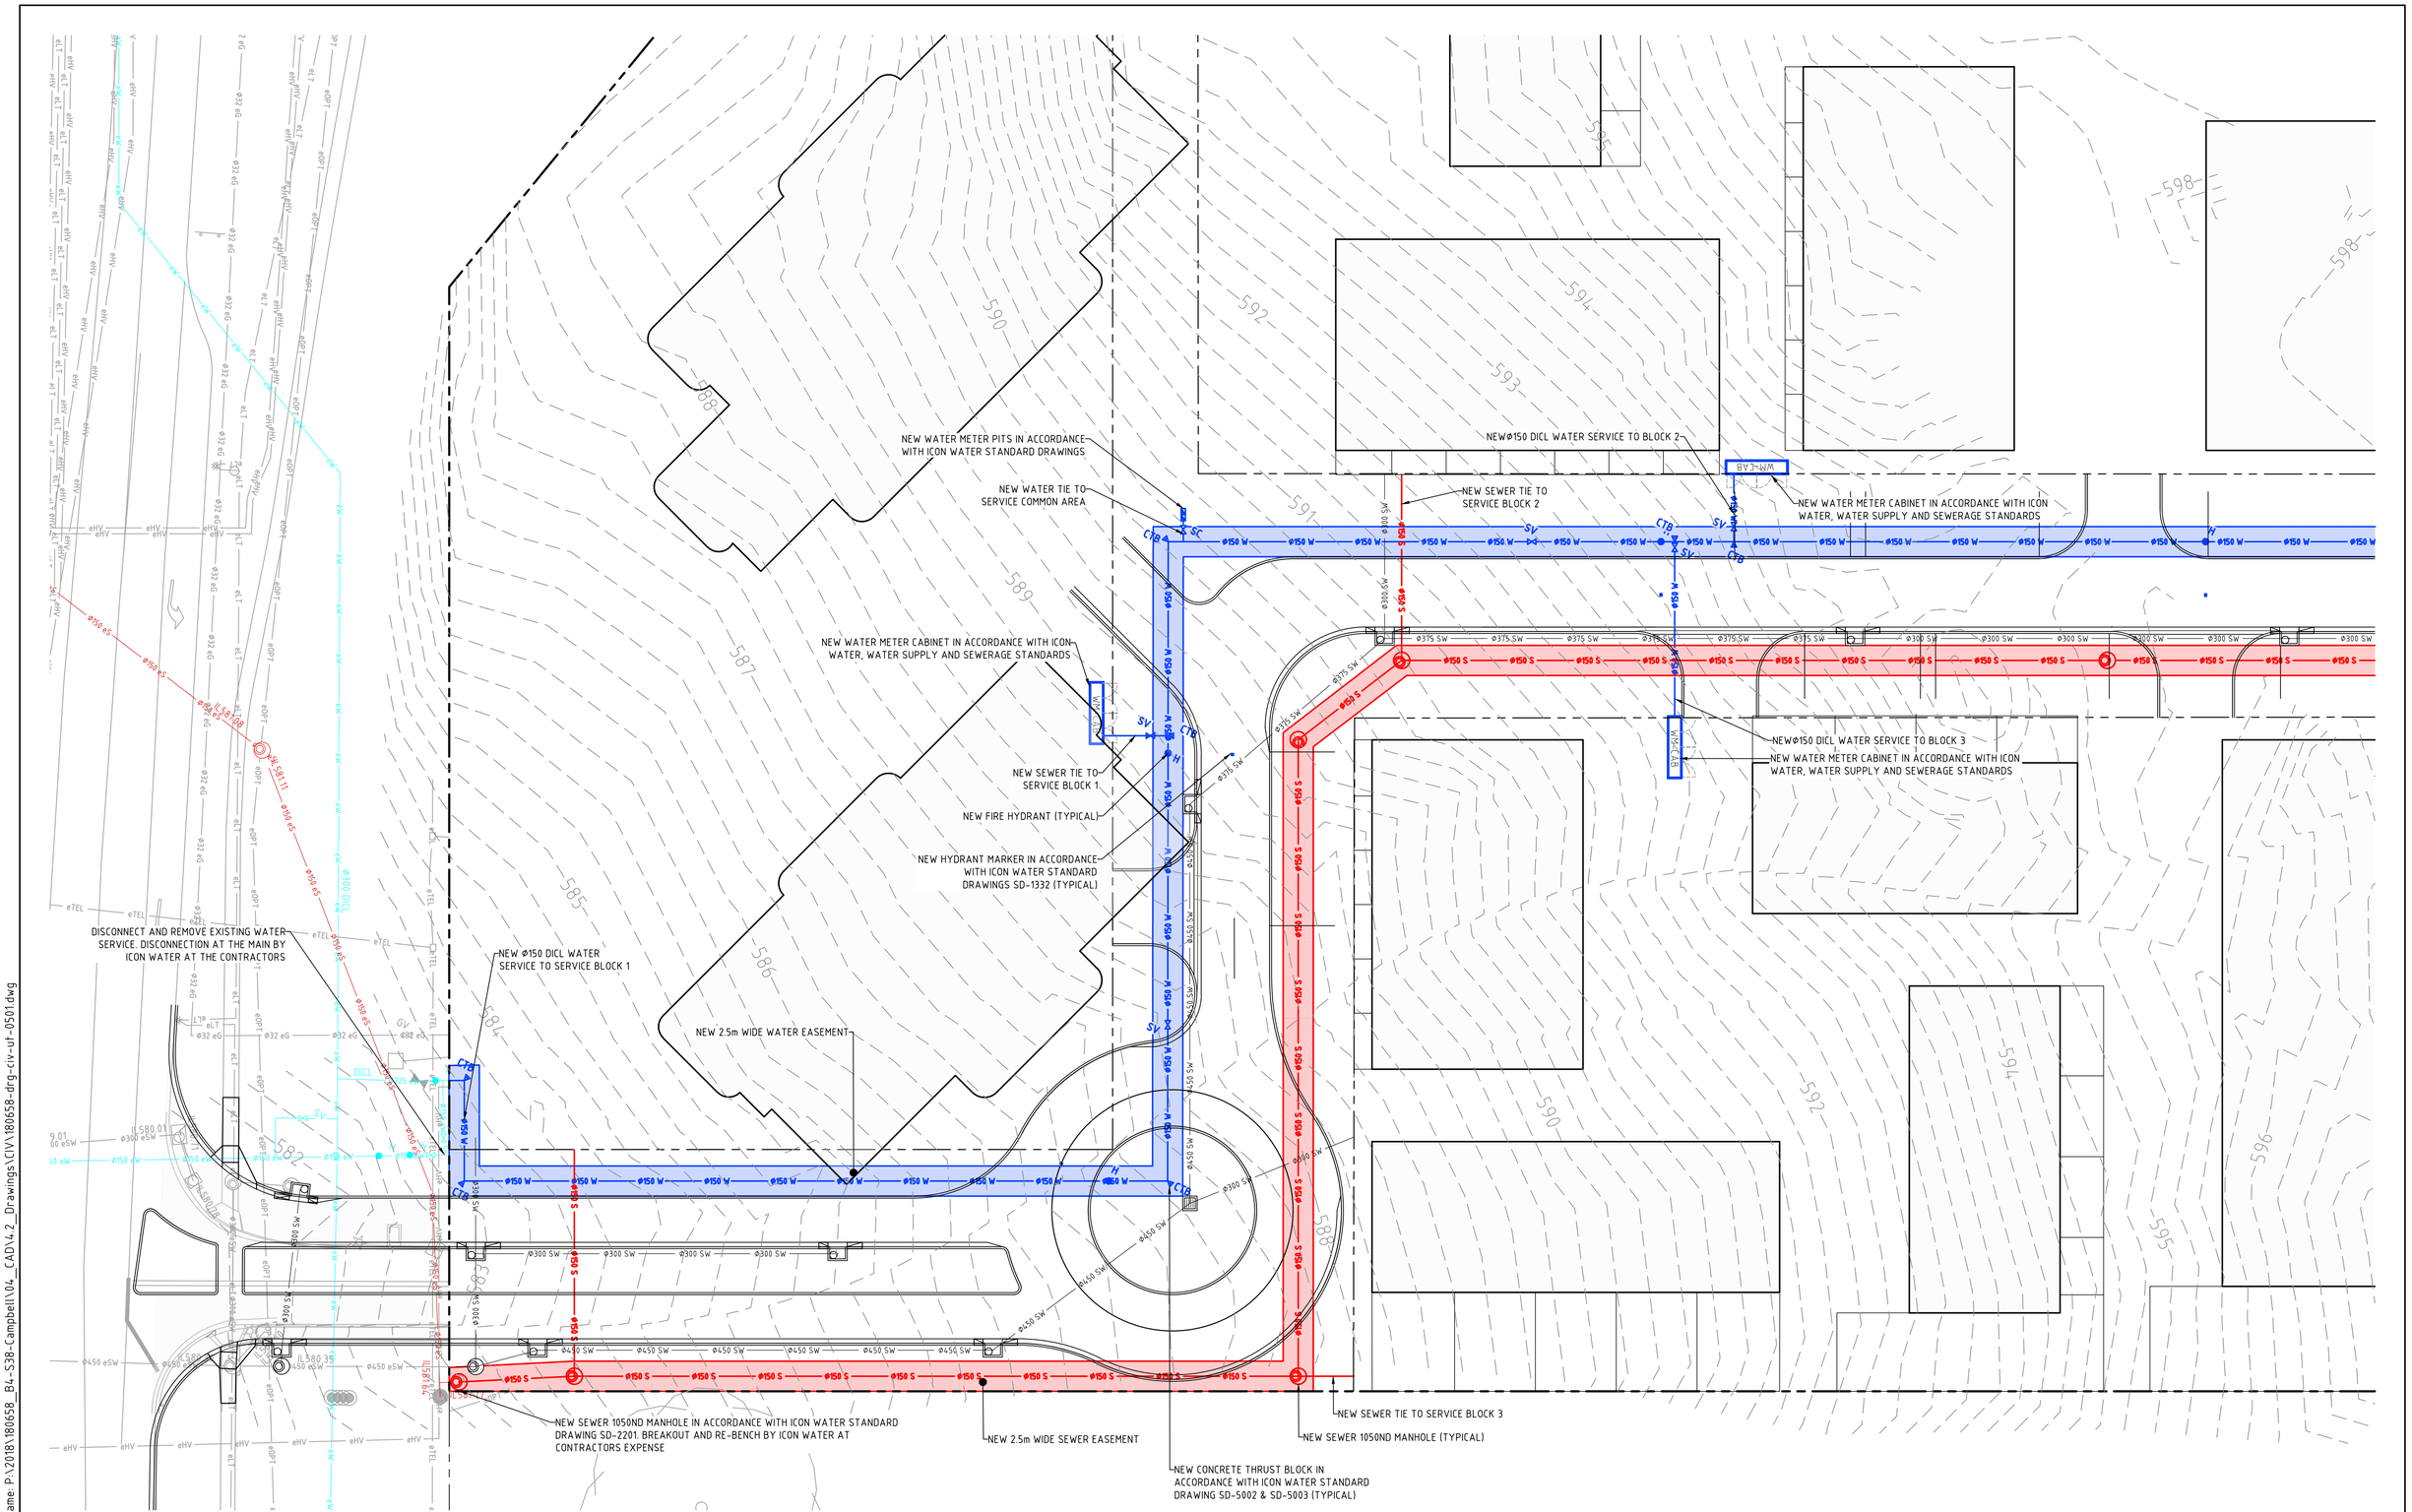

File Name: P:\2018\180658_B4-S38-Campbell\04_CAD\4.2_Drawings\CIV\180658-drg-civ-ut-0501.dwg

Rev	Description	Date	Approved
D	REVISED FOR NCA CONCEPT PLAN	21.05.2019	BC
C	NCA CONCEPT PLAN	22.01.2019	BC
B	NCA CONCEPT PLAN	06.09.2018	BC
A	NCA CONCEPT PLAN	24.08.2018	BC

Scales: 0 5 7.5 10 12.5m — 1:250 @ A1

North

DO NOT SCALE OFF DRAWINGS. VERIFY ALL DIMENSIONS ON SITE PRIOR TO WORK. COPYRIGHT: The contents and information contained in this document are copyright of Sellick Consultants, Use or copy of this document in whole or part without written permission constitutes an infringement of copyright.

sellick consultants Est 1965
www.sellickconsultants.com.au

Client Logo: DOMA

Status: NOT FOR CONSTRUCTION

Original Size	A1	Drawn By RT	Drafting Check DCA
Date Plotted	20-May-19	Designed By LT	Design Check AM
Coordinate System	STROMLO GRID	Approved BC	Approved Date 24.08.2018
Height Datum	AHD	Approved Signature	

Project Name and Location: RESIDENTIAL DEVELOPMENT
BLOCK 4 SECTION 38, CAMPBELL

Drawing Title: UTILITIES PLAN
SHEET 1

Project Number	Type	Discipline	Sub-Discipline	Drg No.	Rev
180658	DRG	CIV	UT	0501	D