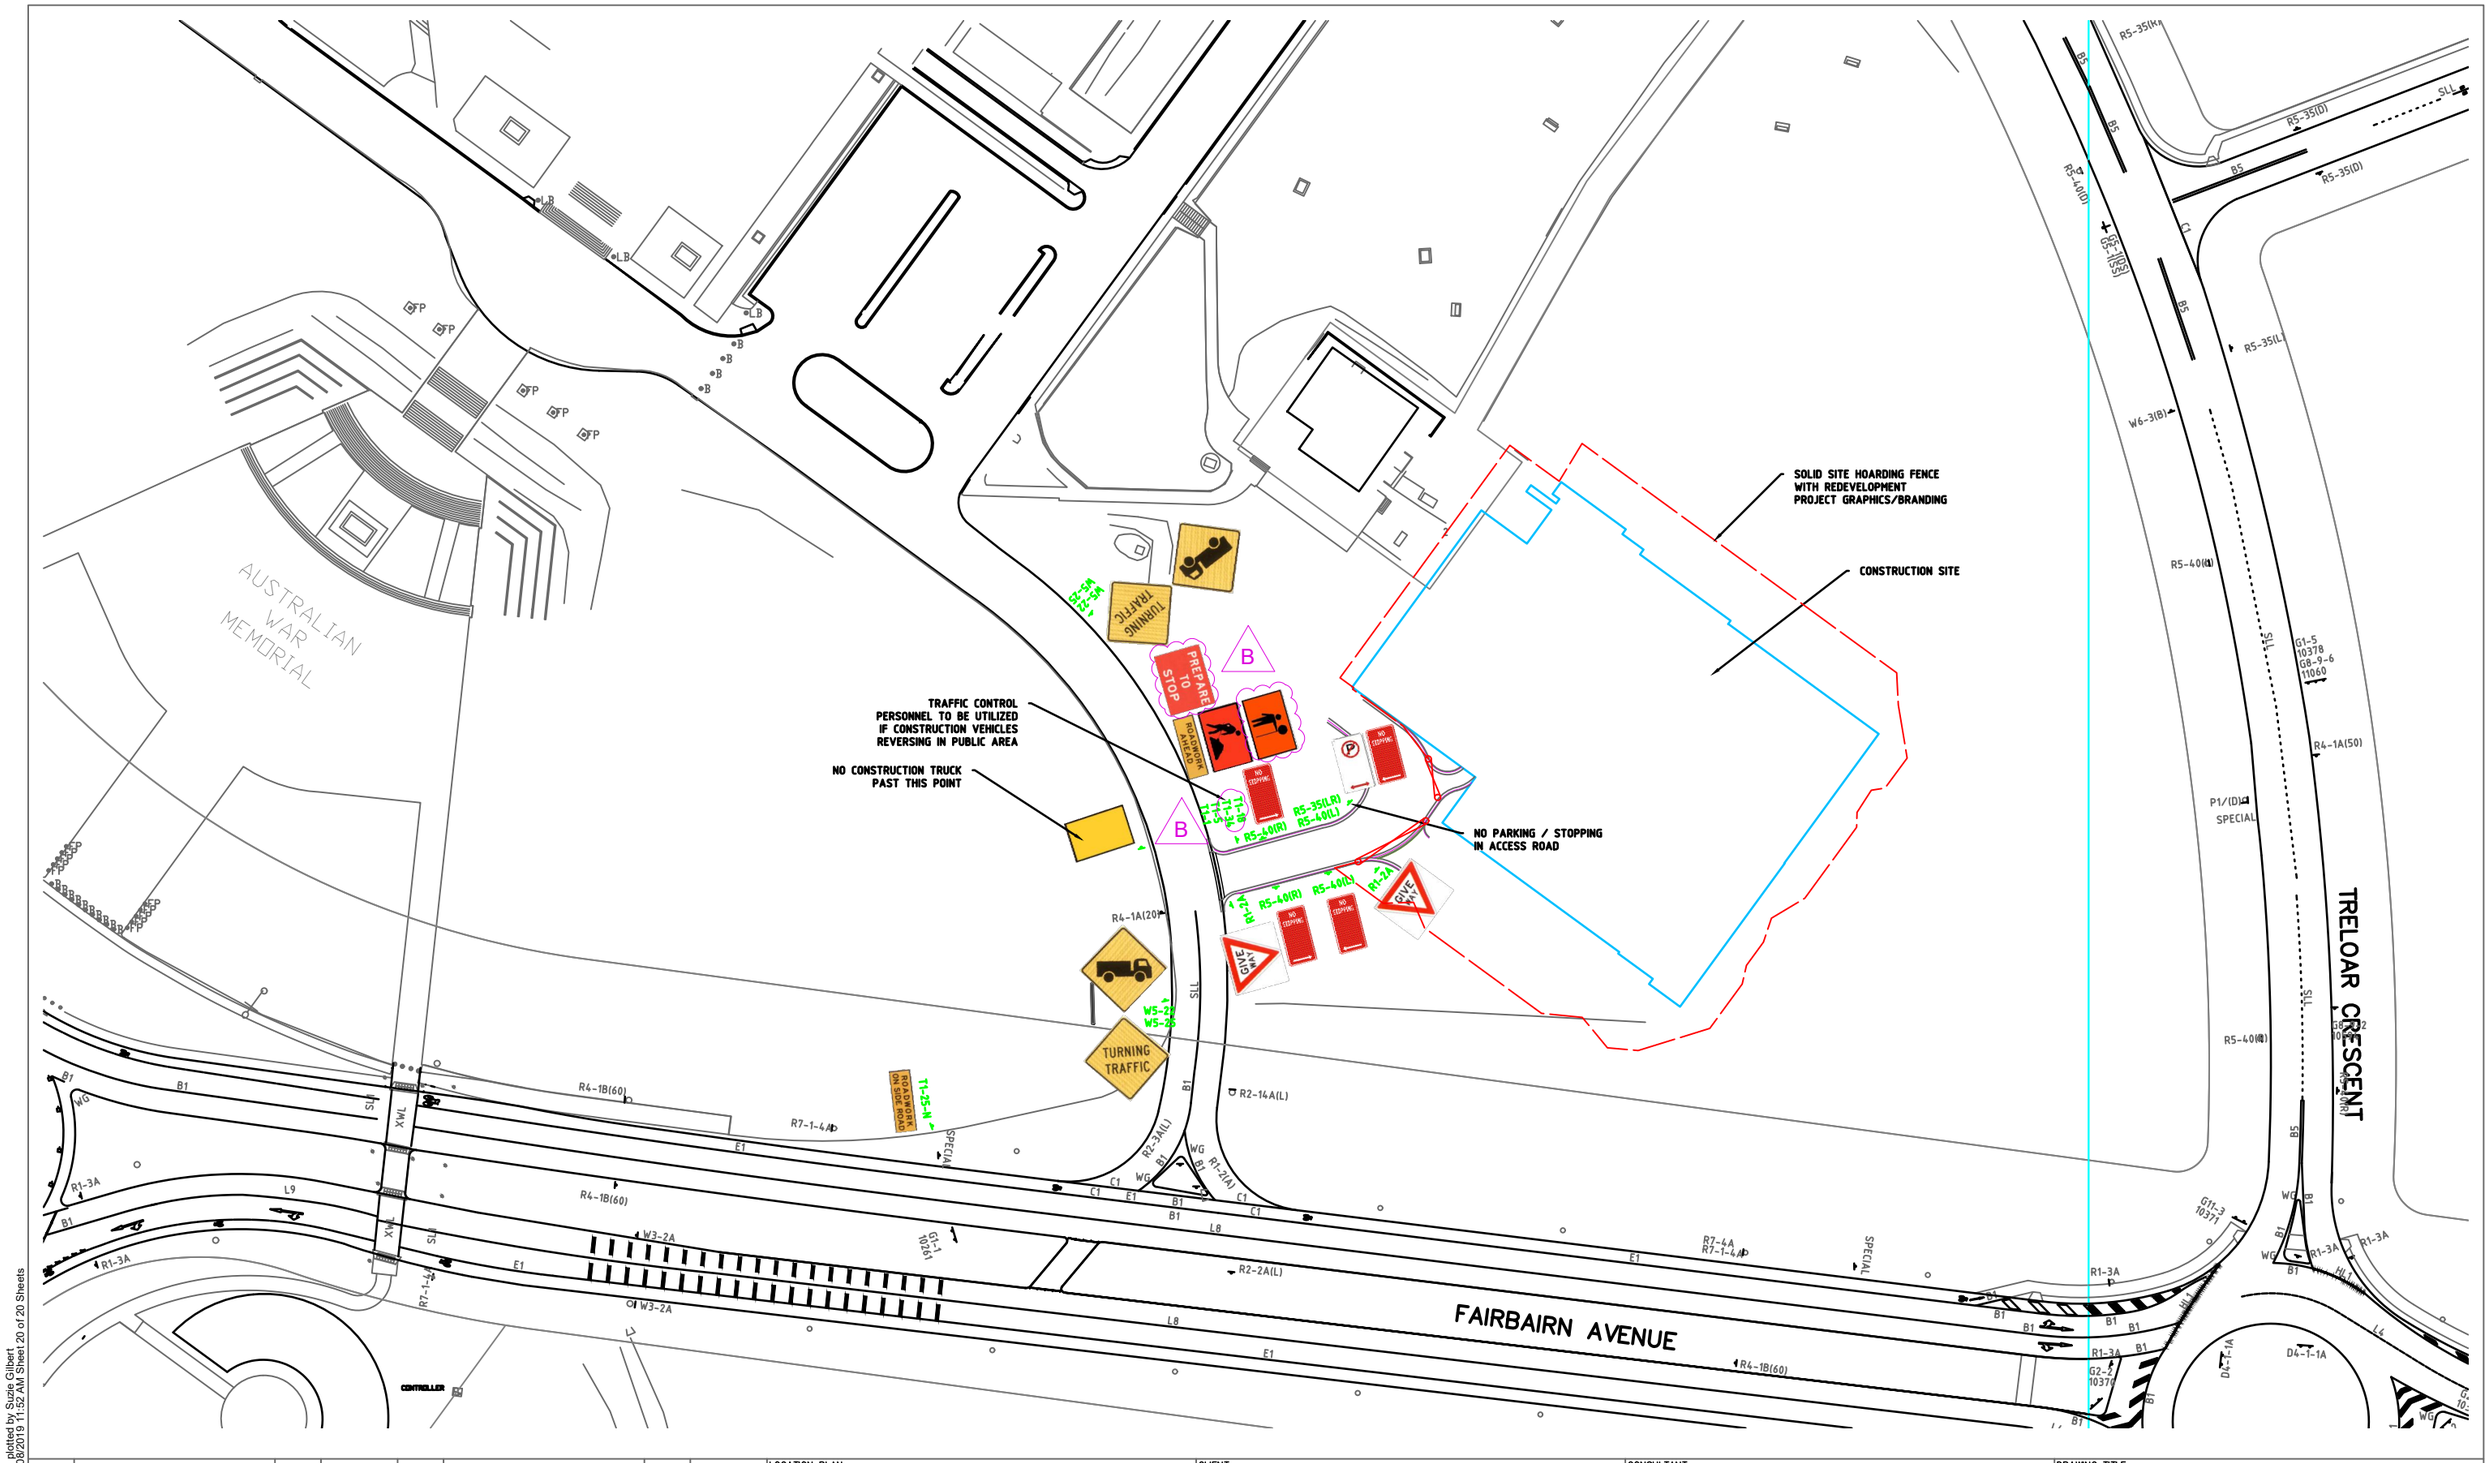

ISSUE	DESCRIPTION	STATUS	DATE	ISSUE	DESCRIPTION	STATUS	DATE
A	ISSUE FOR DESIGN DEVELPMENT	C	08/08/19				
B	TCCS COMMENTS ADDRESSED	C	13/08/19				

LOCATION PLAN

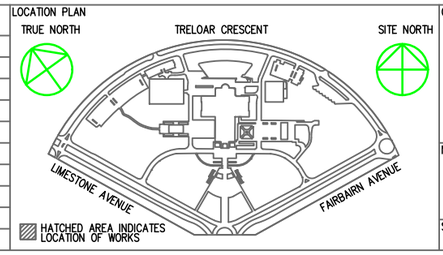

CLIENT
AUSTRALIAN WAR MEMORIAL
20 TRELOAR CRESCENT
CAMPBELL ACT 2612

BLOCK 3 SECTION 39
CAMPBELL ACT

AUSTRALIAN WAR MEMORIAL

NOTES:
ALL DIMENSIONS ARE IN MILLIMETRES
LEVELS ARE IN METRES
DO NOT SCALE OFF DRAWING
USE FIGURED DIMENSIONS ONLY
CHECK DIMENSIONS ON SITE

DRAWING STATUS ABBREVIATIONS:
I INFORMATION ONLY – (UNCONTROLLED)
C CONTROLLED ISSUE
P PRELIMINARY

SCALEBAR: 0 5 10 15 25 50m

CONSULTANT
SPIIRE
Suite 5, Level 1
243 Northbourne Ave
LYNEHAM, ACT 2602
PH 02 6102 1000
(306389CD605)

PROJECT
AWM REDEVELOPMENT PROJECT
POPPY'S CARPARK EXTENSION

DRAWING TITLE
TEMPORARY TRAFFIC MANAGEMENT PLAN

DRAWN	CHECKED	APPROVED	SCALE	SIZE
SB	JR	MB	1:500	A1
DATE 08/08/19	DATE 08/08/19	DATE 08/08/19		

PROJECT STATUS: 100% DESIGN DEVELOPMENT
REVISION DATE: 07/08/19
DISCIPLINE: CIVIL
DRAWING NO.: AWM–0269–100% DD–C–605
REVISION: B

file name 306389CD605.dwg layout name CD605 plotted by Suzie Gilbert
file location G:\30\306389\Civil\ACAD plot date 13/08/2019 11:52 AM Sheet 20 of 20 Sheets